



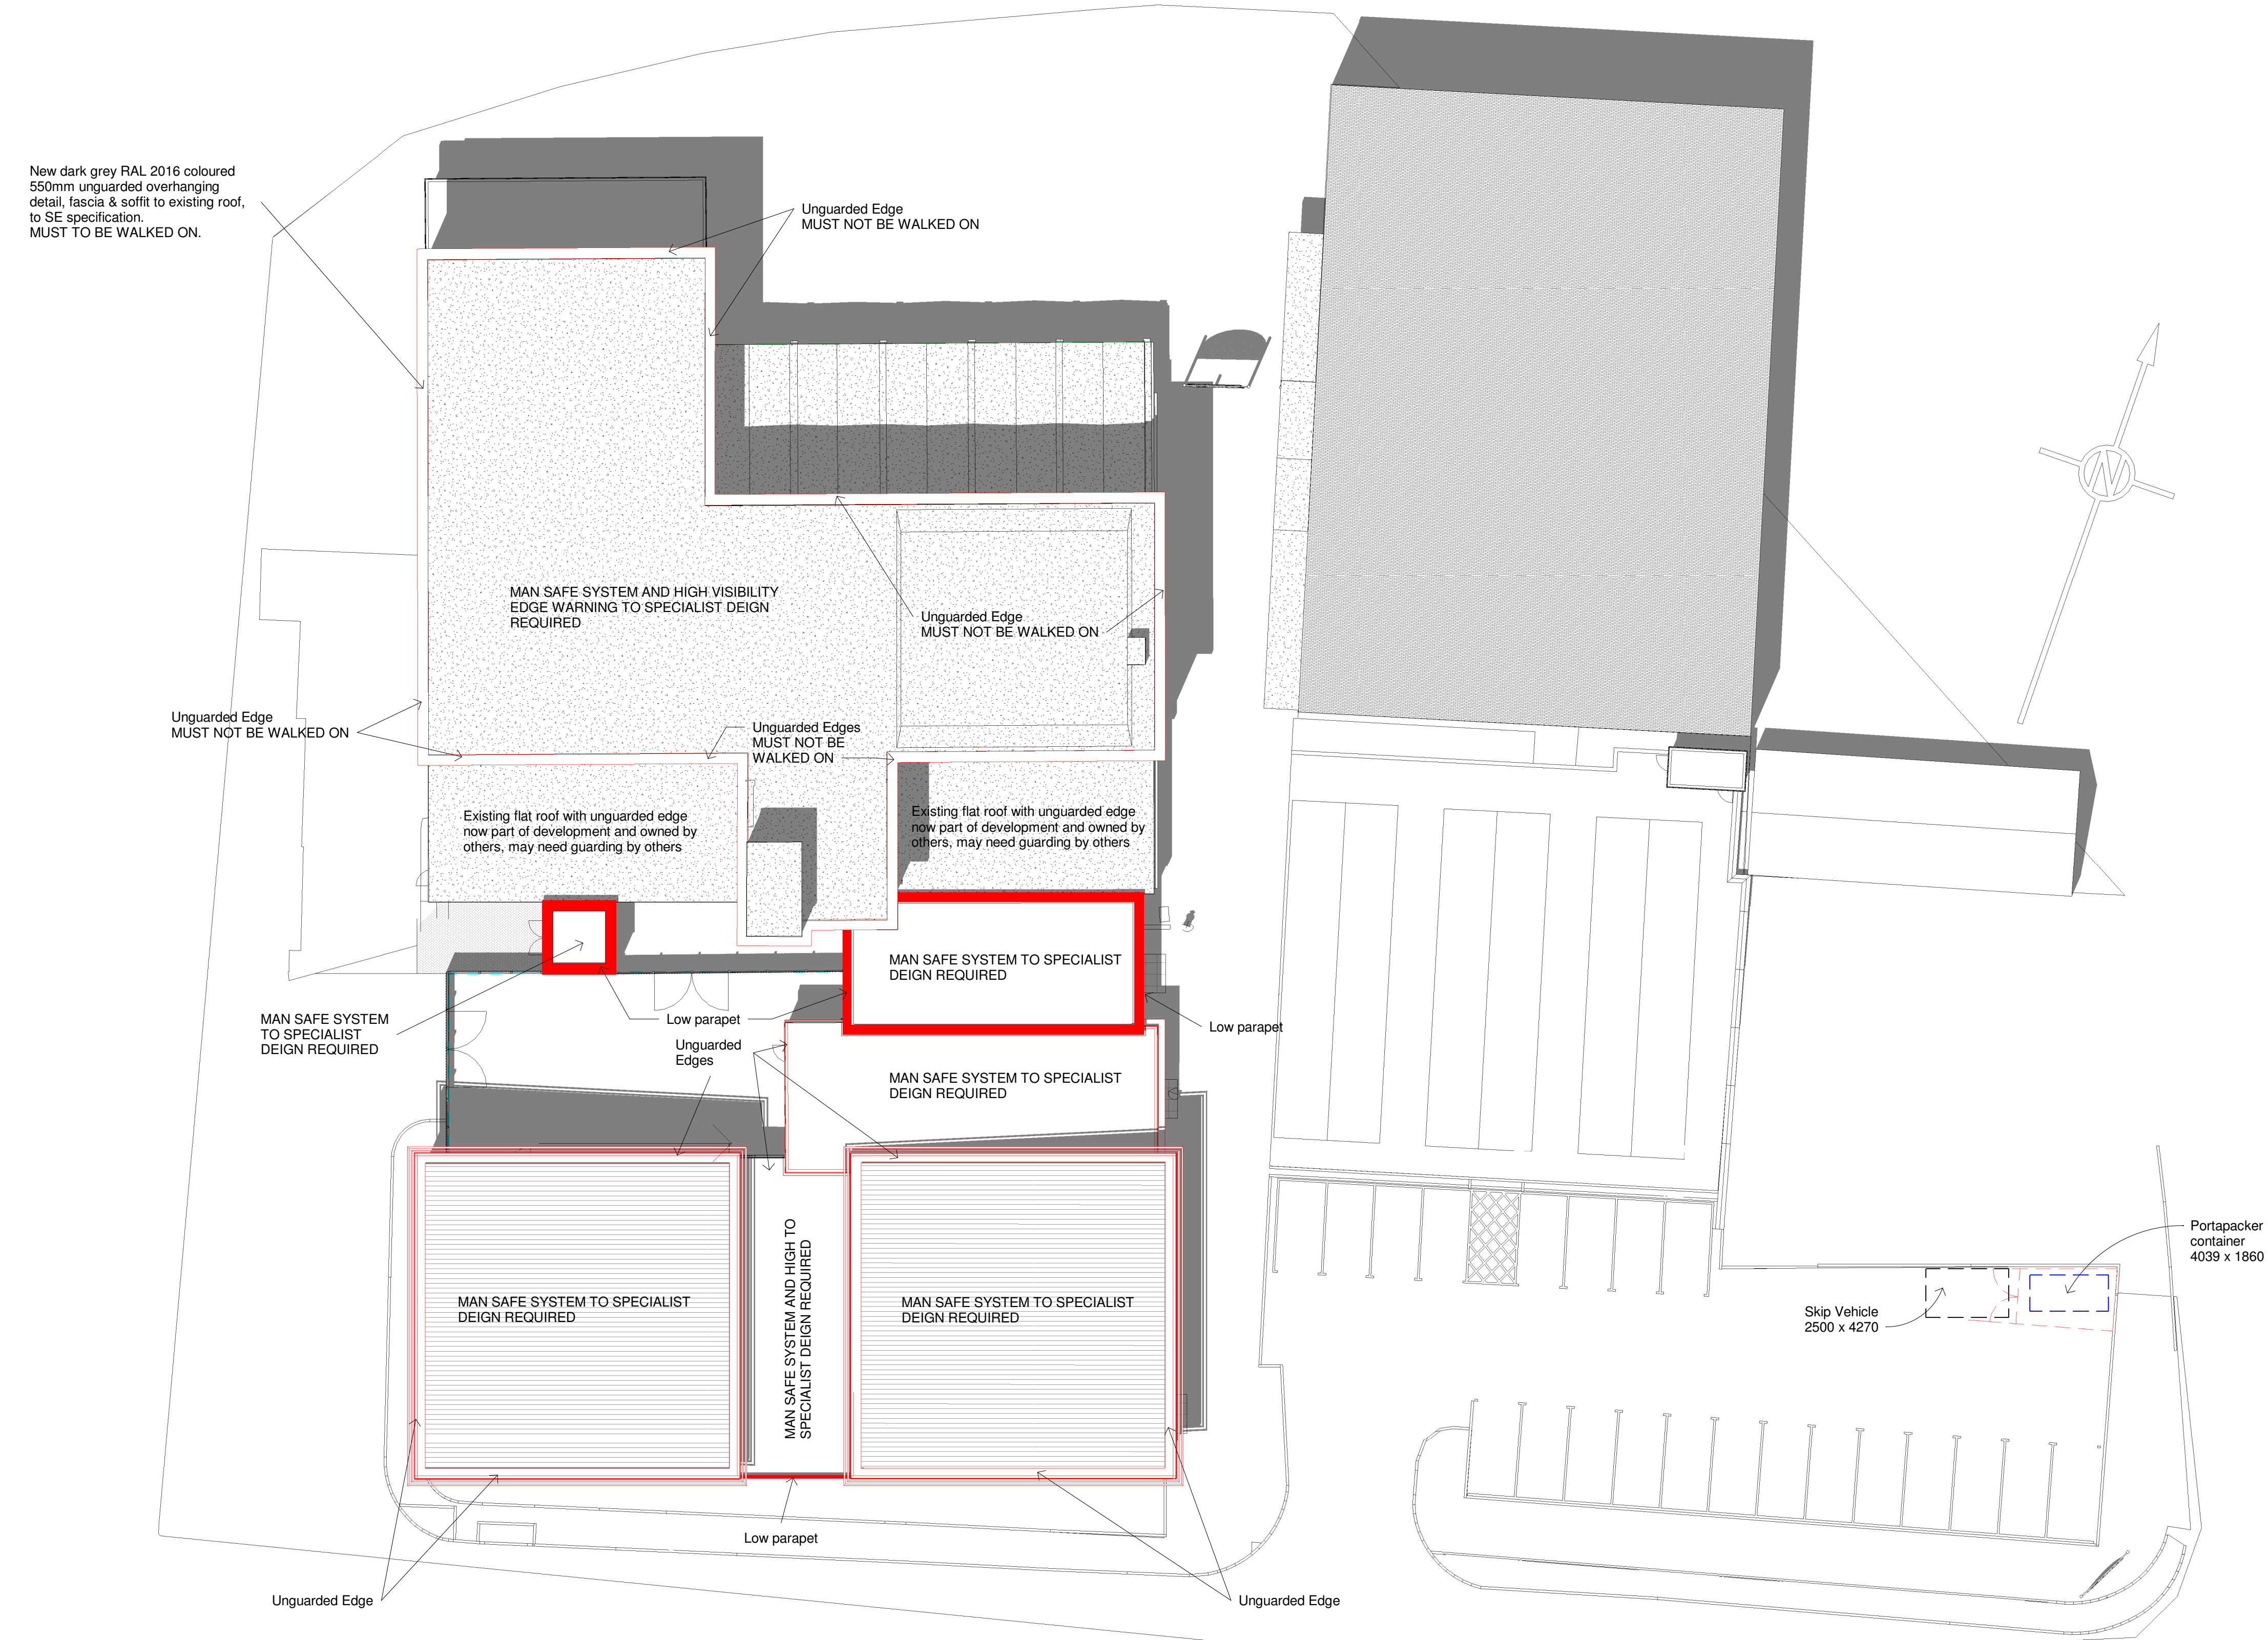

1 Roof Plan As Proposed
1 : 200

SAFETY, HEALTH AND ENVIRONMENTAL INFORMATION	
IN ADDITION TO THE HAZARDS/RISKS NORMALLY ASSOCIATED WITH THE TYPES OF WORK DETAILED ON THIS DRAWING, NOTE THE FOLLOWING:	
CONSTRUCTION:	n/a
MAINTENANCE/CLEANING:	For safe maintenance and cleaning a manage system will be required to roofs with exposed / unguarded edges and low parapets. System to be provided to specialist design.
DECOMMISSIONING / DEMOLITION:	n/a
IT IS ASSUMED THAT ALL WORKS WILL BE CARRIED OUT BY A COMPETENT CONTRACTOR WORKING, WHERE APPROPRIATE, TO AN APPROVED METHOD STATEMENT.	

SHE Boc 1 - 100
1 : 100

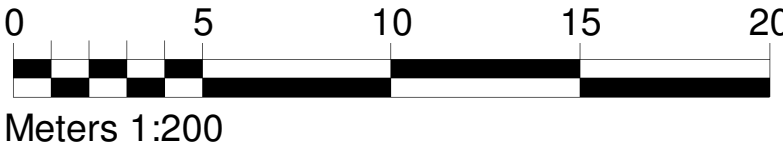

Rev	Date	Drawn	Description
A	21/08/15	SL	Balconies amended to internal and Juliette
B	07/09/15	SL	Unit 2 and 3 floor plan amended to maintain manhole access
C	27/11/15	SL	Retaining Walls amended to SE design.
D	26/11/15	SL	High street pods amended to stand off Town hall
E	3/12/15	SL	Market stall car park layout amended and Kiosks removed
F	17/12/15	SL	High Street Kiosks amended to attach to existing town hall, side and top panels amended to solid as client instruction.
G	17/12/15	SL	Market Trader Washroom amended. Protected access to rear or Heron store provided and screened from the market added.
H	04/04/16	SL	Revised structural model MOD incorporated
I	07/04/16	SL	Unit 4 amended to allow separate entrance to 1st and 2nd floor of town hall, as client instruction.
J	07/04/16	SL	Boyes roof amended as revised structure from SE, glazing removed from south and west elevations, central brick element projection reduced, windows on brick central element re positioned to fit SE frame design and cill height amended to restore balance as client instruction.
K	16/01/2017	SL	Unit 4 removed, new entrance foyer to future flats added, service yard amended to provide secure bin store and yard secured by close boarded fence, overhang to town hall reduced in size to 550mm, as client instruction.
L	20/01/17	SL	Man Safe system requirement identified on drawing
M	05/04/2017	SL	Service yard ramp removed and new doors added as WMA drawings 102 and 500 as client instruction.

White[esign

Client:
RESILIENT1

Project:
HOYLAND SITE C

Title:
Proposed Roof Plan

Scales:	Drawn:	Date:	Checked:
As indicated	SL	28/04/2017 17:13:40	KJ

Drawing no:	Rev:
0010.13.02 123	M

The White House, 24a St Andrews Road, Sheffield, S11 9AL
T: 0114 226 0255 F: 0114 226 0256
E: office@whitedg.co.uk W: www.whitedg.co.uk