



Upper section of gable wall built up in cavity blockwork off existing gable wall ready to receive render finish.

Rooflights to be Velux GGL P06 942mm wide x 1178mm long nominal size in dark grey finish with proprietary flashing kit.



Ridges to be mechanically fixed

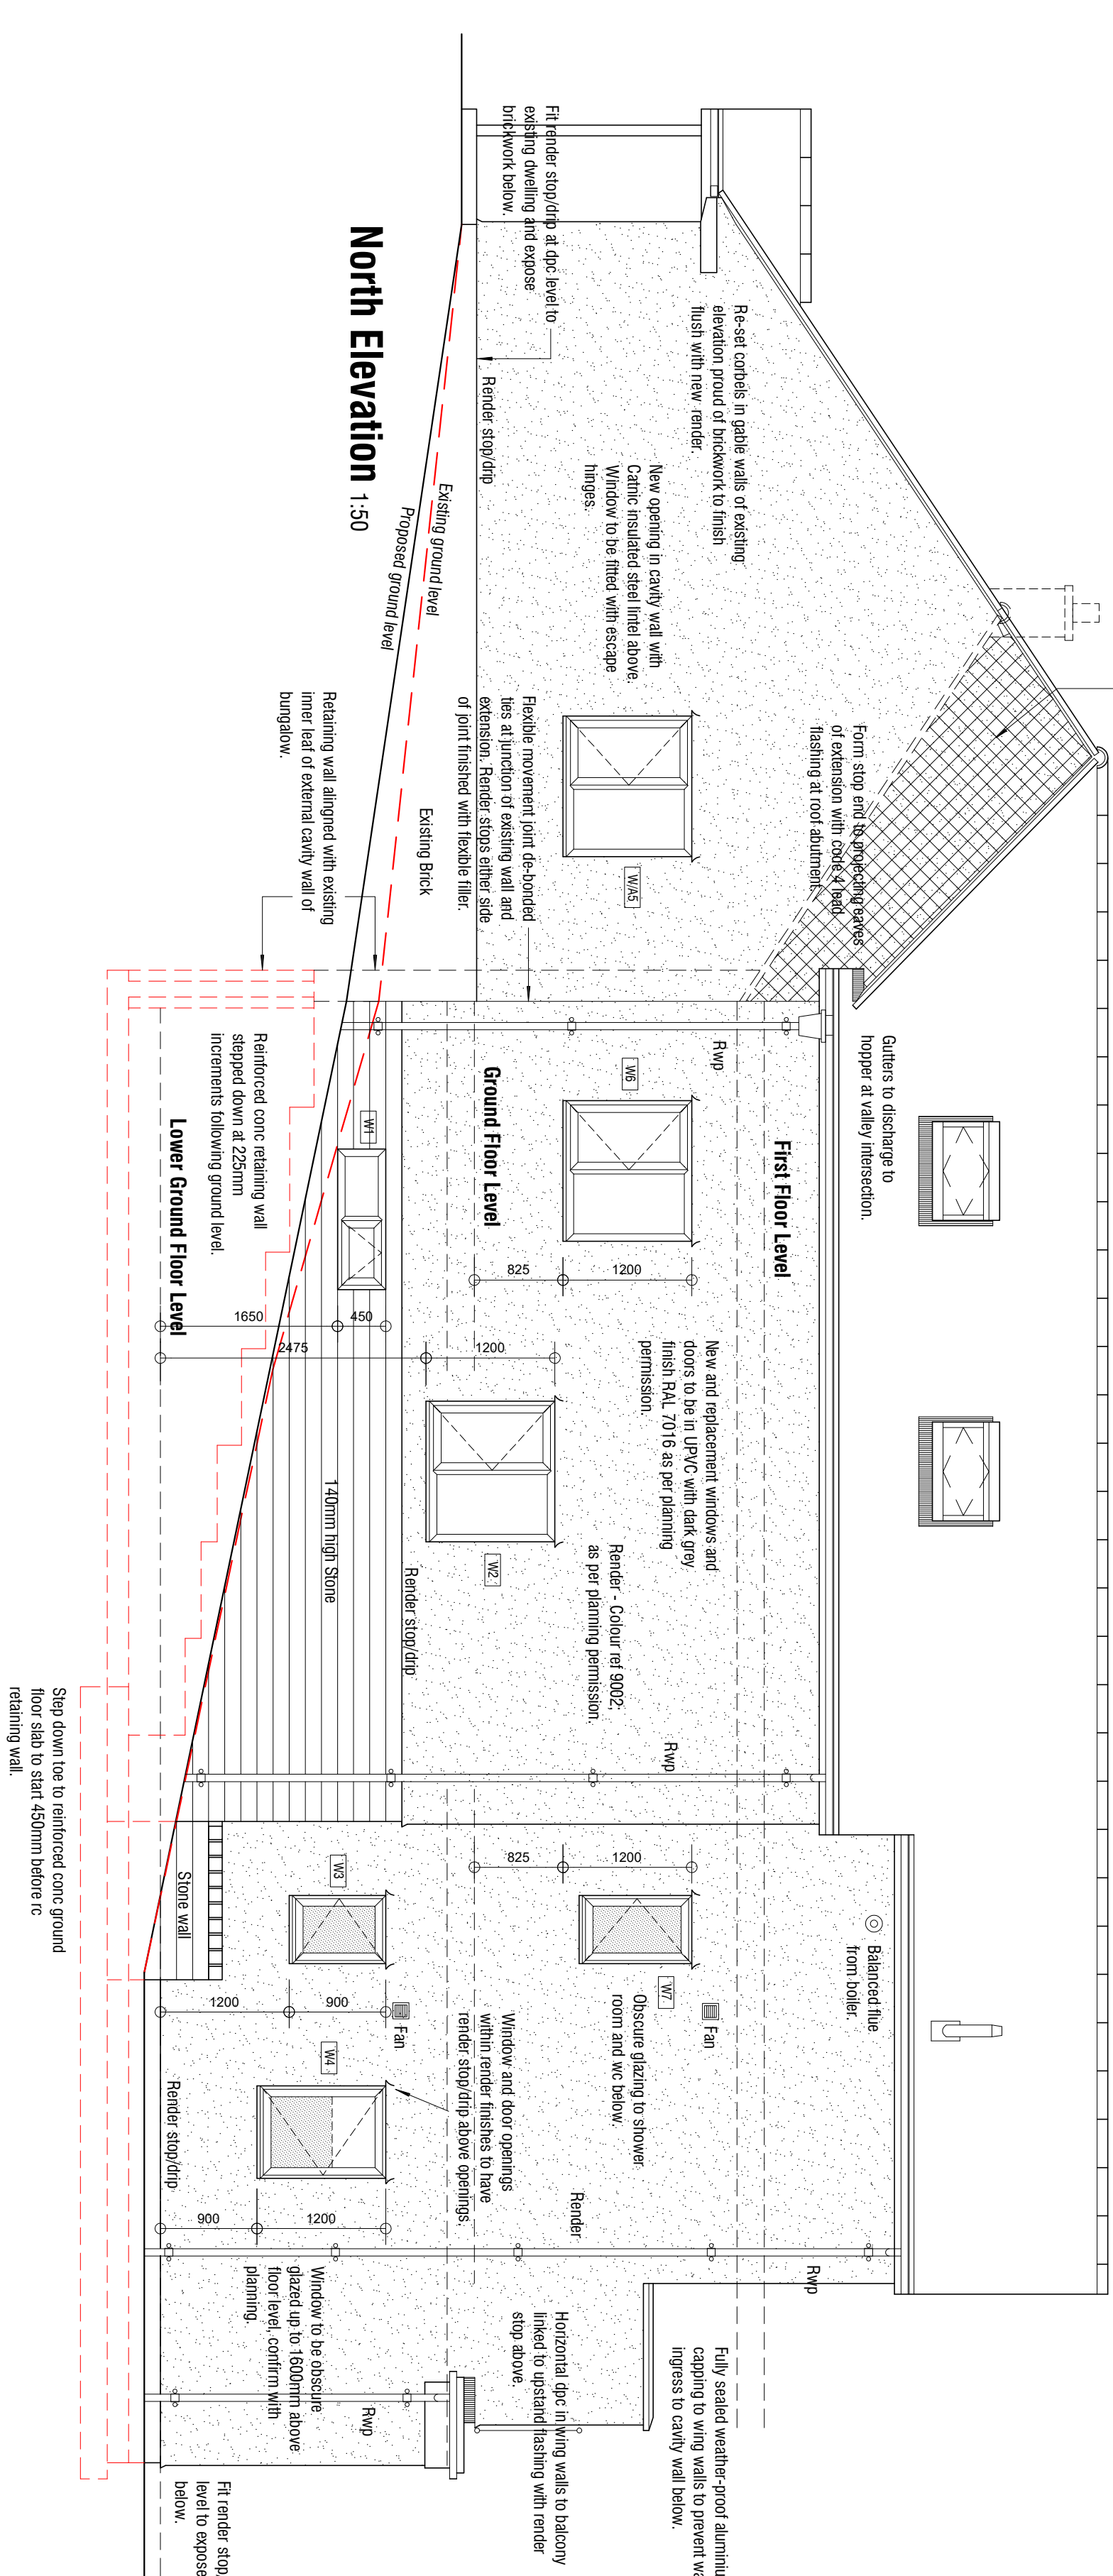

COURSE GAUGE		
28	_____	Sealing for wallplate
27	_____	
26	_____	Top of First Floor Joists
25	_____	
24	_____	Ground Floor window head
23	_____	
22	_____	
21	_____	
20	_____	
19	_____	
18	_____	
17	_____	
16	_____	
15	_____	
14	_____	Top of Ground Floor Joists
13	_____	
12	_____	
11	_____	
10	_____	
9	_____	
8	_____	
7	_____	
6	_____	
5	_____	
4	_____	
3	_____	
2	_____	Lower Ground Floor level
1	_____	

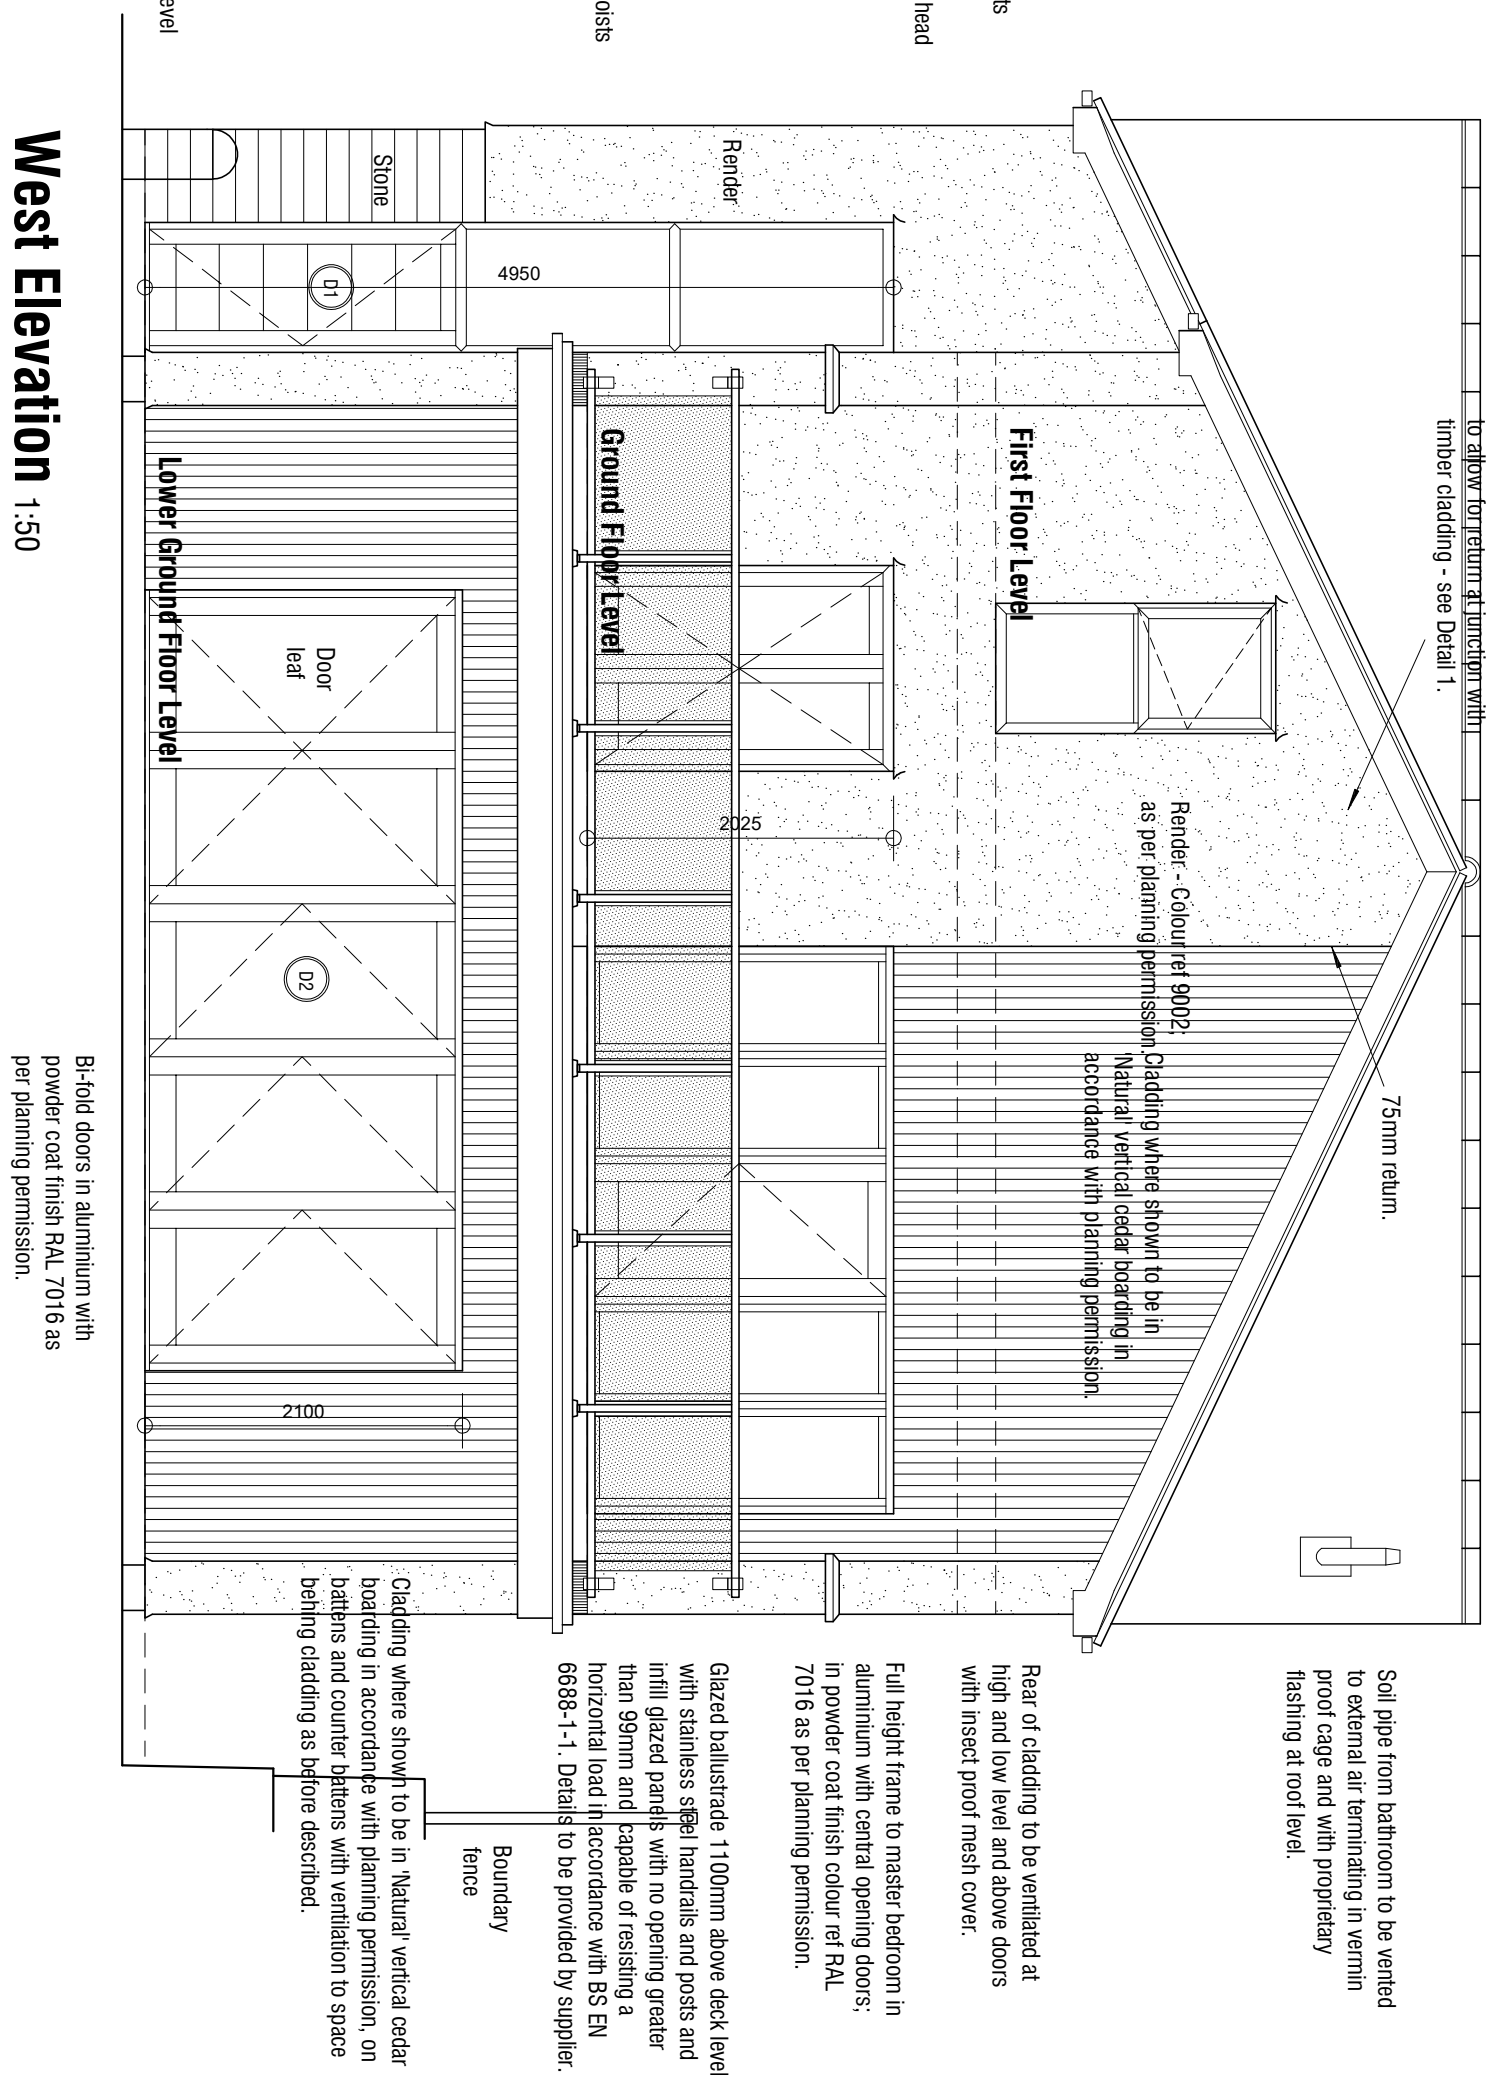

Bi-fold doors in aluminium with powder coat finish RAL 7016 as per planning permission.

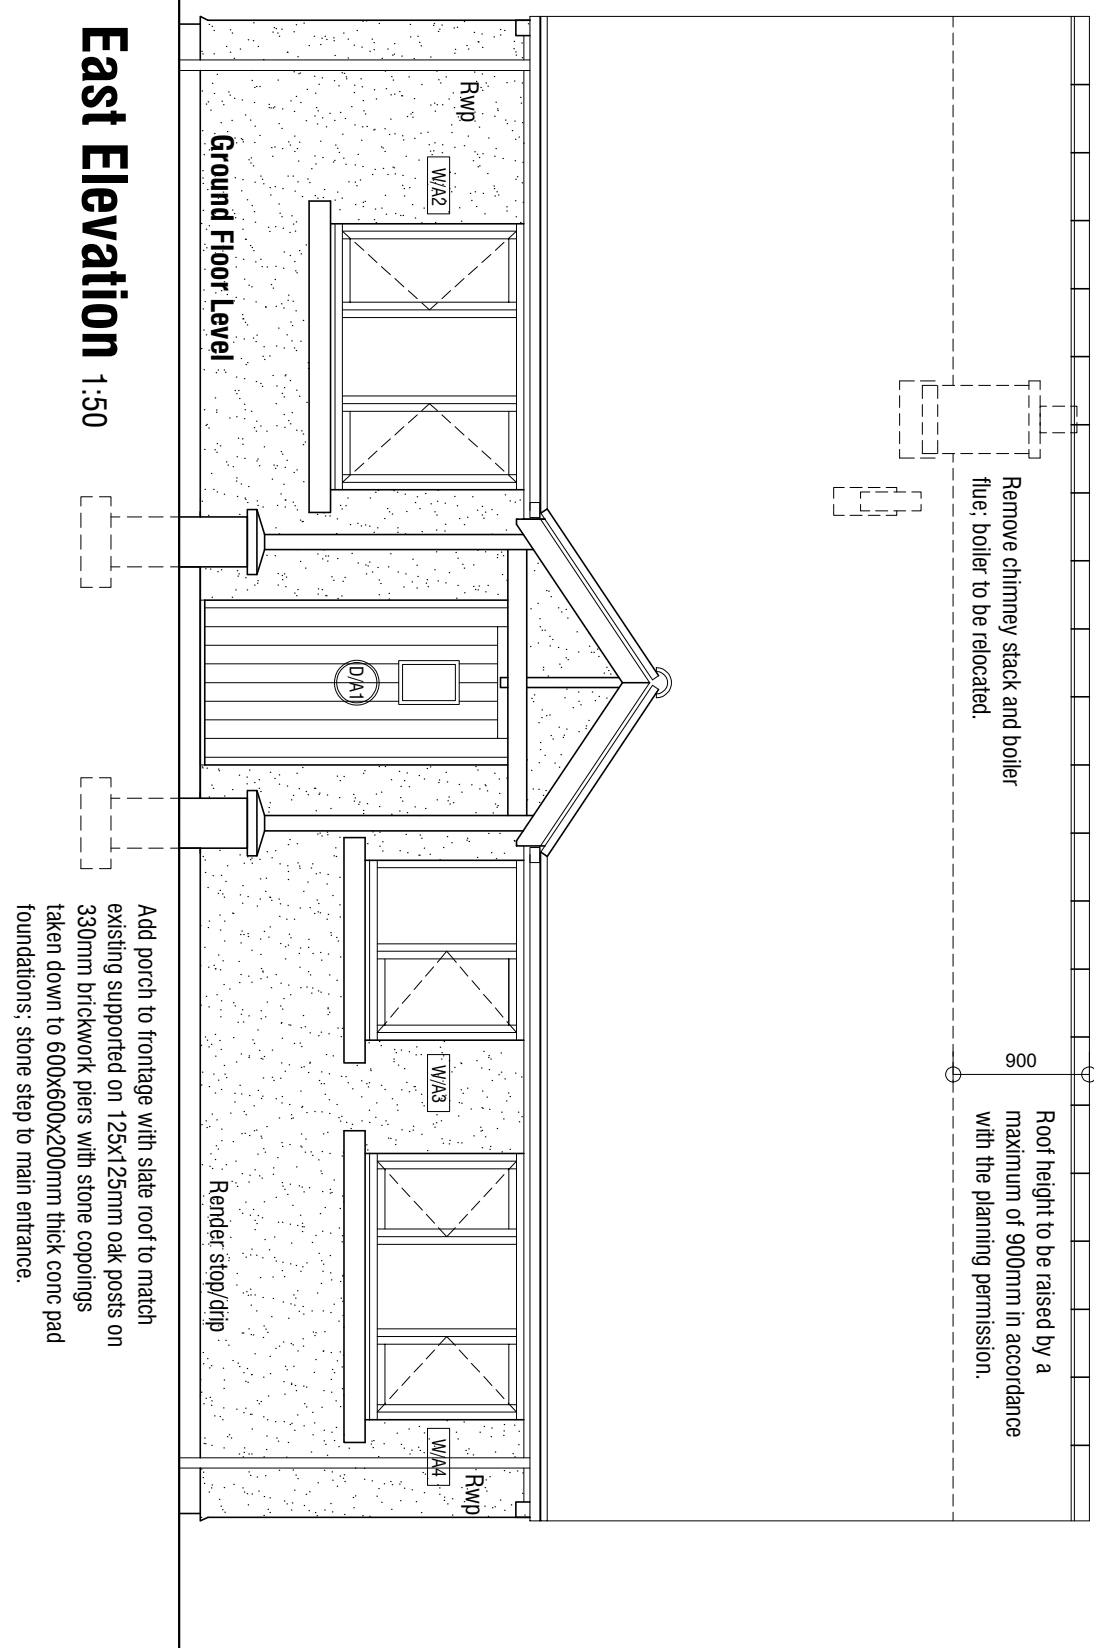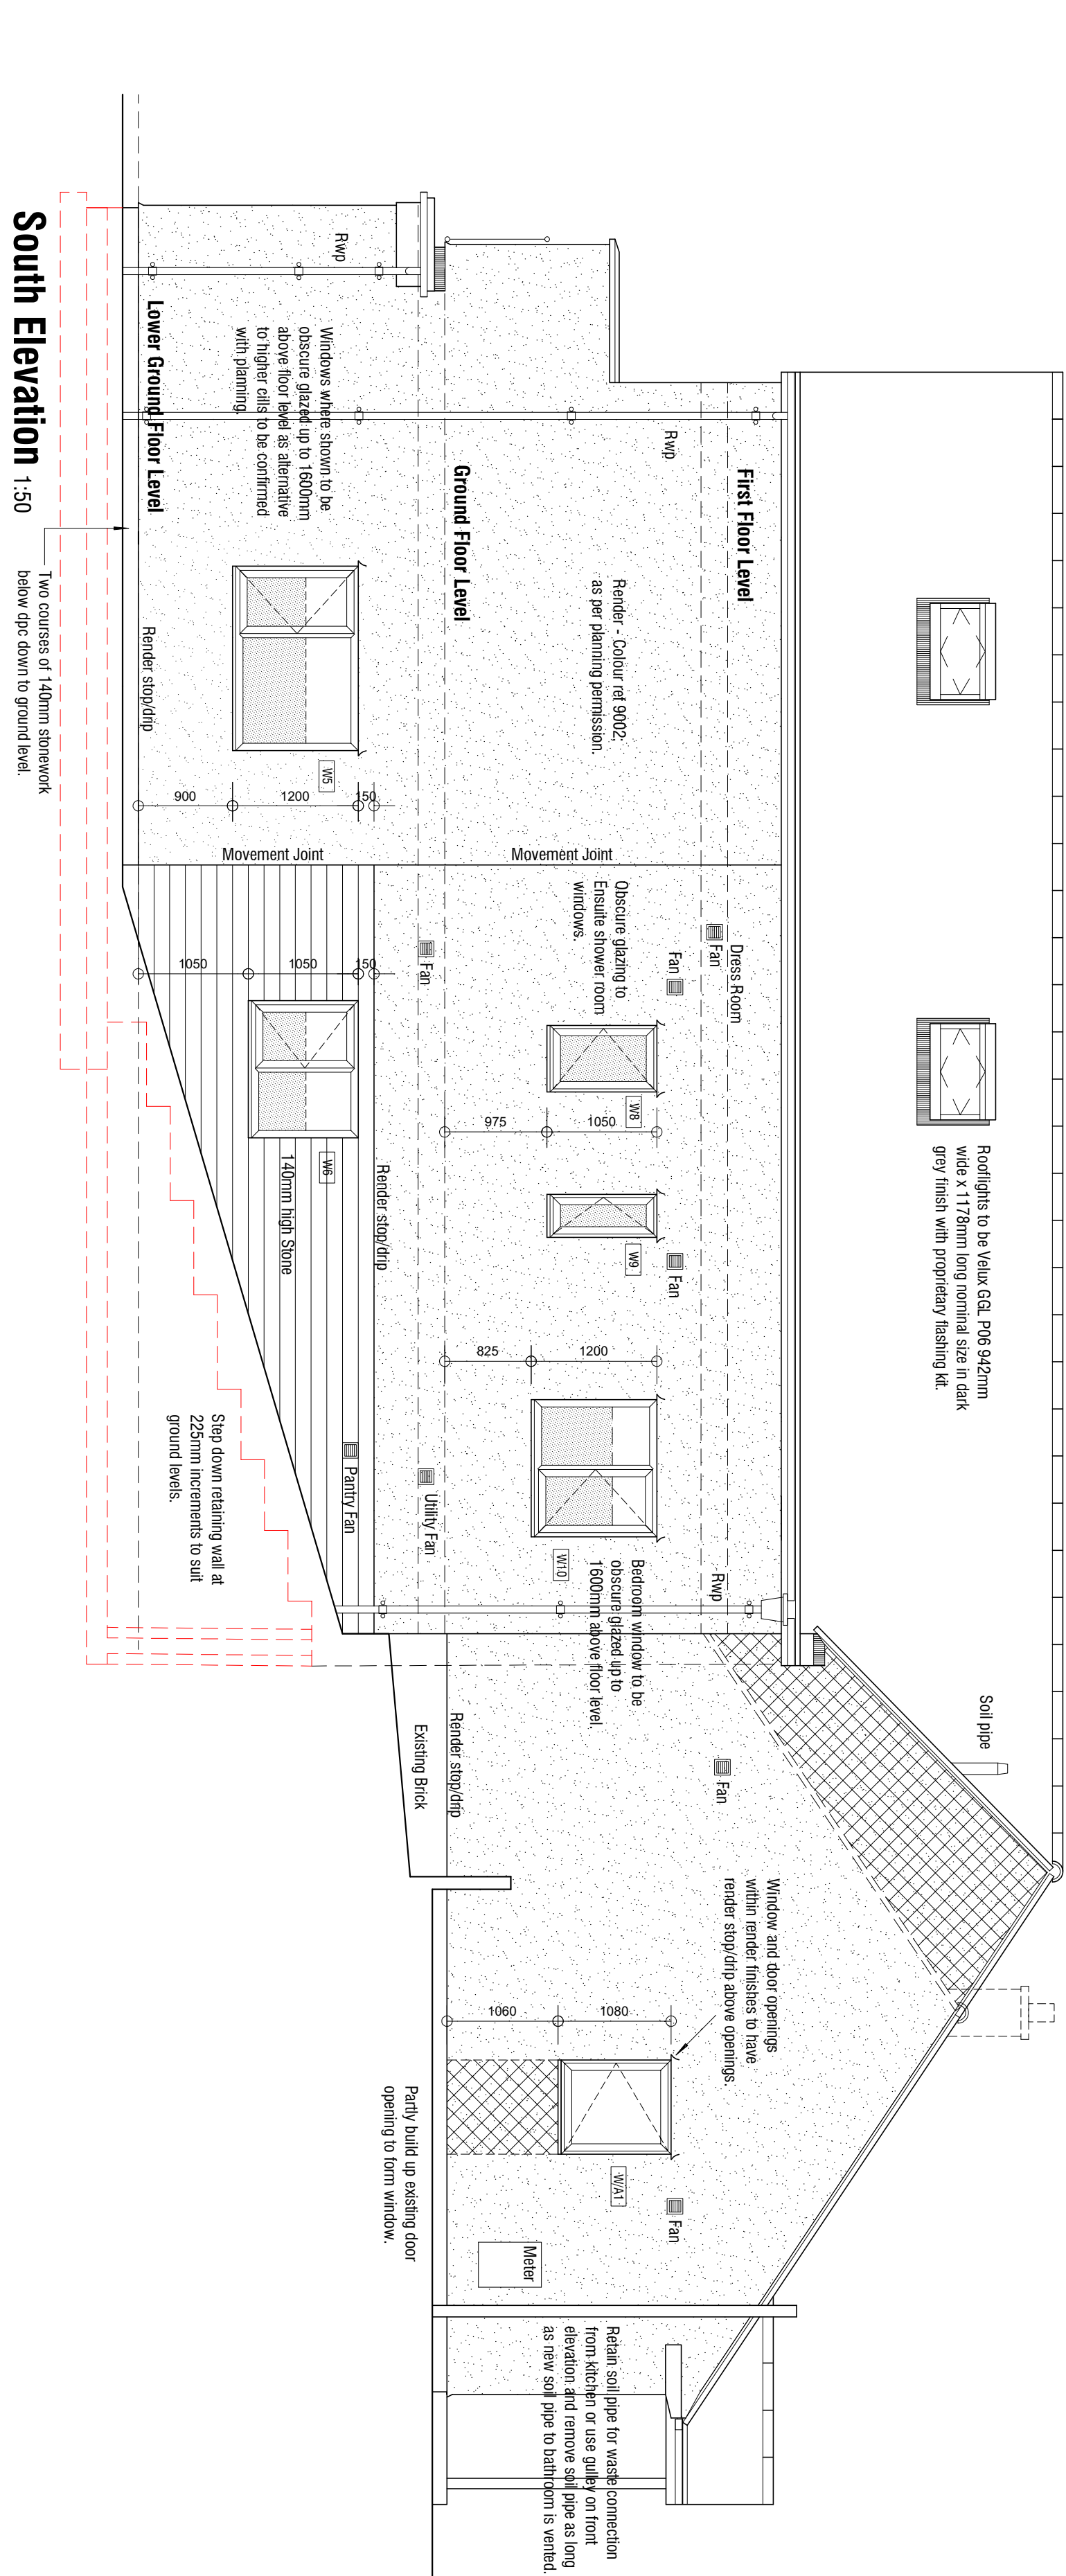

Add porch to frontage with slate roof to match existing supported on 125x125mm oak posts or 330mm brickwork piers with stone copings taken down to 600x600x200mm thick concrete foundations; stone step to main entrance.

East Elevation 1:50

East Elevation 1:50

Rev B - 16.04.2019 - Add window to First Floor West Elevation
Rev A - 12.03.2019 - First Issue.

DETAILED PROPOSALS

ELEVATIONS

☐ ☐ mboothdesign

architectural design and building consultants

Fairfield House
Barneslai Close Bamsley
S21 1JH
Tel: 0114 275 1111
Fax: 0114 275 1112
Email: info@fairfieldhouse.co.uk
Web: www.fairfieldhouse.co.uk

370 47-L
T: 01226 286256

E: mboothdesign@btconnect.com

Scale 1:50 @ A1 Drawn MJB

Date	FEBRUARY 2019	Ref.	19.0-
------	---------------	------	-------

WD4 Rev. B

mm	2cm	4cm	8cm
----	-----	-----	-----

Dimensions for setting out in existing buildings are to be checked and verified on site