



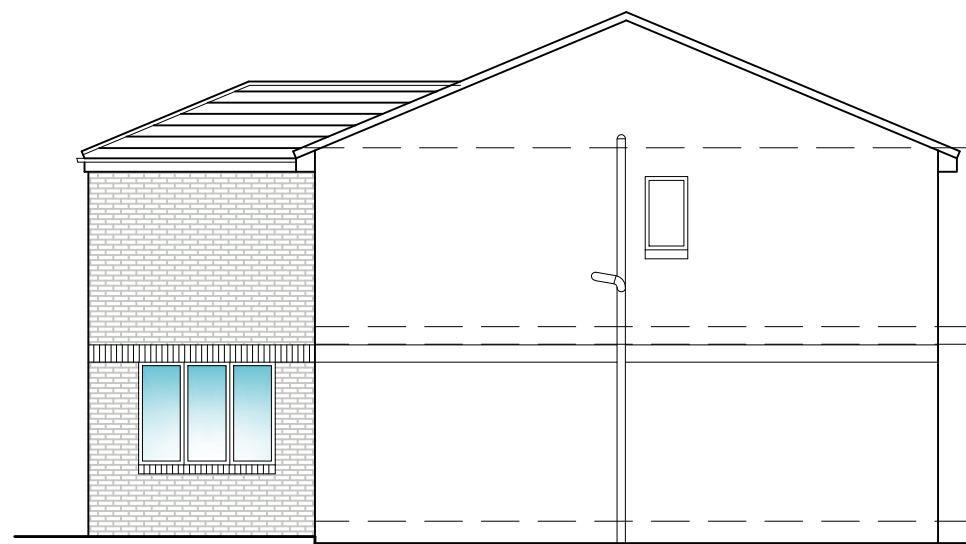


**PROPOSED
SIDE ELEVATION**
SCALE 1:100

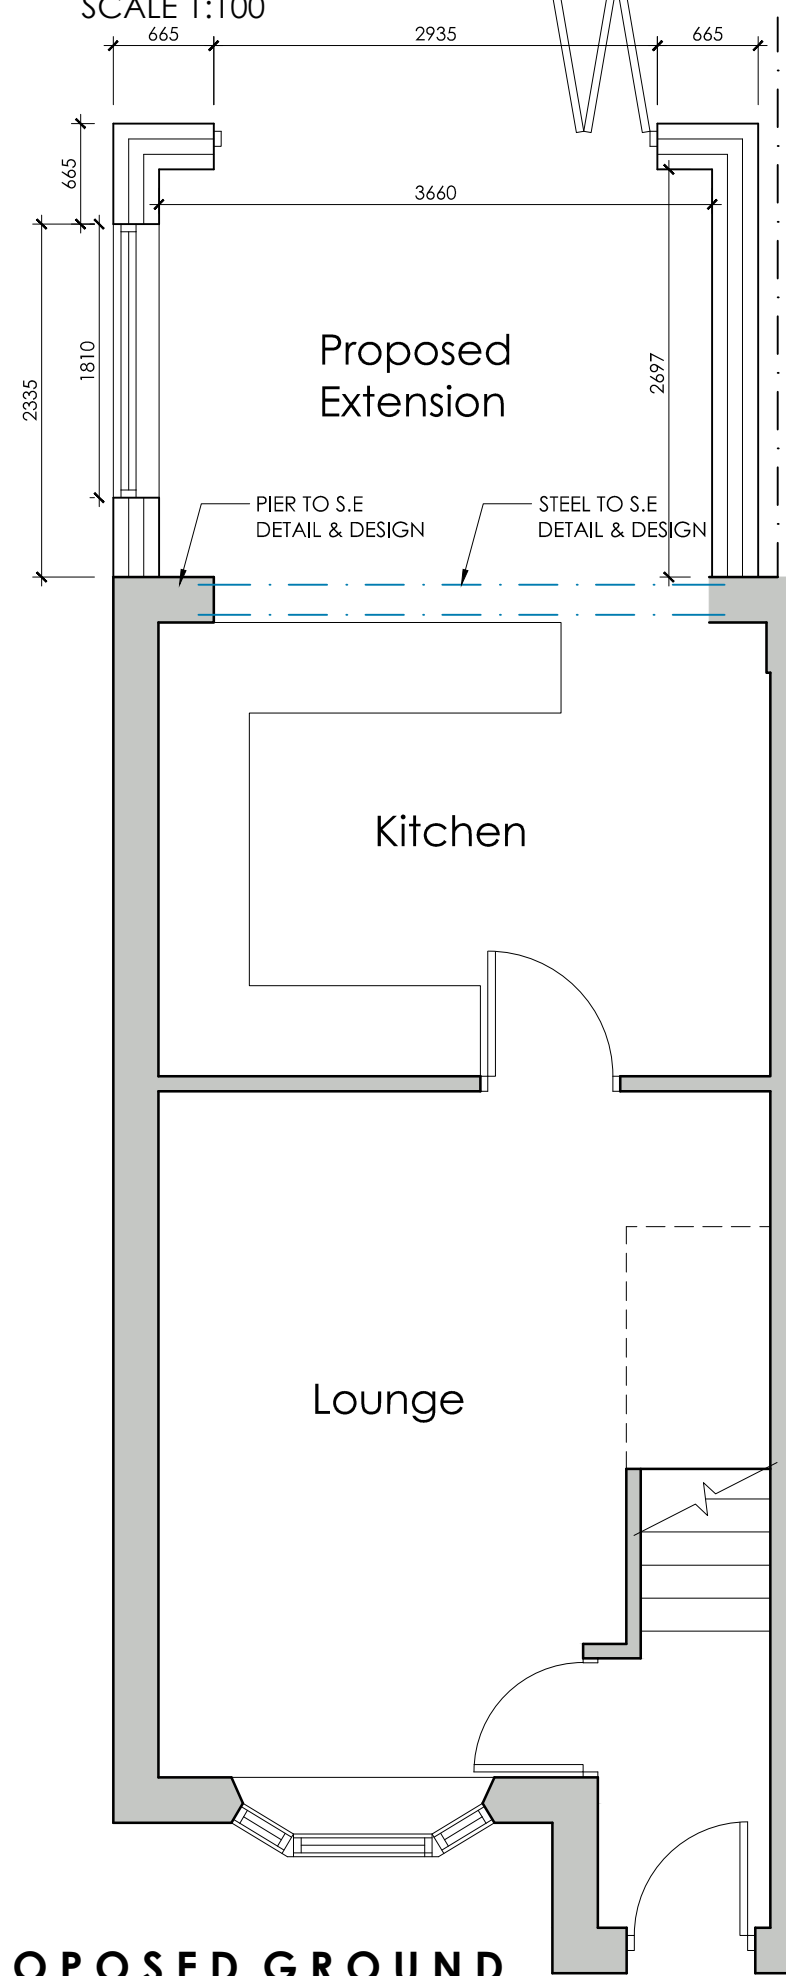


**PROPOSED GROUND
FLOOR PLAN**
SCALE 1:50




**PROPOSED
REAR ELEVATION**
SCALE 1:100

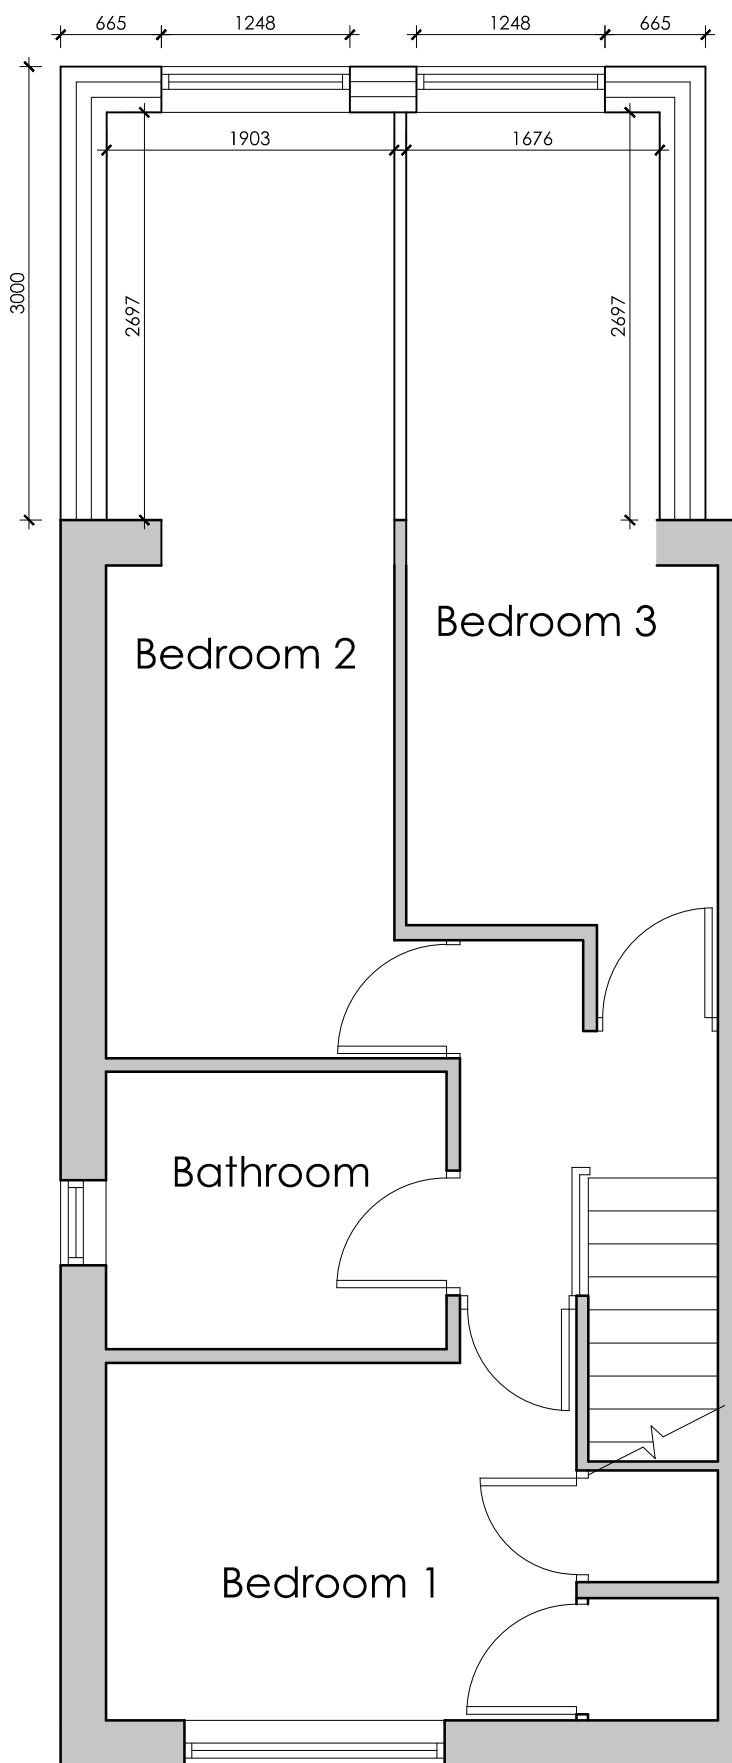

**PROPOSED FIRST
FLOOR PLAN**
SCALE 1:50

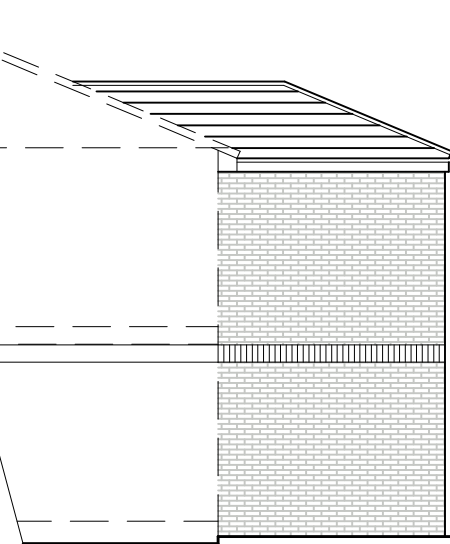


**PROPOSED
SIDE ELEVATION**
SCALE 1:100

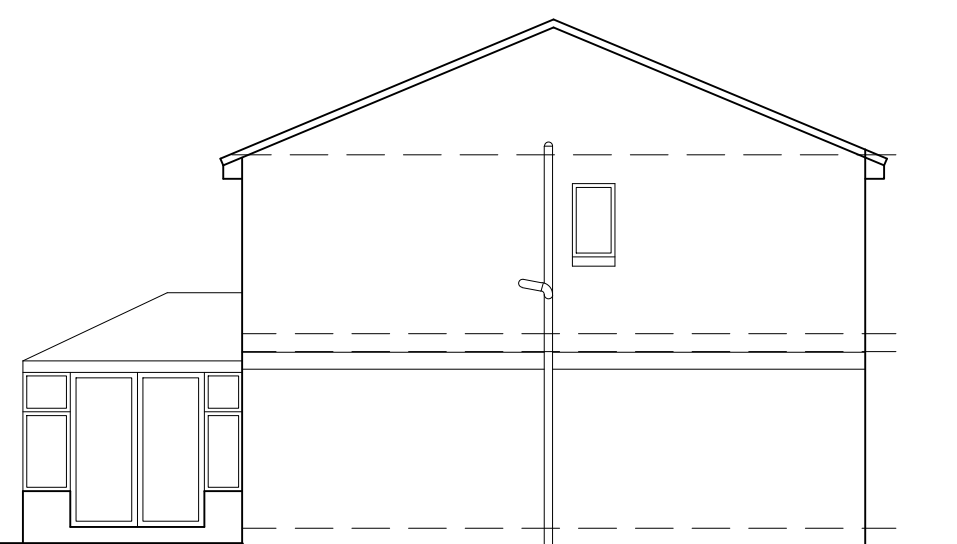


**EXISTING
SIDE ELEVATION**
SCALE 1:100




LOCATION PLAN
SCALE 1:1250

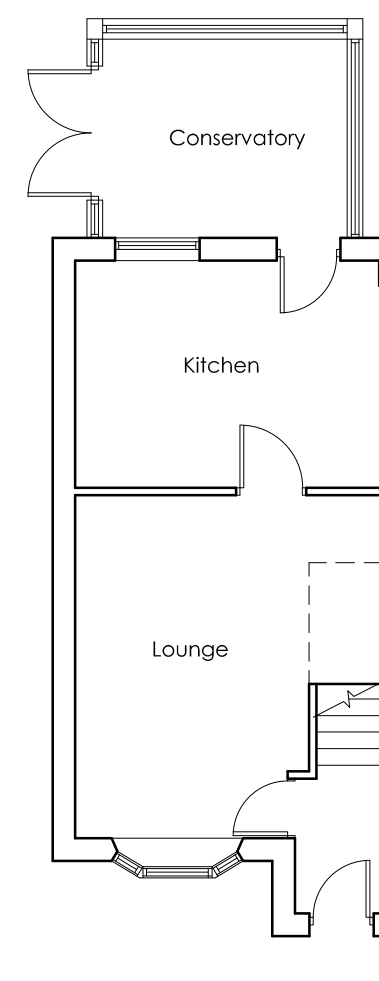


**EXISTING GROUND
FLOOR PLAN**
SCALE 1:100

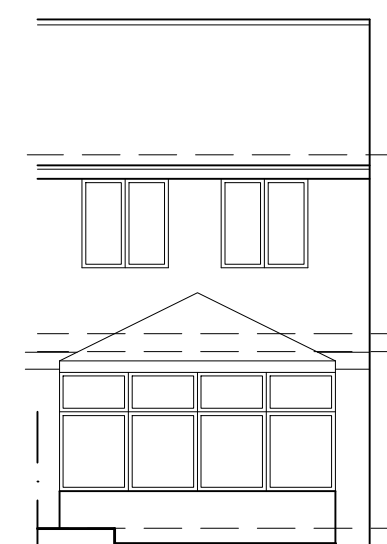

**EXISTING
REAR ELEVATION**
SCALE 1:100

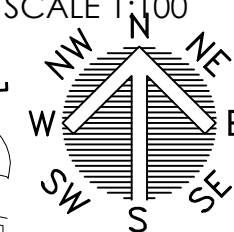

BLOCK PLAN
SCALE 1:500

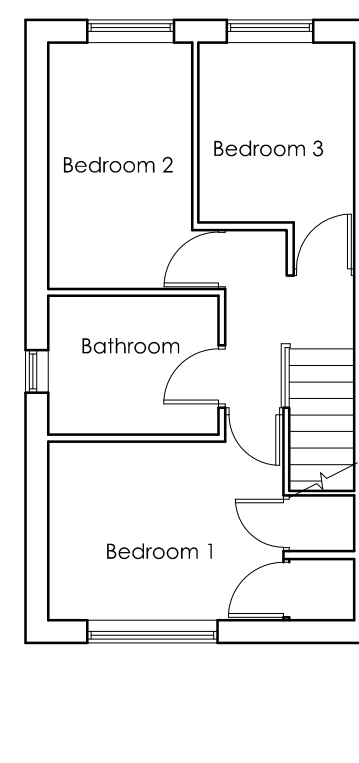

**EXISTING FIRST
FLOOR PLAN**
SCALE 1:100

WhiteAgus PARTNERSHIP ARCHITECTURAL SERVICES				OFFICE ONE 34 VICTORIA ROAD BARNSELEY, S70 2BU Phone: 01226 208482 Email: info@whiteaguspартnership.co.uk Web: www.whiteaguspартnership.co.uk			
Project:				Client:			
5 HIGH CLOSE DARTON, S75 5RD				MS JOANNE BELLWOOD			
Drawing Title:				Date:	MARCH 2022	Scale:	1:50 & 1:100@A2
PROPOSED PLANS & ELEVATION				Ref:	21-283	Dwg. No.	01
Date	Suffix	Description	Date	Suffix	Description	Rev.	A
20/05/2022	A	REVISED TO CLIENT REQUIREMENTS					