



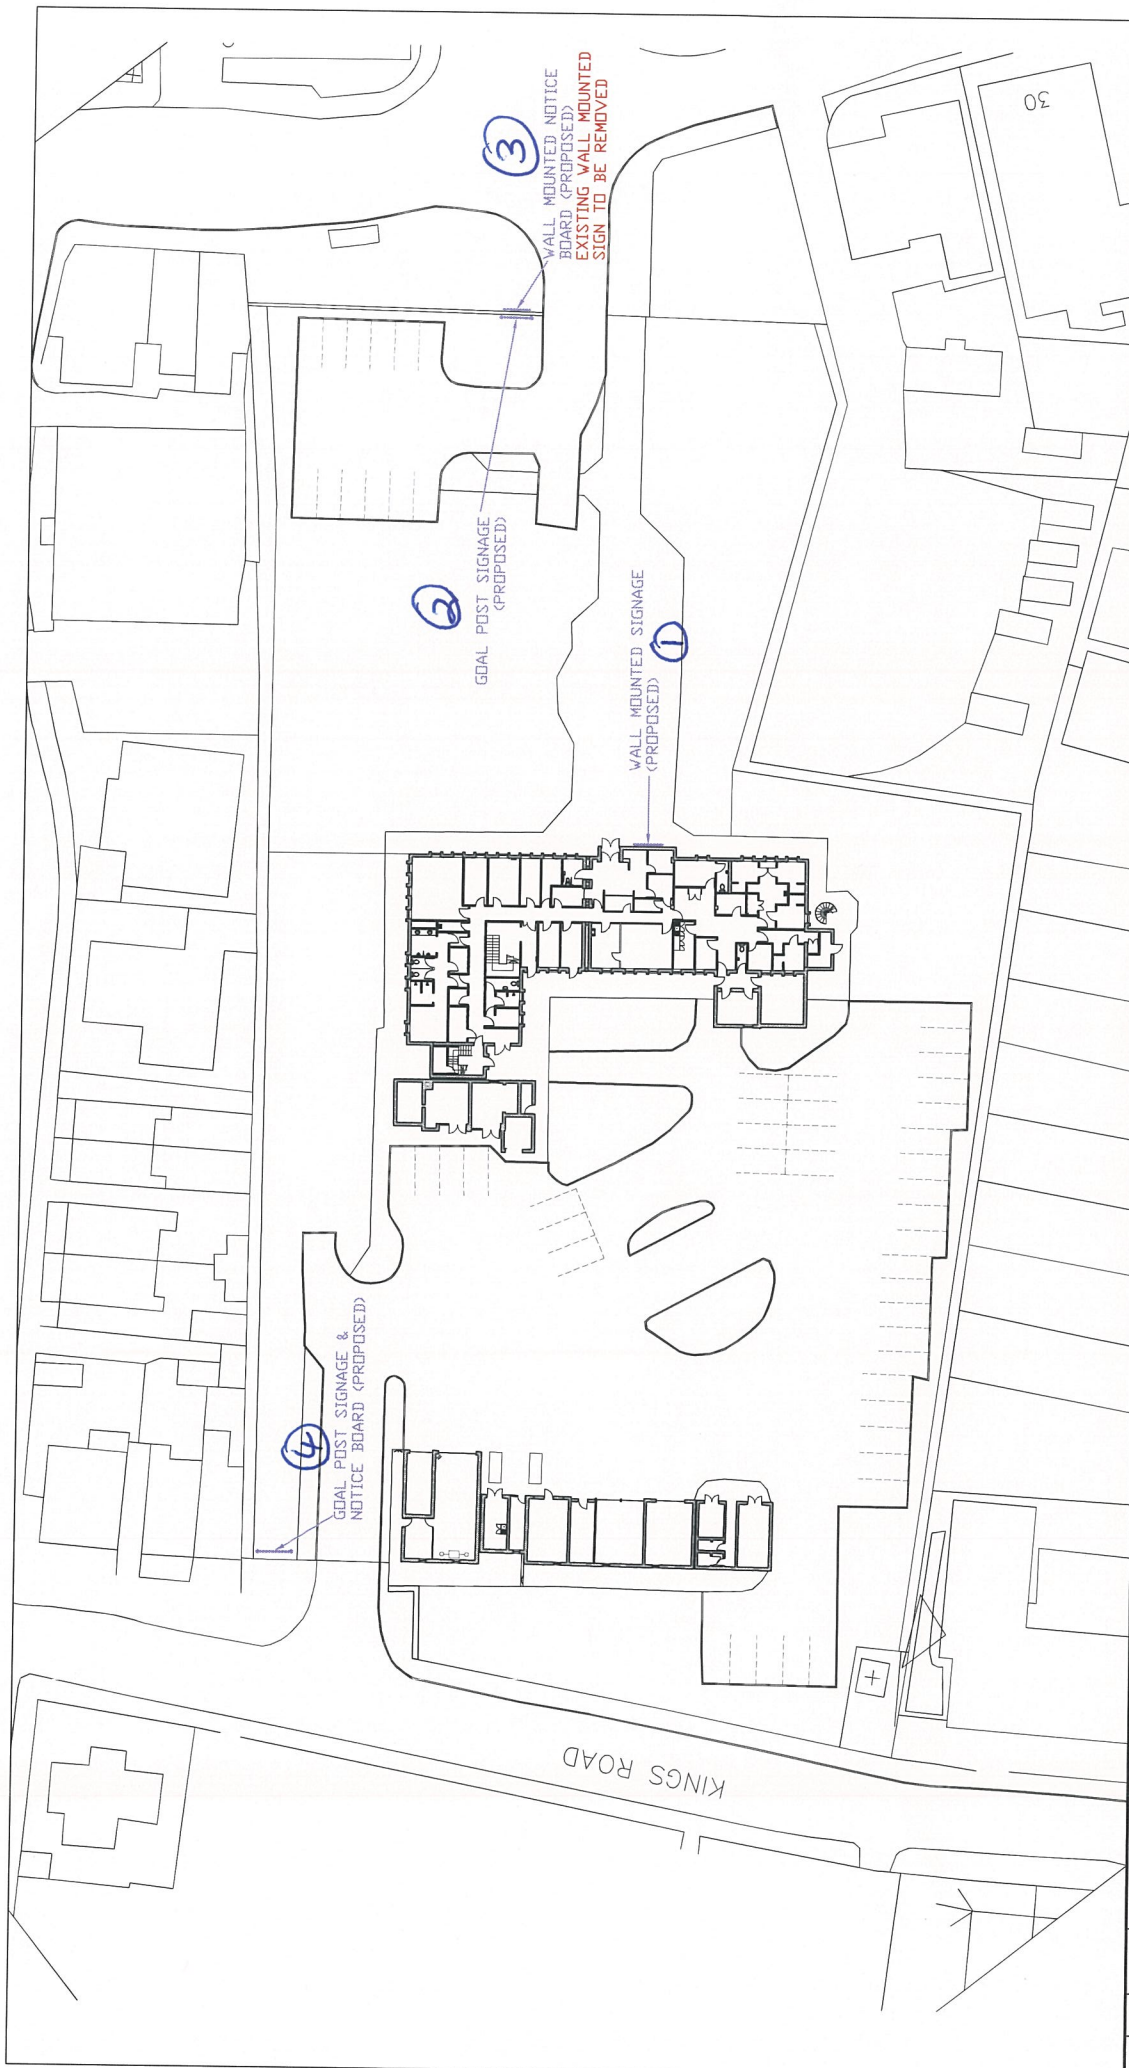

 South Yorkshire POLICE		Project Wombwell Police Station		District Barnsley	
Rev By Date Description		Drawing Title Site Plan Signage		Drawn By HW	
B HW 19.09.13 Signage revised		Date 25.06.13		Scale 1:500@A3	
A HW 05.08.13 Signage added		Drawing Number UPRN_3108_SK01		Revision B	



Wombwell Police Station, Barnsley

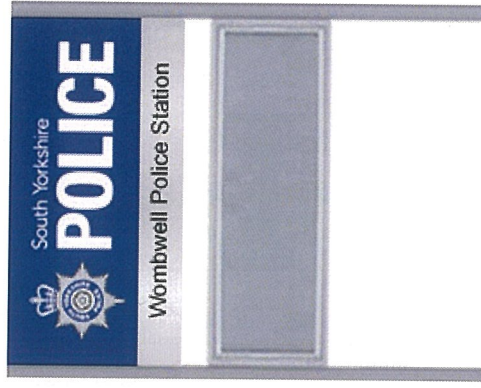


Free standing sign with notice board below
(Sign: 1200x600mm, Notice Board: 1200x450mm)



Free standing sign
(Sign: 1200x600mm)



Wall mounted sign (2900x1400mm)

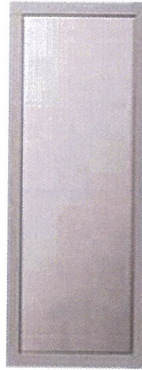

Wall mounted notice board
(1200x450mm)

