


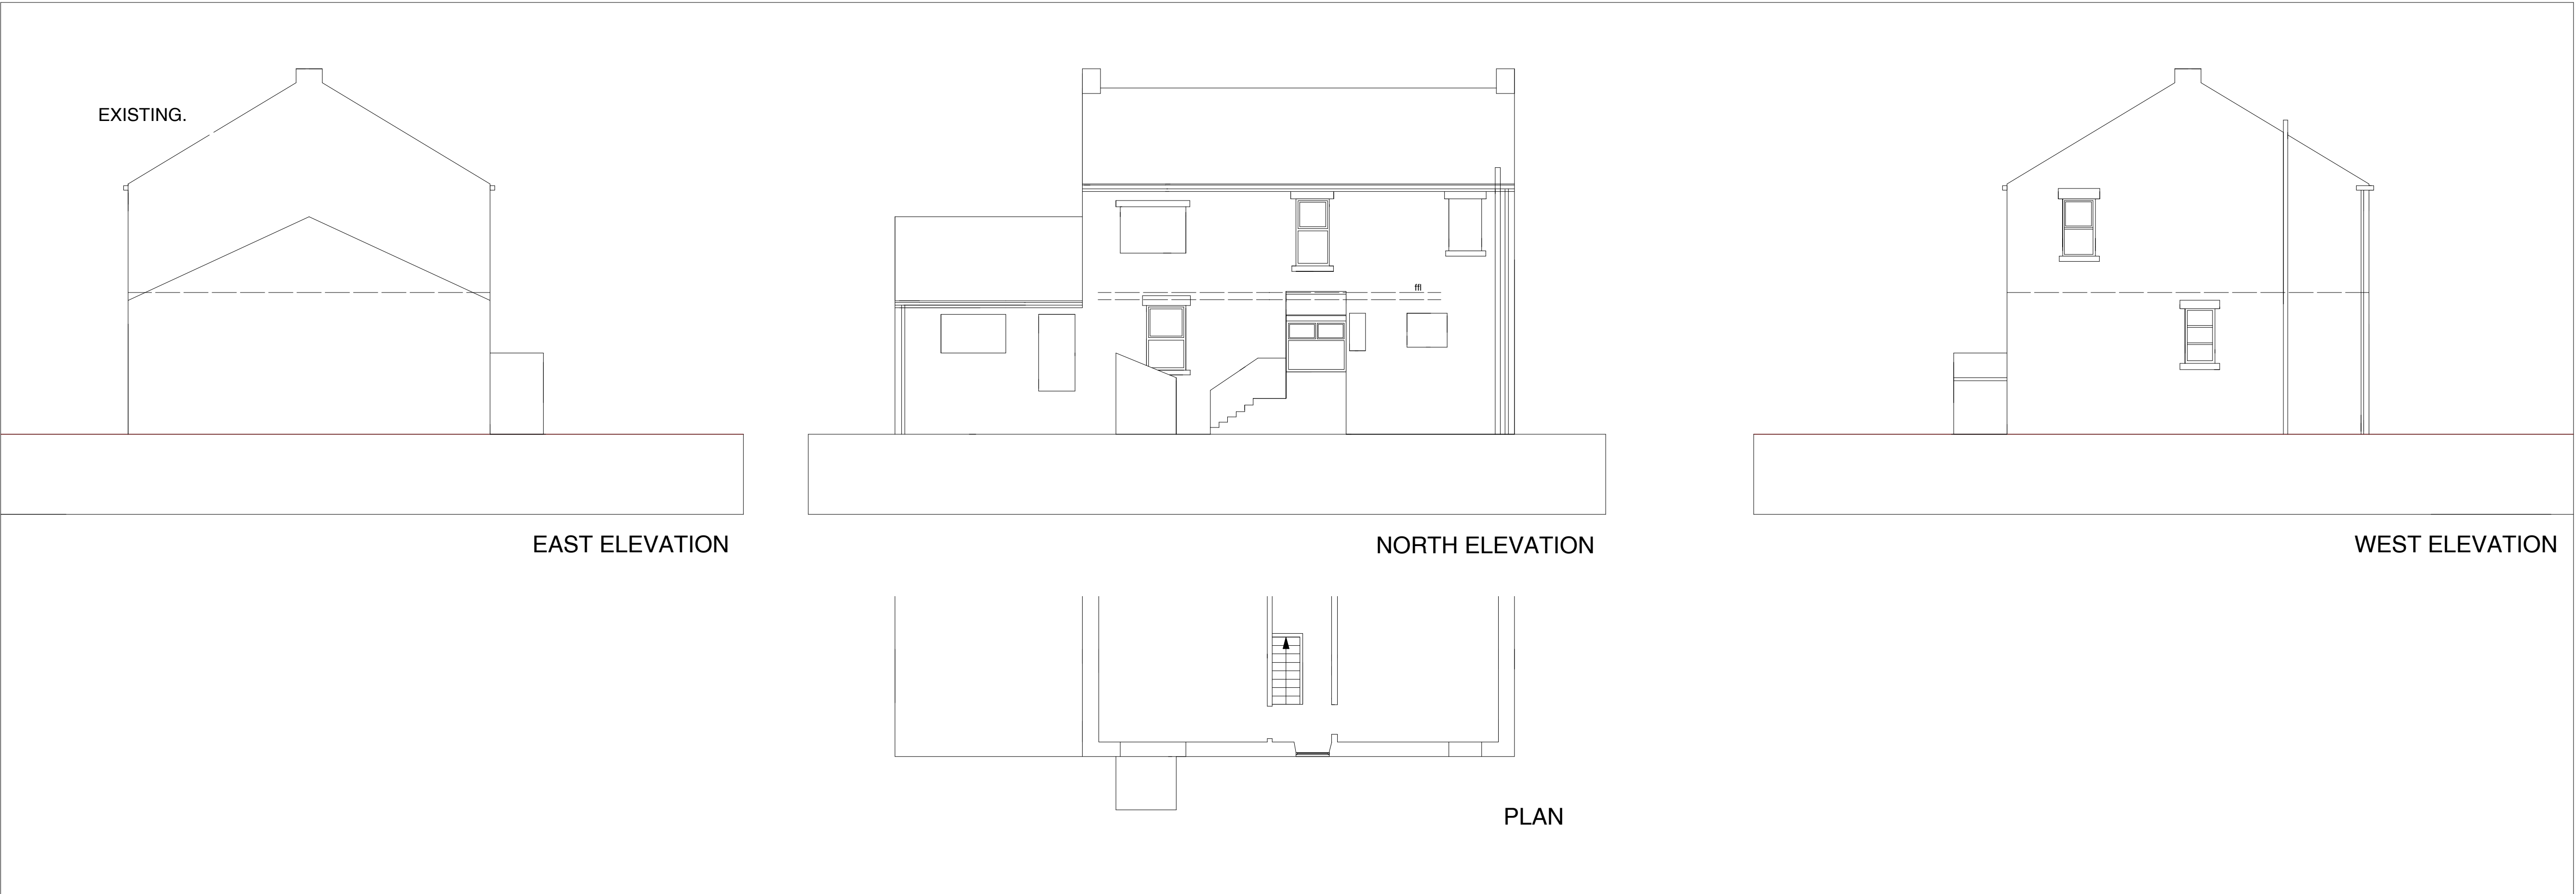

EAST ELEVATION

NORTH ELEVATION

WEST ELEVATION


PLAN



EAST ELEVATION

NORTH ELEVATION

WEST ELEVATION

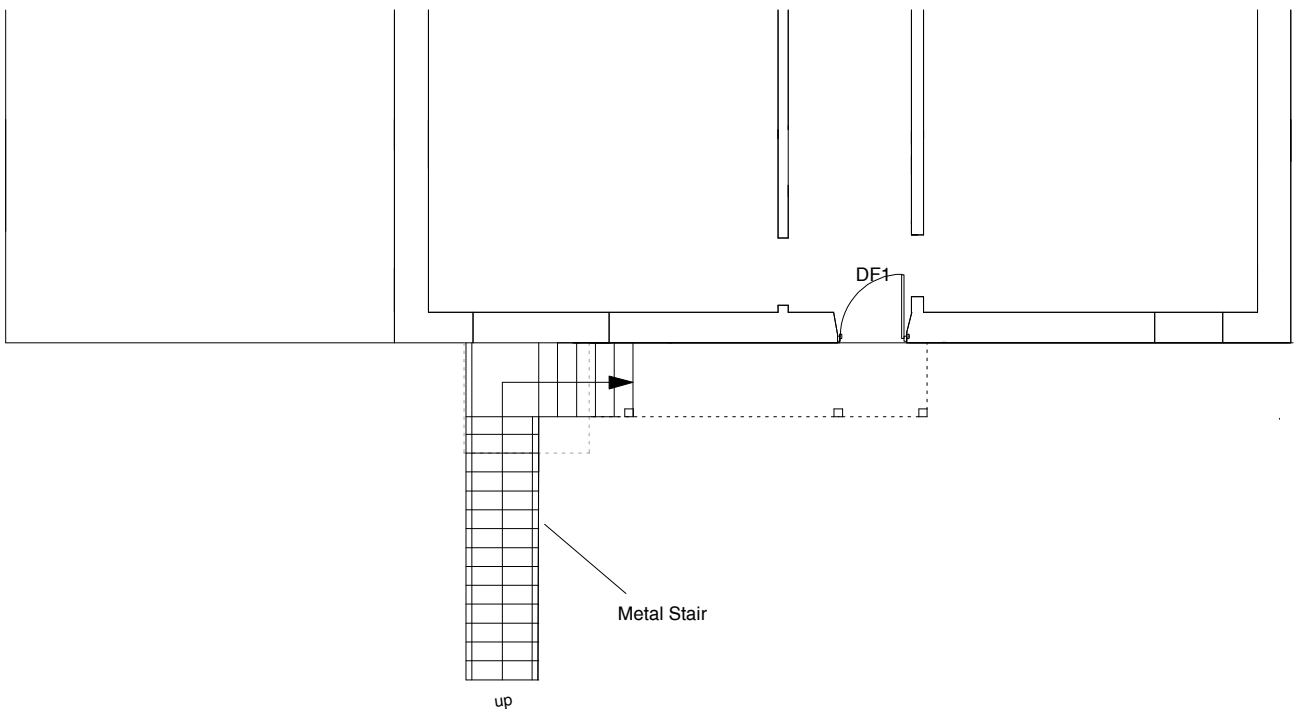

Location Plan

NOTES

notes

No dimensions to be scaled from this drawing which is the property of the company. It is not to be used or disclosed in any way except as authorised by the company. The client is responsible for providing architect with correct site boundary/ownership definitions and any covenants or easements relating to the site. Architect will assume site boundaries as clearly defined, unless otherwise informed by client. No work to be carried out without planning permission, until all pre start planning conditions have been discharged and until a building regulations application has been submitted. Any work carried out before building regulations approval has been granted will be strictly at clients own risk. Any building works within 6m of a neighbouring home's foundations may require you to notify the owner of that property of your intentions at least one month before you start work. Work to an existing party wall requires you to give at least two months notice of your intentions. If consent to carry out work cannot be reached procedures dealing with an dispute should be followed (the party wall act 1996).

IT IS THE RESPONSIBILITY OF THE CONTRACTOR TO NOTIFY THE ARCHITECT OF ANY DISCREPANCIES ON THE DRAWING PRIOR TO CONSTRUCTION. ALL DIMENSIONS TO BE CHECKED ON SITE IF IN DOUBT ASK!

revisions

title: PLANS & ELEVATIONS

project : DEMOLITION OF PORCH
NEW EXTERNAL STAIRCASE.
LITTLE INDIA.
Barugh Green Road, S75 1JT
for : Mr A. Rahman
scale 1:100 at A1
drawing no P01.

Andrew Bailey Chartered Architect
66 WINDING, 2ND FLOOR
Glenower House
25, Larchfield Road
Wandsworth
London
T: 01226 702590 / 07879 442070
E: ABA@ARCHITECTS.COM
W: WWW.AKBARCHITECTS.COM

