


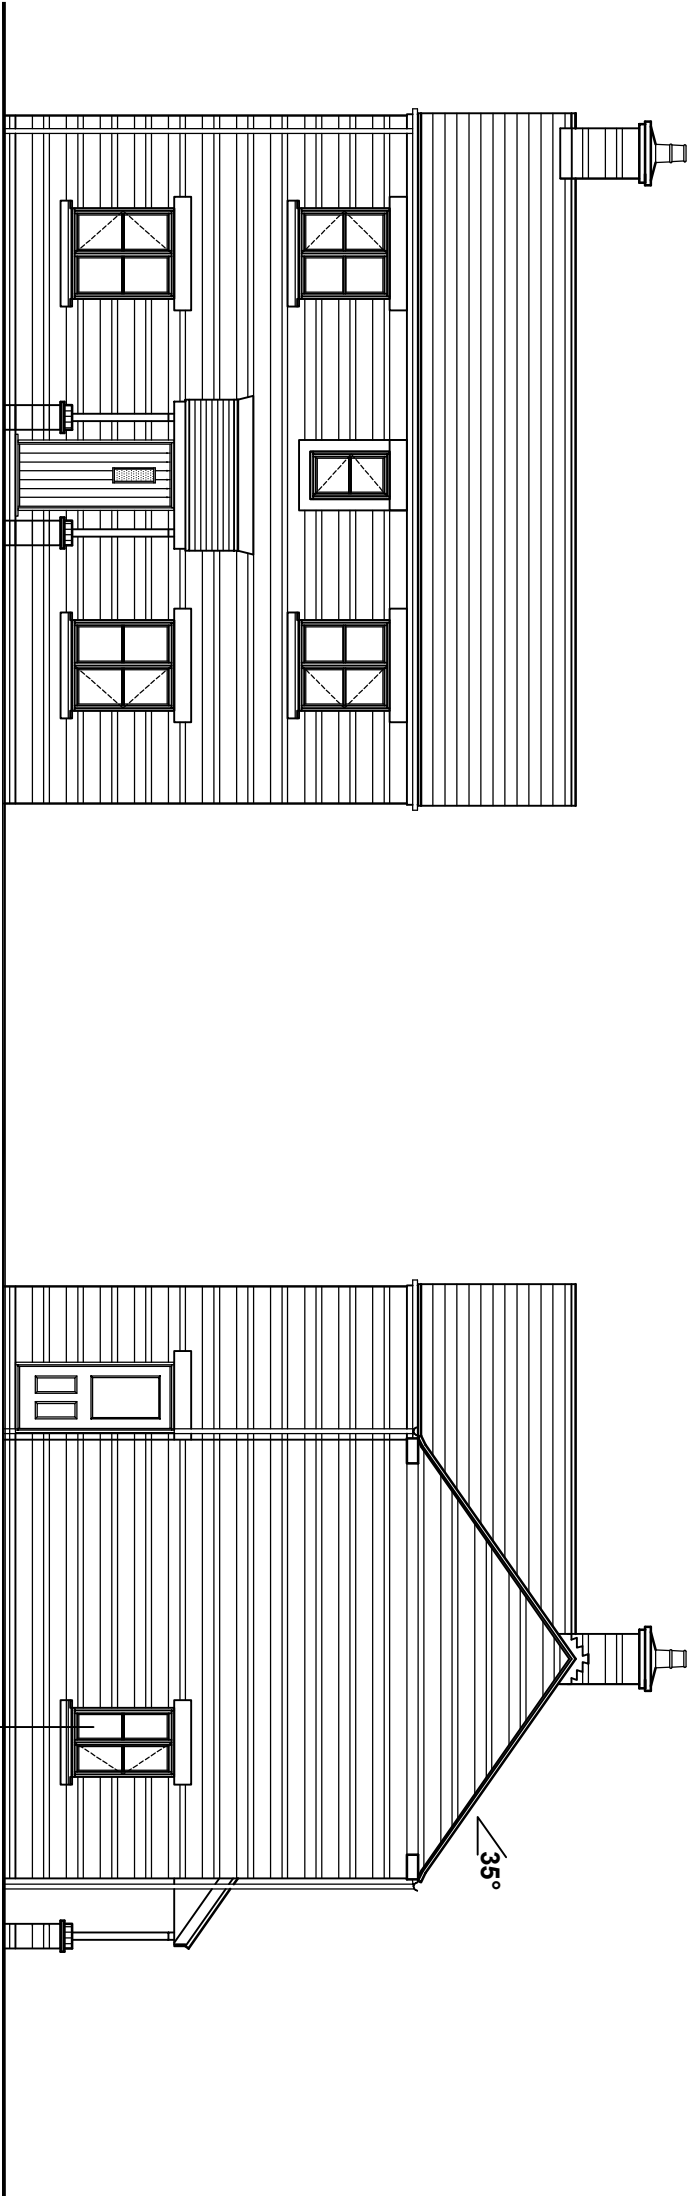

FRONT ELEVATION

SIDE ELEVATION

REAR ELEVATION

SIDE ELEVATION

Rev.	Date	Details



RIPPON HOMES
Leeming Lane South, Mansfield Woodhouse
Nottinghamshire, NG19 9AQ
Tel: 01623 659000 Fax: 01623 420807

PROJECT
TITLE

LAND AT CLAYTON LANE,
THURNSCOE. S63 0BG

DRAWING
TITLE

HOUSETYPE B
ELEVATIONS

Scale :	1 : 100
Ref :	RH/TH/B2
Revision :	-
Date :	07.12.2015
Drawn By :	CDAL

Carlton Design
Architecture Ltd

Architectural Consultants
7 The Old Dairy Buildings, Winkburn, Nottinghamshire, NG22 8PQ.
tel:- 01650 650353 Facsimile:- 01650 650123
E-MAIL: carlton.design@virgin.net