




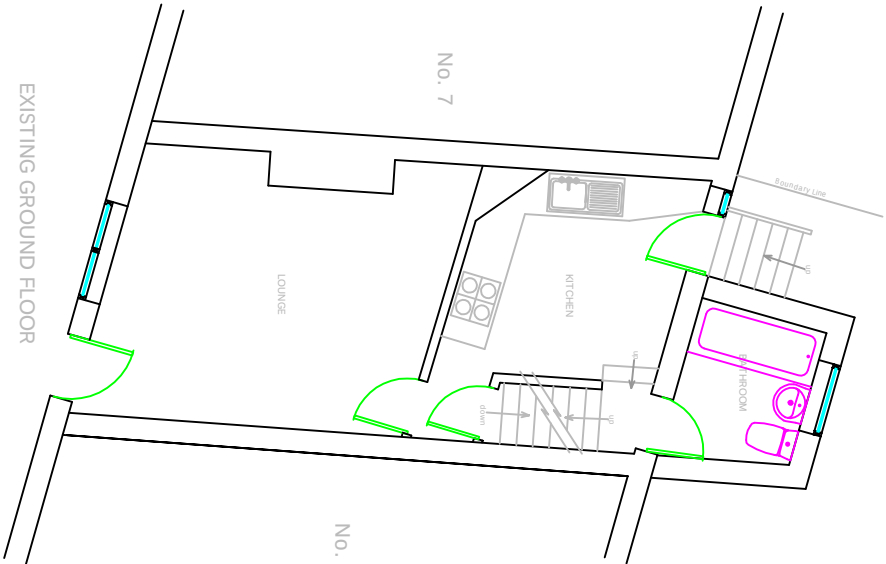


EXISTING GROUND FLOOR

 

EXISTING FIRST FLOOR

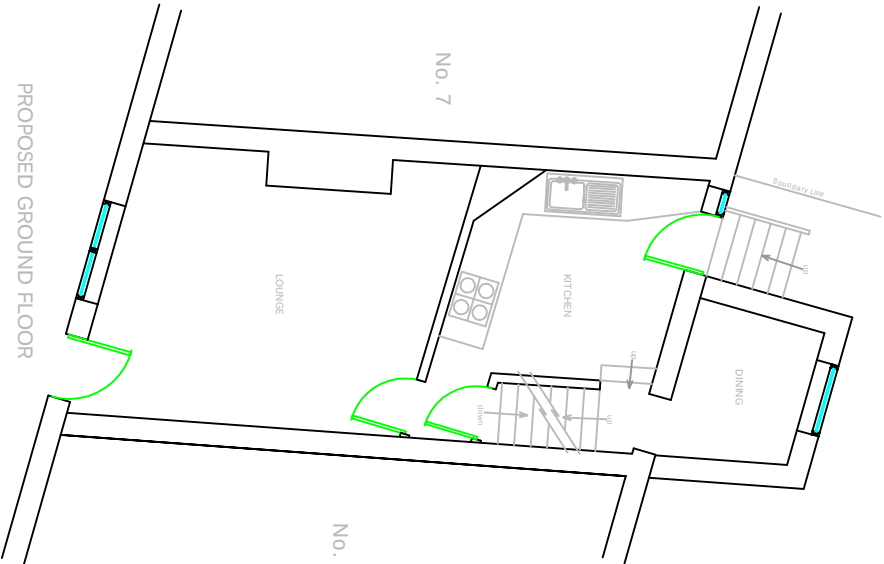

PROPOSED GROUND FLOOR

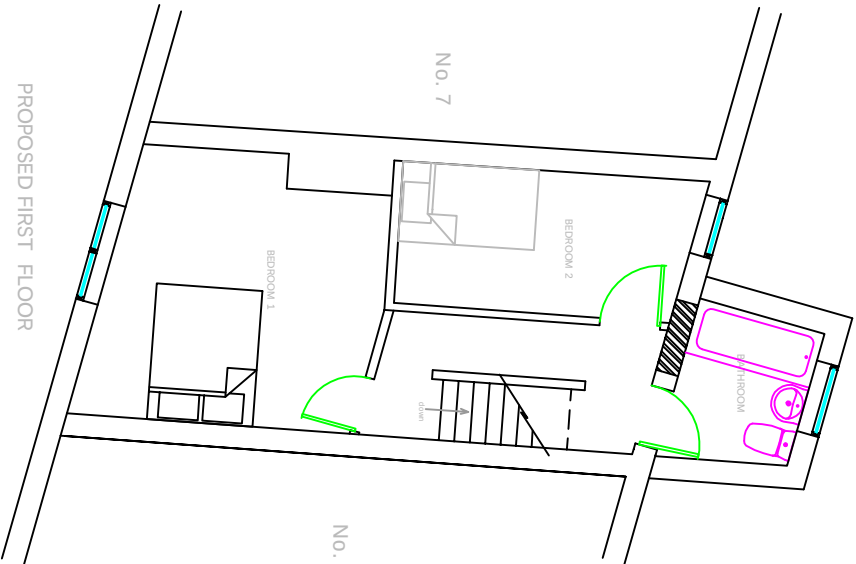

PROPOSED FIRST FLOOR

No scale measurements to be taken from this drawing. Site dimensions to be taken before commencing any work. Any discrepancies to be notified to Contract Administrator prior to commencement of works. Statutory Requirements and any discrepancies to be brought to the attention of CBA Ltd.	
This drawing is the property of CBA Ltd. Copyright is reserved and no part of it may be reproduced, stored in a retrieval system, or transmitted in any form or by any means, electronic, mechanical, photocopying, recording, or otherwise, without the prior written permission of CBA Ltd.	
Revision Details:	
CBA CHRIS BAKER ASSOCIATES CHARTERED BUILDING SURVEYORS	THE VILLAGE HALL DARTON LANE BARNESLEY S75 6AL Tel: 0776267598 info@cba-td.co.uk
5 FIRTH STREET BARNESLEY SOUTH YORKSHIRE S71 1DD	
Drawing Title: EXISTING & PROPOSED FLOOR PLANS	
Drawn By: LEK	
Date: JUN 16	
Scale: 1:100 on A3	
Drawing No: 14.322/D-03	
Revision:	