
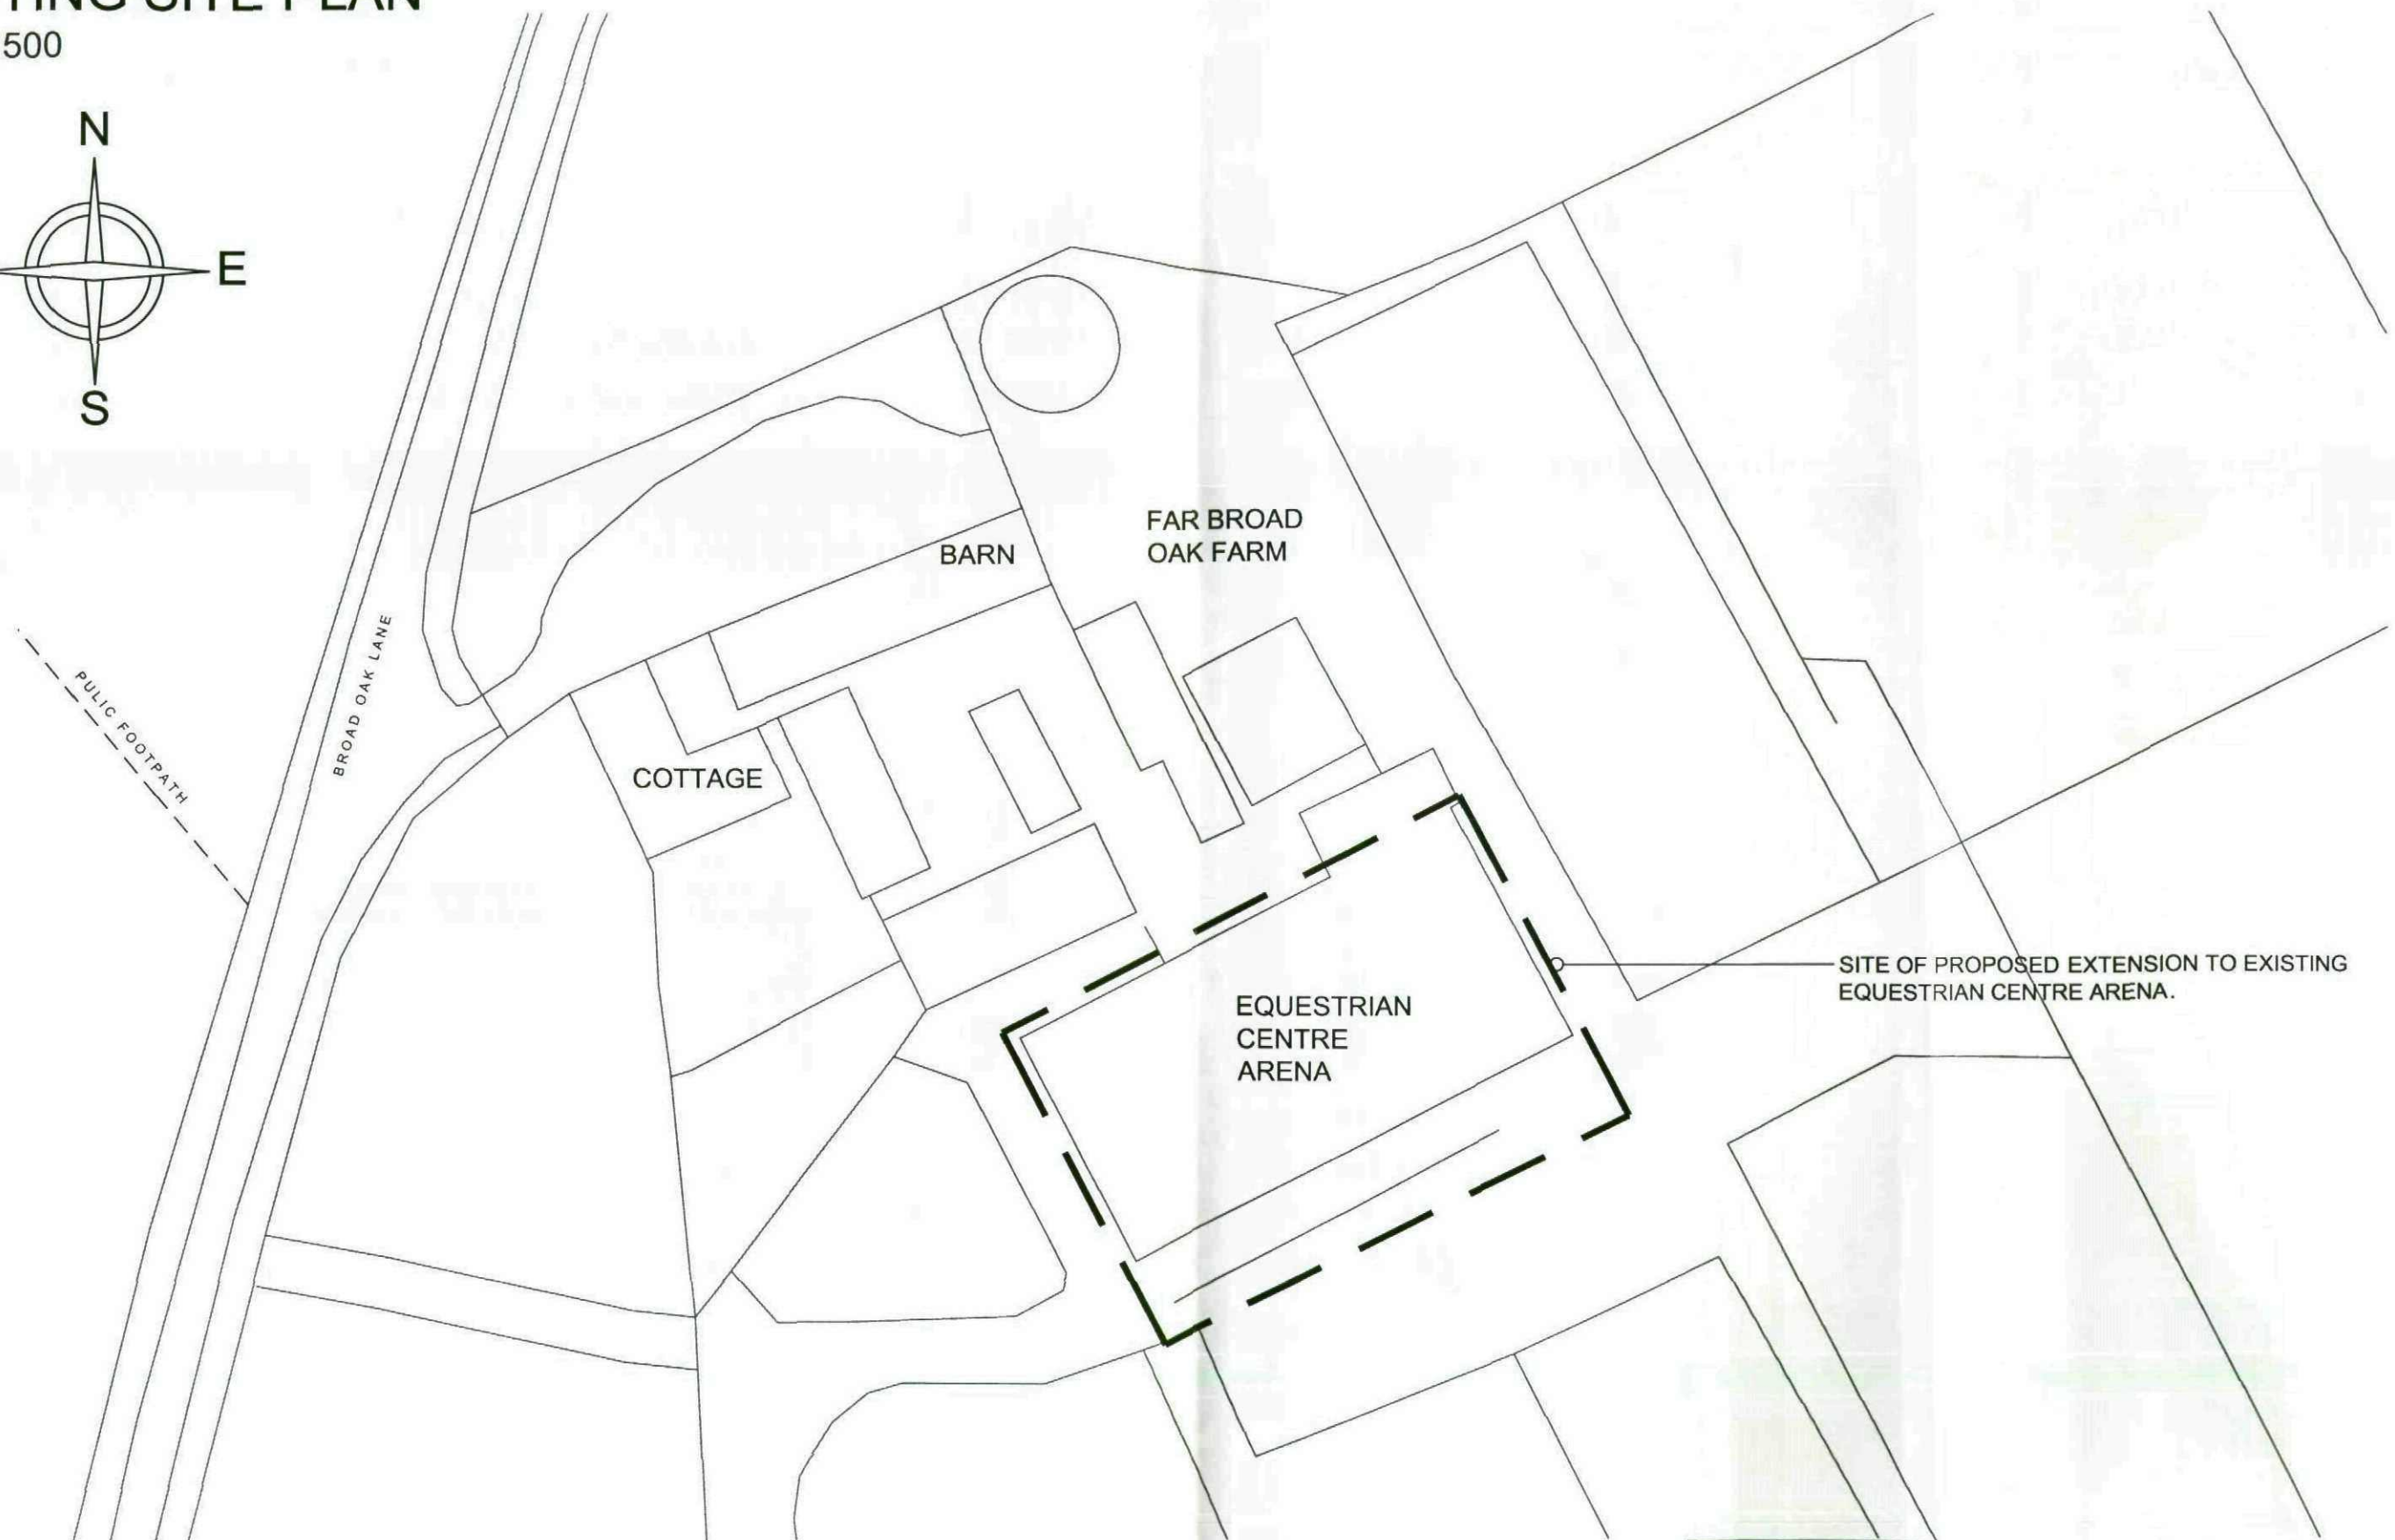


EXISTING SITE PLAN

scale 1:500

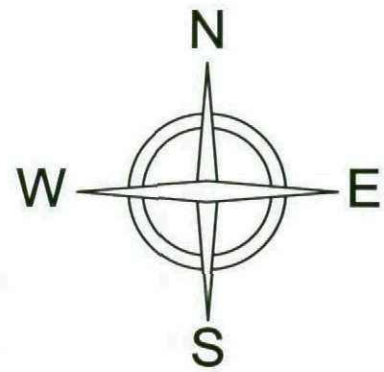

PLANNING

FAR BROAD OAK FARM,
BROAD OAK LANE, S36 7GE
EXISTING SITE PLAN

25 Queens Square Business Park
Huddersfield Road
Holmfirth
West Yorkshire HD9 6QZ



J + J BOLCHOVER
ARCHITECTS


NOTE:
THIS DRAWING IS FOR
PLANNING PURPOSES ONLY.

DRAWING No	SCALE	DATE	DRAWN
H187 / PL / 101	1:500@A3	JULY 2011	JMW

Tel 01484 303 800
Fax 01484 664 133

EXISTING ARENA PLAN

scale 1:200

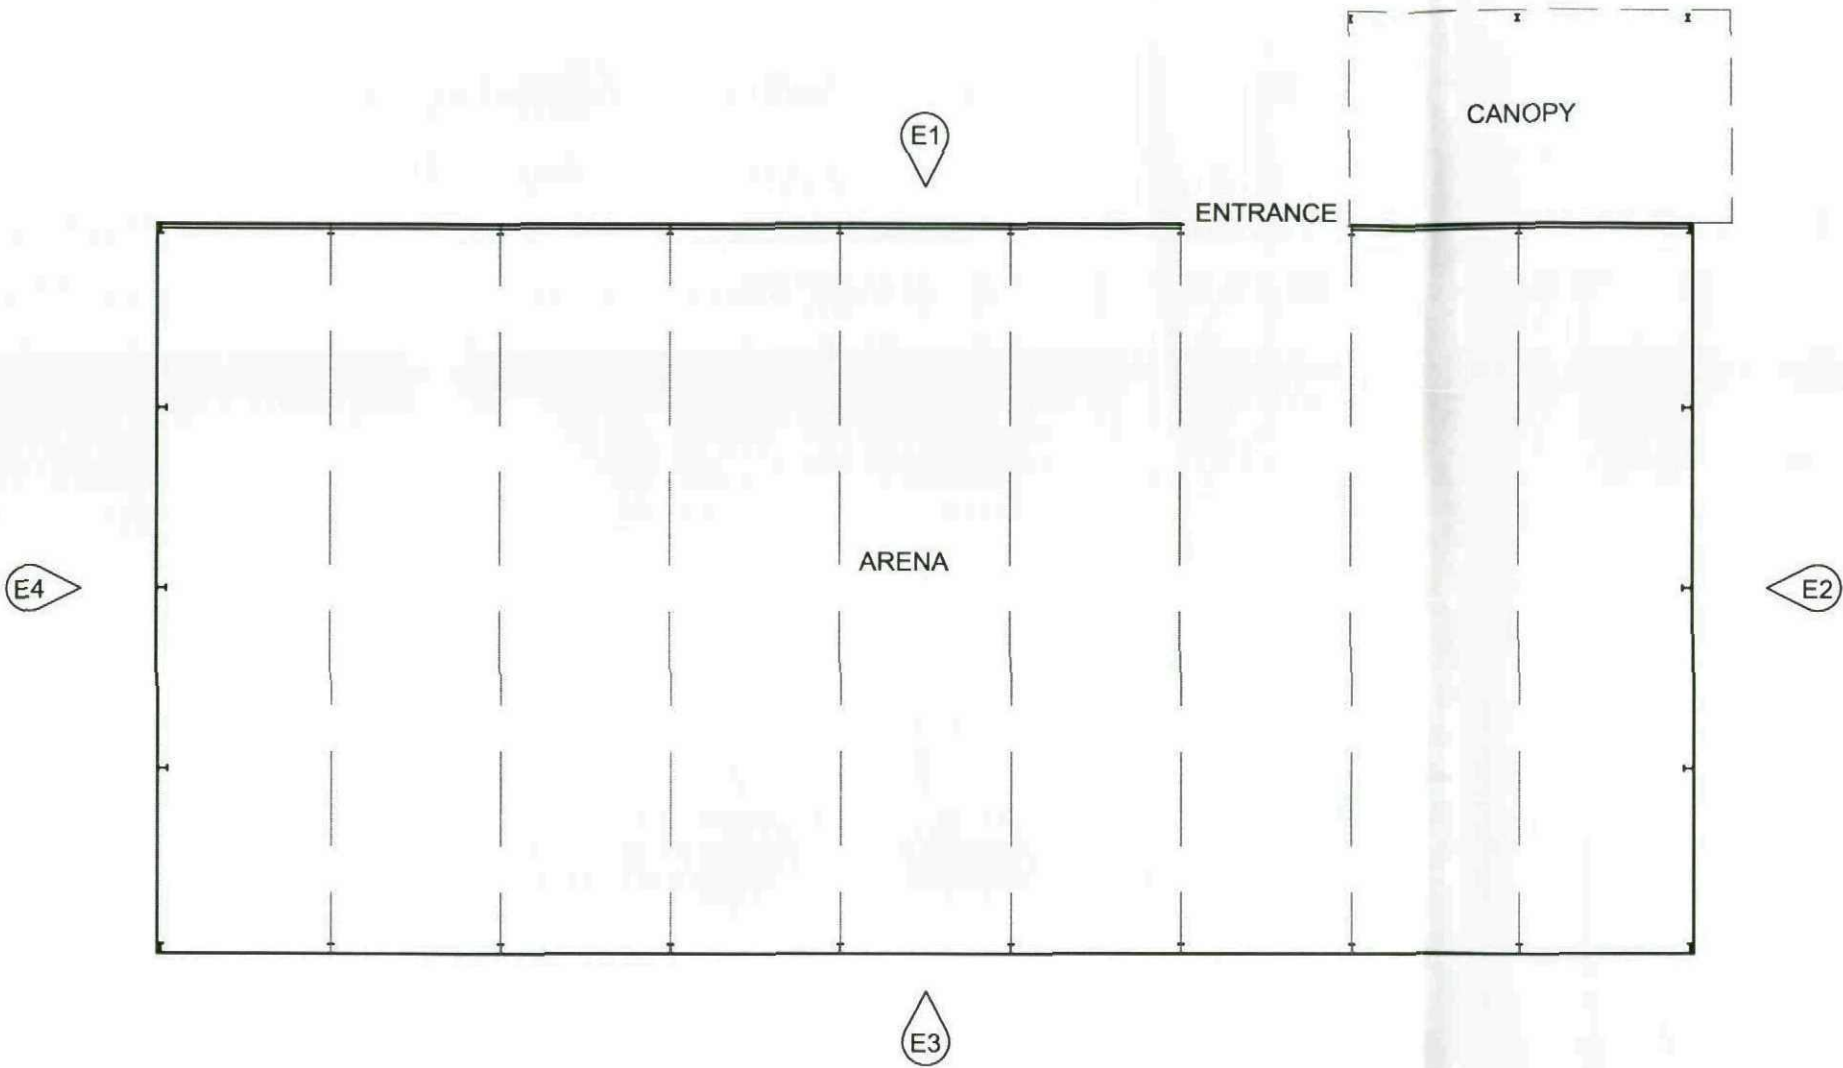

NOTE:
THIS DRAWING IS FOR
PLANNING PURPOSES ONLY.

PLANNING

FAR BROAD OAK FARM,
BROAD OAK LANE, S36 7GE
EXISTING ARENA PLAN

DRAWING No	SCALE	DATE	DRAWN
H187 / PL / 110	1:200@A3	JULY 2011	JMW

25 Queens Square Business Park
Huddersfield Road
Holley Holmfirth
West Yorkshire HD9 6QZ


Tel 01484 303 800
Fax 01484 664 133



J + J BOLCHOVER
ARCHITECTS

EXISTING ELEVATION 01

scale 1:200

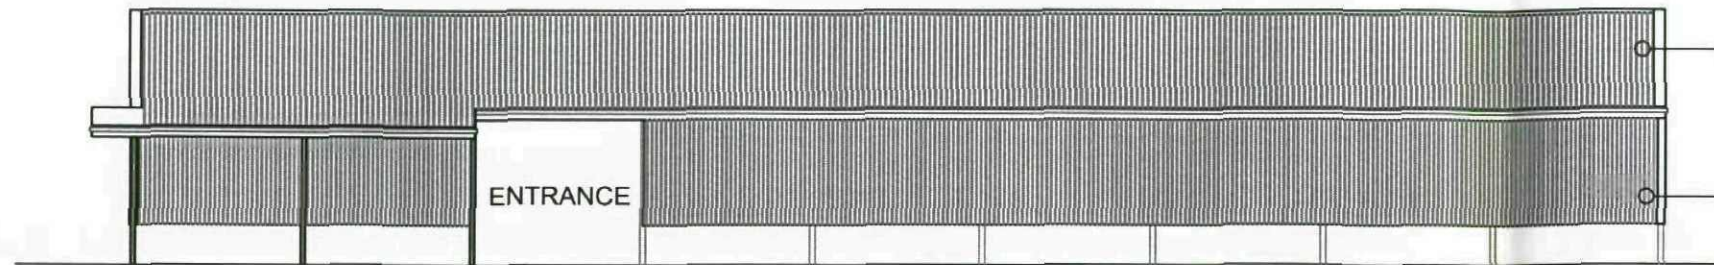


ROOF FINISHED WITH CORRUGATED FIBRE CEMENT SHEETS & CLEAR SHEET ROOF LIGHTS.

ELEVATION CLAD WITH BROWN CORRUGATED METAL.

EXISTING ELEVATION 02

scale 1:200

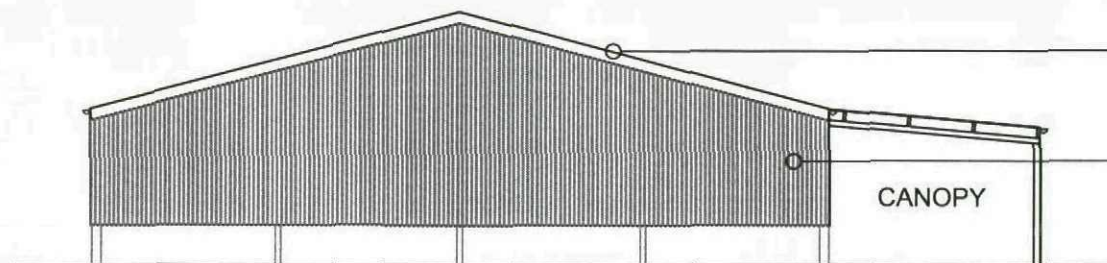


BROWN METAL FASCIA.

GABLE CLAD IN TIMBER BOARDS.

EXISTING ELEVATION 03

scale 1:200

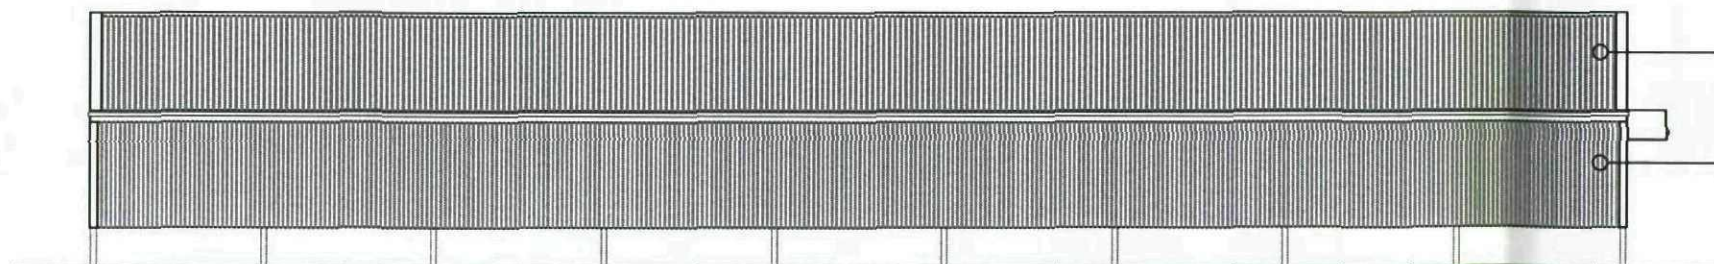


ROOF FINISHED WITH CORRUGATED FIBRE CEMENT SHEETS & CLEAR SHEET ROOF LIGHTS.

ELEVATION CLAD WITH BROWN CORRUGATED METAL.

EXISTING ELEVATION 04

scale 1:200

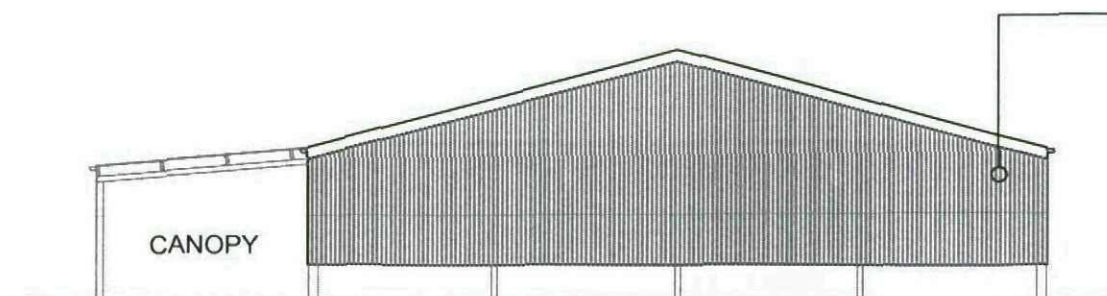

GABLE CLAD IN TIMBER BOARDS.

NOTE:
THIS DRAWING IS FOR
PLANNING PURPOSES ONLY.

PLANNING

FAR BROAD OAK FARM,
BROAD OAK LANE, S36 7GE
EXISTING ARENA ELEVATIONS

DRAWING No	SCALE	DATE	DRAWN
H187 / PL / 111	1:200@A3	JULY 2011	JMW


25 Queens Square Business Park
Huddersfield Road
Holnley Holmfirth
West Yorkshire HD9 6QZ

Tel 01484 303 800
Fax 01484 664 133

J.J.
J + J BOLCHOVER
ARCHITECTS

PROPOSED ARENA PLAN

scale 1:200

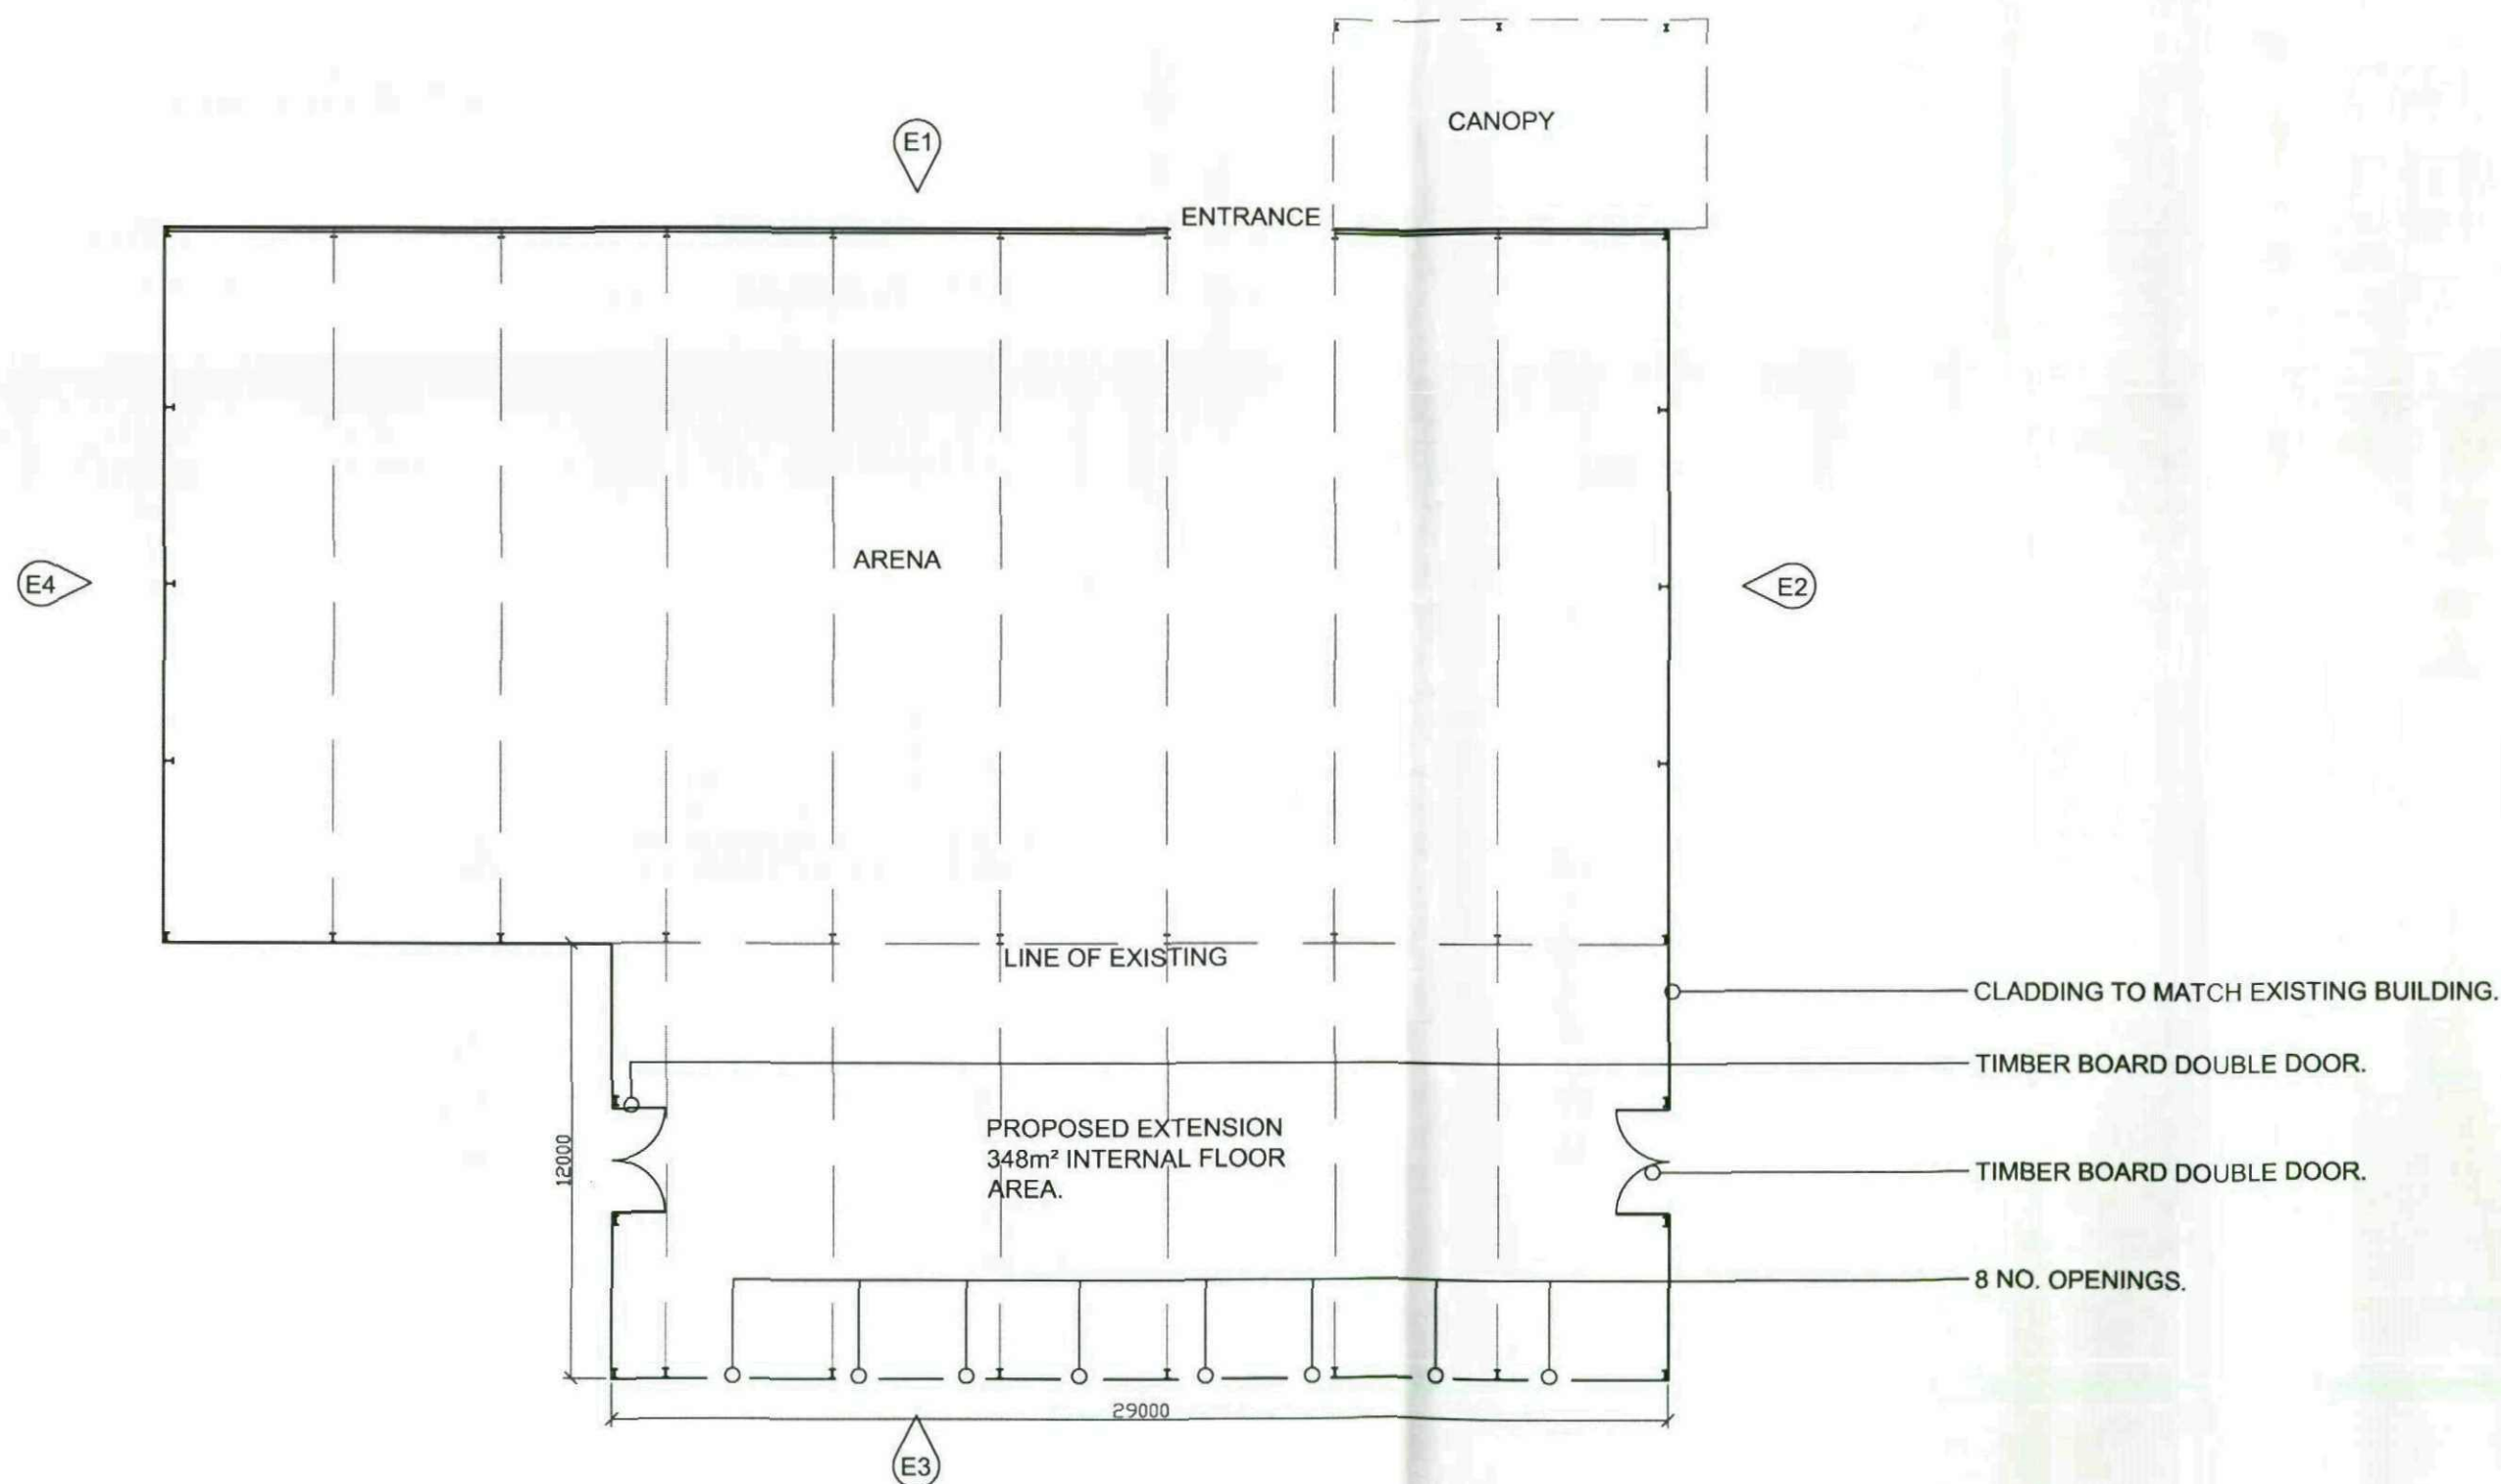

PLANNING

FAR BROAD OAK FARM,
BROAD OAK LANE, S36 7GE
PROPOSED ARENA PLAN


DRAWING No H187 / PL / 210 SCALE 1:200@A3 DATE JULY 2011 DRAWN JMW
25 Queens Square Business Park
Huddersfield Road
Holmfirth
West Yorkshire HD9 6QZ
Tel 01484 303 800
Fax 01484 664 133

J.J.
J + J BOLCHOVER
ARCHITECTS

NOTE:
THIS DRAWING IS FOR
PLANNING PURPOSES ONLY.

PROPOSED ELEVATION 01

scale 1:200

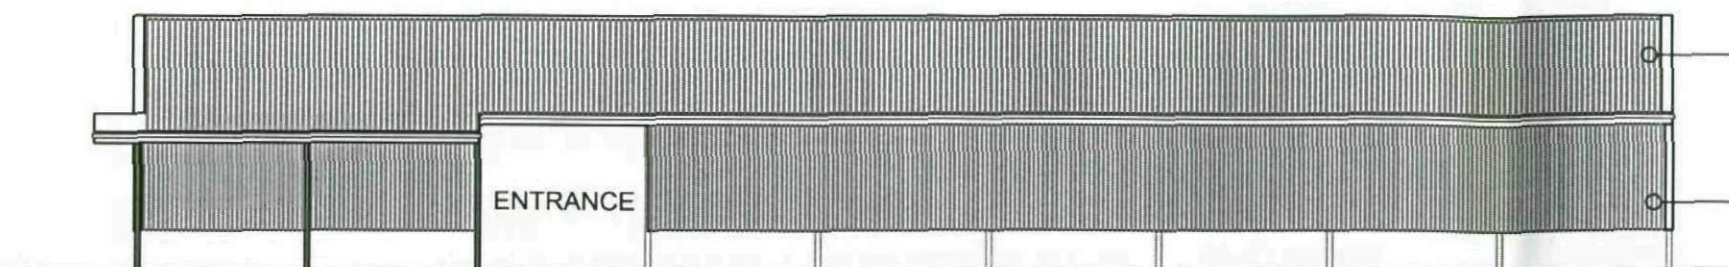


ROOF FINISHED WITH CORRIGATED FIBRE CEMENT SHEETS & CLEAR SHEET ROOF LIGHTS TO MATCH EXISTING.

ELEVATION CLAD WITH BROWN CORRIGATED METAL.

PROPOSED ELEVATION 02

scale 1:200

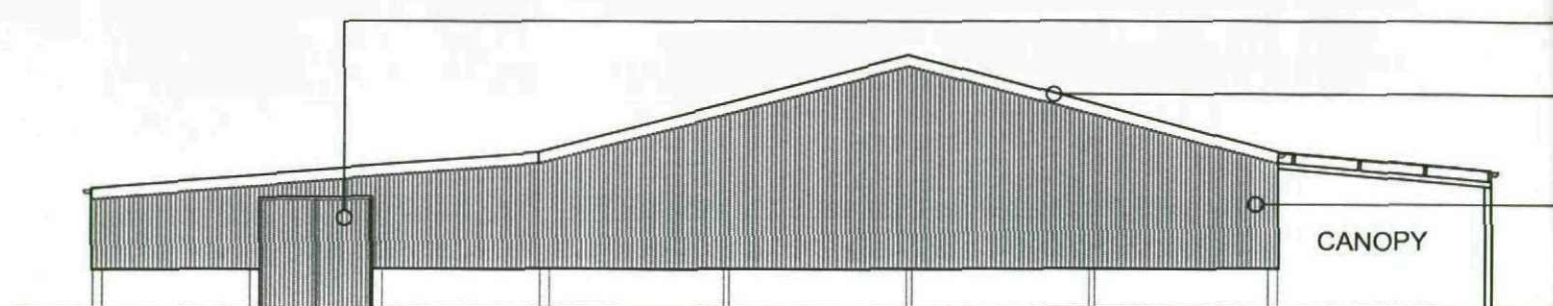


TIMBER BOARD DOUBLE DOOR.

BROWN METAL FASCIA.

GABLE CLAD IN TIMBER BOARDS.

PROPOSED ELEVATION 03

scale 1:200

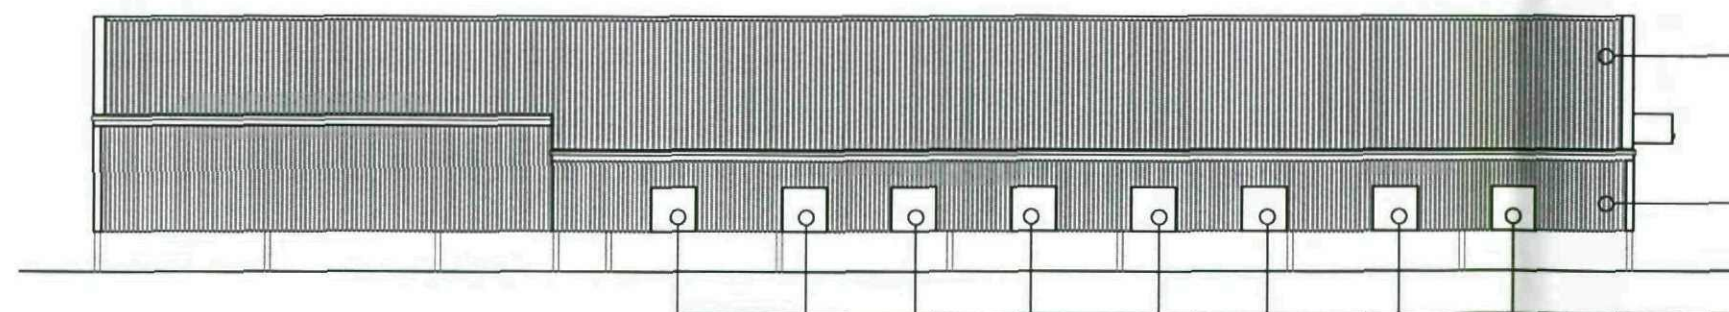


ROOF FINISHED WITH CORRIGATED FIBRE CEMENT SHEETS & CLEAR SHEET ROOF LIGHTS TO MATCH EXISTING.

PROPOSED CLAD WITH BROWN CORRIGATED METAL TO MATCH EXISTING.

8 NO. OPENINGS.

PROPOSED ELEVATION 04

scale 1:200

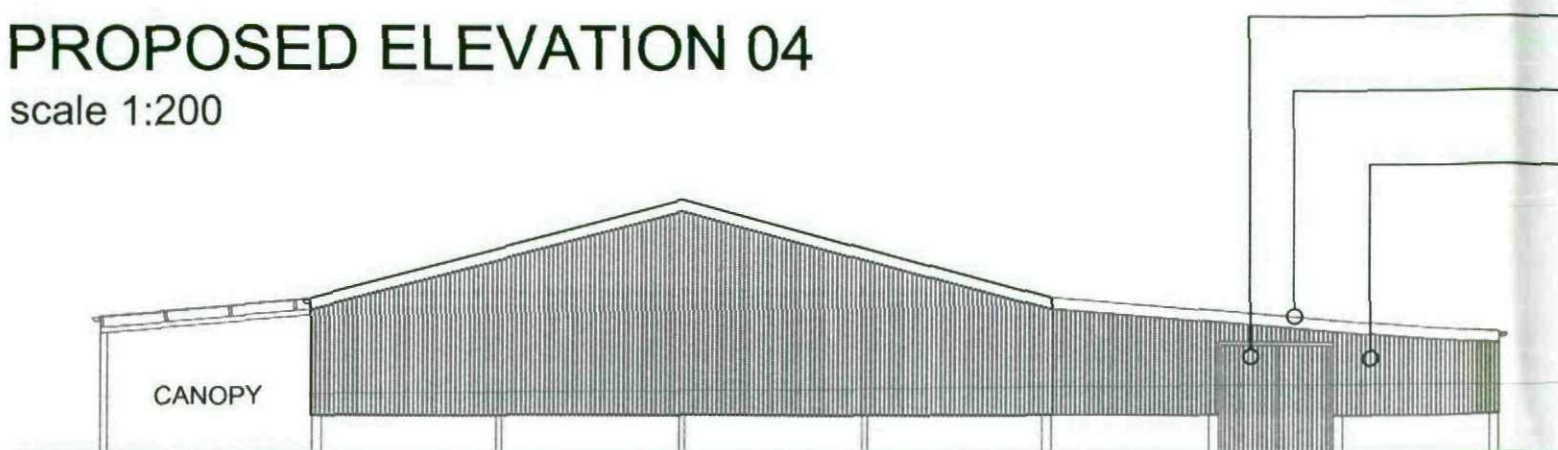

TIMBER BOARD DOUBLE DOOR.

BROWN METAL FASCIA TO MATCH EXISTING.

GABLE OF EXTENSION FINISHED IN TIMBER BOARD TO MATCH EXISTING.

NOTE:
THIS DRAWING IS FOR
PLANNING PURPOSES ONLY.

PLANNING

FAR BROAD OAK FARM,
BROAD OAK LANE, S36 7GE
PROPOSED ARENA ELEVATIONS

DRAWING No H187 / PL / 211 SCALE 1:200@A3 DATE JULY 2011 DRAWN JMW

25 Queens Square Business Park
Huddersfield Road
Holmfirth
West Yorkshire HD9 6QZ

Tel 01484 303 800
Fax 01484 664 133

J.J.
J + J BOLCHOVER
ARCHITECTS