

OAKWORTH

HOMES

Oakworth Homes Ltd.


Crown Works, Rotherham Road, Beighton,

Sheffield, S20 1AH.


Tel: 0870 85 007 85 - Fax: 0506 115 7991



Front Elevation

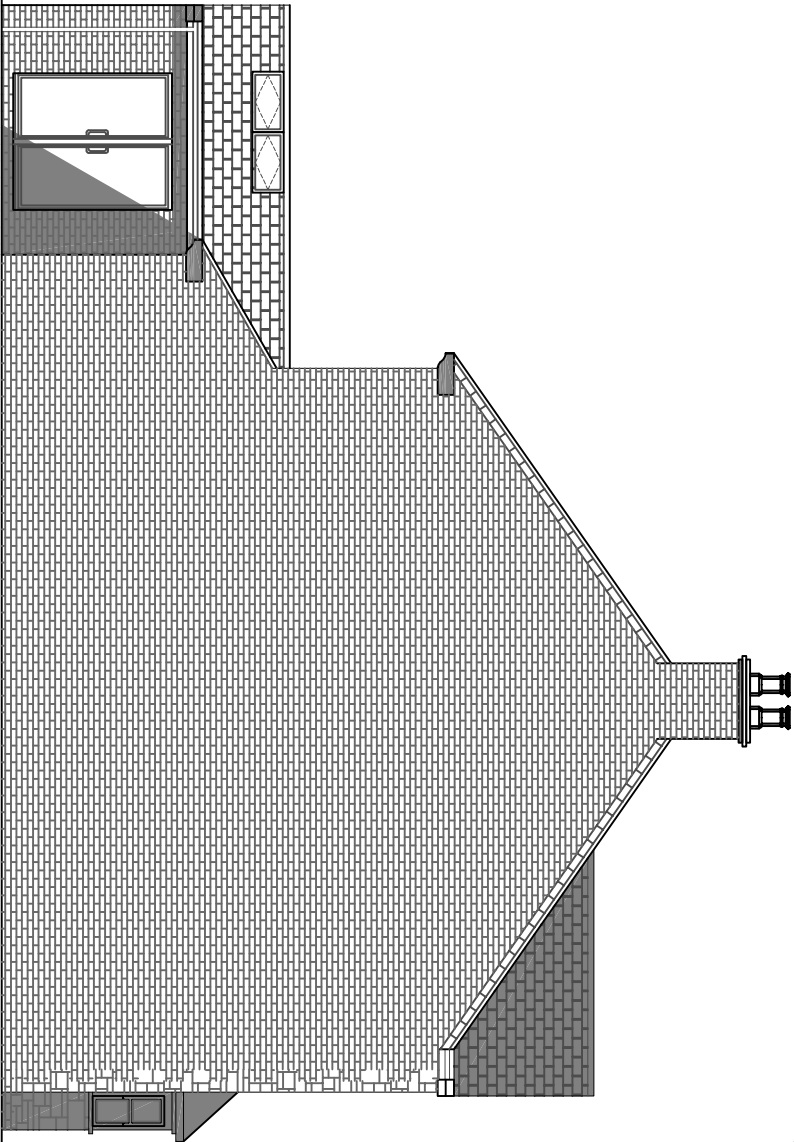

Side Elevation

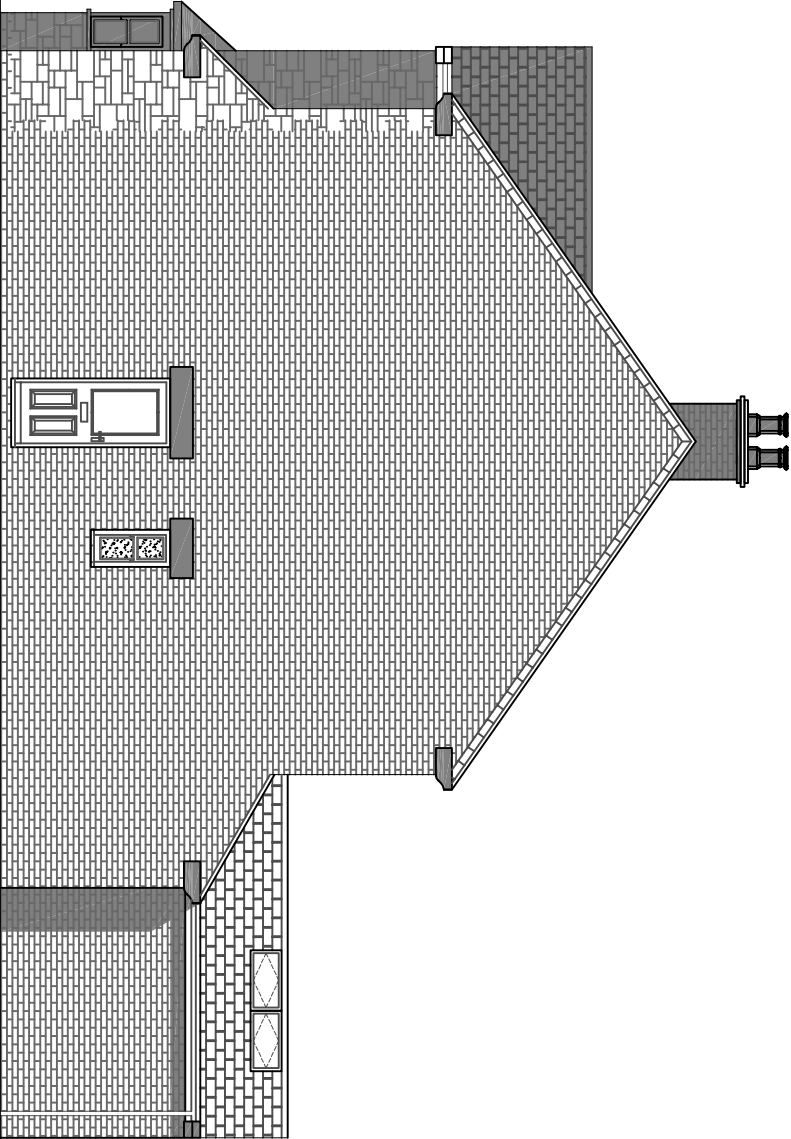

Rear Elevation



Rear Elevation

Revision:	Description:	Date:
-	--	-
Customer Reference: 6063		
Client: Mr. & Mrs. Brammer		
Site Address: Land at: 13 Bond Road, Barnsley, S75 2TN		
Project Name: Proposed Residential Development.		
Drawing Title: Proposed Elevations.		
Scale: 1:100	Drawing No: 02	
Date: January 09	Revision: --	
Drawn By: RS	Checked By:	

