



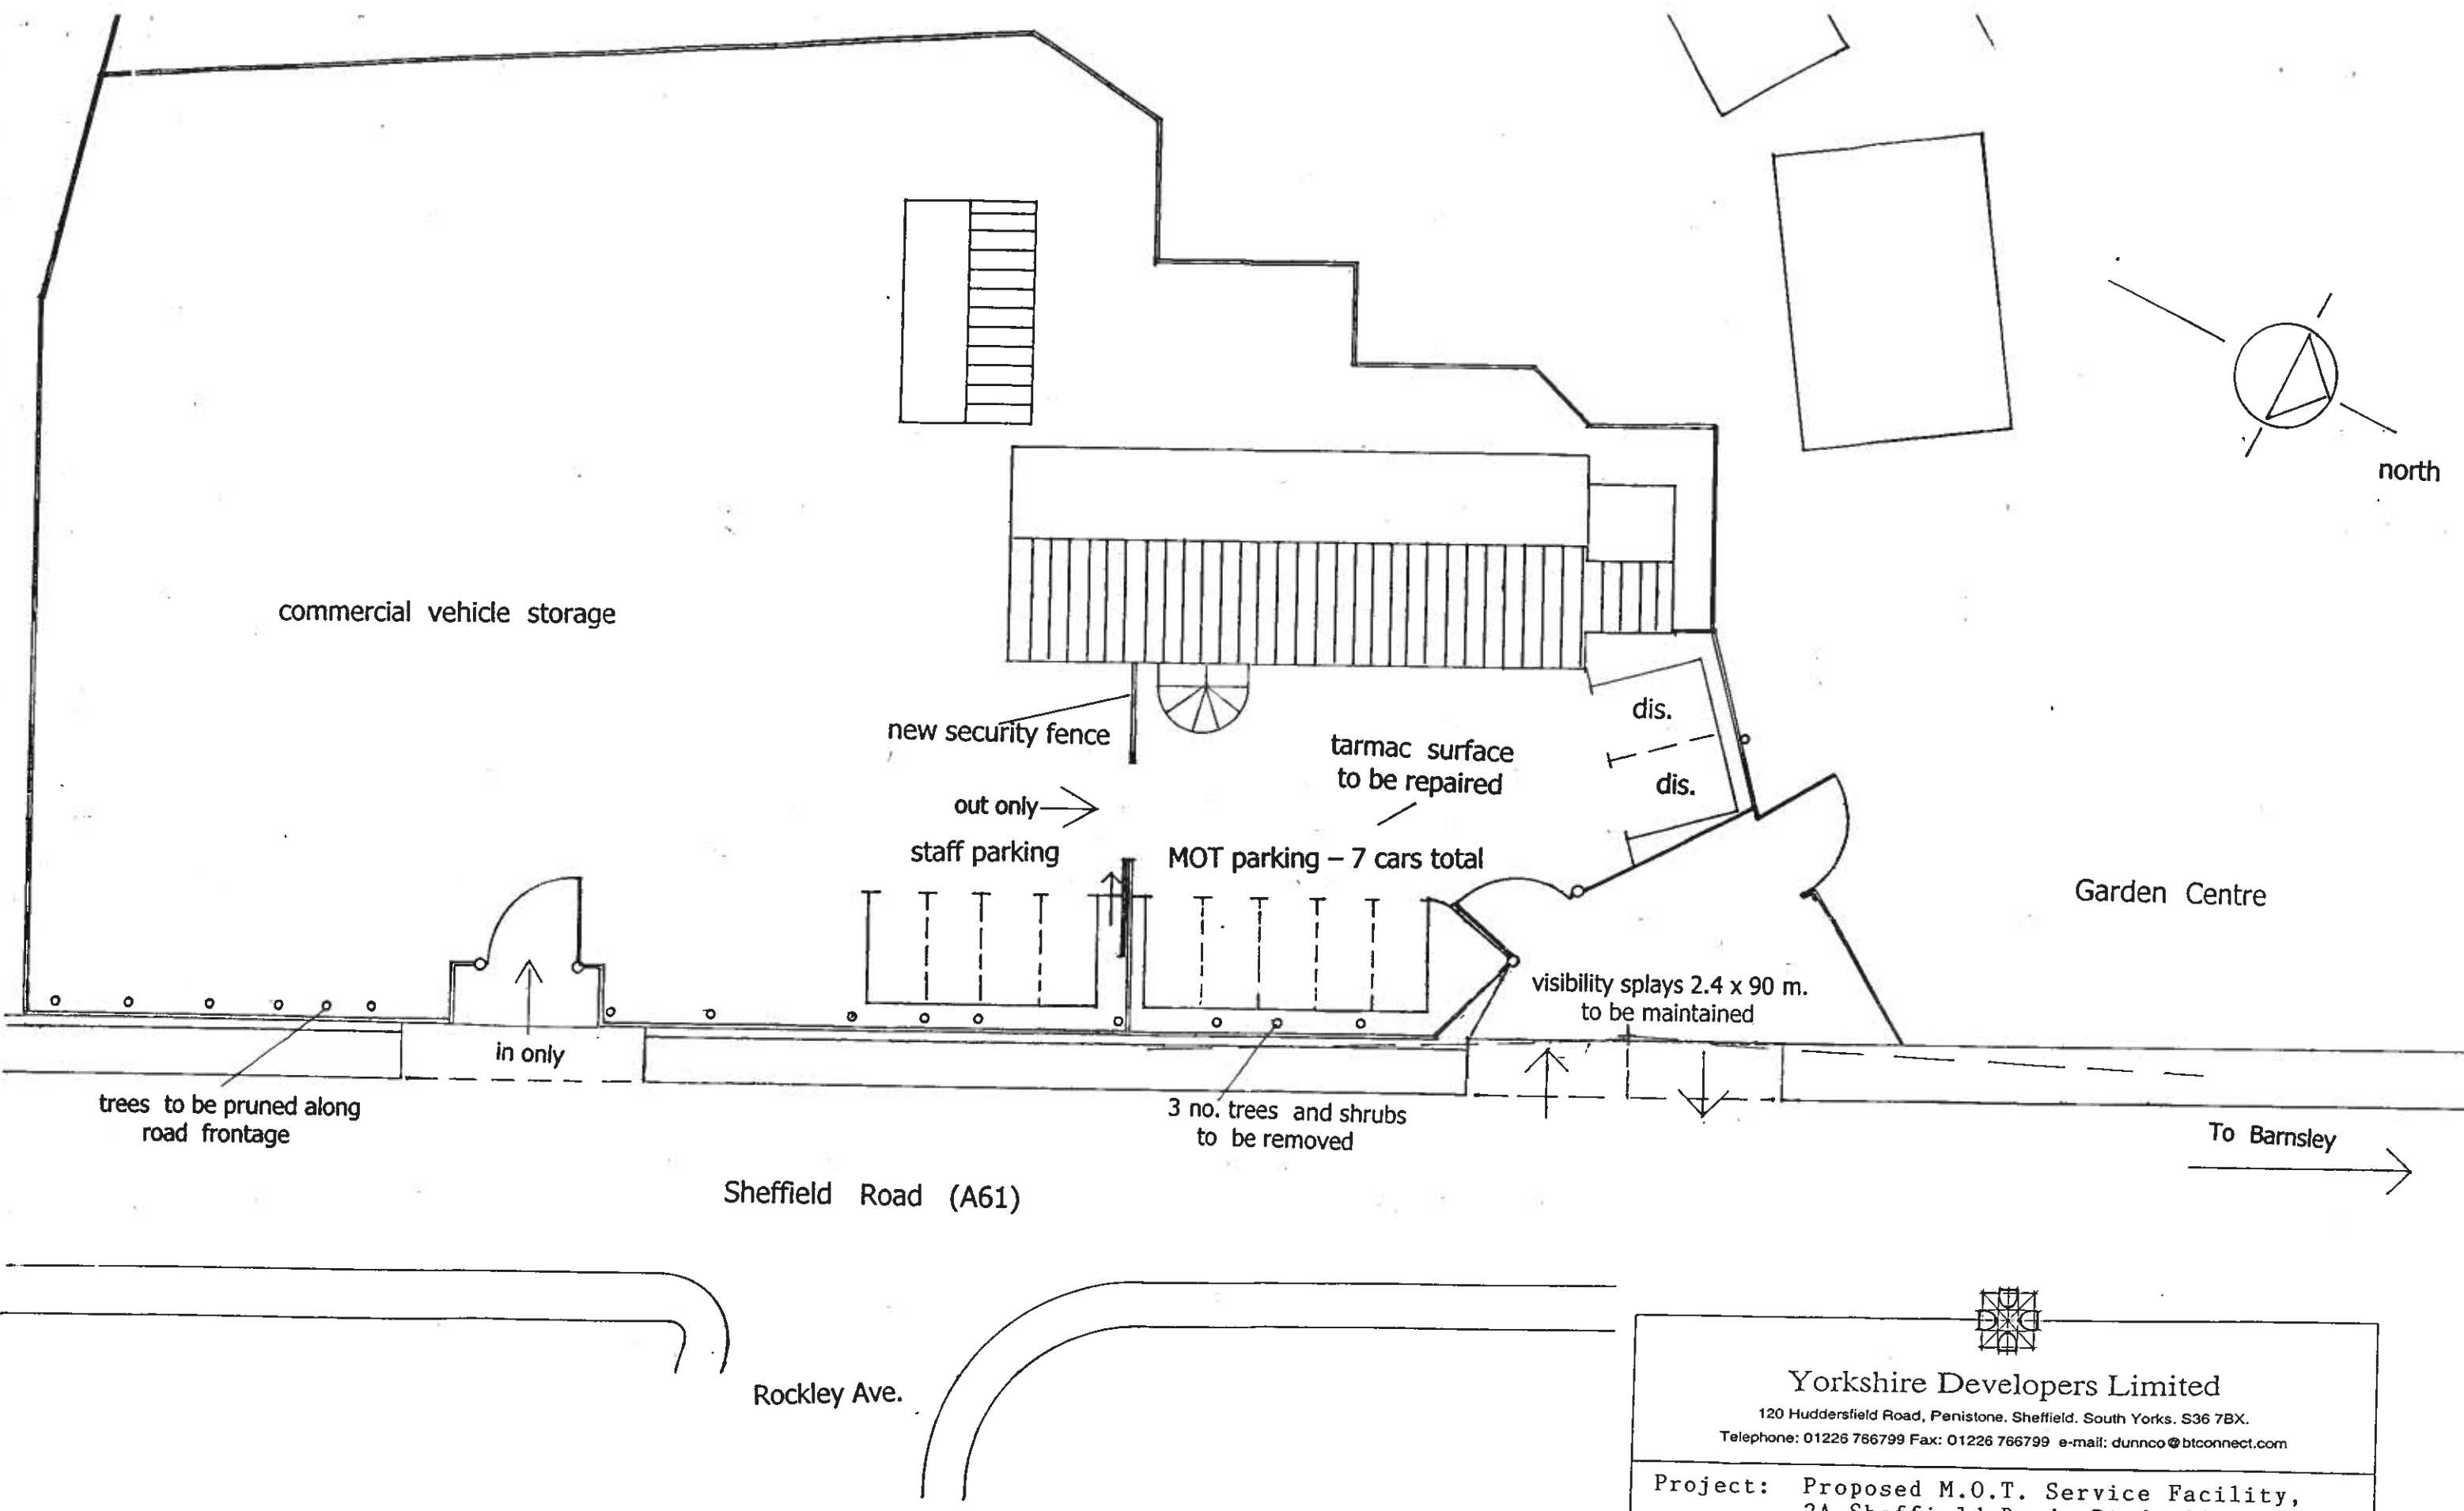

Yorkshire Developers Limited

120 Huddersfield Road, Penistone, Sheffield, South Yorks. S36 7BX.
Telephone: 01226 766799 Fax: 01226 766799 e-mail: dunnco@btconnect.com

Project: Proposed M.O.T. Service Facility,
2A Sheffield Road, Birdwell,
Barnsley. South Yorks. S70 5UZ.
Scale: 1/250 @ A3. Dwg. No. SRB/YDL/05A
Title: Proposed Site Plan. Date: 30.09.11.

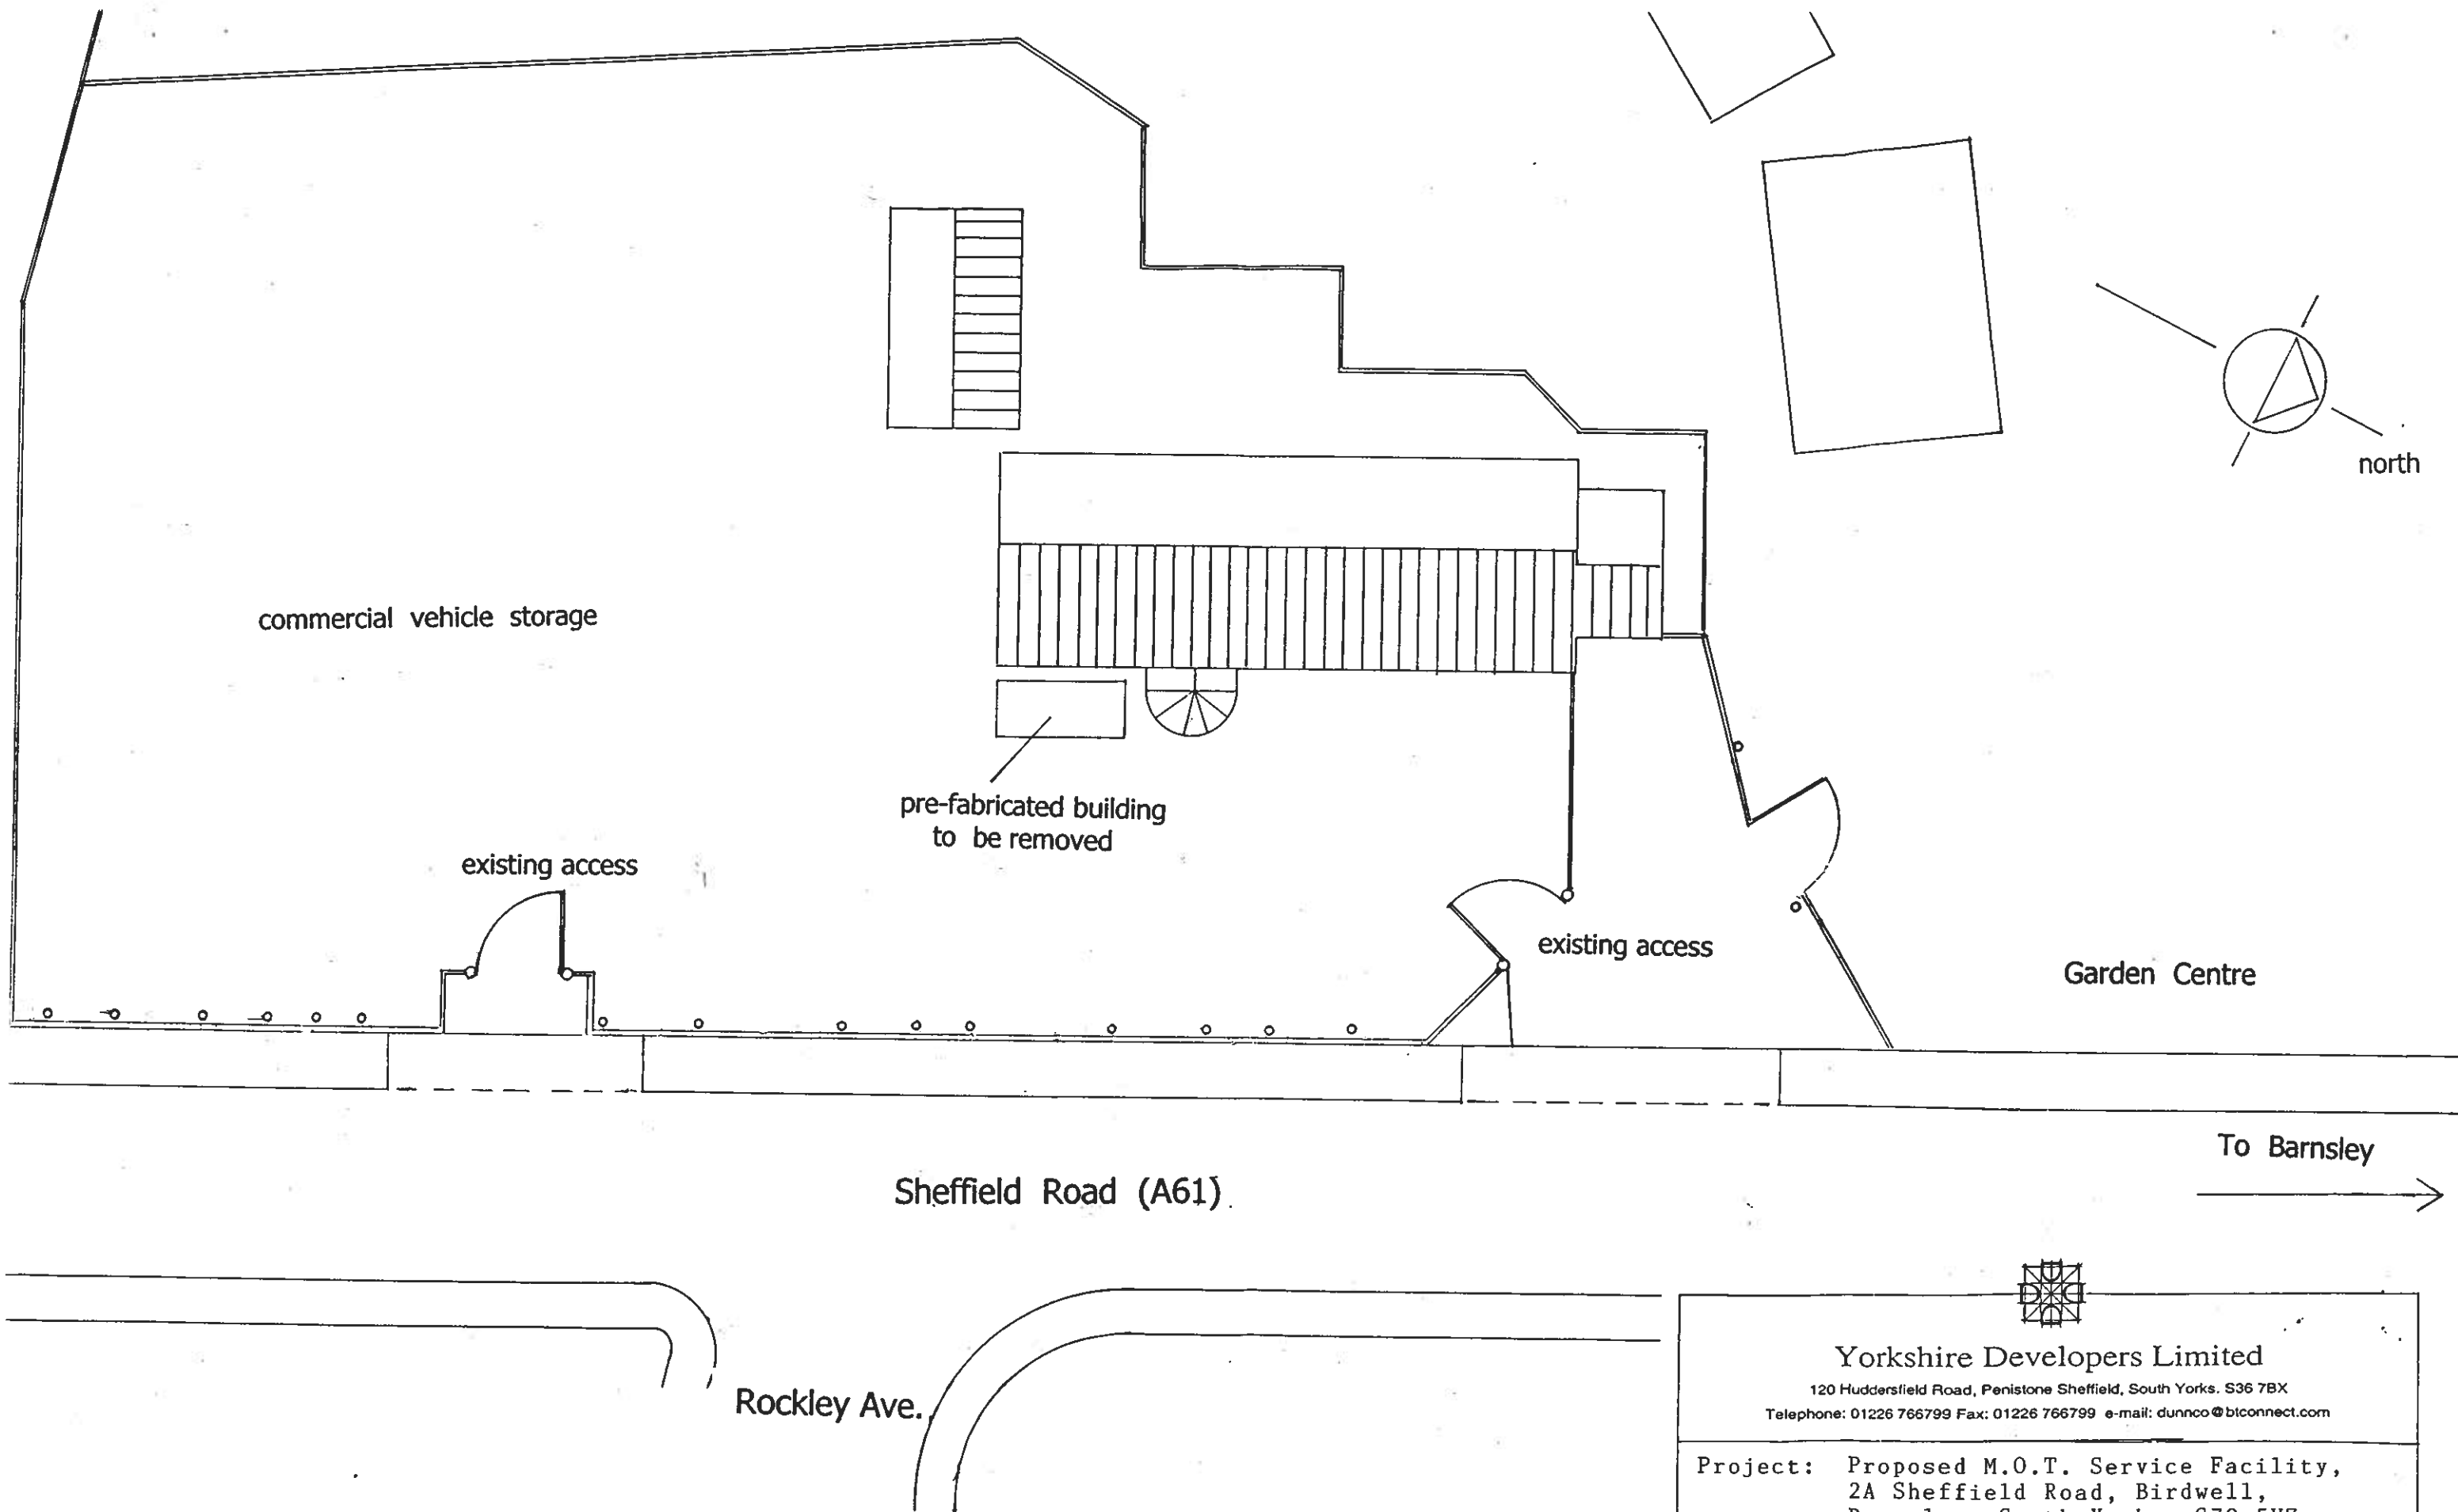

Yorkshire Developers Limited

120 Huddersfield Road, Penistone Sheffield, South Yorks. S36 7BX
 Telephone: 01226 766799 Fax: 01226 766799 e-mail: dunnco@btconnect.com

Project: Proposed M.O.T. Service Facility,
 2A Sheffield Road, Birdwell,
 Barnsley. South Yorks. S70 5UZ.

Scale: 1/250 @ A3. Dwg. No. SRB/YDL/03A.

Title: Existing Ste Plan. Date: 30.09.11