




SITE PLAN
SCALE 1:200

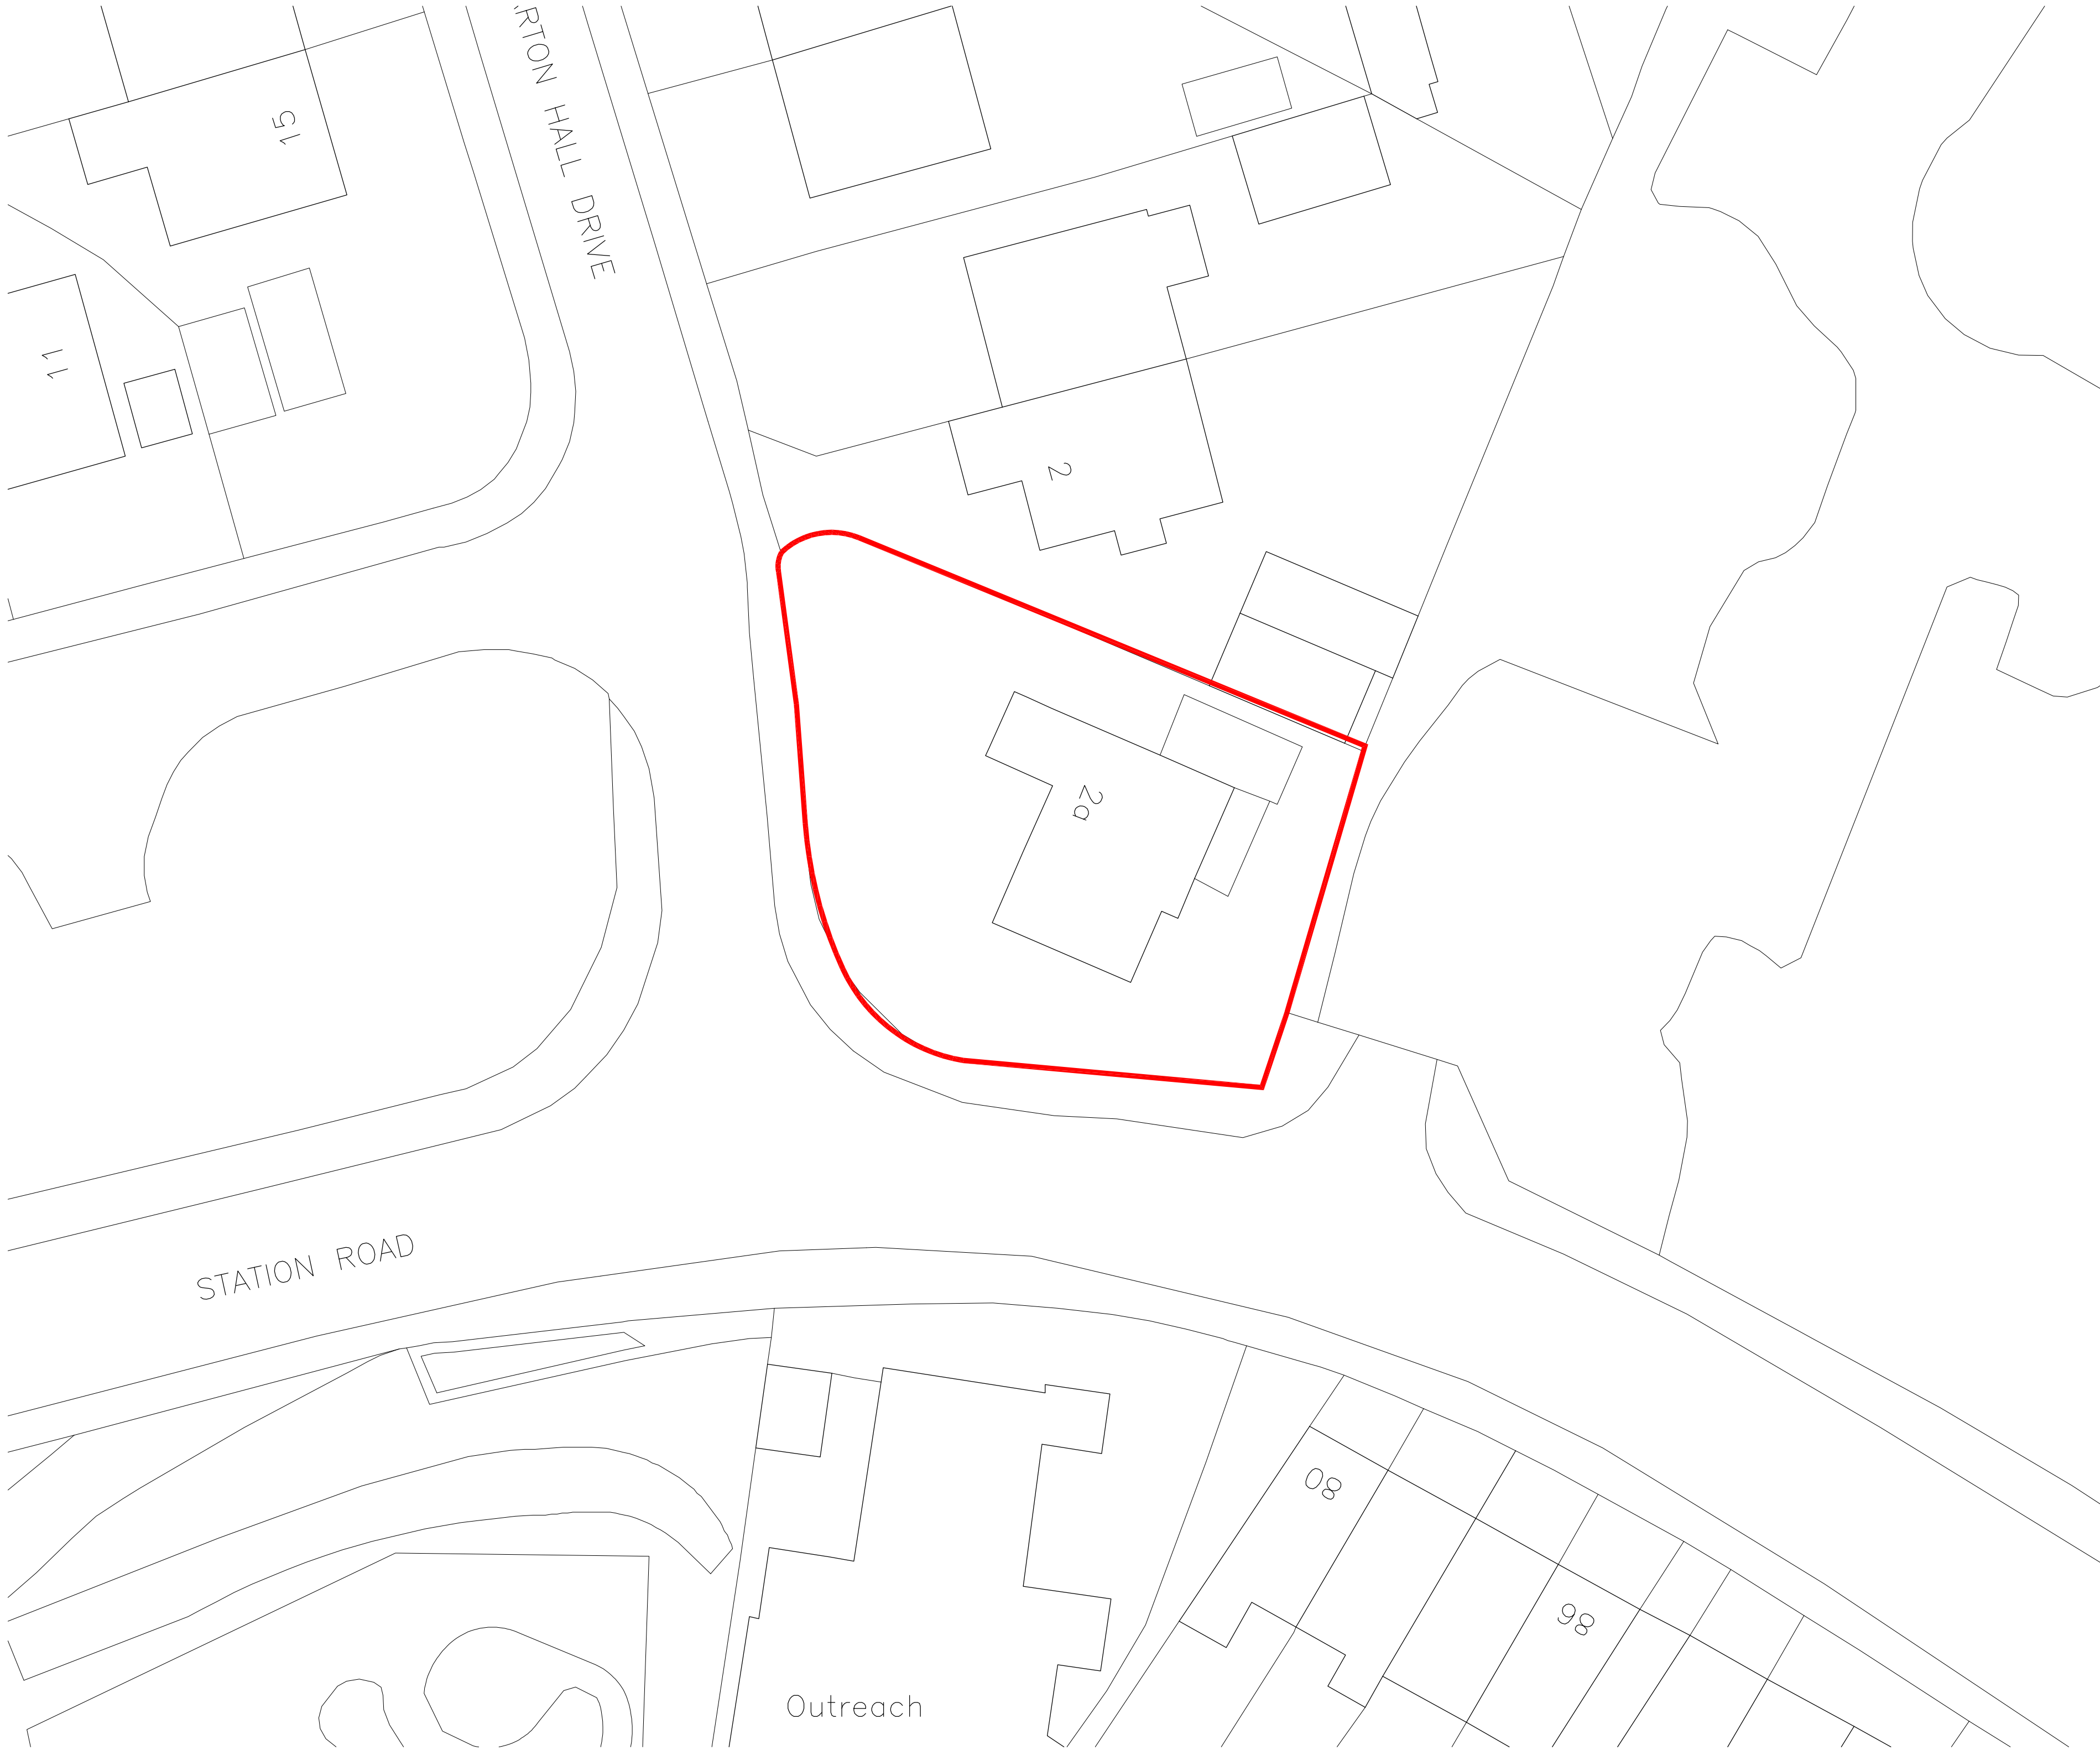

LOCATION PLAN
SCALE 1:1250



CODA
Bespoke

Sheffield - Manchester
www.codastudios.co.uk
0114 2794931
hello@codastudios.co.uk

Developments by Boutique

Client

Darton Hall Drive

Job

Site and Location plan

Title

DRAWN	CHECKED	DATE	SCALE	A3 ISSUE:	A1 ISSUE:
AH	LC	10-2021	-	-	AS SHOWN
REVISION	DRAWING STATUS	DRAWING NUMBER			
-	PLANNING	3074-001			

© COPYRIGHT EXISTS ON THE DESIGNS AND INFORMATION SHOWN ON THIS DRAWING

The Contractor must verify all dimensions on site before making shop drawings

or commencing work of any kind. No dimensions to be scaled from this drawing.

Architect to be notified of any discrepancies in dimensions immediately.