


DEVELOPMENT SUBJECT TO SEPARATE APPLICATION

Nos 1 -4 SOUTH VIEW

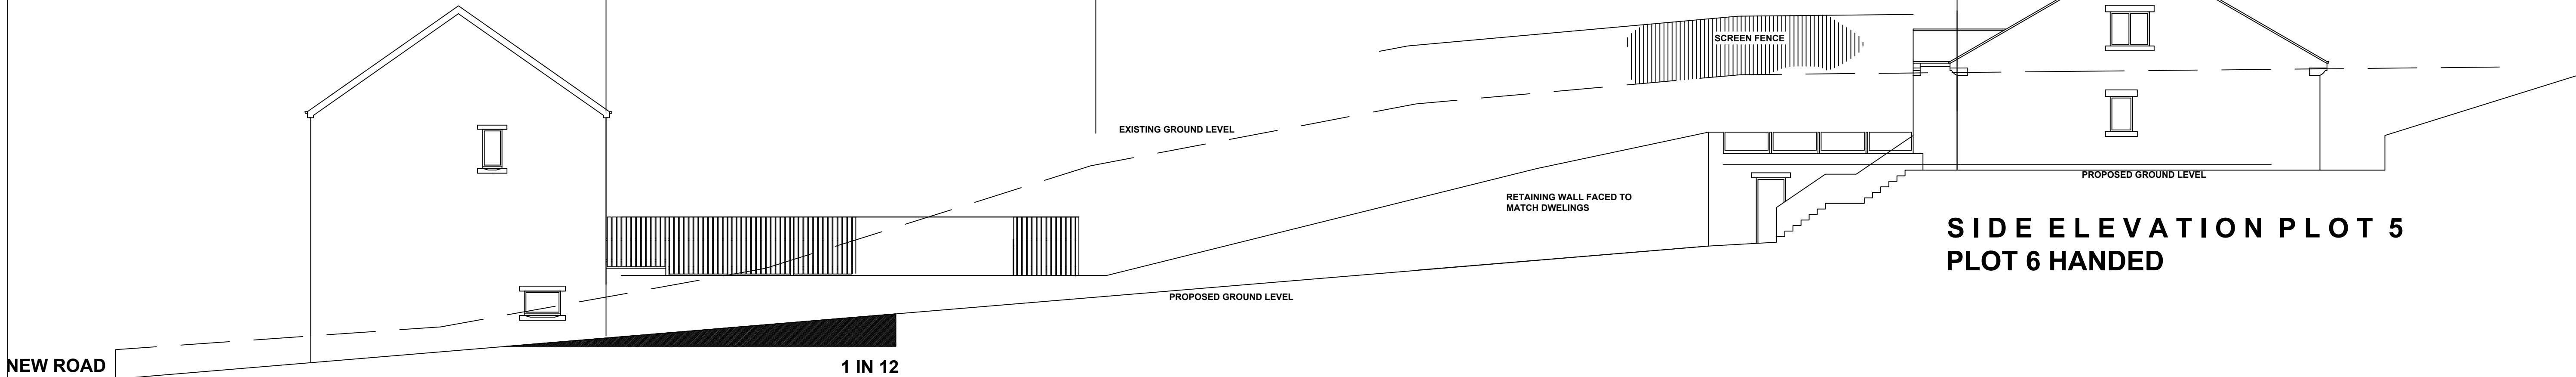


SIDE ELEVATION PLOT 5
PLOT 6 HANDED




FRONT ELEVATIONS PLOTS 5 & 6




REAR ELEVATION PLOT 5
PLOT 6 HANDED

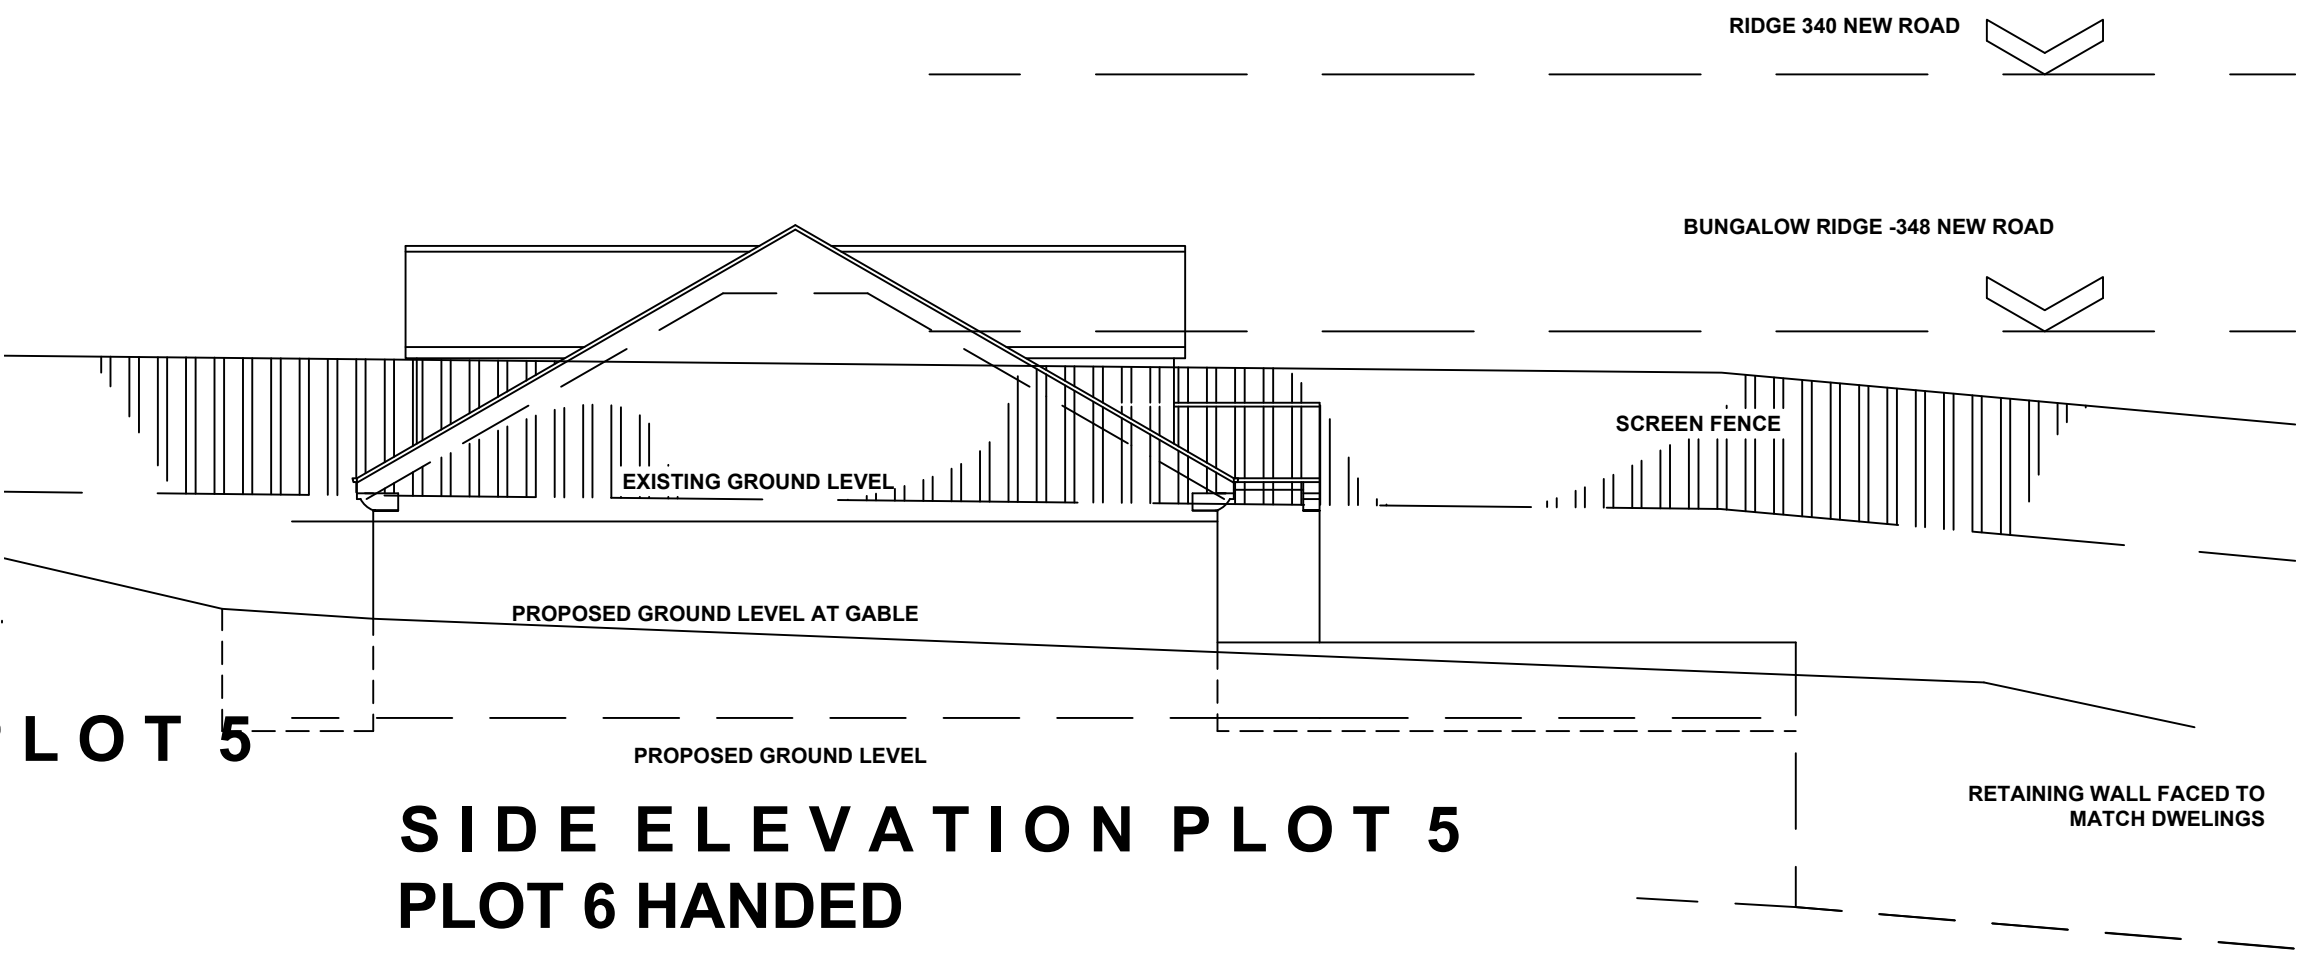


SIDE ELEVATION PLOT 5
PLOT 6 HANDED

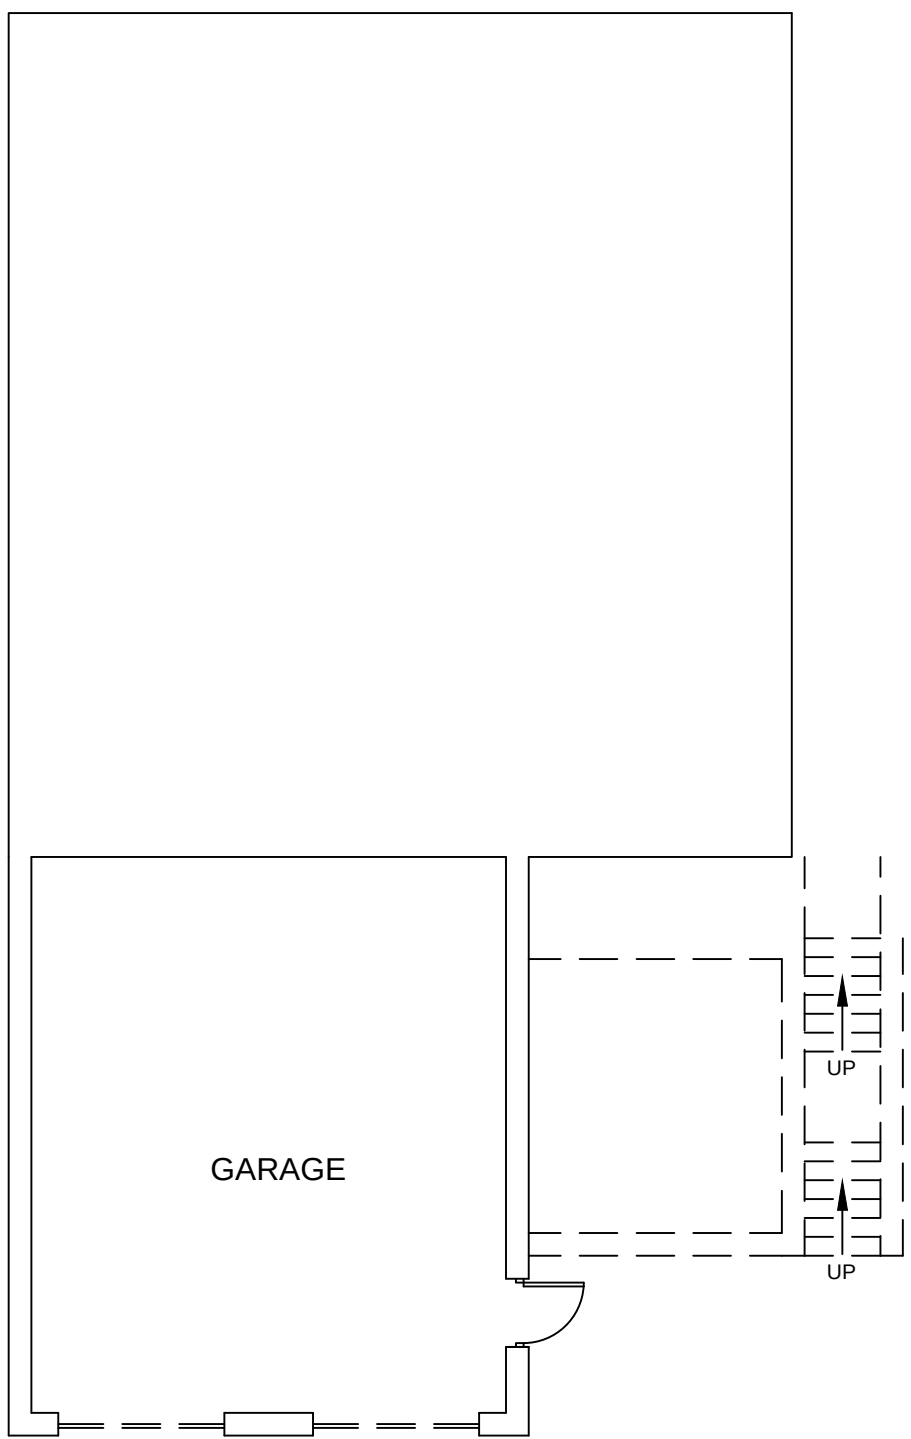

LOWER GROUND
FLOOR PLAN

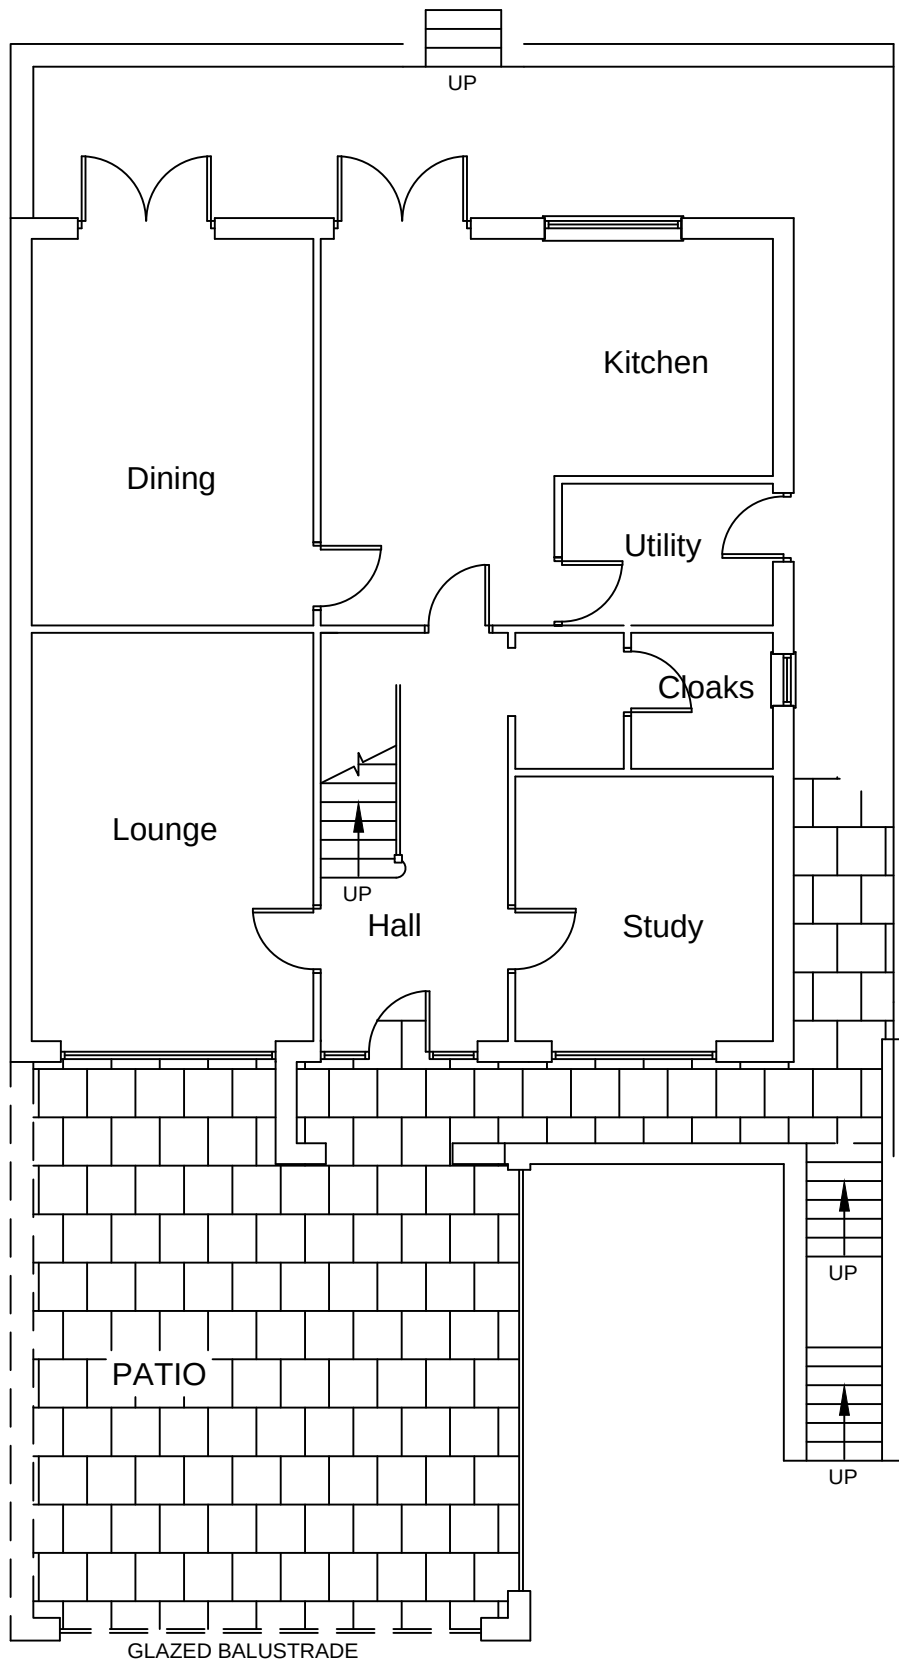

UPPER GROUND
FLOOR PLAN

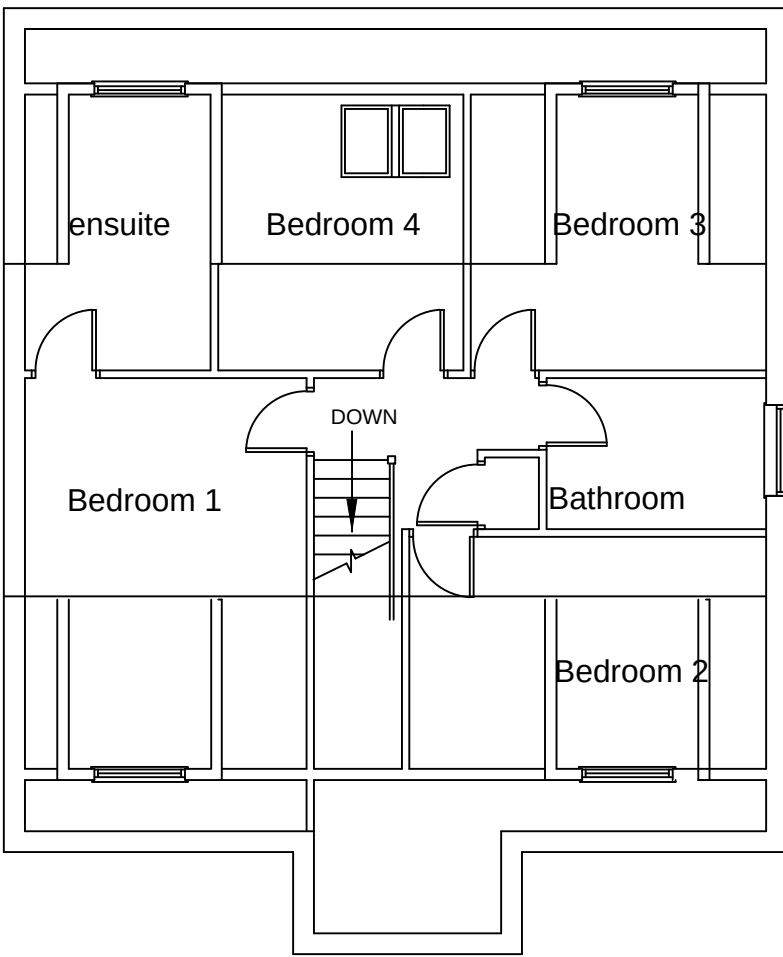

FIRST FLOOR PLAN

FIRST FLOOR PLAN

 White Agus PARTNERSHIP			8 MORSTON BUSINESS PARK, WHALEY ROAD, BARUGH GREEN, BARNSELEY, S75 1HQ			Phone: 01226 208482 Fax: 01226 283030 Email: info@whiteaguspartnership.co.uk Web: www.whiteaguspartnership.co.uk		
ARCHITECTURAL SERVICES AND SURVEYORS			Client.			MASON BUILDING CONTRACTORS LTD		
Project.			Date			Scale.		
RESIDENTIAL DEVELOPMENT ON LAND BETWEEN 342A & 344 NEW ROAD STAINCROSS, BARNSELEY			JULY 2014			1:100 @ A1		
Drawing Title.			Ref.			Dwg. No.		
REVISED PROPOSALS JULY 2014 P H A S E 2			13-033			20		
Date	Suffix	Description	Date	Suffix	Description	Date	Suffix	Description