





SECTION A-A

SECTION B-B

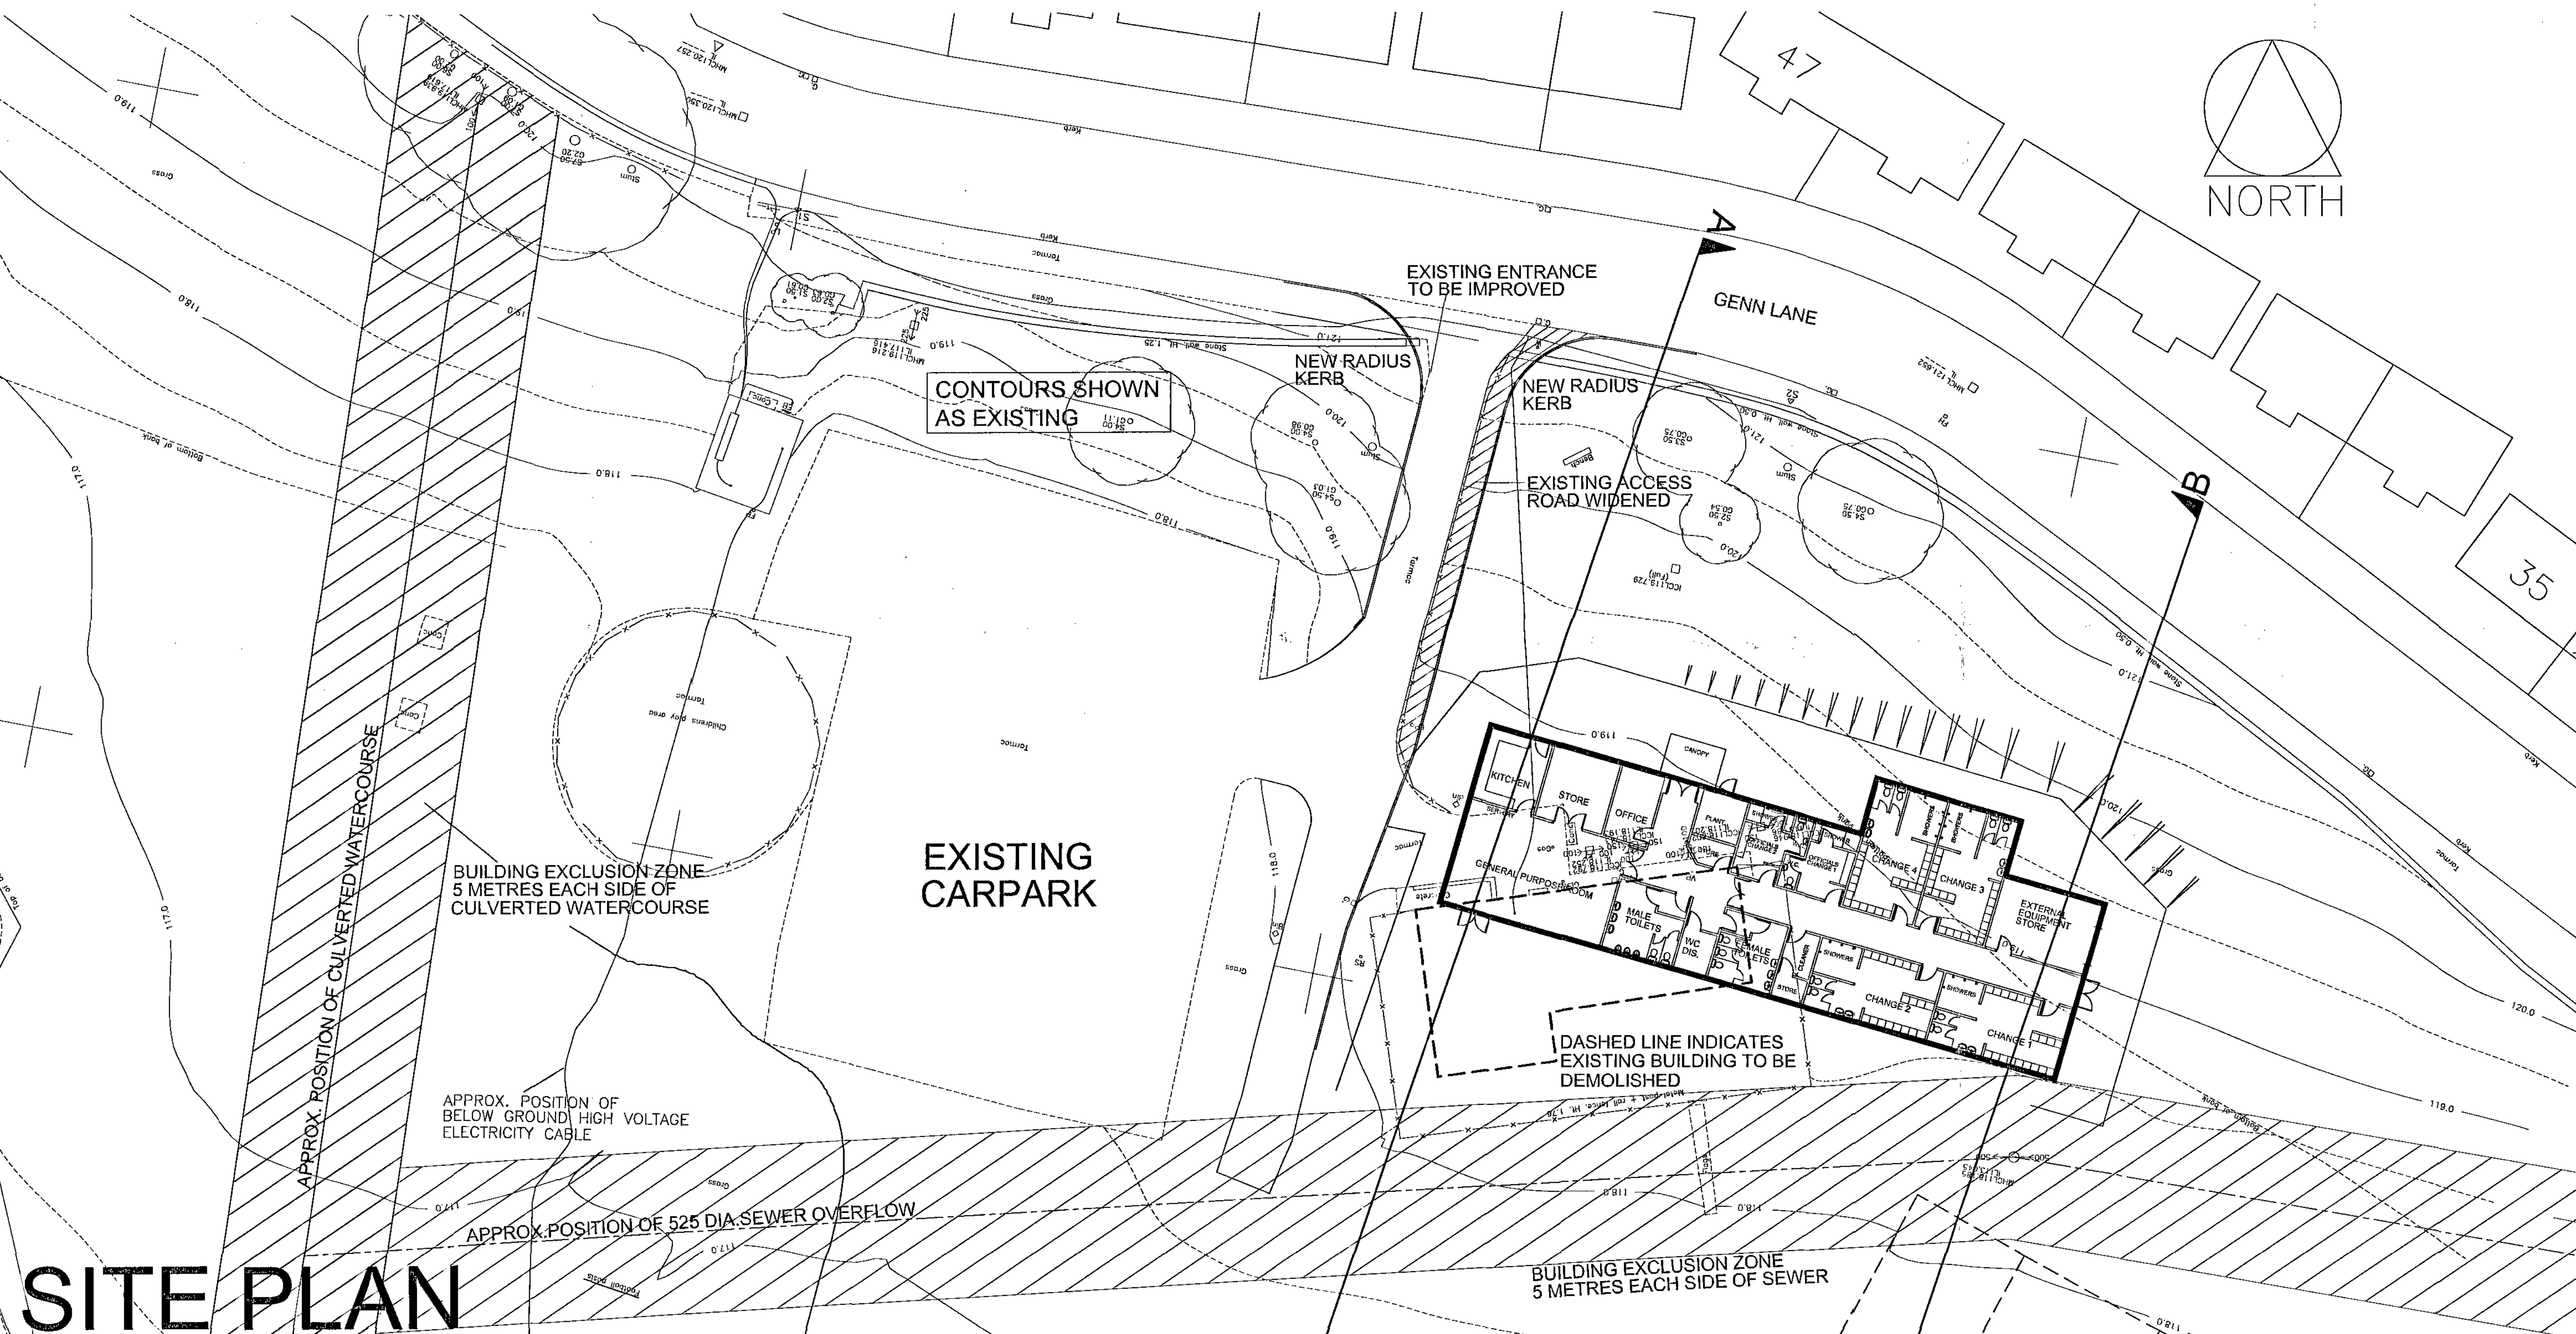

SITE PLAN

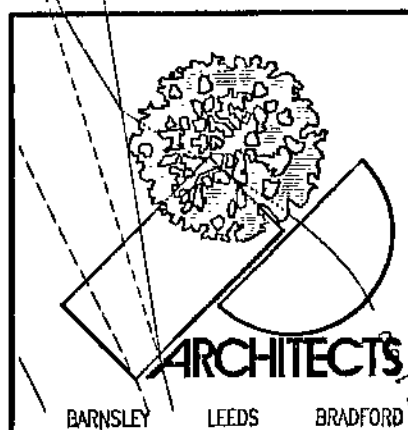

Notes.
1. THIS DRAWING AND THE COPYRIGHTS AND PATENTS THEREON ARE THE PROPERTY OF NUTTALL YARWOOD & PARTNERS LIMITED. IT IS TO BE USED ONLY FOR THE PROJECT AND MAY BE USED OR REPRODUCED ONLY UNDER CONTRACT.
2. CONTRACTORS AND SUB-CONTRACTORS MUST CHECK AND AGREE ALL DIMENSIONS BEFORE PROCEEDING WITH ANY WORK OR COMMENCING WORK ON SITE.
3. CONTRACTORS ARE RESPONSIBLE FOR INFORMING THE ARCHITECT OF ANY DISCREPANCY OBSERVED ON THIS DRAWING OR BETWEEN THIS DRAWING AND ANY OTHER RELATED DOCUMENT ISSUED UNDER THE STANDARD FORM OF CONTRACT IN RESPECT OF THE WORK.
4. WRITTEN DIMENSIONS ONLY ARE TO BE USED FROM THIS DRAWING. IF IN ANY DOUBT ASK FOR CLARIFICATION.

Revisions.

Date	Suffix	Description
18/12/2007	A	BUILDING POSITION ADJUSTED TO ALLOW FOR 5 METRE BUILDING EXCLUSION ZONE EACH SIDE OF SEWER

Date	Suffix	Description

NUTTALL YARWOOD & PARTNERS LIMITED

CHARTERED ARCHITECTS
The Grove, High Street, Dodworth, Barnsley, S75 3RQ. Tel: 01225 206771. Fax: 01226 200989. E-mail: nyp.barnsley@btconnect.com
The Old Primary School, Colverley Road, Cutton, Leeds, LS26 5AQ. Tel: 0143 2822103. Fax: 0143 2822713. E-mail: nyp.leeds@btconnect.com
120 Main Street, Turley, Wetherby, LS26 7AK. Tel: 01943 854441. Fax: 01943 852300. E-mail: nyp.bradford@btconnect.com

Project: **WARD GREEN SPORTS CENTRE**
GENN LANE, WARD GREEN
BARNLEY

Client: **WARD GREEN SPORTS AND SOCIAL CLUB LIMITED**

Drawing Title: **SITE PLAN/SURVEY OVERLAY/SITE SECTIONS**



Date: **NOVEMBER 2007**

Scale: **1:200**


Ref: **36/24**

Dwg. No: **405**

Rev: **A**

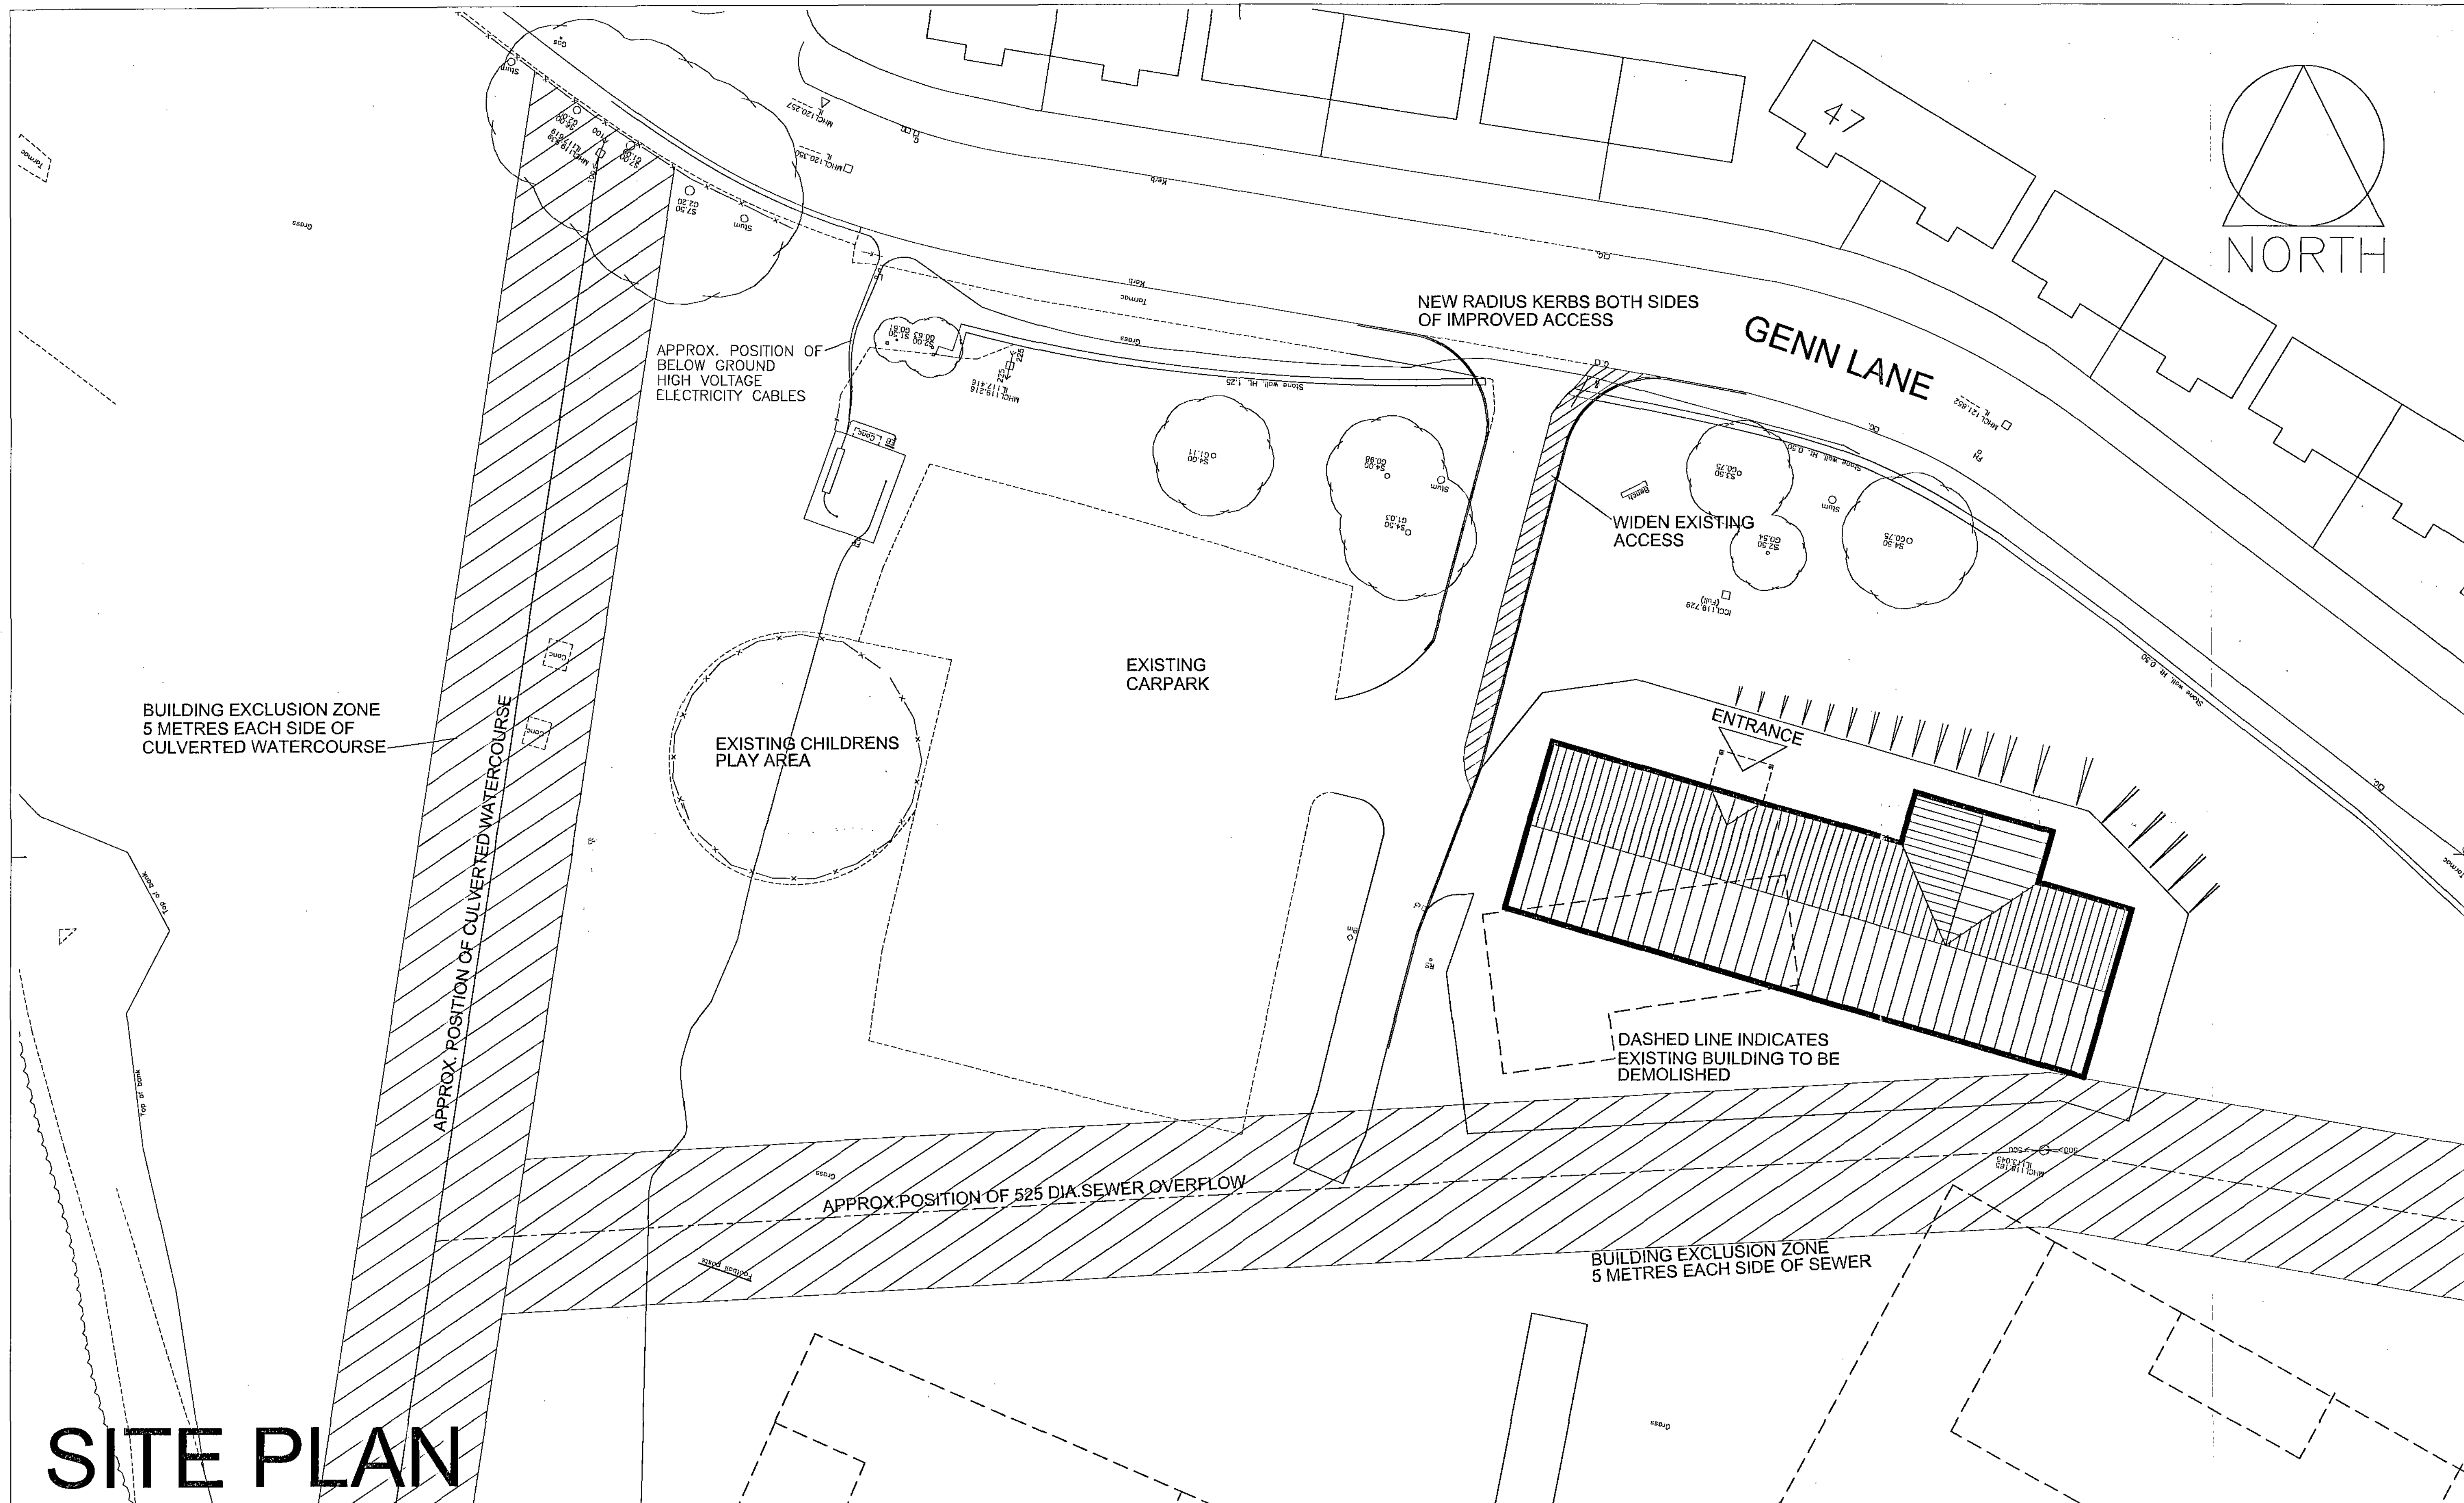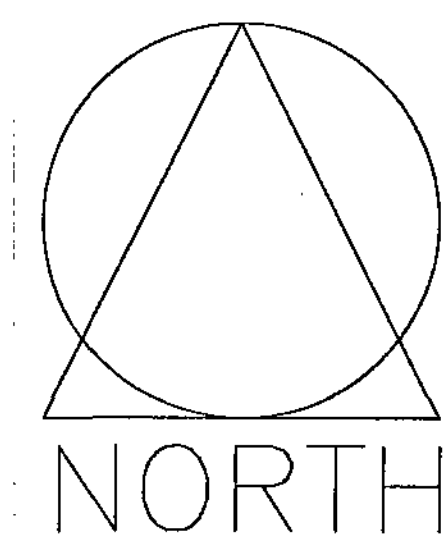

SITE PLAN

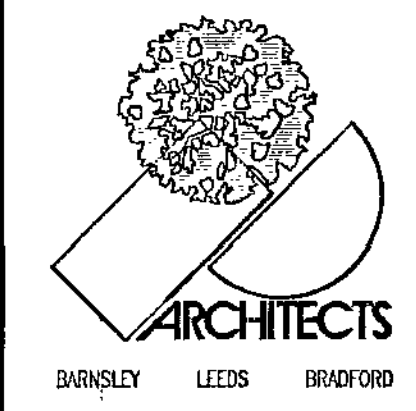

1. THIS DRAWING AND THE COPYRIGHTS AND PATENTS THEREIN ARE THE PROPERTY OF NUTTALL YARWOOD & PARTNERS LIMITED REGISTERED IN ENGLAND AND WALES NO. 4631336 AND MAY BE USED OR REPRODUCED ONLY UNDER CONTRACT.

2. CONTRACTORS AND SUB-CONTRACTORS MUST CHECK AND AGREE ALL DIMENSIONS BEFORE PREPARING SHOP DRAWINGS OR COMMENCING WORK ON SITE.

3. CONTRACTORS ARE RESPONSIBLE FOR INFORMING THE ARCHITECT OF ANY DISCREPANCY DISCOVERED ON THIS DRAWING OR BETWEEN THIS DRAWING AND ANY OTHER RELATED DOCUMENT ISSUED UNDER THE STANDARD FORM OF CONTRACT IN RESPECT OF THE WORK.

4. WRITTEN DIMENSIONS ONLY ARE TO BE USED FROM THIS DRAWING. IF IN ANY DOUBT ASK FOR CLARIFICATION.

Notes.

Revisions.					
Date	Suffix	Description	Date	Suffix	Description
16/12/2007	A	BUILDING POSITION ADJUSTED TO ALLOW FOR 5 METRE BUILDING EXCLUSION ZONE EACH SIDE OF SEWER			

NUTTALL YARWOOD & PARTNERS LIMITED
CHARTERED ARCHITECTS

Project: **WARD GREEN SPORTS CENTRE**
GENN LANE WARD GREEN
BARNLEY

Client: **WARD GREEN SPORTS AND SOCIAL CLUB LIMITED**

Drawing Title: **SITE PLAN AS PROPOSED**

Date: **NOVEMBER 2007** Scale: **1:200**

Ref: **36/24** Dwg. No. **404** Rev. **A**