



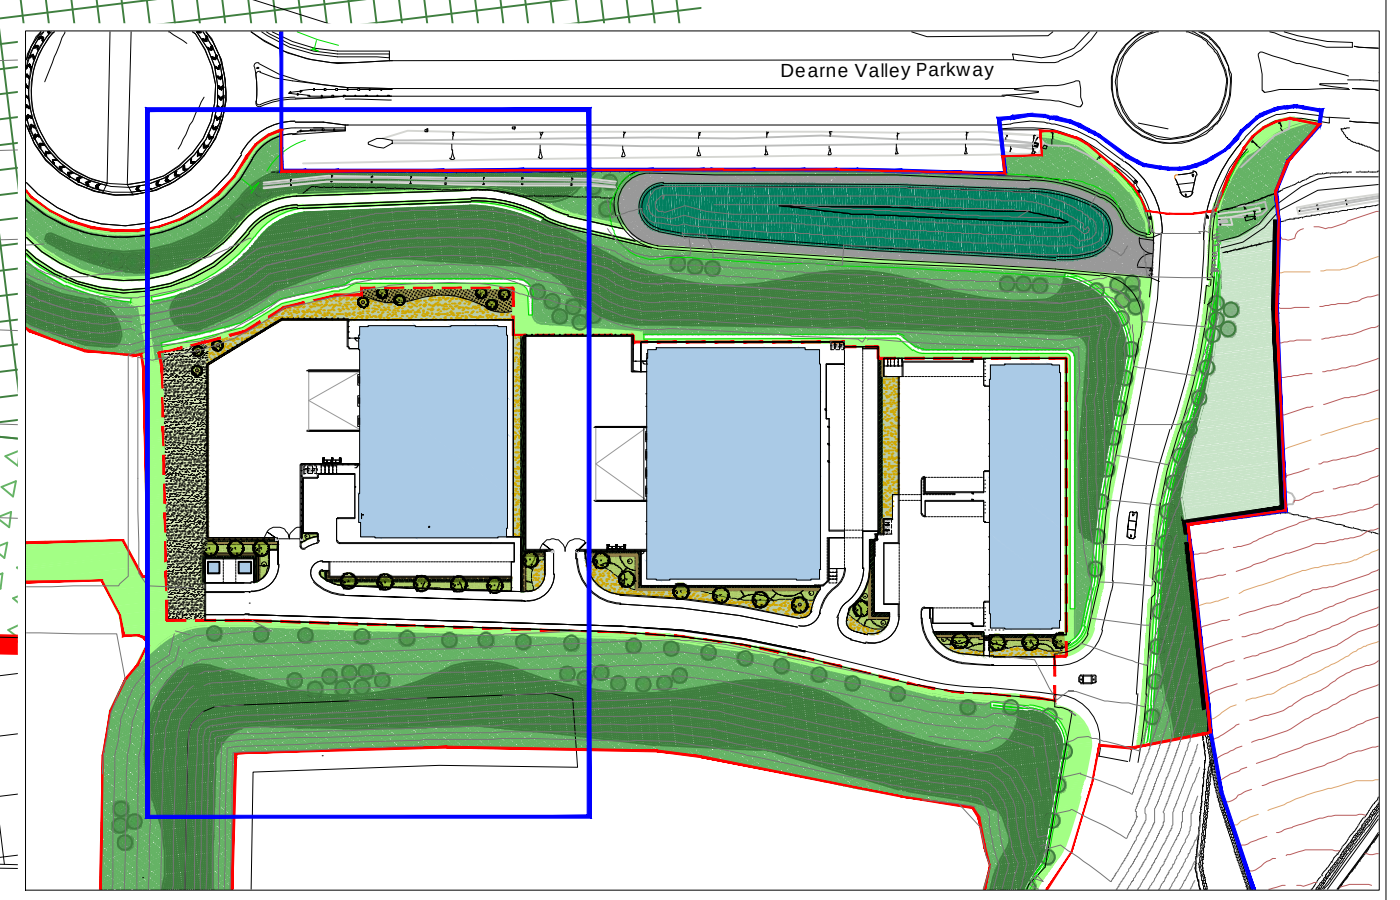

- Key**
- Outline Application Boundary
 - Reserved Matters
 - Application Boundary
 - Phase 2A.3 Build
 - Development Boundary

Note:
Information is based on OS map and received information and is subject to full topographical and building survey.
Assumed site boundary and site constraints subject to confirmation.
All Legal easements and extent of existing underground services locations are subject to confirmation.

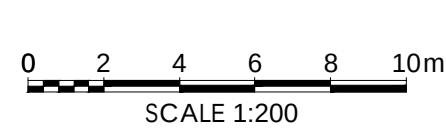

Plan location Key

Rev	Date	Description	Rev	Date	Description
1	15.11.21	Updated site with comments received	1480	1480	
2	16.11.21	Updated site with comments received	1480	1480	
3	17.11.21	Updated site with comments received	1480	1480	
4	18.11.21	Updated site with comments received	1480	1480	
5	19.11.21	Updated site with comments received	1480	1480	

Project Title	PROPOSED INDUSTRIAL DEVELOPMENT	Drawing Title	PROPOSED SITE PLAN - PLOT 3
Client	Harworth Group	12006-2-114	
Status	PLANNING		
Scale	1:200	Drawing Size	A0
Date	03.2021	Drawn by	NBB
		Checked	JMR

10 Deane Valley Parkway, 77 Dale Street, Manchester, M2 2JG, t. 0161 2388555

The Old Rectory, 79 High Street, Newport Pagnell, MK18 8AB, t. 01908 215777

101 London Road, Reading, RG1 1JW, t. 0118 9677700

10 Deane Valley Parkway, 77 Dale Street, Manchester, M2 2JG, t. 0161 2388555

THE HARRIS PARTNERSHIP

A R C H I T E C T S

www.harrispartnership.co.uk