


Drawing No.	Rev No.
MDL001 -002	




DO NOT SCALE: Contractor to check all dimensions and report any omissions or errors


NOTES

 


EXISTING FRONT ELEVATION
SCALE 1:100 AT A3

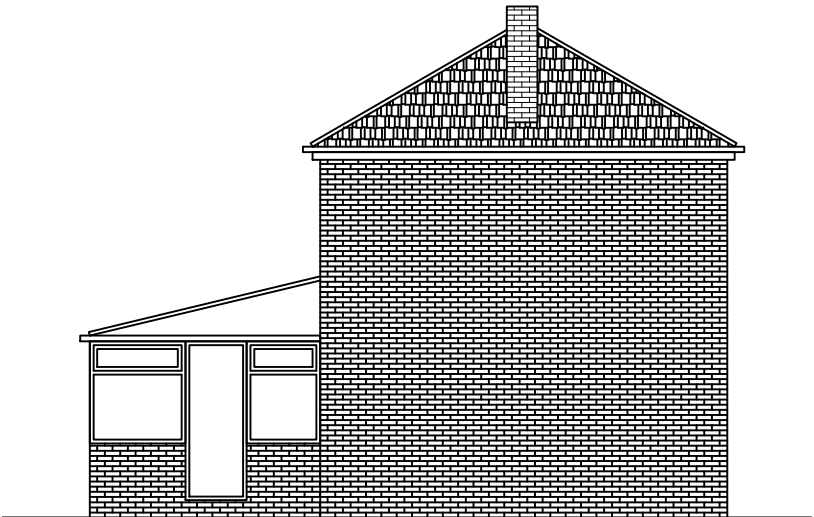

EXISTING END ELEVATION
SCALE 1:100 AT A3

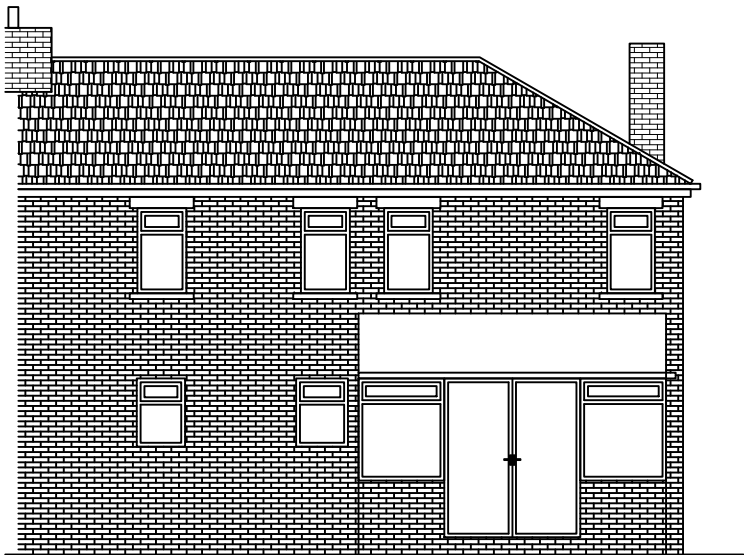

EXISTING REAR ELEVATION
SCALE 1:100 AT A3

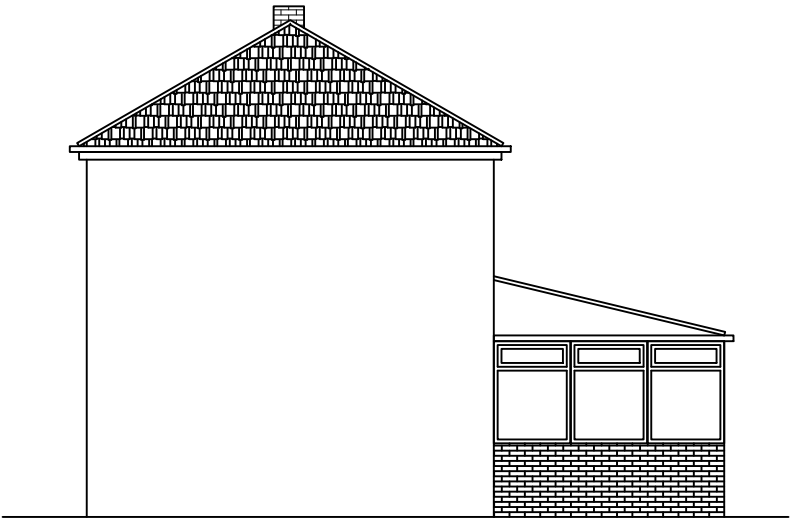

EXISTING END ELEVATION
SCALE 1:100 AT A3

Rev	Description	By	Chk	App	Date
-----	-------------	----	-----	-----	------

JRB DESIGNS Ltd
1 Saville Road
Cudworth
Barnsley
S72 8LT
Tel: 01226 383542
Fax: 01226 380078
Mob: 07970 541192
Email: john@jrbdesigns.co.uk

This drawing is copyright. © jrbdesigns Ltd.

Client
DEAN LACKIE

Drawing Title
EXISTING ELEVATIONS

Address
**84 NEWTOWN AVENUE
ROYSTON
BARNSLEY
S72 4HB**

Project Title:
**PROPOSED TWO STOREY REAR
& SIDE EXTENSION**

Purpose of Issue:
PLANNING

Drawing Status
FIRST ISSUE

Scale at A3 AS SHOWN	Drawn By JRB	Date 29/03/2023
Checked By	Date 29/03/2023	Approved By Date 29/03/2023
Project No. MDL001	Drawing No. 002	Revision -

APPROVAL ☒ INFORMATION ☐ TENDER ☐ CONTRACT ☐ CONSTRUCTION ☐