

ELEVATIONS
AS PROPOSED


idprojects

REV DATE ITEM

AUTH

PROPOSED BARN CONVERSION TO RESIDENTIAL UNIT
NOOK BARN, HOYLANDSWAINE, BARNSELEY, S36 7JA
MR & MRS T E WOOD
DWG No. 282-A05 rev--
SCALE 1:100@A3 OCTOBER 2015

GREYS ARTSTONE ARTIFICIAL STONE
SLATES WITH HERITAGE TYPE
ROOFLIGHTS TO NEW ROOF

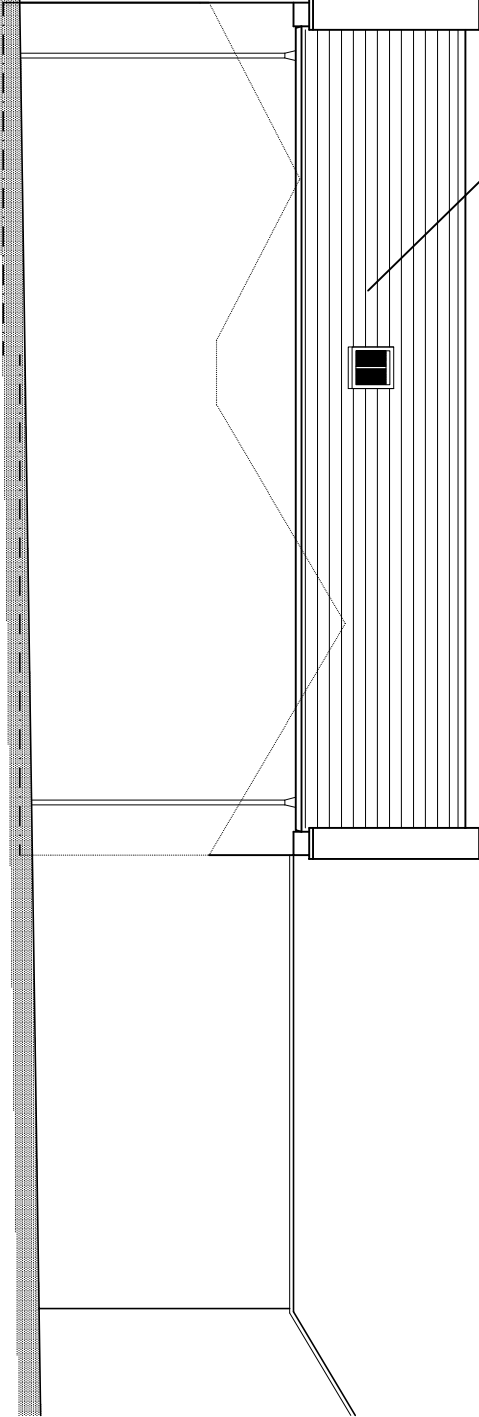


WEST ELEVATION

RE-USE EXISTING LINTOL
& CILL TO CREATE NEW
OPENING

CREATE NEW OPENING
WITH DRESSED STONE
SURROUND


EXISTING NATURAL BLUE
SLATES RELAID ON
EXISTING ROOF

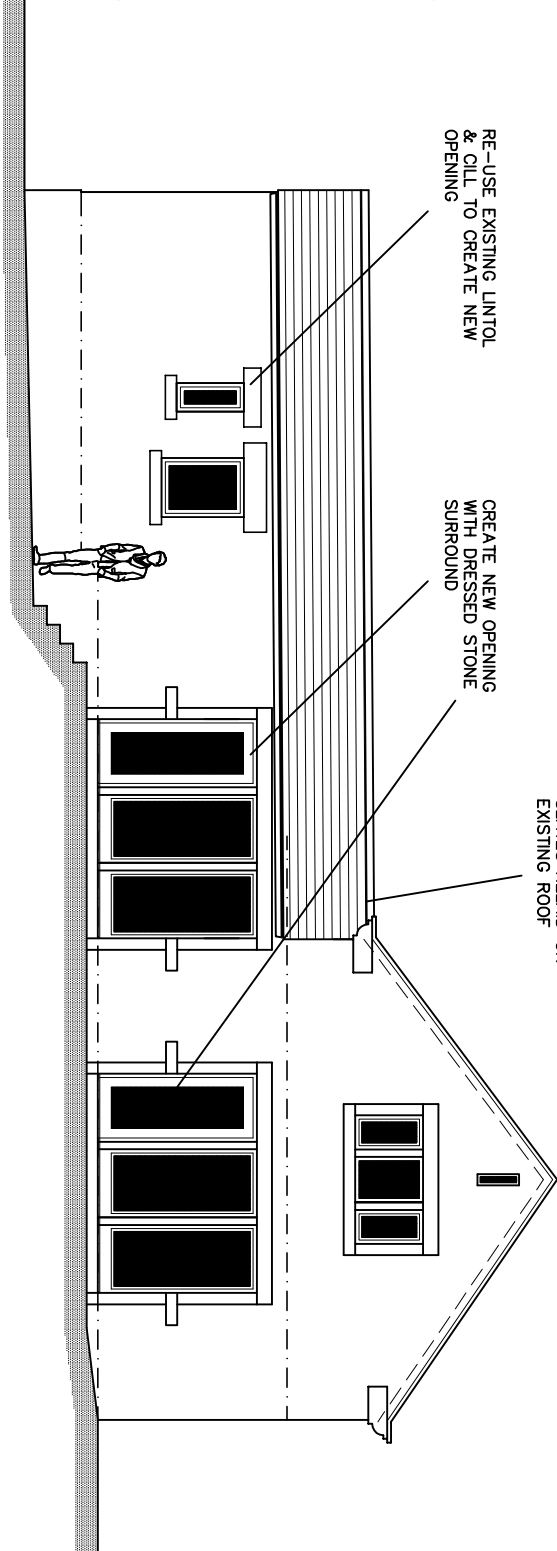

NORTH ELEVATION

GREYS ARTSTONE ARTIFICIAL STONE
SLATES WITH HERITAGE TYPE
ROOFLIGHTS TO NEW ROOF

OAK TIMBER FRAME TO
CREATE OVERHANG TO
GARAGE & ENTRANCE

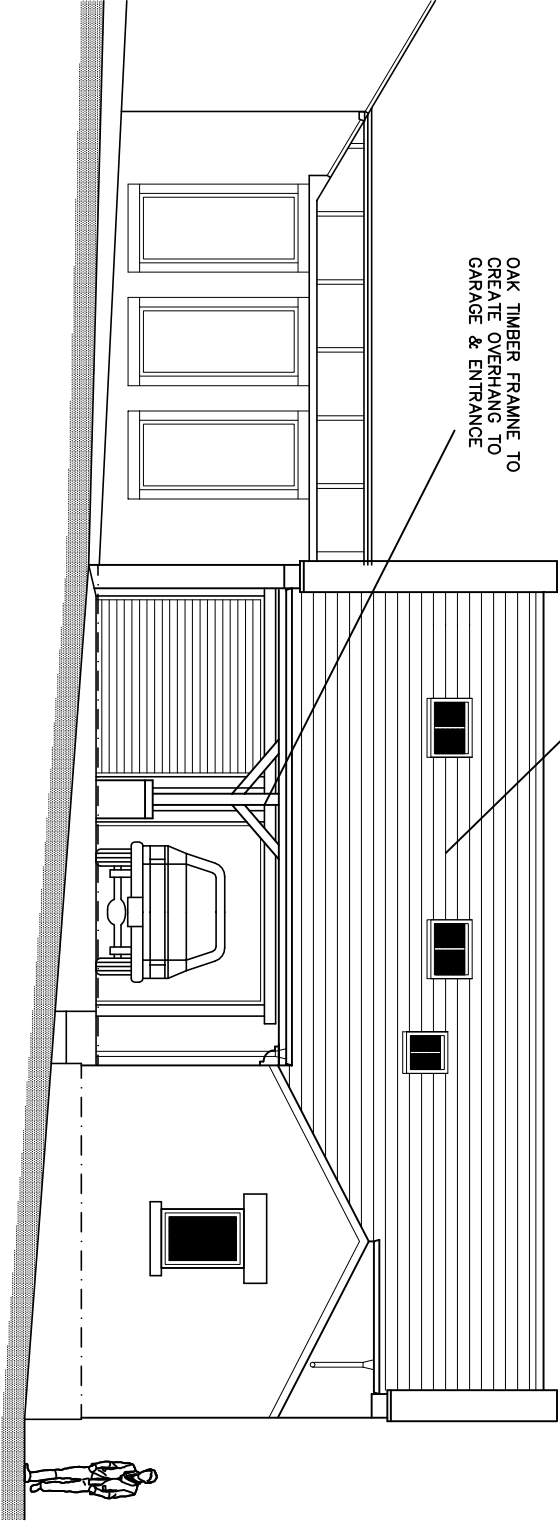


EAST ELEVATION

RE-USE EXISTING LINTOL
& CILL TO CREATE NEW
OPENING

EXISTING DOOR TO
CREATE NEW WINDOW

EXISTING NATURAL BLUE
SLATES RELAID ON
EXISTING ROOF

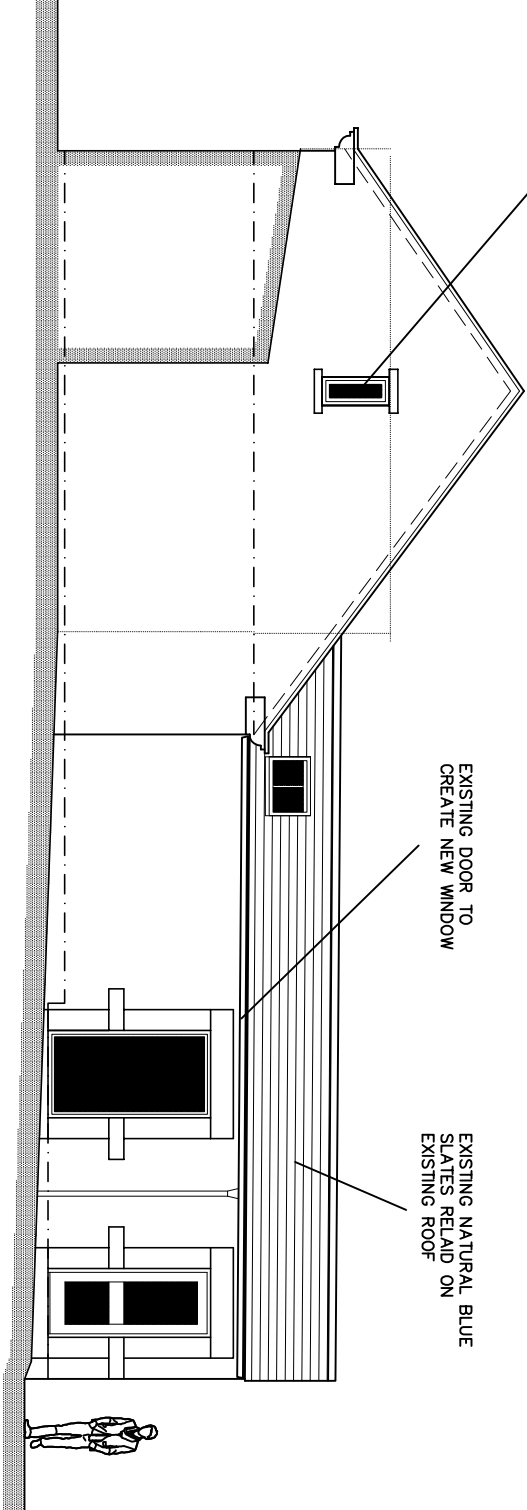

SOUTH ELEVATION