

Mr S DAWSON
3 ALLOTS COURT
BIRDWELL
BARNSELY
SOUTH YORKSHIRE

PLANNING
APPLICATION


CONTENTS

1. LOCATION PLAN @ 1 : 1250
2. BLOCK PLAN @ 1 : 500
3. ARCHITECTURAL DRAWINGS

PREPARED BY :

QUILL ARCHITECTURE

Chapelfield House,
25 Hough Lane, Wombwell, Barnsley,
South Yorkshire, S73 0DP
Tel:- 01226 755446

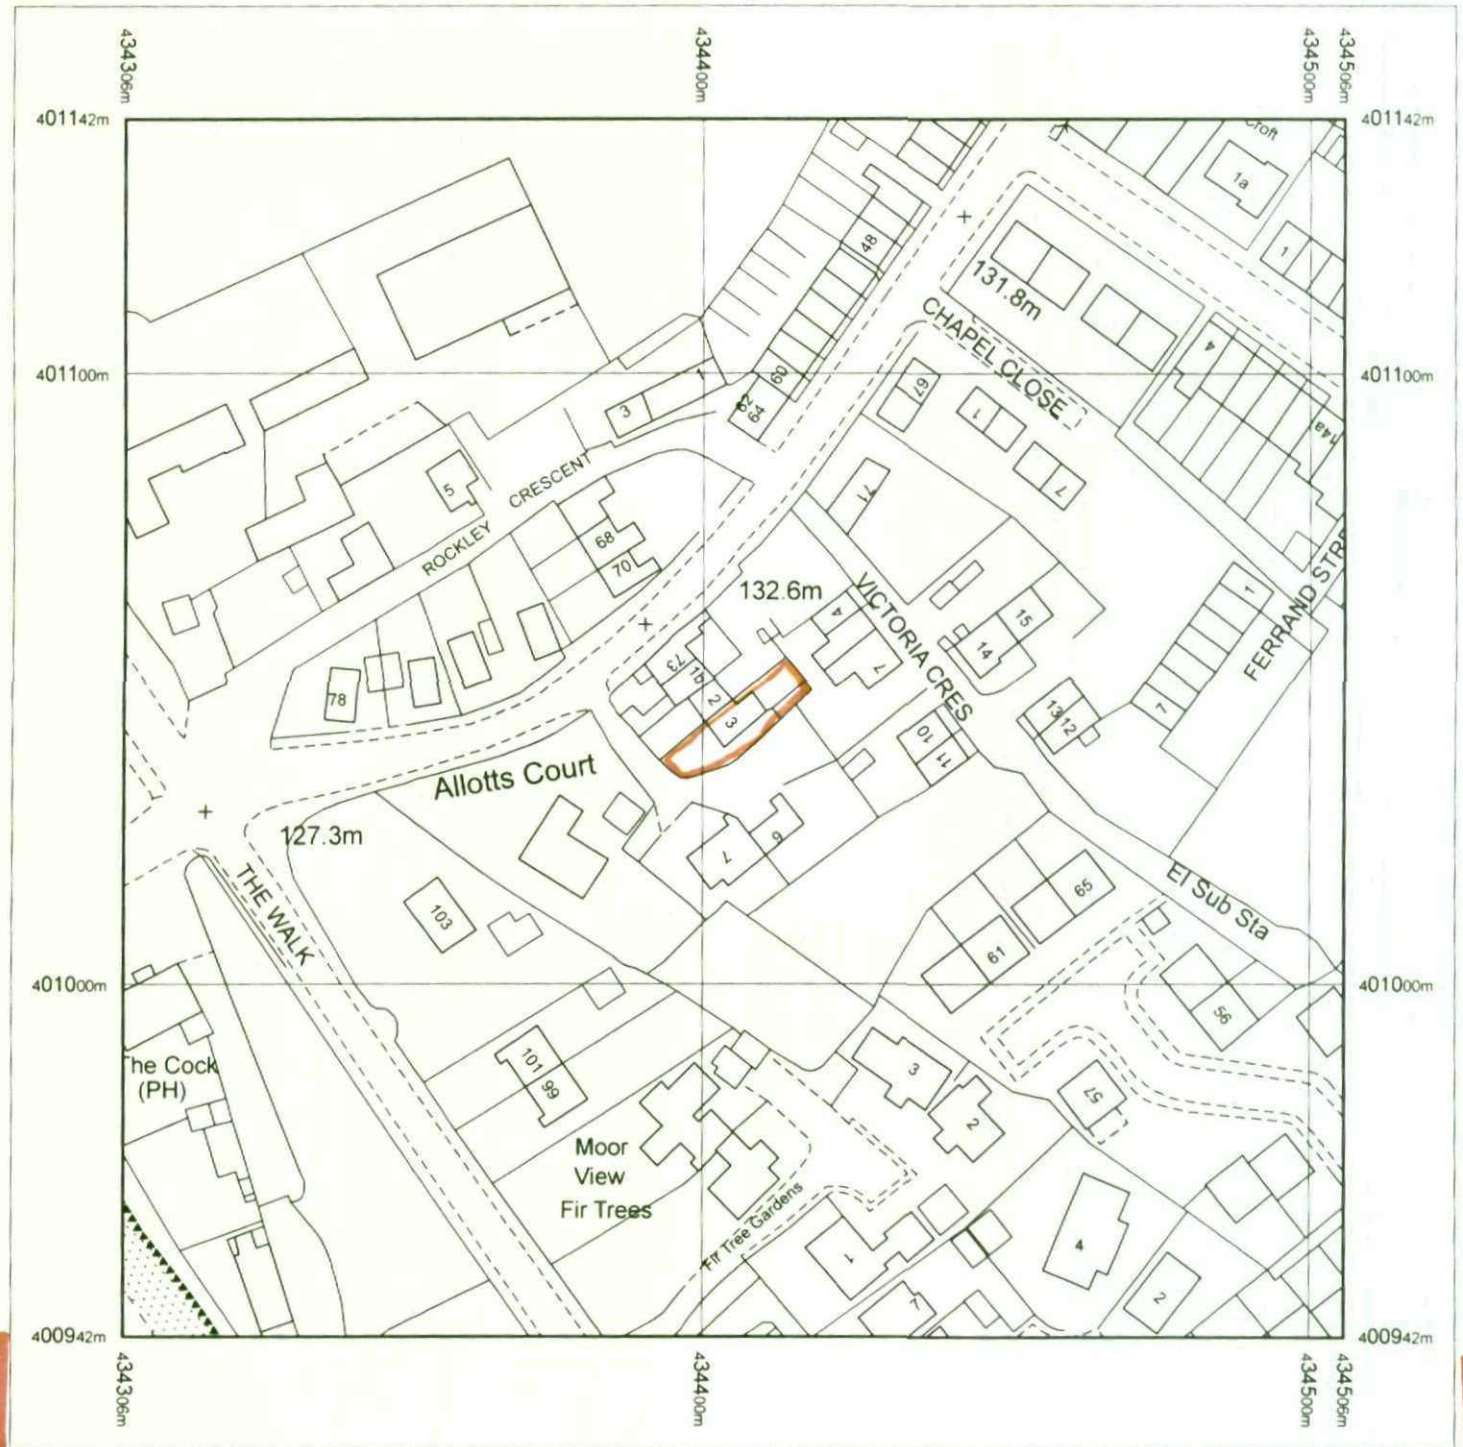

Produced 26.05.2010 from the Ordnance Survey National Geographic Database and incorporating surveyed revision available at this date. © Crown Copyright 2010.


Reproduction in whole or part is prohibited without the prior permission of Ordnance Survey.

Ordnance Survey, the OS Symbol and OS Sitemap are registered trademarks of Ordnance Survey, the national mapping agency of Great Britain.

The representation of a road, track or path is no evidence of a right of way.

The representation of features as lines is no evidence of a property boundary.

Part or all of this OS Sitemap is enlarged from mapping produced at one or more of the following scales: 1:1250, 1:2500, 1:10000.

 


Supplied by: **Blackwell M and D C**
Serial number: 02443400
Centre coordinates: 434405 63 401041 75

Further information can be found on the OS Sitemap Information leaflet or the Ordnance Survey web site:
www.ordnancesurvey.co.uk

3 ALLOTTS COURT

BIRDWELL

BARNSELY

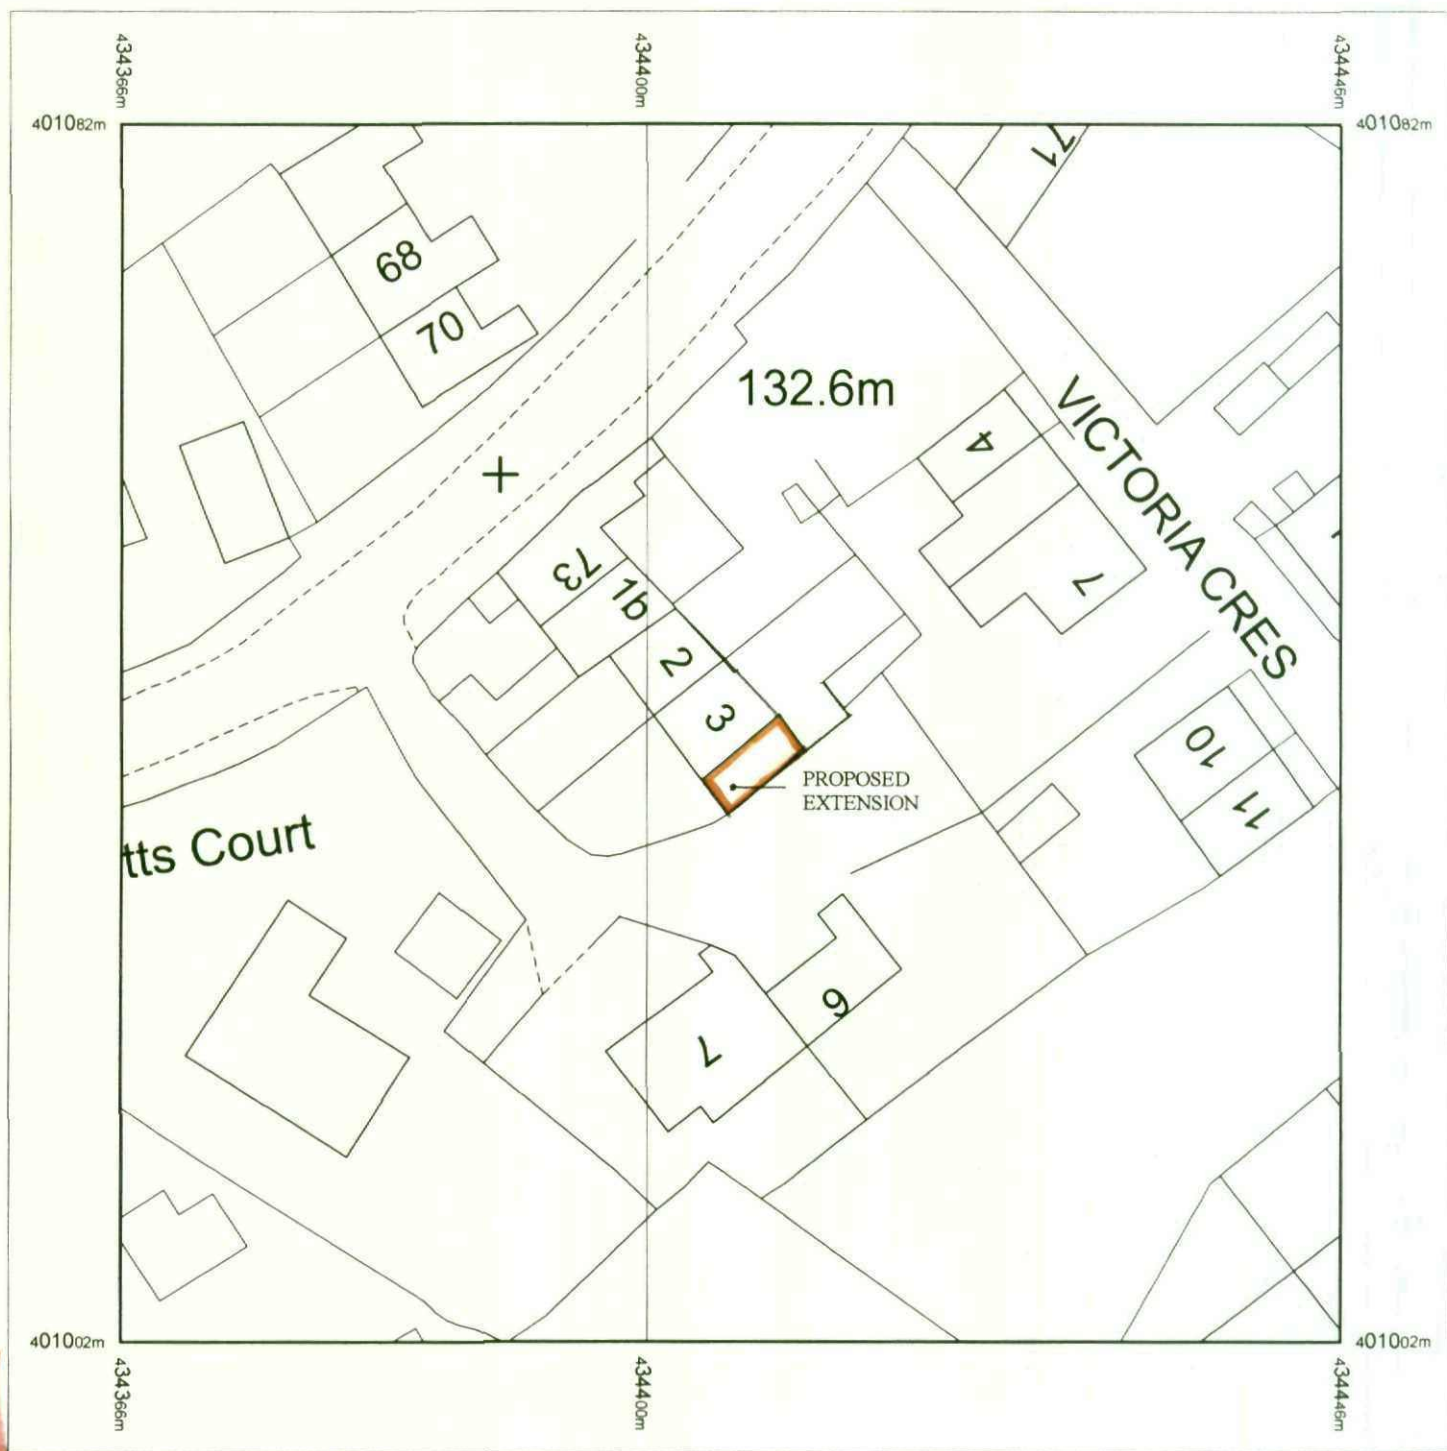

Produced 26.05.2010 from the Ordnance Survey National Geographic Database and incorporating surveyed revision available at this date. © Crown Copyright 2010.


Reproduction in whole or part is prohibited without the prior permission of Ordnance Survey.

Ordnance Survey, the OS Symbol and OS Sitemap are registered trademarks of Ordnance Survey, the national mapping agency of Great Britain.

The representation of a road, track or path is no evidence of a right of way.

The representation of features as lines is no evidence of a property boundary.

Part or all of this OS Sitemap is enlarged from mapping produced at one or more of the following scales: 1:1250, 1:2500, 1:10000.

 


Supplied by: **Blackwell M and D C**
Serial number: 02443500
Centre coordinates: 434405 63 401041 75

Further information can be found on the OS Sitemap Information leaflet or the Ordnance Survey web site:
www.ordnancesurvey.co.uk

3 ALLOTTS COURT

BIRDWELL

BARNSELY

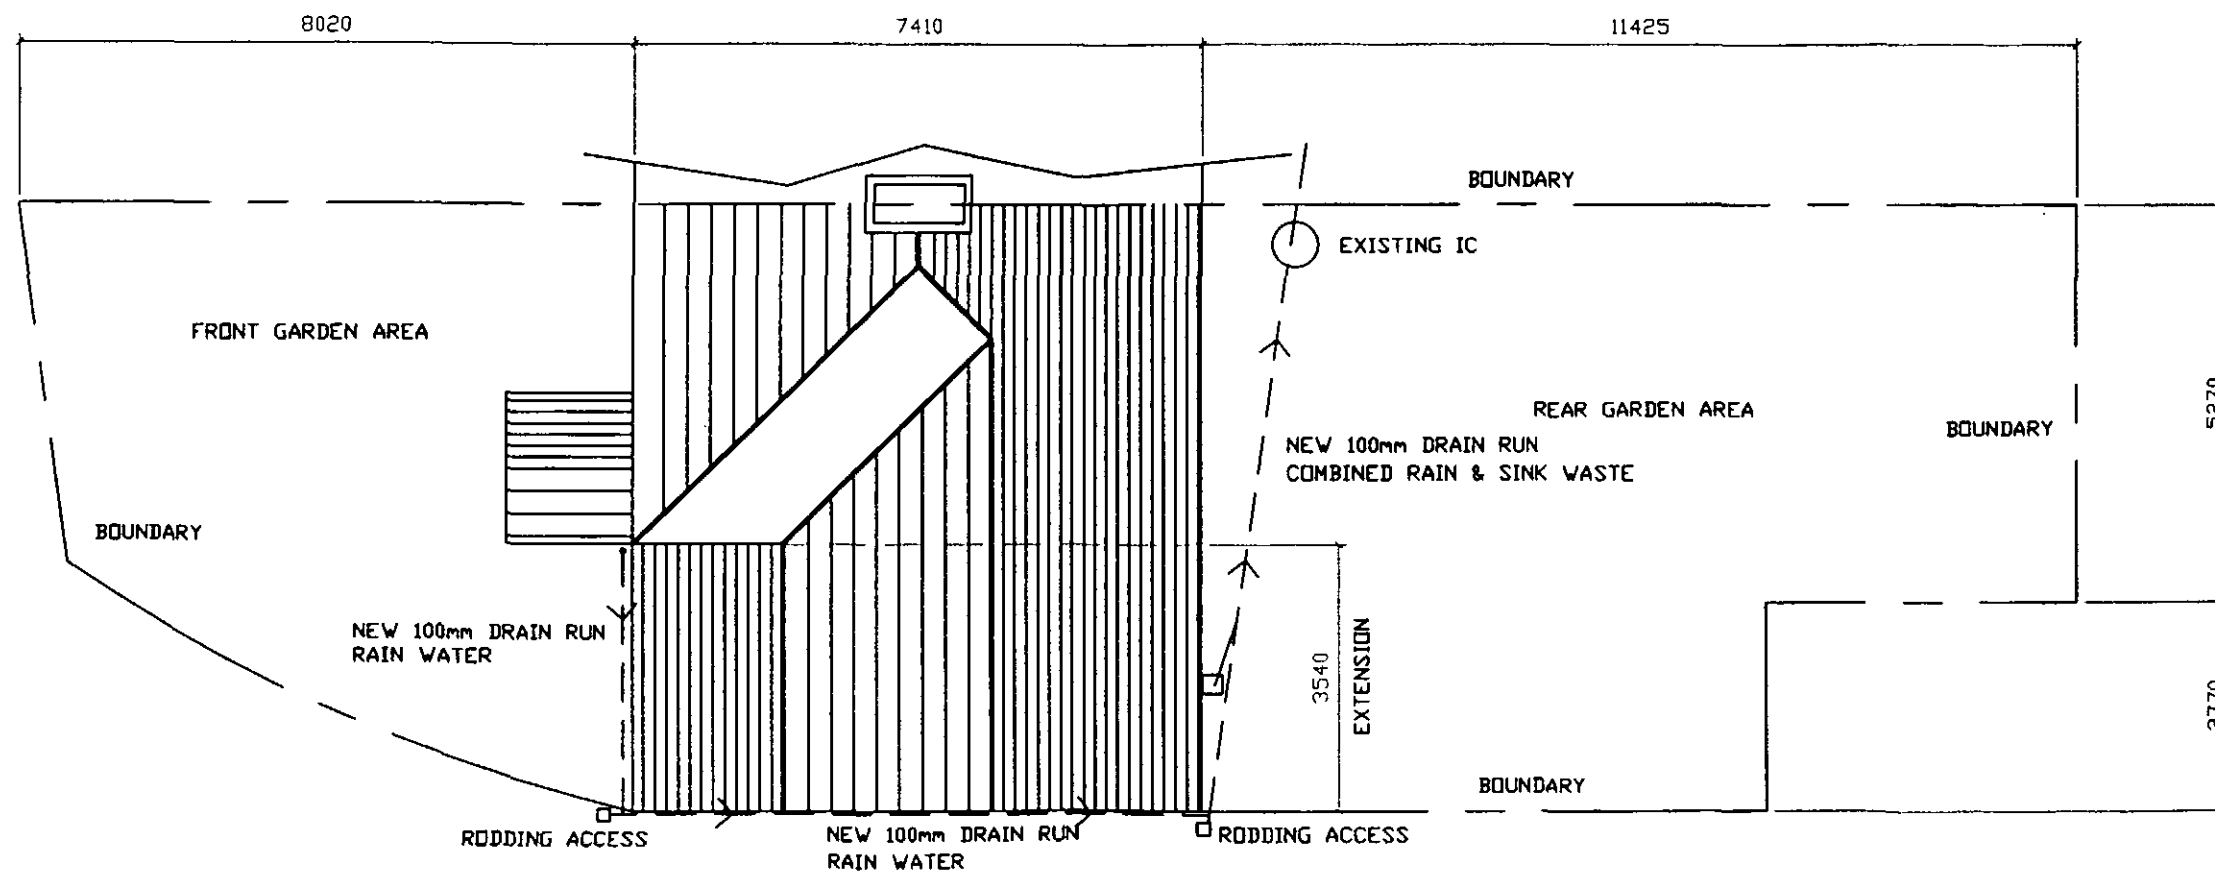


CLIENT
MR S DAWSON
3 ALLOTS COURT, BIRDWELL
BARNLEY

TITLE
BLOCK PLAN SHOWING SITE LAYOUT
WITH PROPOSED NEW DRAINAGE RUNS

Quill
ARCHTECTURE ©

THIS DRAWING IS COPYRIGHT AND MUST NOT BE USED OR
DISCLOSED IN ANY WAY EXCEPT WHERE AUTHORIZED IN
WRITING BY QUILL ARCHITECTURE.
TELEPHONE (01226) 755446 REG No 5210984

SCALE 1 : 100	DRAWN AD
DATE 19/05/10	REV
DRG No CAD/QA/PBR/1001	

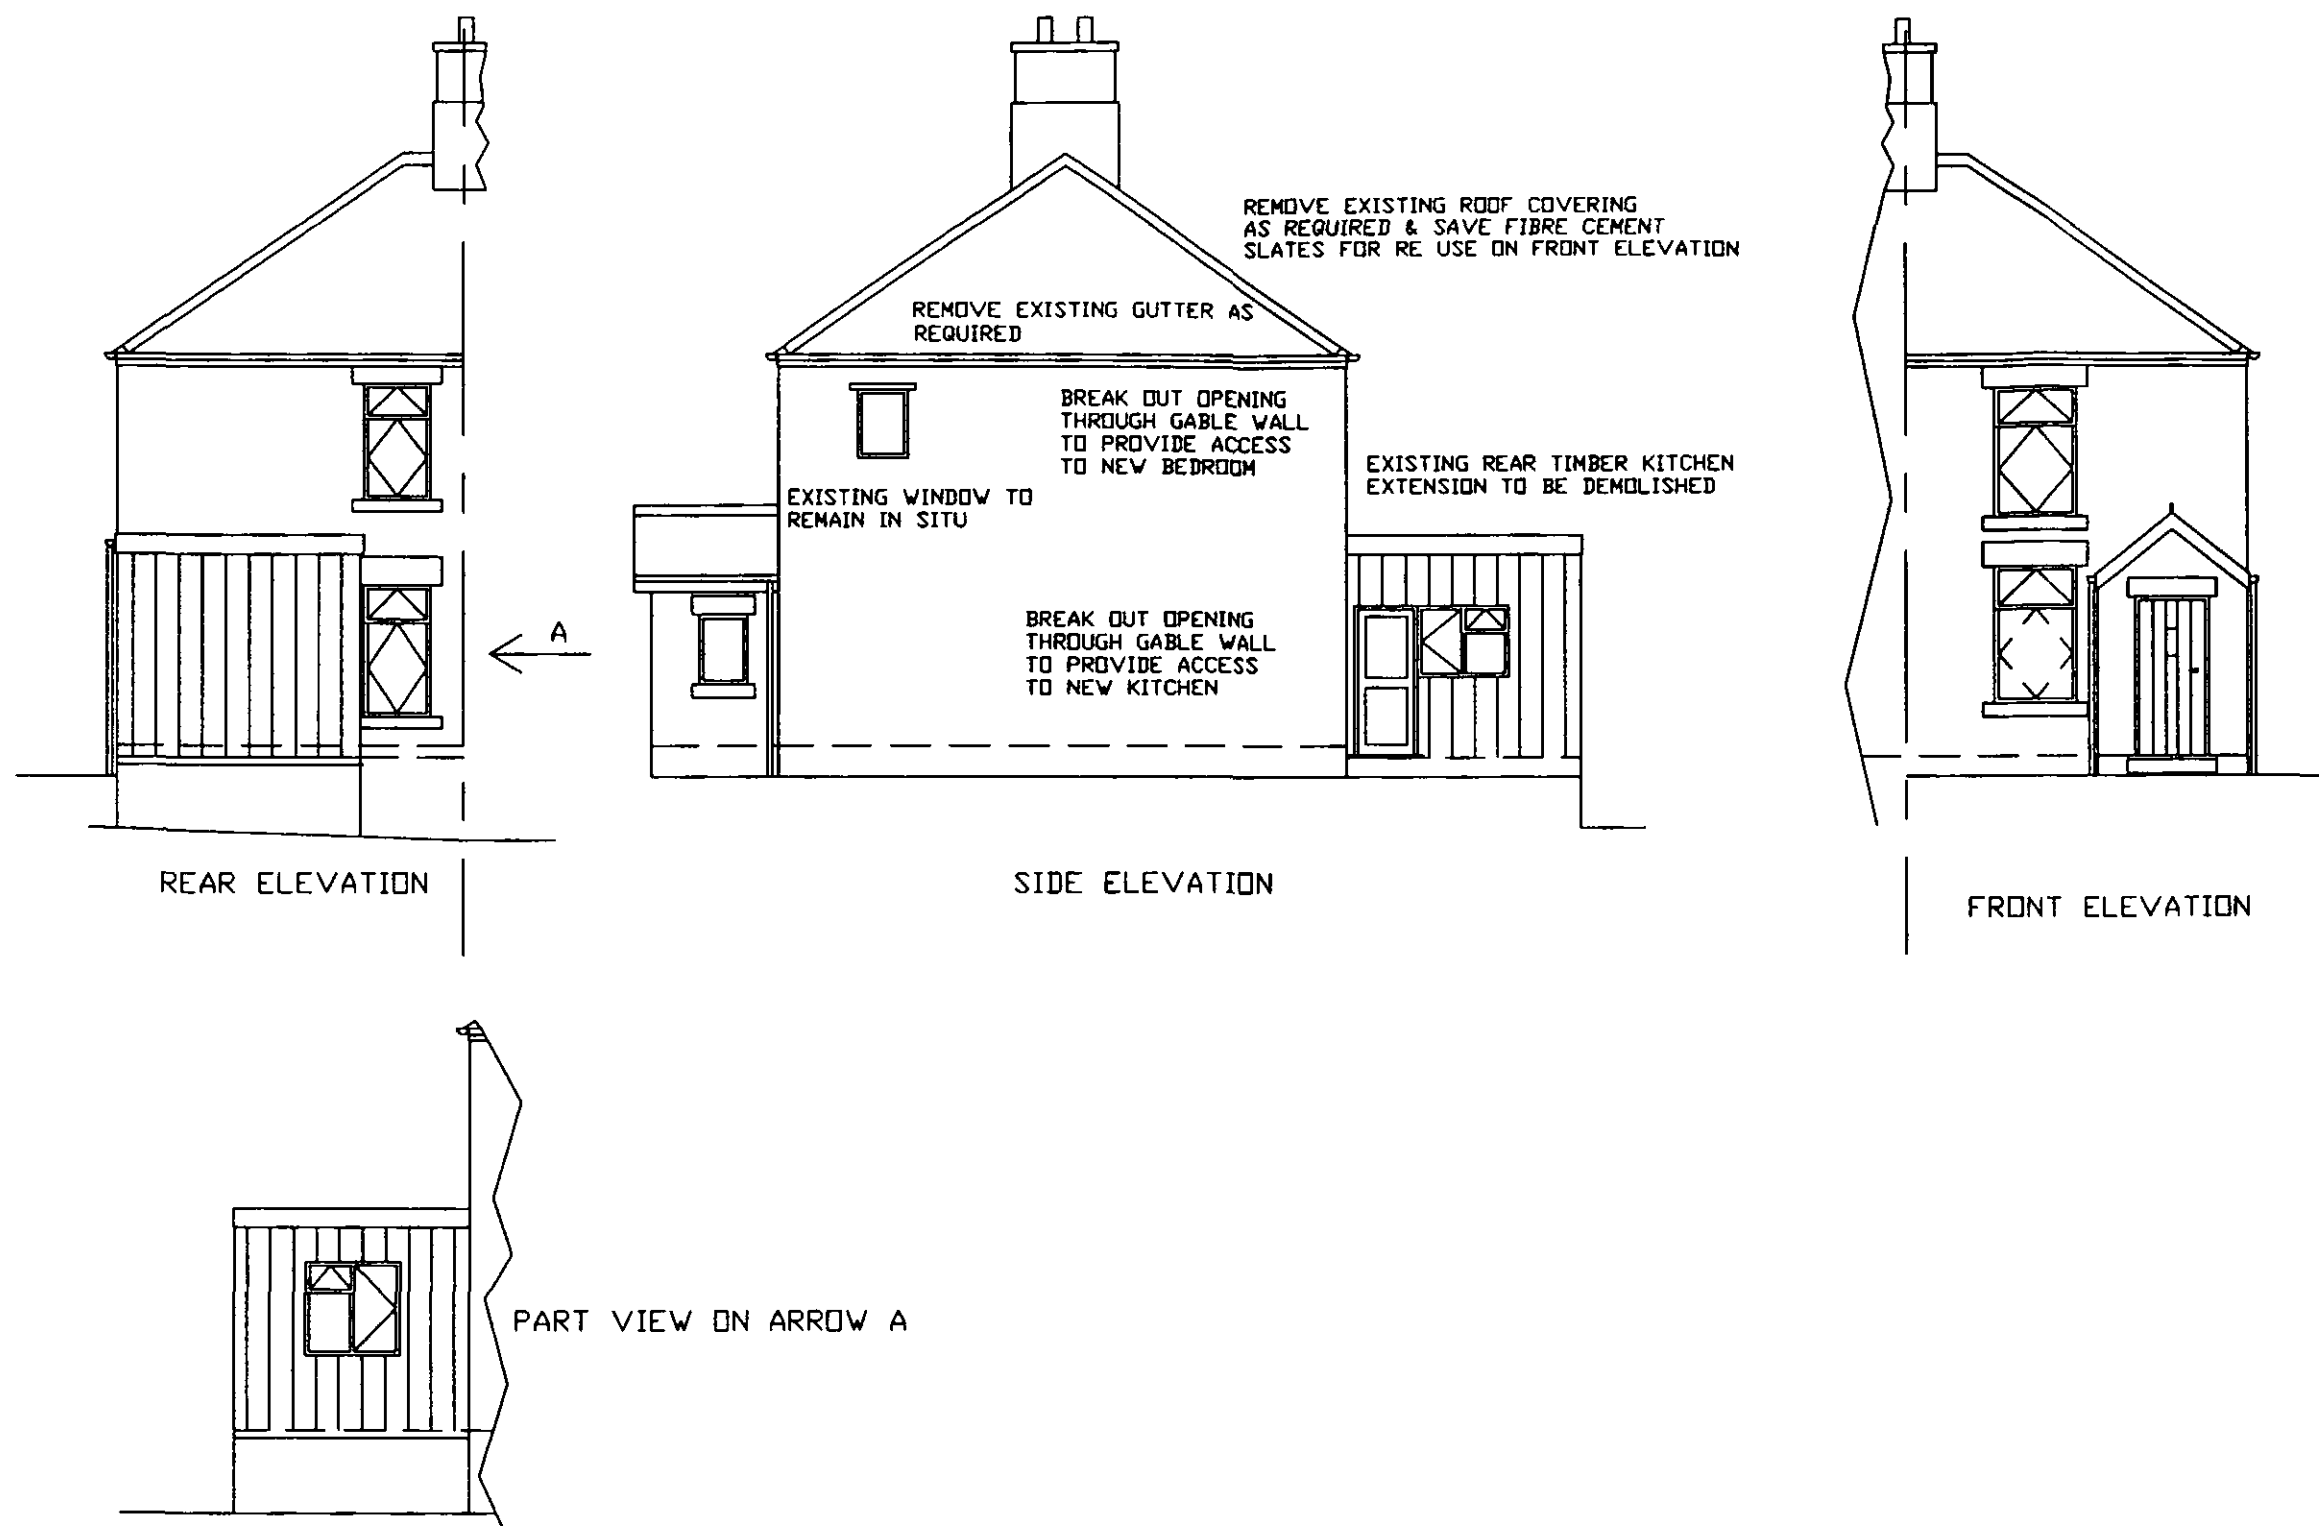



CLIENT
MR S DAWSON
3 ALLOTS COURT, BIRDWELL
BARNLEY

TITLE
DRAWING TO SHOW EXISTING ELEVATIONS

Quill
ARCHITECTURE ©


THIS DRAWING IS COPYRIGHT AND MUST NOT BE USED OR
DISCLOSED IN ANY WAY EXCEPT WHERE AUTHORIZED IN
WRITING BY QUILL ARCHITECTURE.
TELEPHONE (01226) 755446 REG No 5210984

SCALE 1 : 100	DRAWN AD
DATE 19/05/10	REV
DRG No CAD/QA/PBR/1002	

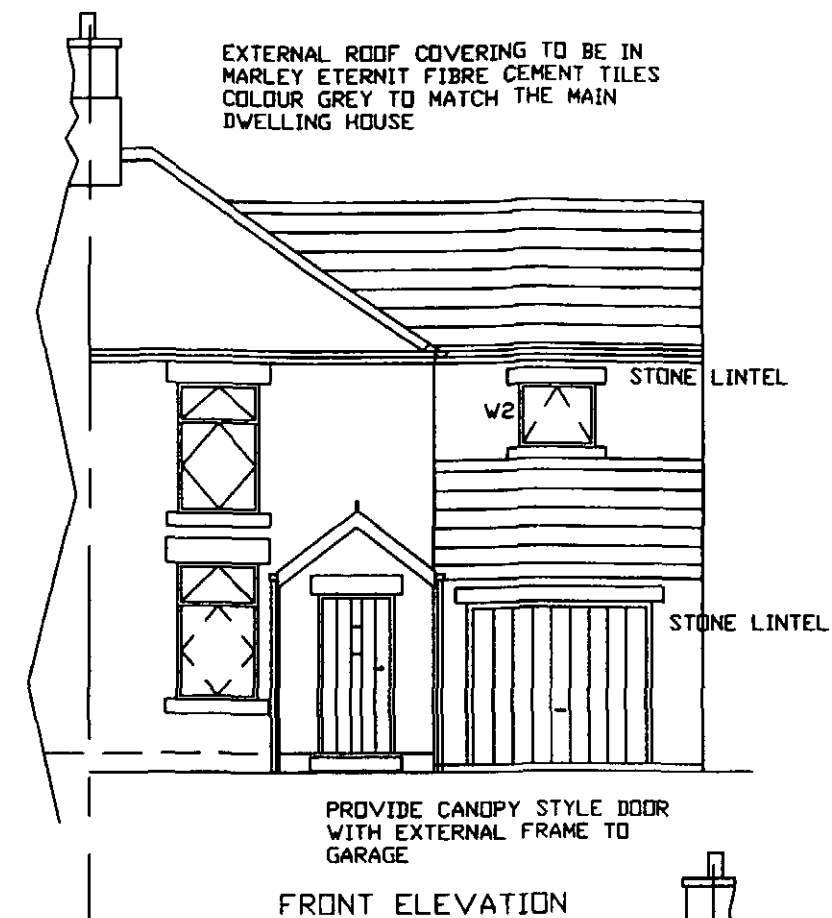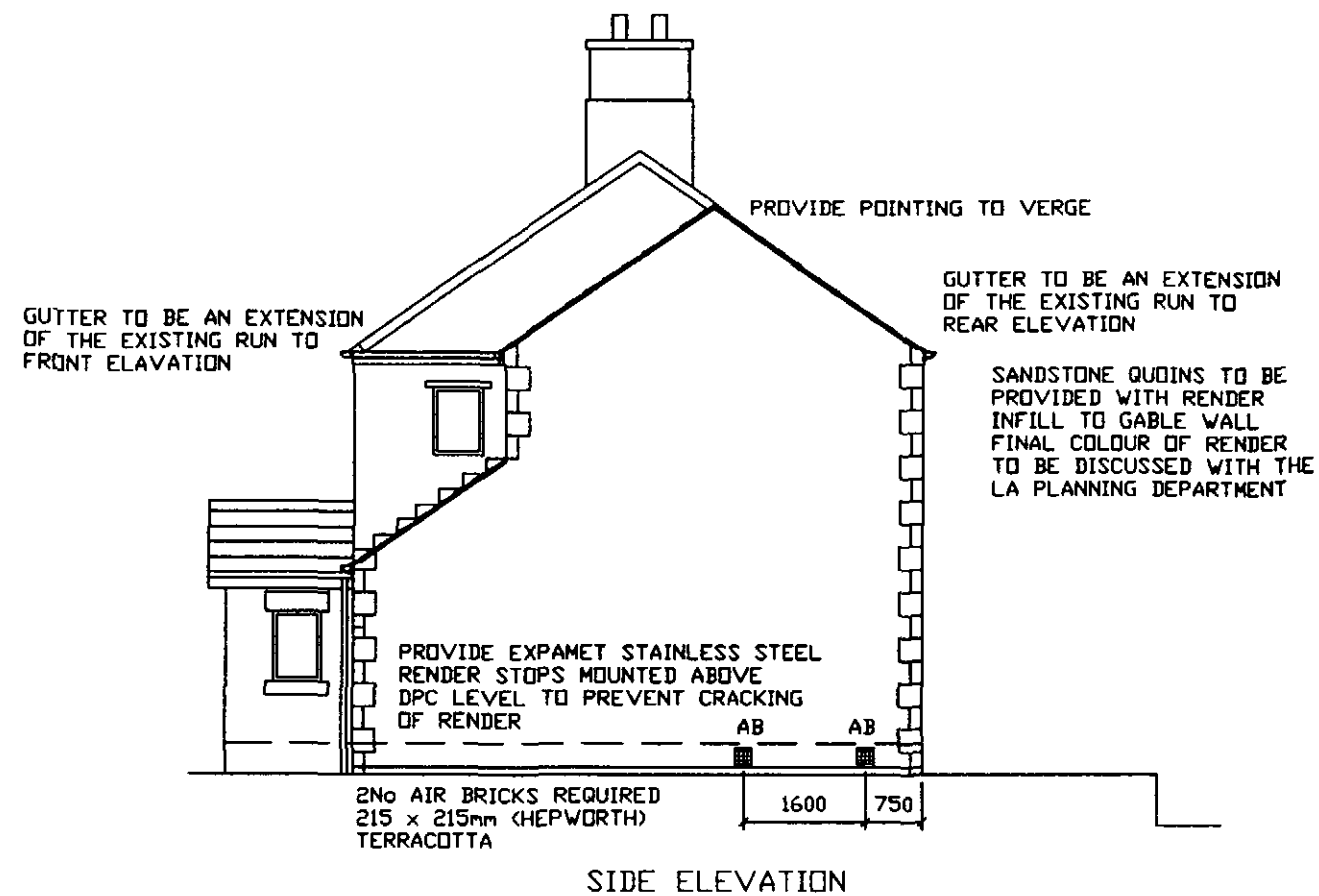

REAR ELEVATION

2No AIR BRICKS REQUIRED
215 x 215mm (HEPWORTH)
TERRACOTTA

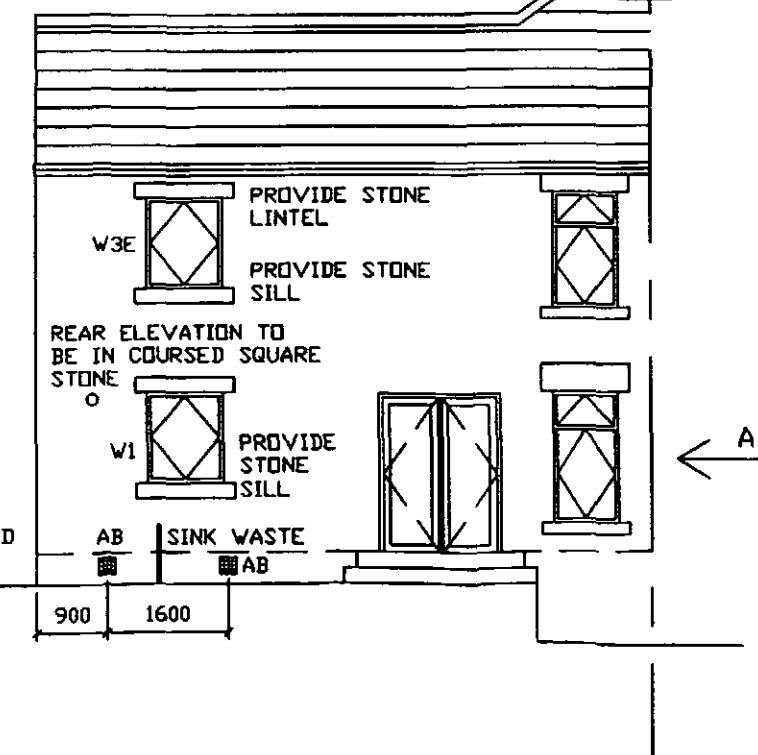


CLIENT
MR S DAWSON
3 ALLOTS COURT, BIRDWELL
BARNSELY

TITLE
DRAWING TO SHOW PROPOSED ELEVATIONS

Quill
ARCHTECTURE ©

THIS DRAWING IS COPYRIGHT AND MUST NOT BE USED OR DISCLOSED IN ANY WAY EXCEPT WHERE AUTHORIZED IN WRITING BY QUILL ARCHTECTURE.
TELEPHONE (01226) 755446 REG No 5210984

SCALE 1 : 100	DRAWN AD
DATE 19/05/10	REV
DRG No CAD/QA/PBR/1003	

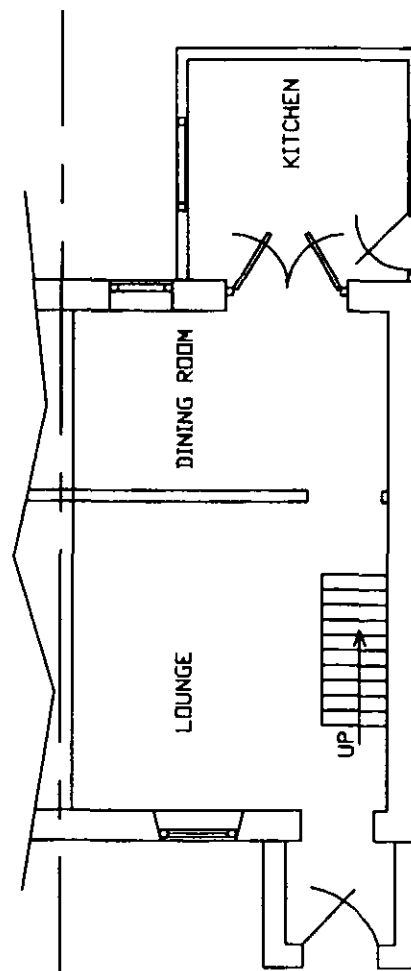


EXISTING TIMBER KITCHEN EXTENSION
TO BE DEMOLISHED

EXISTING TIMBER DOUBLE DOORS TO
BE UPGRADED TO EXTERNAL QUALITY
FRENCH STYLE DOORS & FRAME

BREAK OUT OPENING THROUGH EXTERNAL
GABLE WALL TO PROVIDE ACCESS TO
NEW KITCHEN EXTENSION OPENING TO
BE 900mm WIDE

EXISTING GROUND FLOOR
PLAN

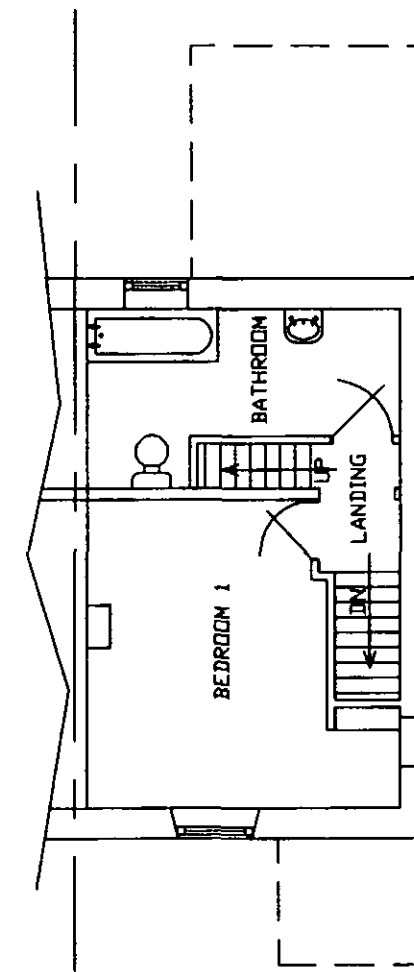

BREAK OUT NEW OPENING THROUGH EXTERNAL
GABLE TO PROVIDE ENTRY INTO NEW BEDROOM
OPENING TO SUIT A 762mm WIDE DOOR

EXISTING FIRST FLOOR
PLAN

CLIENT
MR S DAWSON
3 ALLOTS COURT, BIRDWELL
BARNLEY

TITLE
DRAWING TO SHOW EXISTING GROUND & FIRST
FLOOR LAYOUTS


Quill
ARCHITECTURE ©

THIS DRAWING IS COPYRIGHT AND MUST NOT BE USED OR
DISCLOSED IN ANY WAY EXCEPT WHERE AUTHORIZED IN
WRITING BY QUILL ARCHITECTURE.


TELEPHONE (01226) 755446 REG No 5210984

SCALE 1 : 100	DRAWN AD
DATE 19/05/10	REV
DRG No CAD/QA/PBR/1004	

PROPOSED GROUND FLOOR PLAN

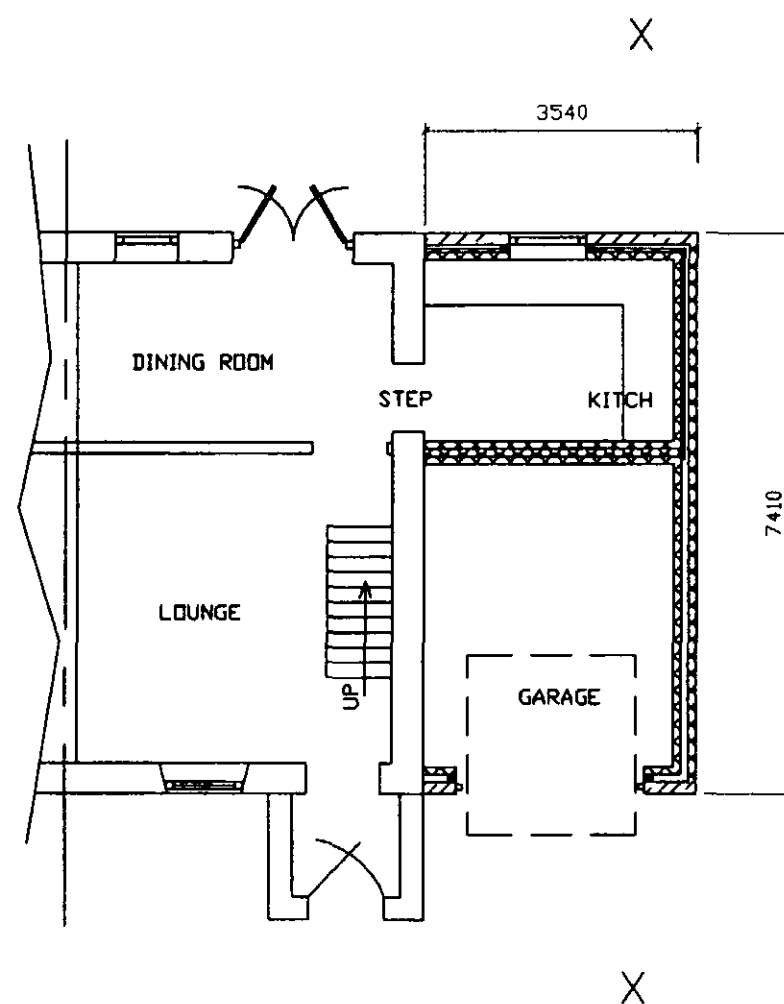

PROPOSED FIRST FLOOR PLAN

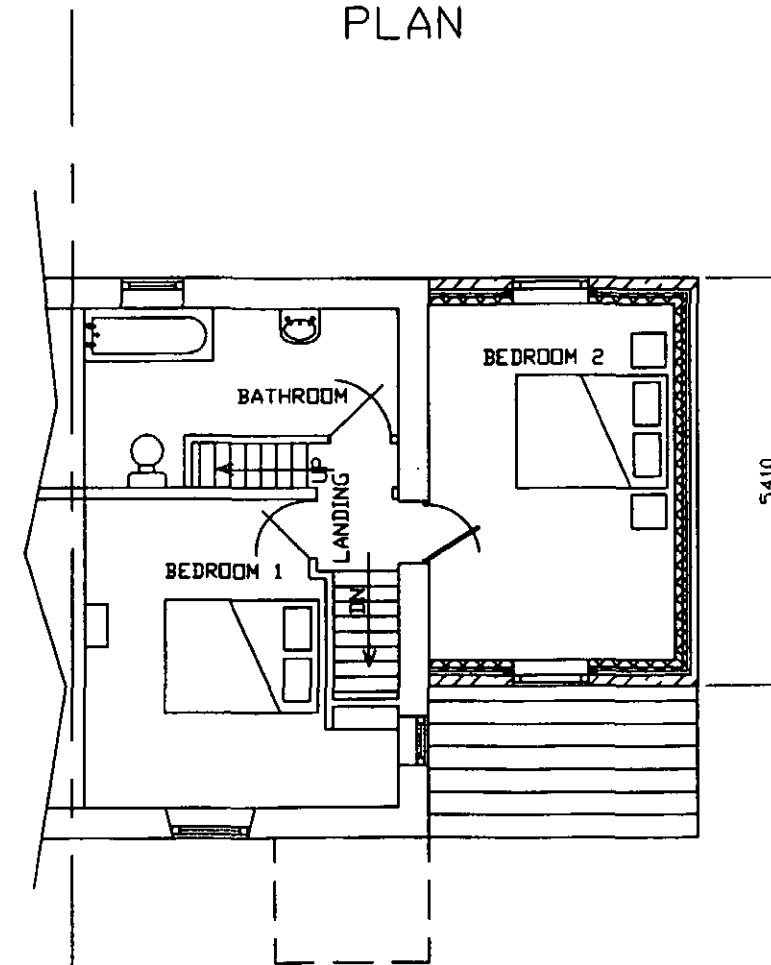

CLIENT
MR S DAWSON
3 ALLOTS COURT, BIRDWELL
BARNLEY

TITLE
DRAWING TO SHOW PROPOSED GROUND & FIRST
FLOOR LAYOUTS

Quill
ARCHITECTURE ©

THIS DRAWING IS COPYRIGHT AND MUST NOT BE USED OR
DISCLOSED IN ANY WAY EXCEPT WHERE AUTHORIZED IN
WRITING BY QUILL ARCHITECTURE.
TELEPHONE (01226) 755446 REG No 5210984

SCALE 1 : 100	DRAWN AD
DATE 19/05/10	REV
DRG No CAD/GA/P/1005	