


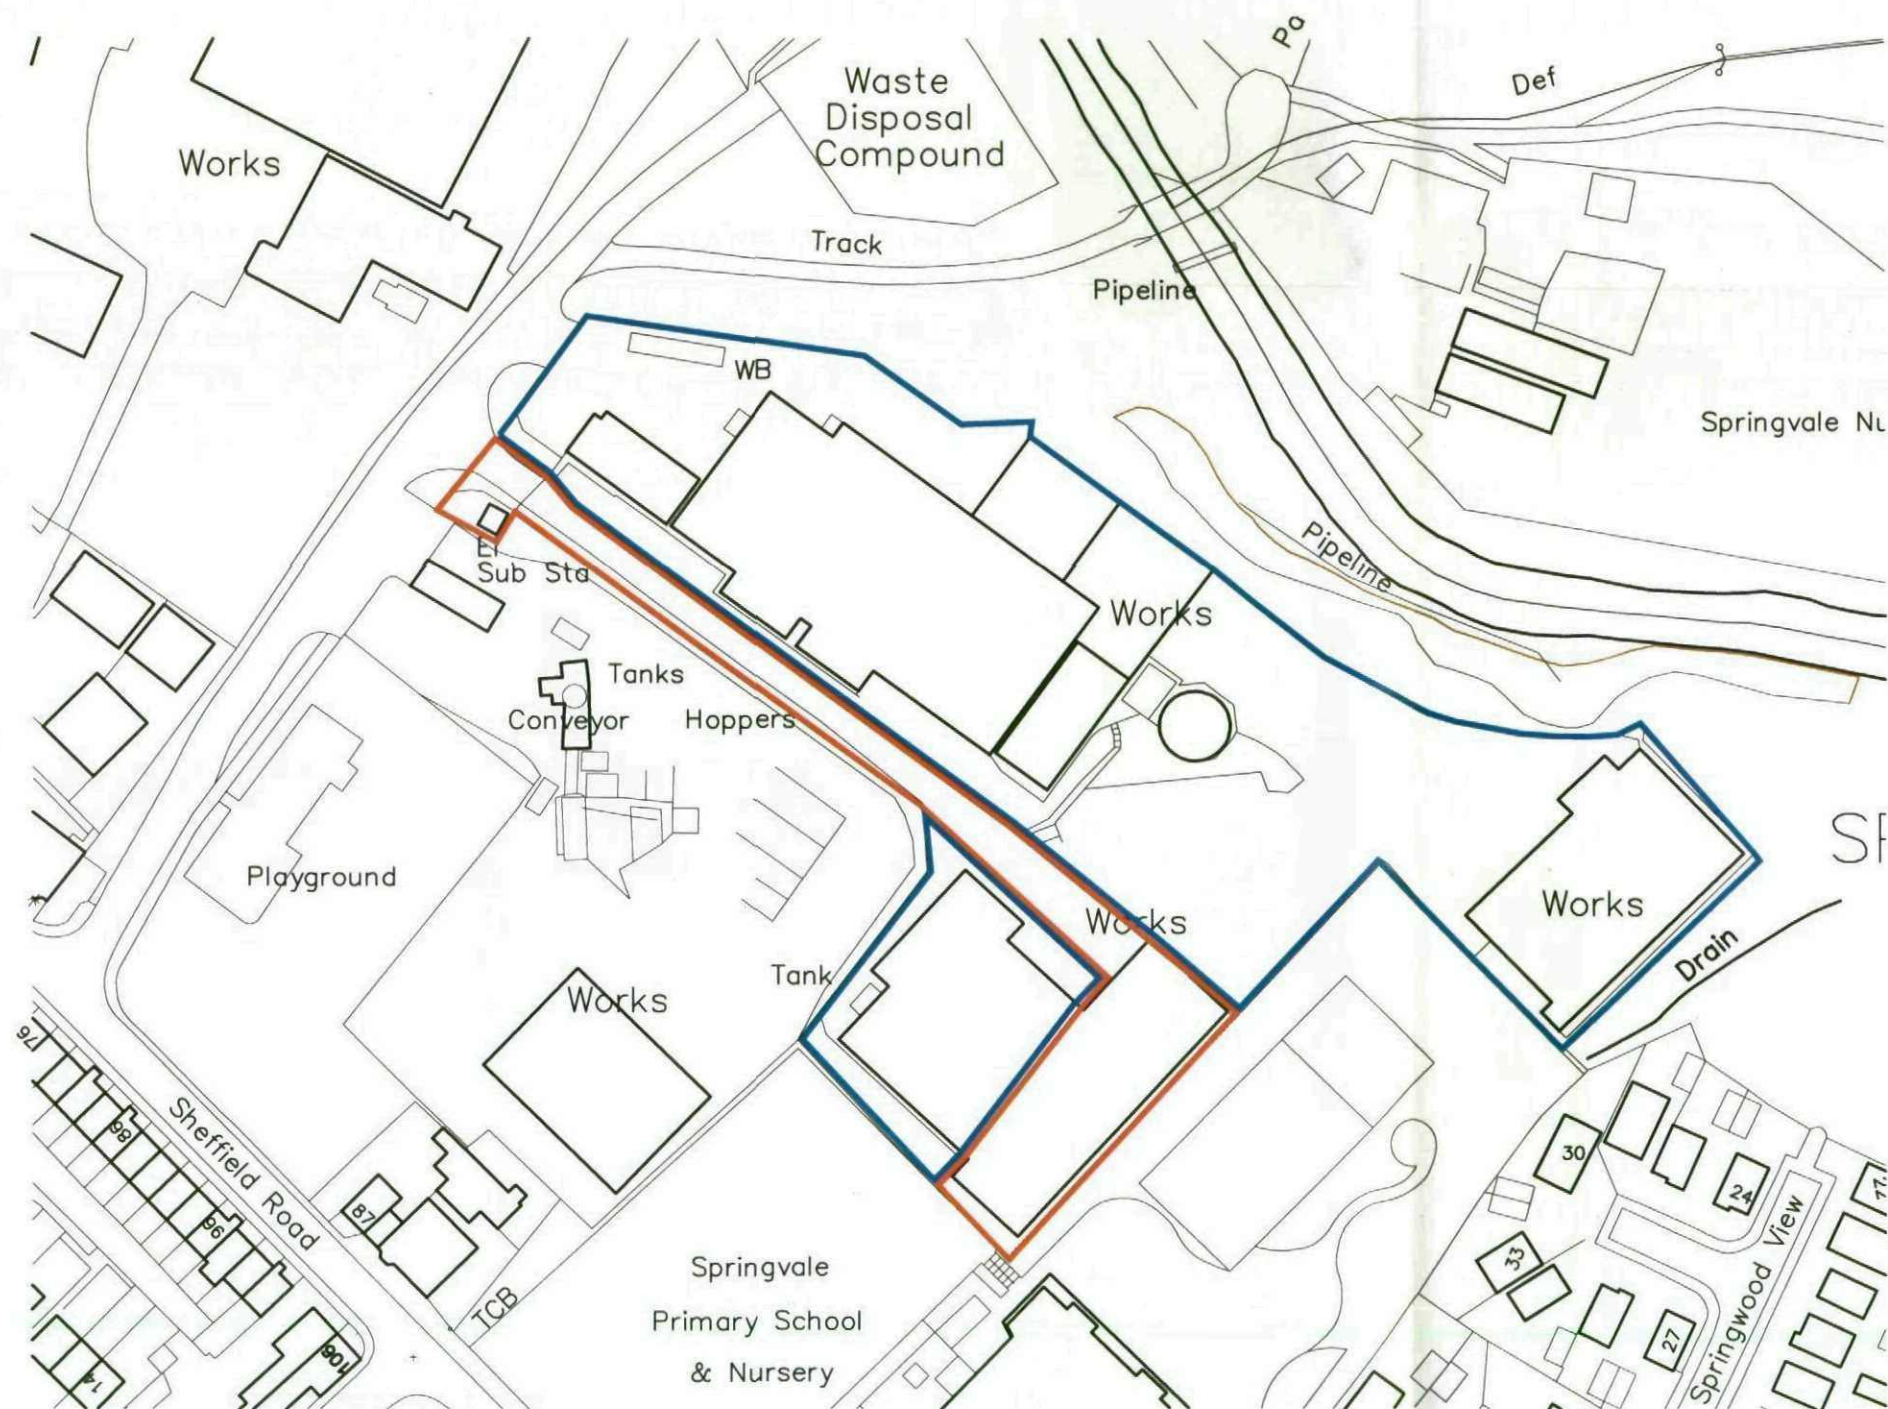

Ordnance Survey (c) Crown Copyright 2010. All rights reserved. Licence number 100020449

LOCATION PLAN 1:1250



Coda Studios Ltd
Hope Works, 25 Mowbray St, Sheffield, S3 8EL
t:0870 990 3095 f: 0870 990 3096
e:information@coda studios.co.uk

DRAWN	CHECKED	DATE	SCALE	REVISION
PN	<i>PN</i>	01/10	1:1250XP	A



Client **PENISTONE PAPER & BOARD LTD**

Job **1725 - PENISTONE WORKS**

Title **LOCATION PLAN**

Dwg. No. **1725-011**

© COPYRIGHT EXISTS ON THE DESIGNS AND INFORMATION SHOWN ON THIS DRAWING
The Contractor must verify all dimensions on site before making shop drawings
or commencing work of any kind. No dimensions to be scaled from this drawing.
Architect to be notified of any discrepancies in dimensions immediately.

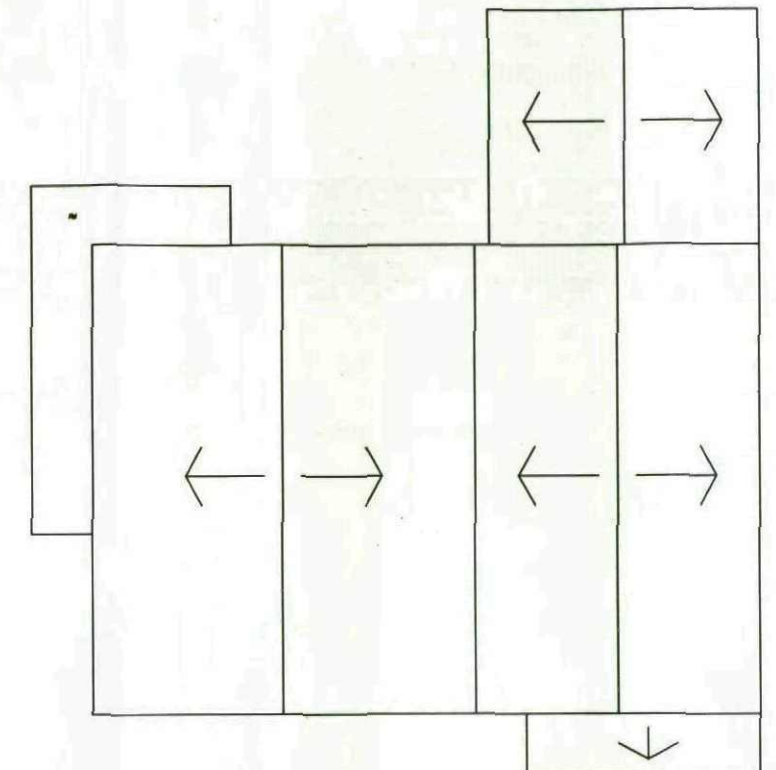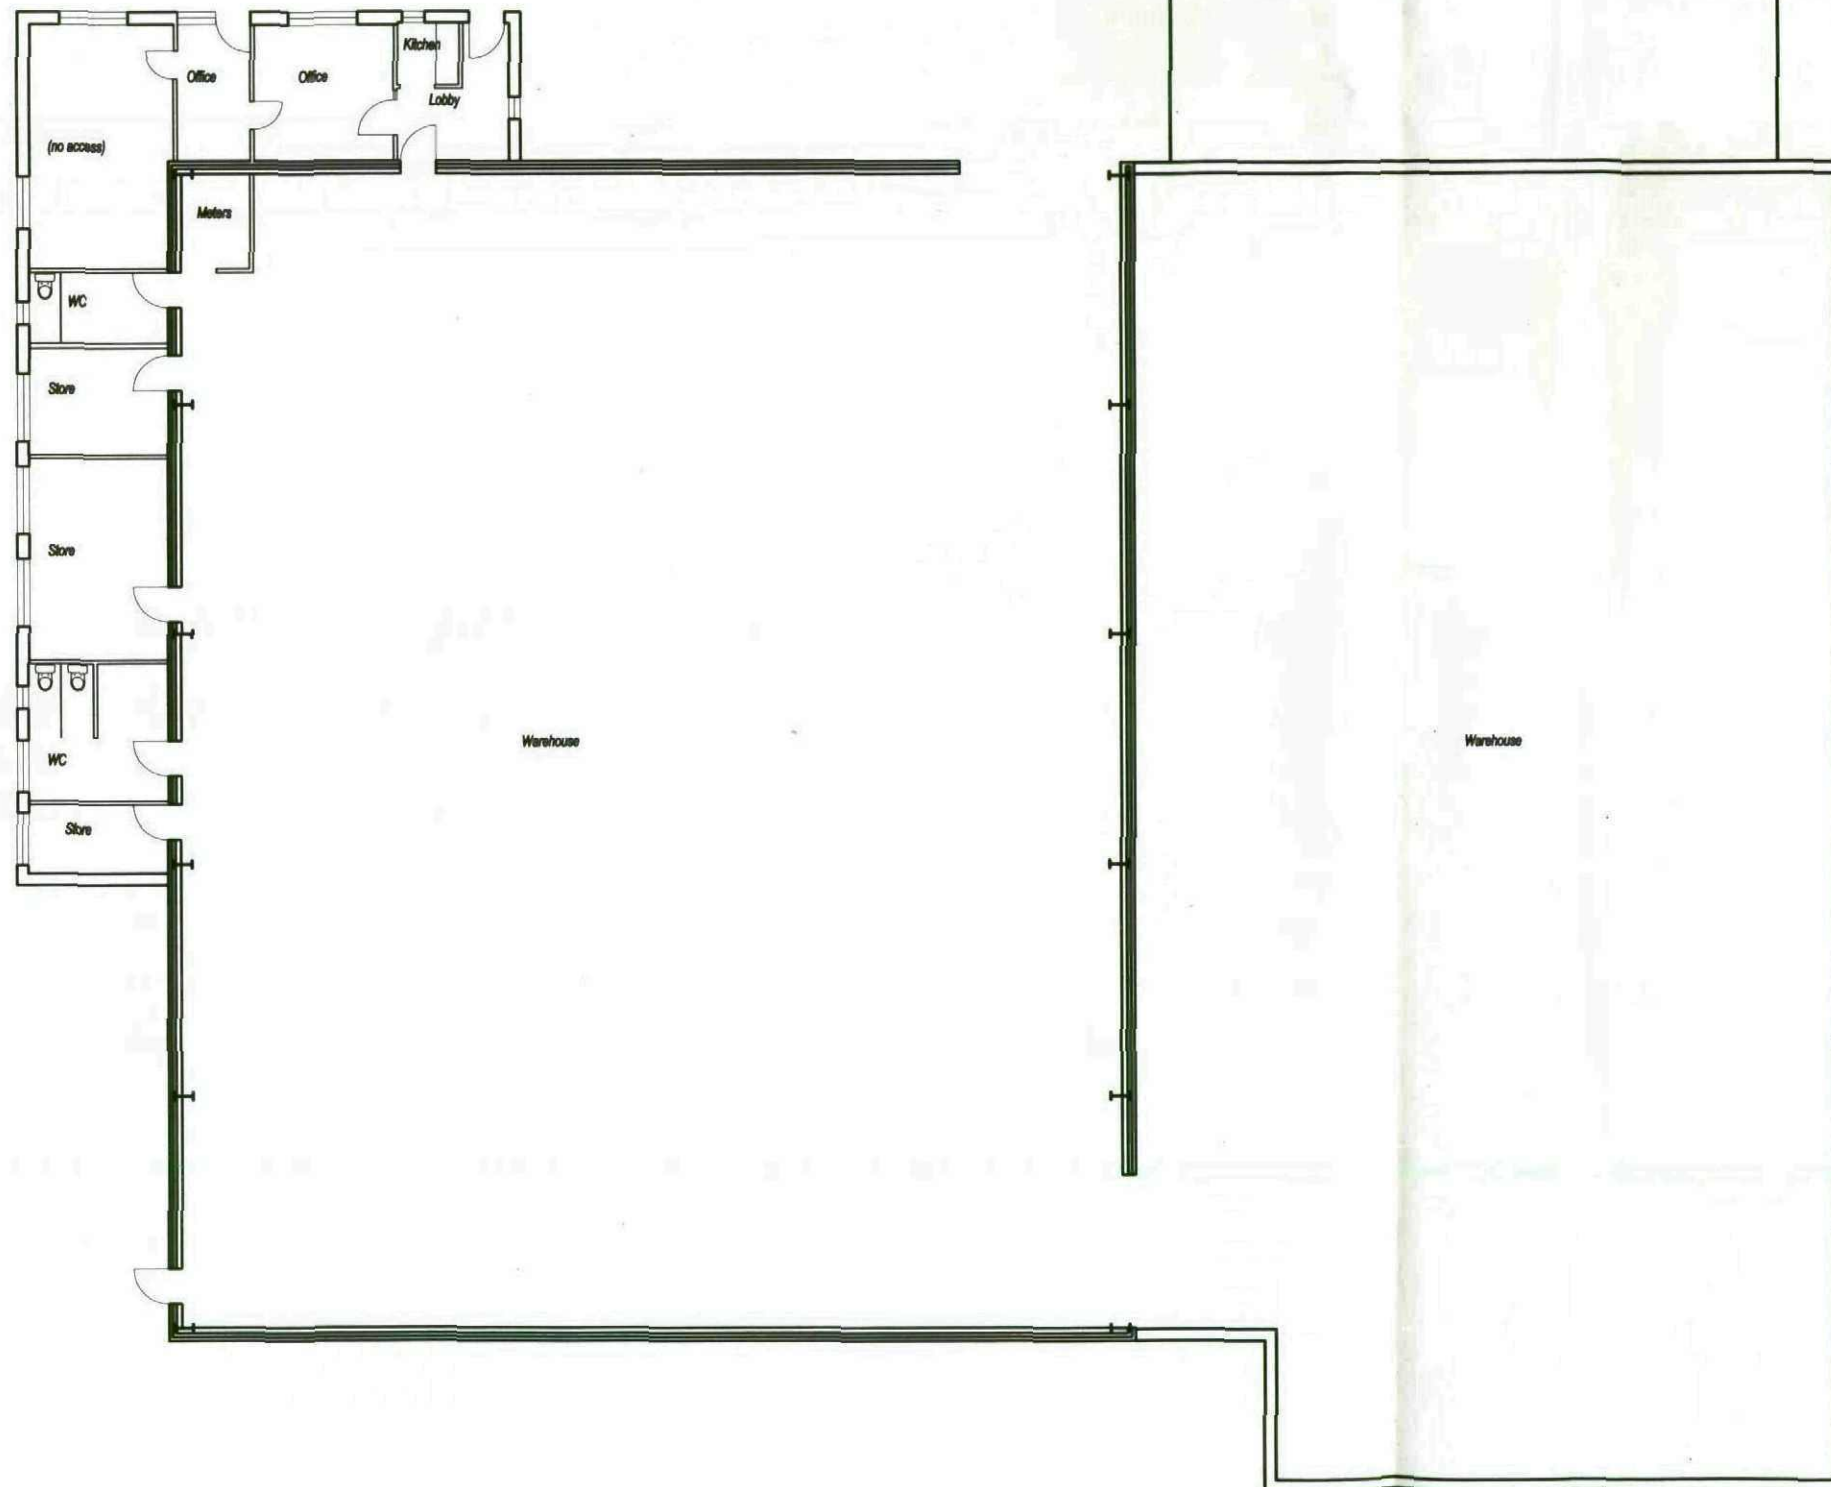


ROOF PLAN
SCALE 1:500


		Coda Studios Ltd Hope Works, 25 Mowbray St, Sheffield, S3 8EL t:0870 990 3095 f: 0870 990 3096 e:information@codastudios.co.uk		
DRAWN	CHECKED	DATE	SCALE	REVISION
PN	<i>PN</i>	01/10	1:200/1:500	A
Client	PENISTONE PAPER & BOARD LTD			
Job	1725 - PENISTONE WORKS			
Title	EXISTING PLANS			
Dwg. No.	1725-002			

© COPYRIGHT EXISTS ON THE DESIGNS AND INFORMATION SHOWN ON THIS DRAWING
The Contractor must verify all dimensions on site before making shop drawings
or commencing work of any kind. No dimensions to be scaled from this drawing.
Architect to be notified of any discrepancies in dimensions immediately.


GROUND FLOOR PLAN
SCALE 1:200

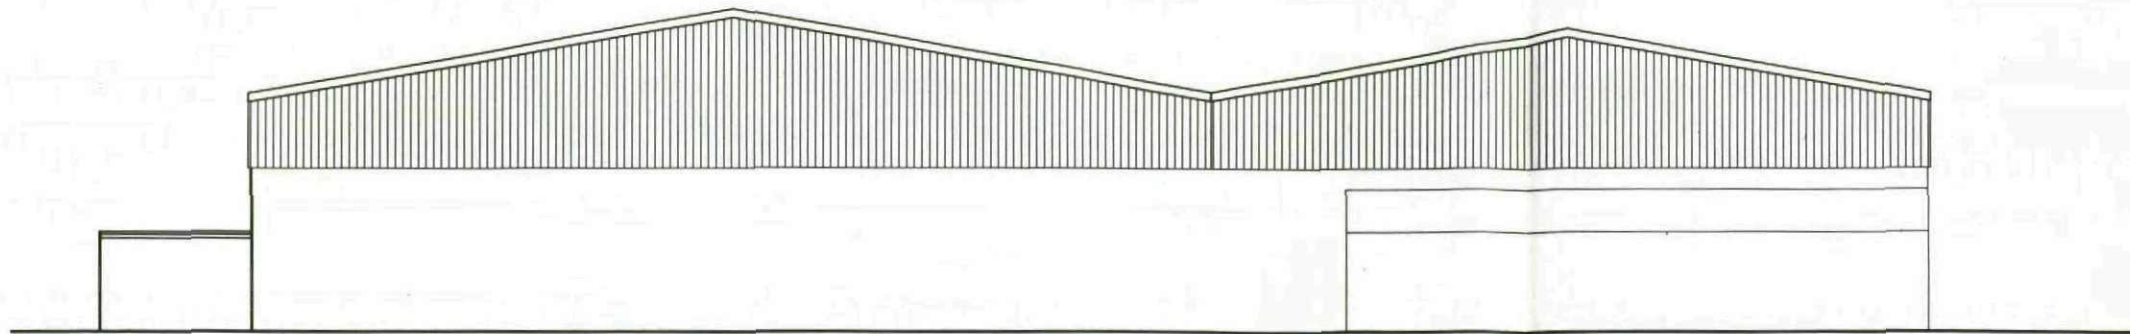


SOUTH WEST ELEVATION

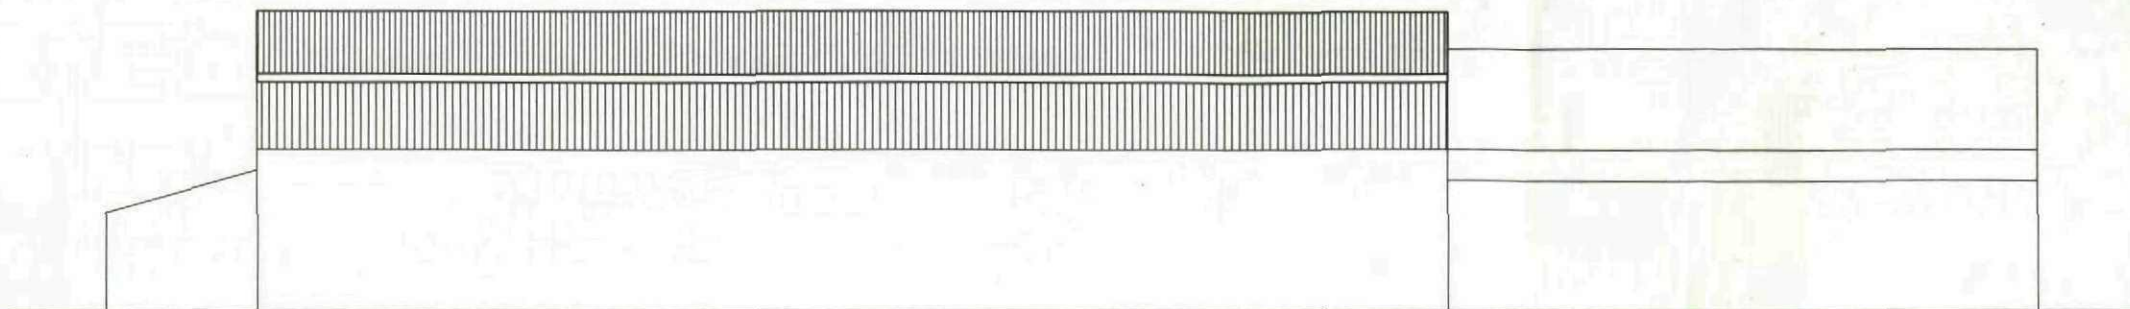

SOUTH EAST ELEVATION

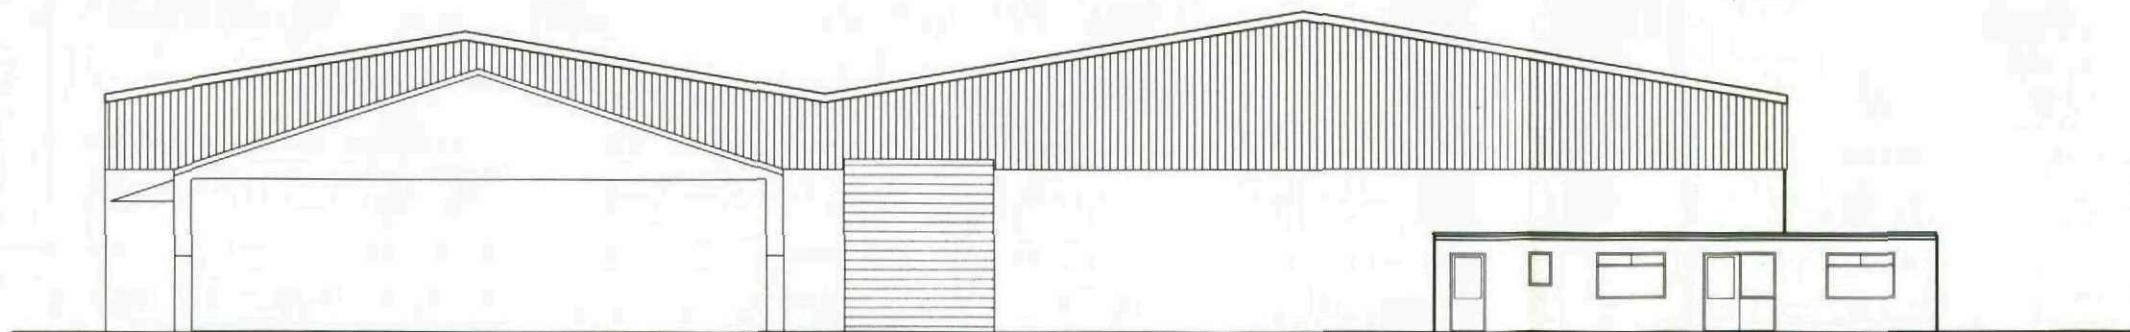

NORTH EAST ELEVATION

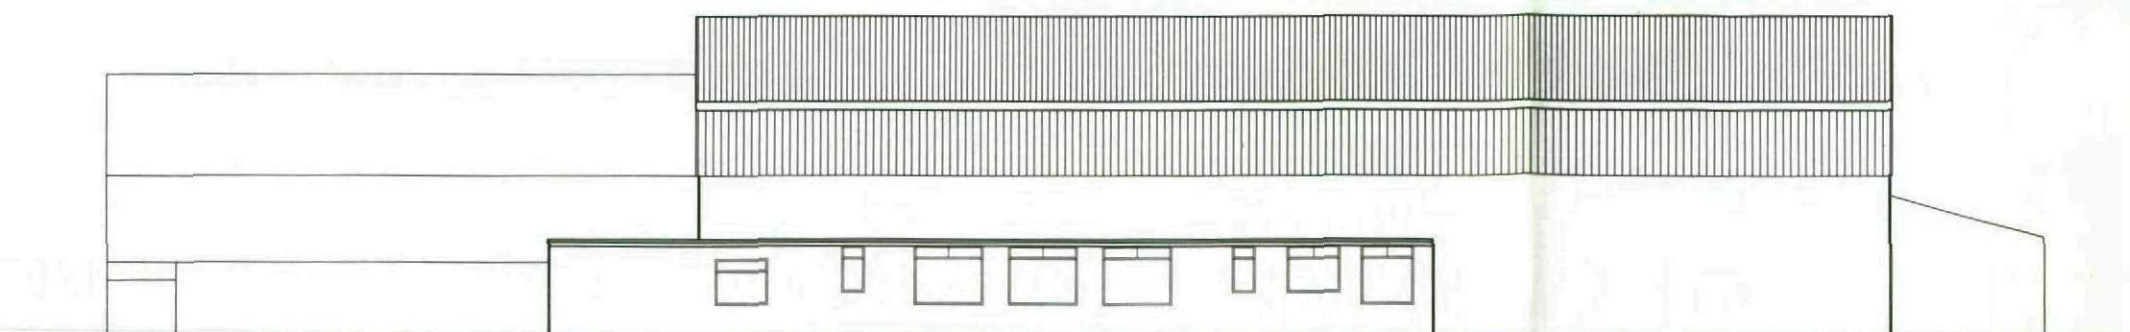

NORTH WEST ELEVATION



Code Studios Ltd
Hope Works, 25 Mowbray St, Sheffield, S3 8EL
t:0870 990 3095 f: 0870 990 3096
e:information@codestudios.co.uk

DRAWN	CHECKED	DATE	SCALE	REVISION
PN	<i>MM</i>	01/10	1:200	A


Client | **PENISTONE PAPER & BOARD LTD**

Job | **1725 - PENISTONE WORKS**

Title | **EXISTING ELEVATIONS**

Dwg. No. | **1725-003**

© COPYRIGHT EXISTS ON THE DESIGNS AND INFORMATION SHOWN ON THIS DRAWING
The Contractor must verify all dimensions on site before making shop drawings
or commencing work of any kind. No dimensions to be scaled from this drawing.
Architect to be notified of any discrepancies in dimensions immediately.

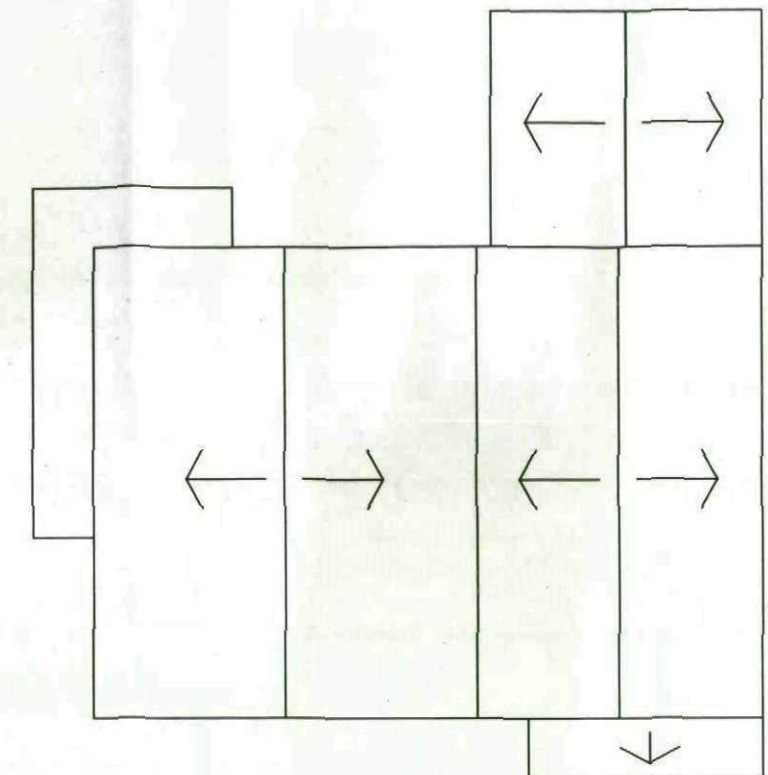





Coda Studios Ltd
Hope Works, 25 Mowbray St, Sheffield, S3 8EL
t:0870 990 3095 f: 0870 990 3096
e:information@codastudios.co.uk

DRAWN	CHECKED	DATE	SCALE	REVISION
PN		05/11	1:200/1:500	A

<i>Client</i>	<i>PENISTONE PAPER & BOARD LTD</i>
<i>Job</i>	<i>1725 - PENISTONE WORKS</i>
<i>Title</i>	<i>PROPOSED PLANS</i>
<i>Dwg. No.</i>	<i>1725-014</i>

© COPYRIGHT EXISTS ON THE DESIGNS AND INFORMATION SHOWN ON THIS DRAWING
The Contractor must verify all dimensions on site before making shop drawings
or commencing work of any kind. No dimensions to be scaled from this drawing.
Architect to be notified of any discrepancies in dimensions immediately.

GROUND FLOOR PLAN
SCALE 1:200

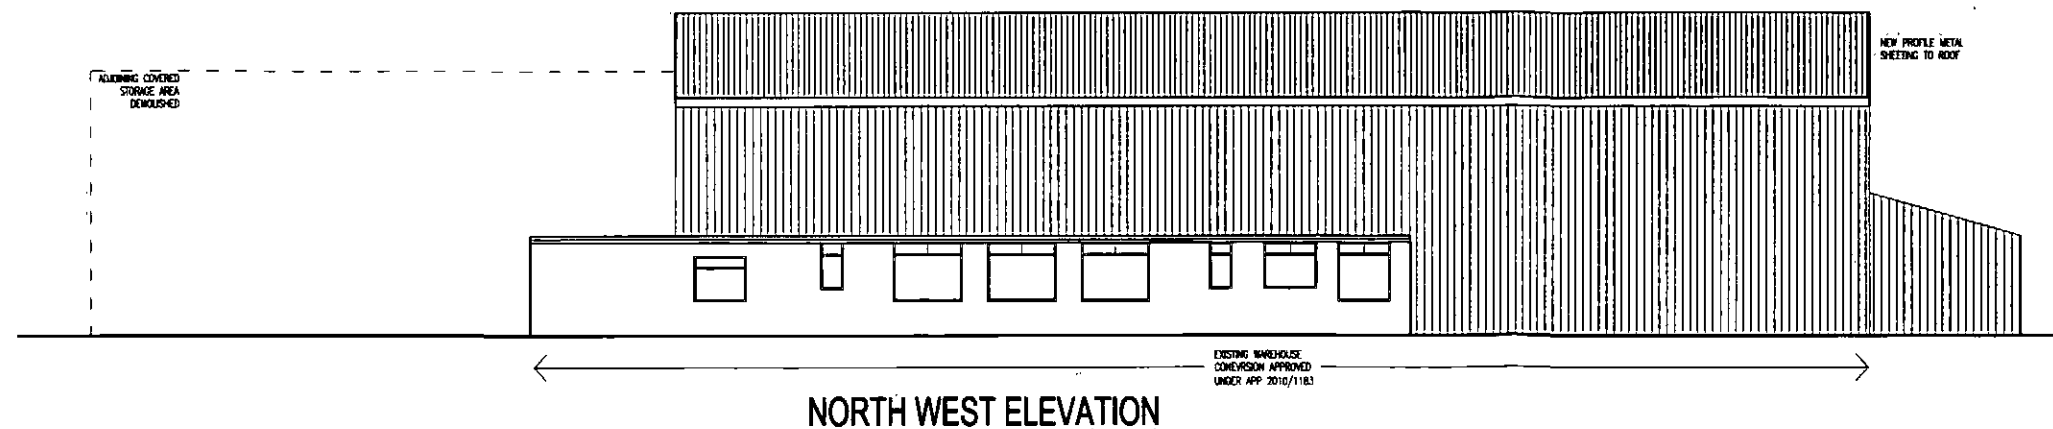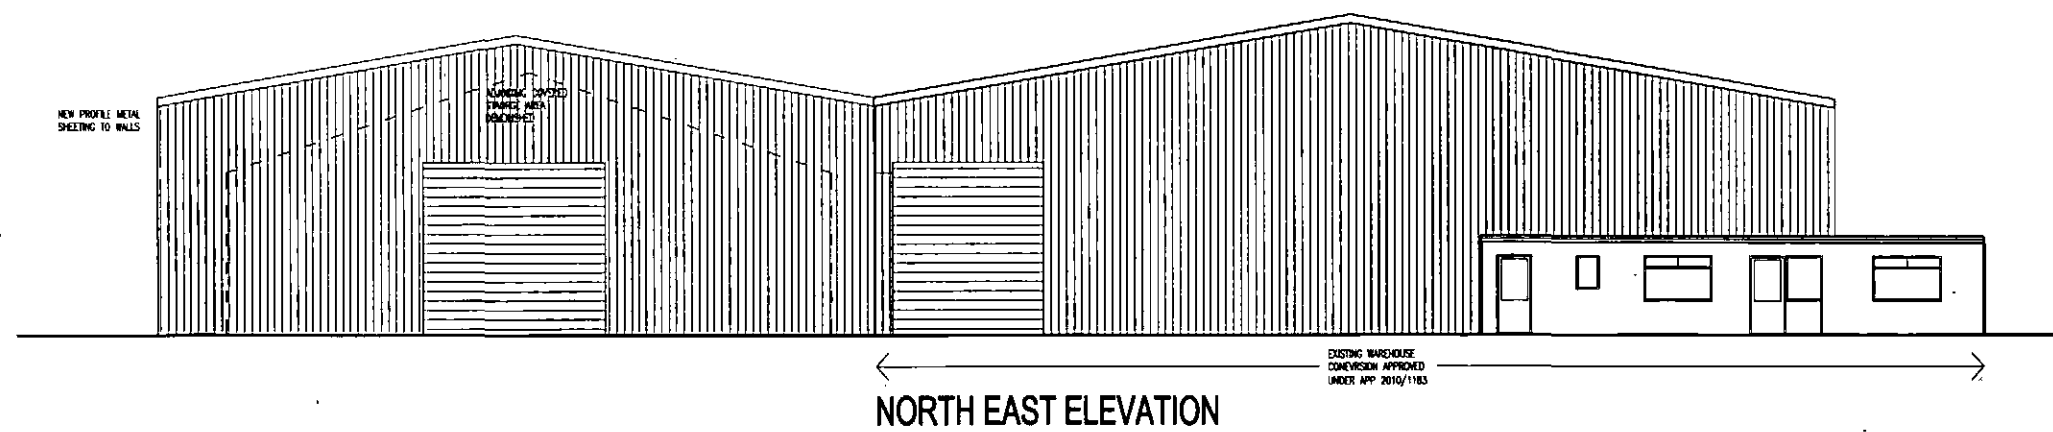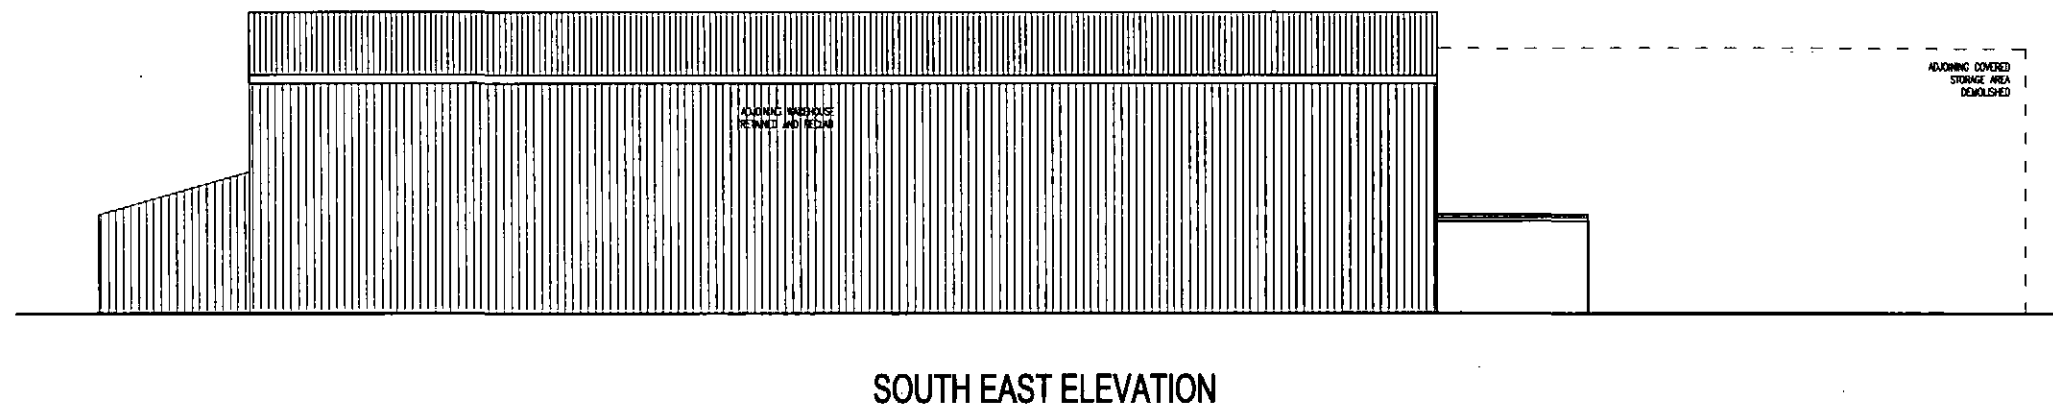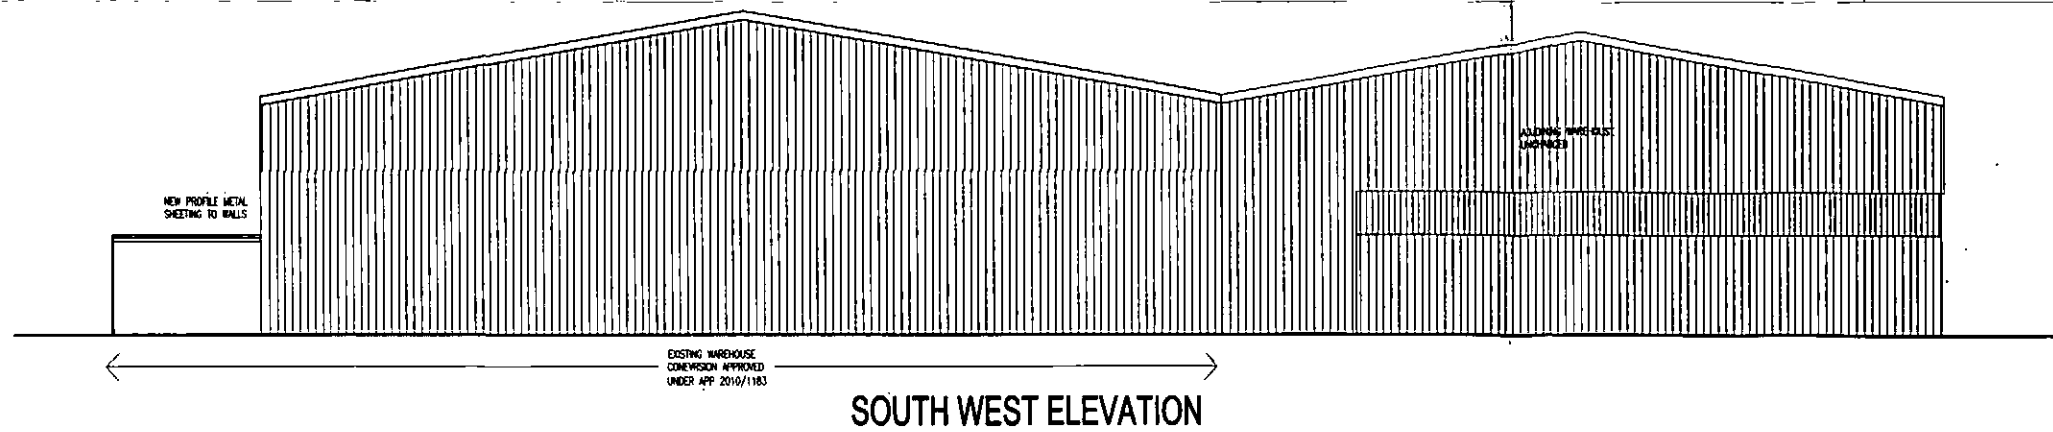


DRAWN	CHECKED	DATE	SCALE	REVISION
PN	<i>PN</i>	01/10	1:200	A

Coda Studios Ltd
 Hope Works, 25 Mowbray St, Sheffield, S3 8EL
 t:0870 990 3095 f: 0870 990 3096
 e:information@codastudios.co.uk

Client	PENISTONE PAPER & BOARD LTD
Job	1725 - PENISTONE WORKS
Title	PROPOSED ELEVATIONS
Dwg. No.	1725-015

© COPYRIGHT EXISTS ON THE DESIGNS AND INFORMATION SHOWN ON THIS DRAWING
 The Contractor must verify all dimensions on site before making shop drawings
 or commencing work of any kind. No dimensions to be scaled from this drawing.
 Architect to be notified of any discrepancies in dimensions immediately.

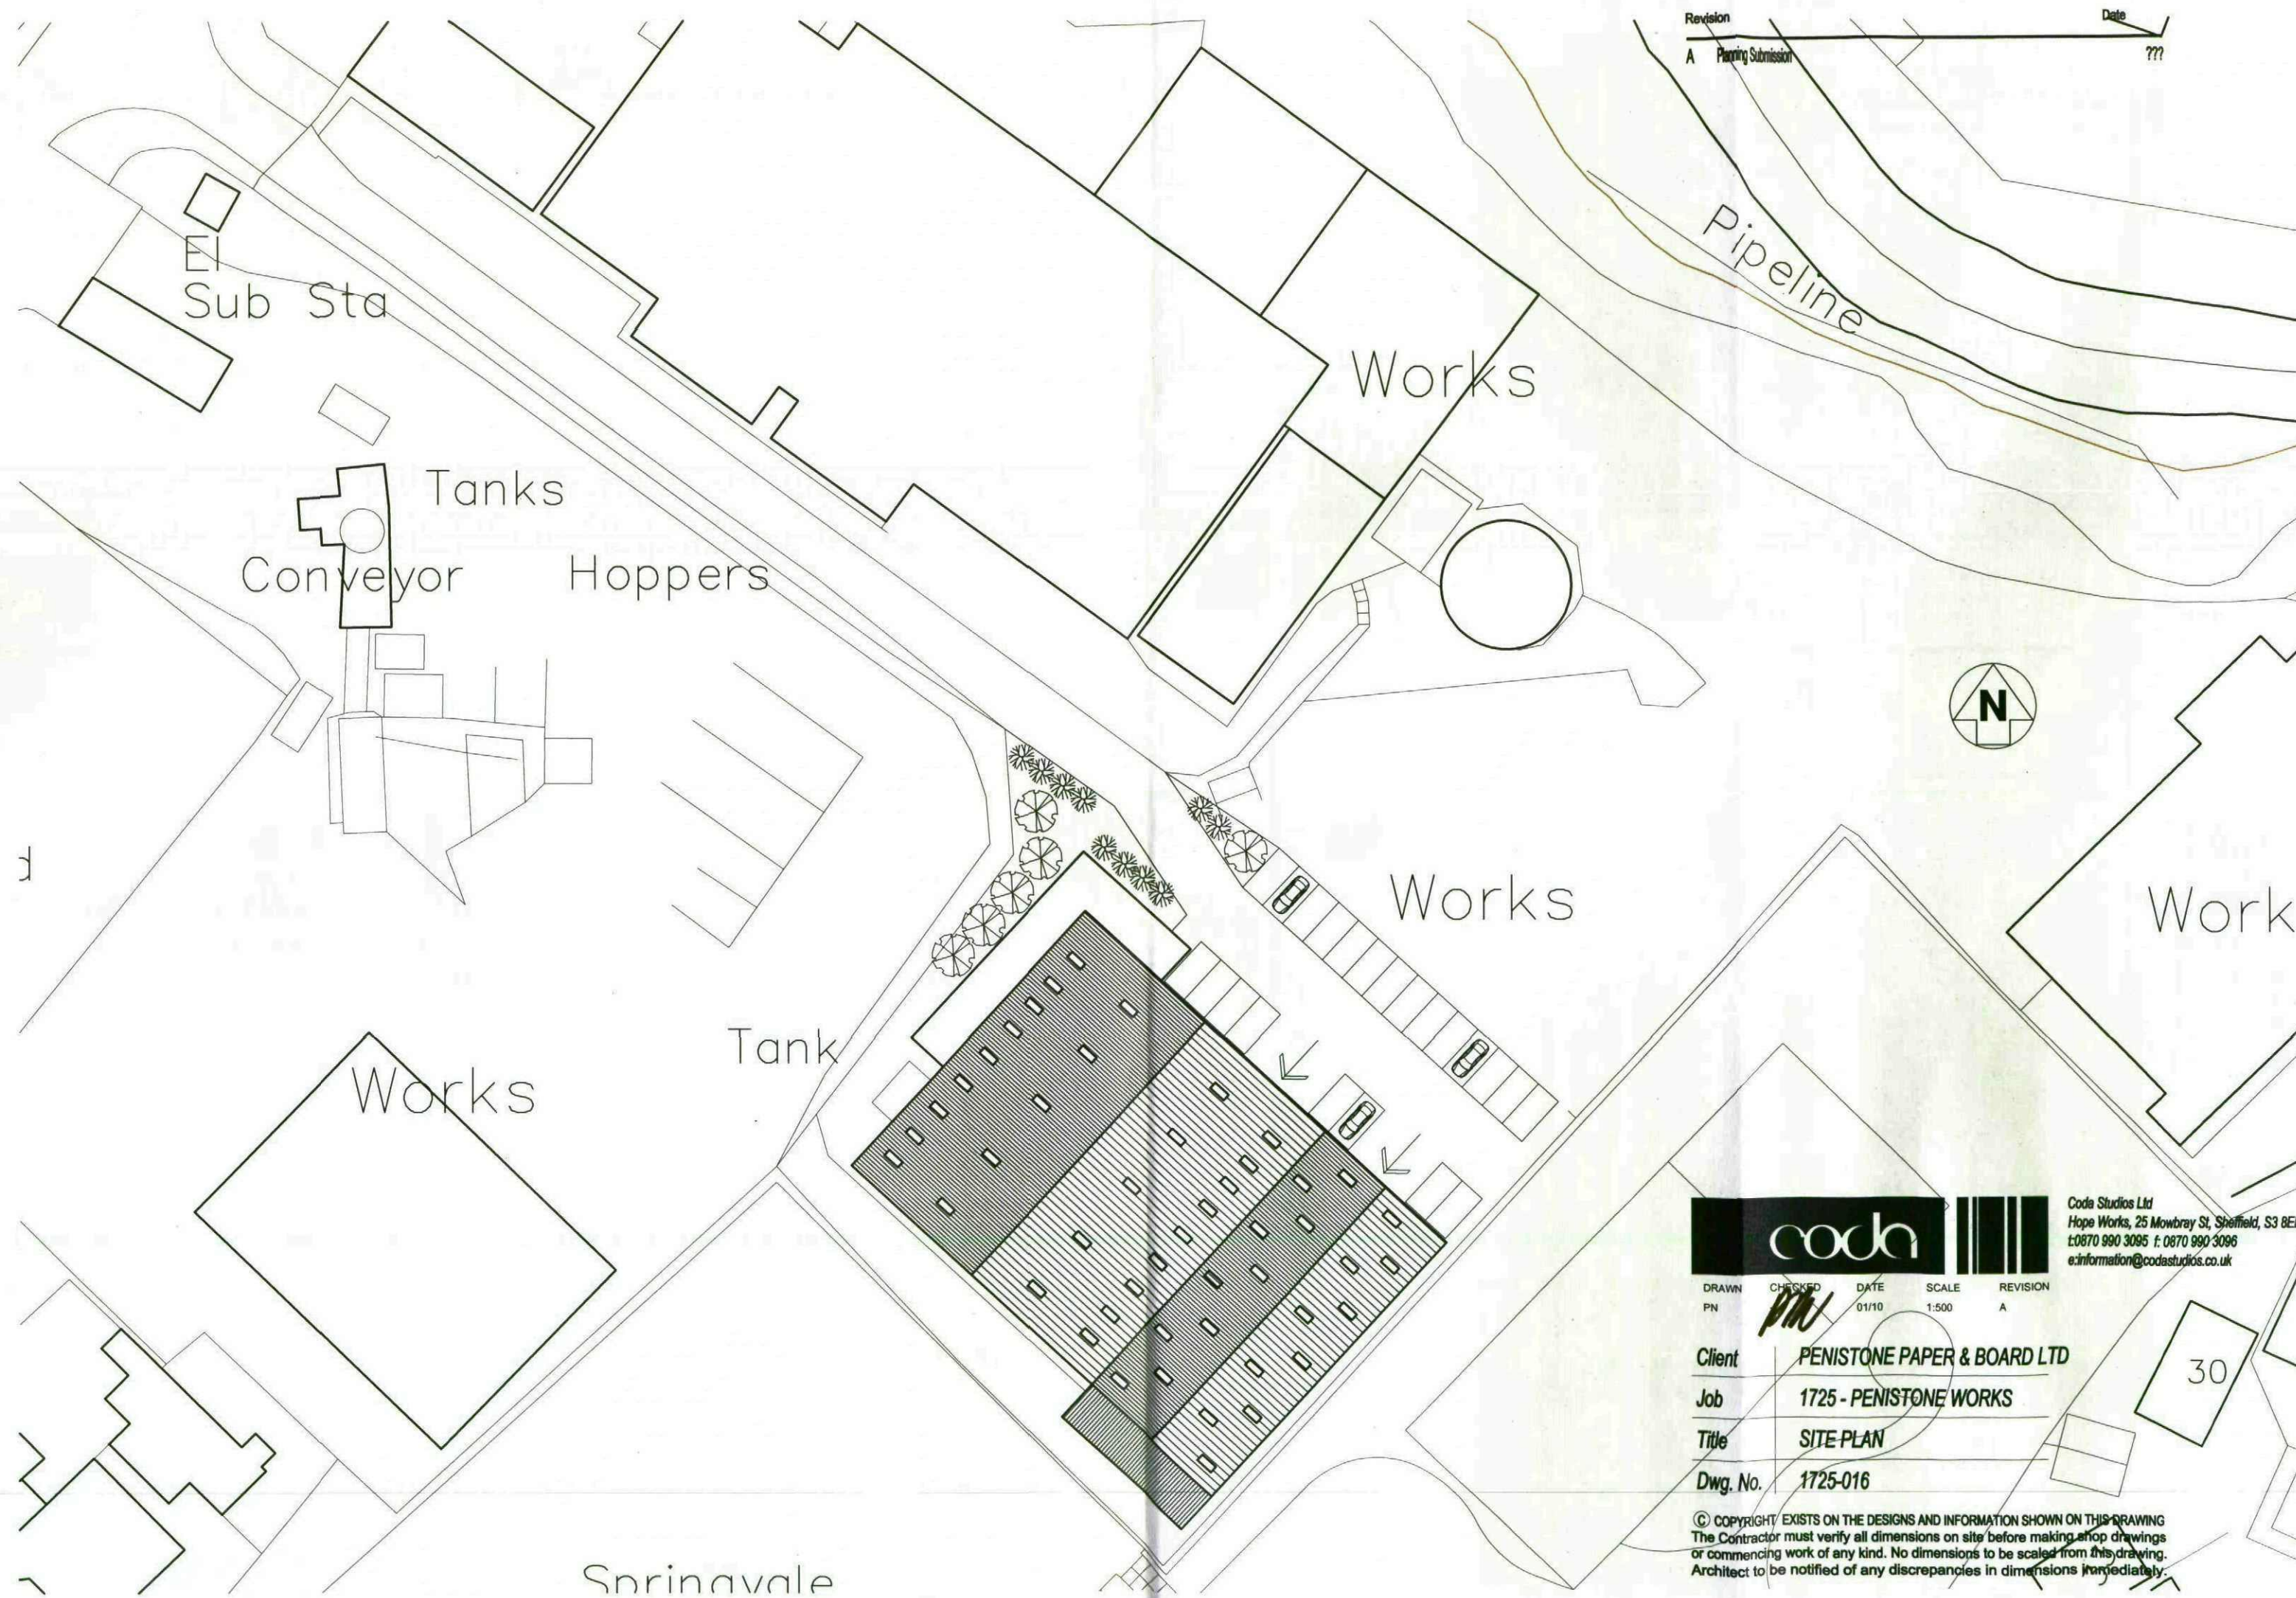

Coda Studios Ltd
 Hope Works, 25 Mowbray St, Sheffield, S3 8EL
 t:0870 990 3095 f: 0870 990 3096
 e:information@codastudios.co.uk

DRAWN	CHECKED	DATE	SCALE	REVISION
PN	<i>PN</i>	01/10	1:500	A
Client		PENISTONE PAPER & BOARD LTD		
Job		1725 - PENISTONE WORKS		
Title		SITE PLAN		
Dwg. No.		1725-016		

© COPYRIGHT EXISTS ON THE DESIGNS AND INFORMATION SHOWN ON THIS DRAWING
 The Contractor must verify all dimensions on site before making shop drawings
 or commencing work of any kind. No dimensions to be scaled from this drawing.
 Architect to be notified of any discrepancies in dimensions immediately.

Sprinavale