




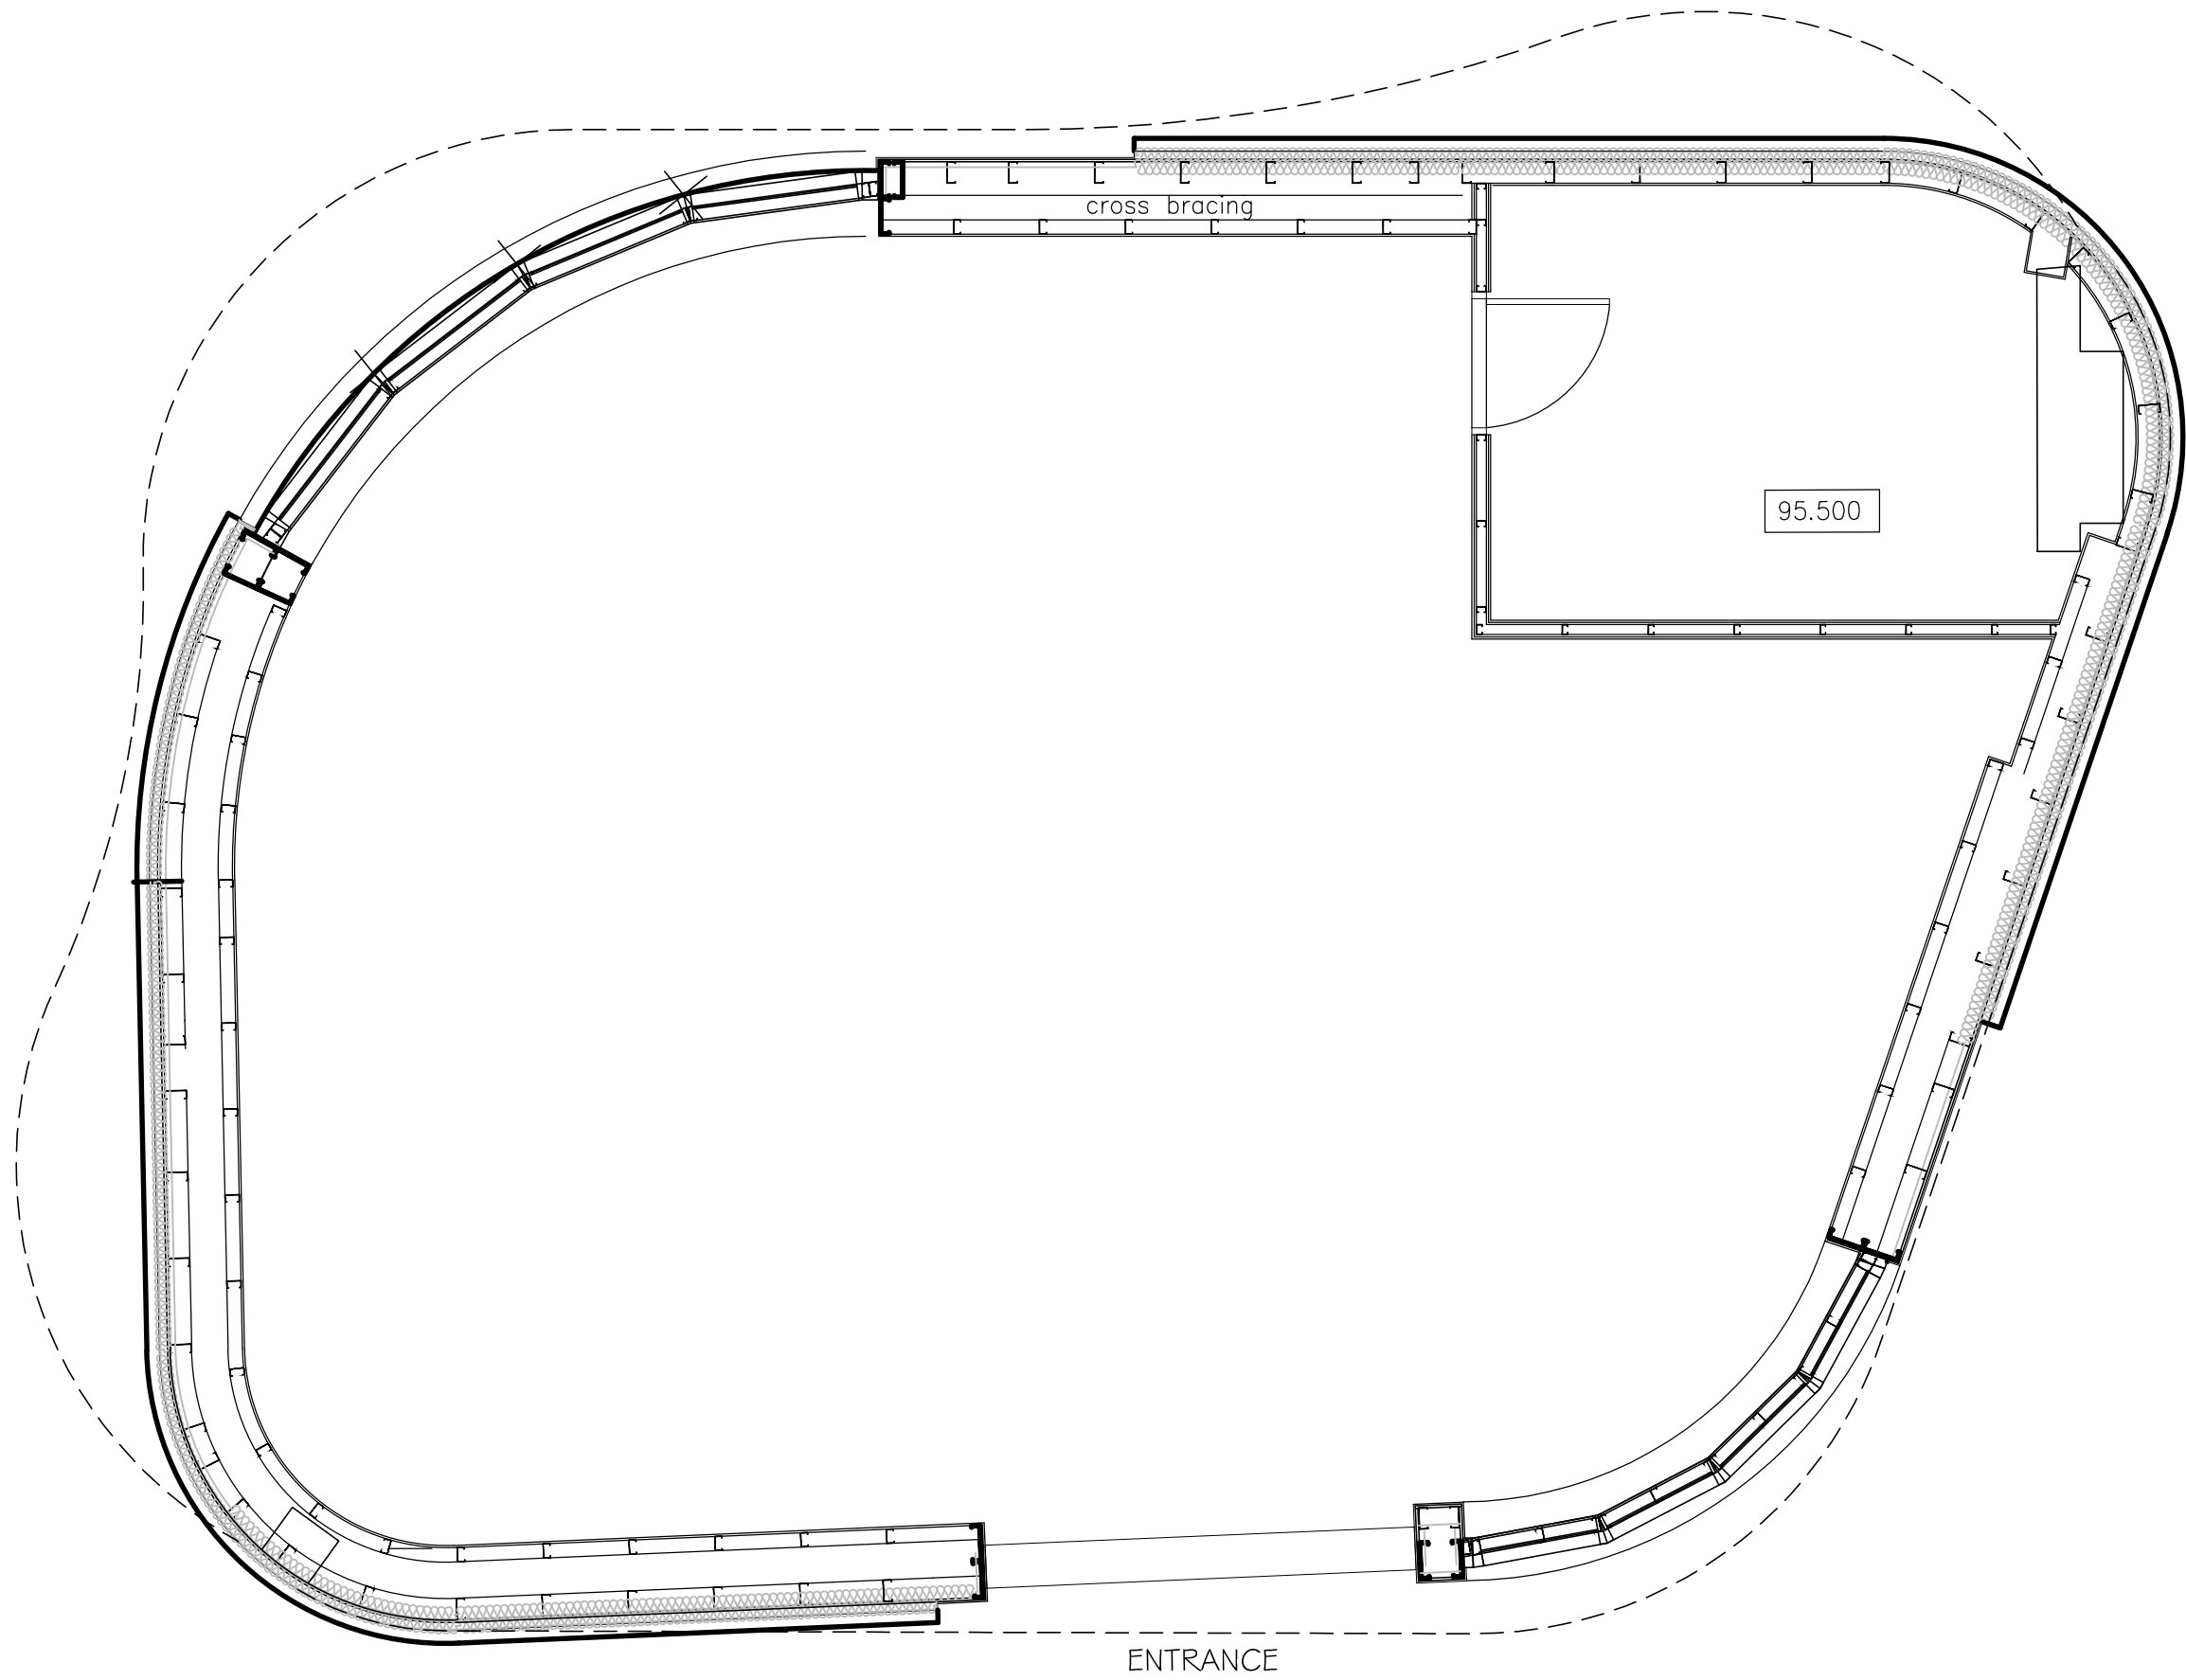

EXISTING GROUND
FLOOR PLAN

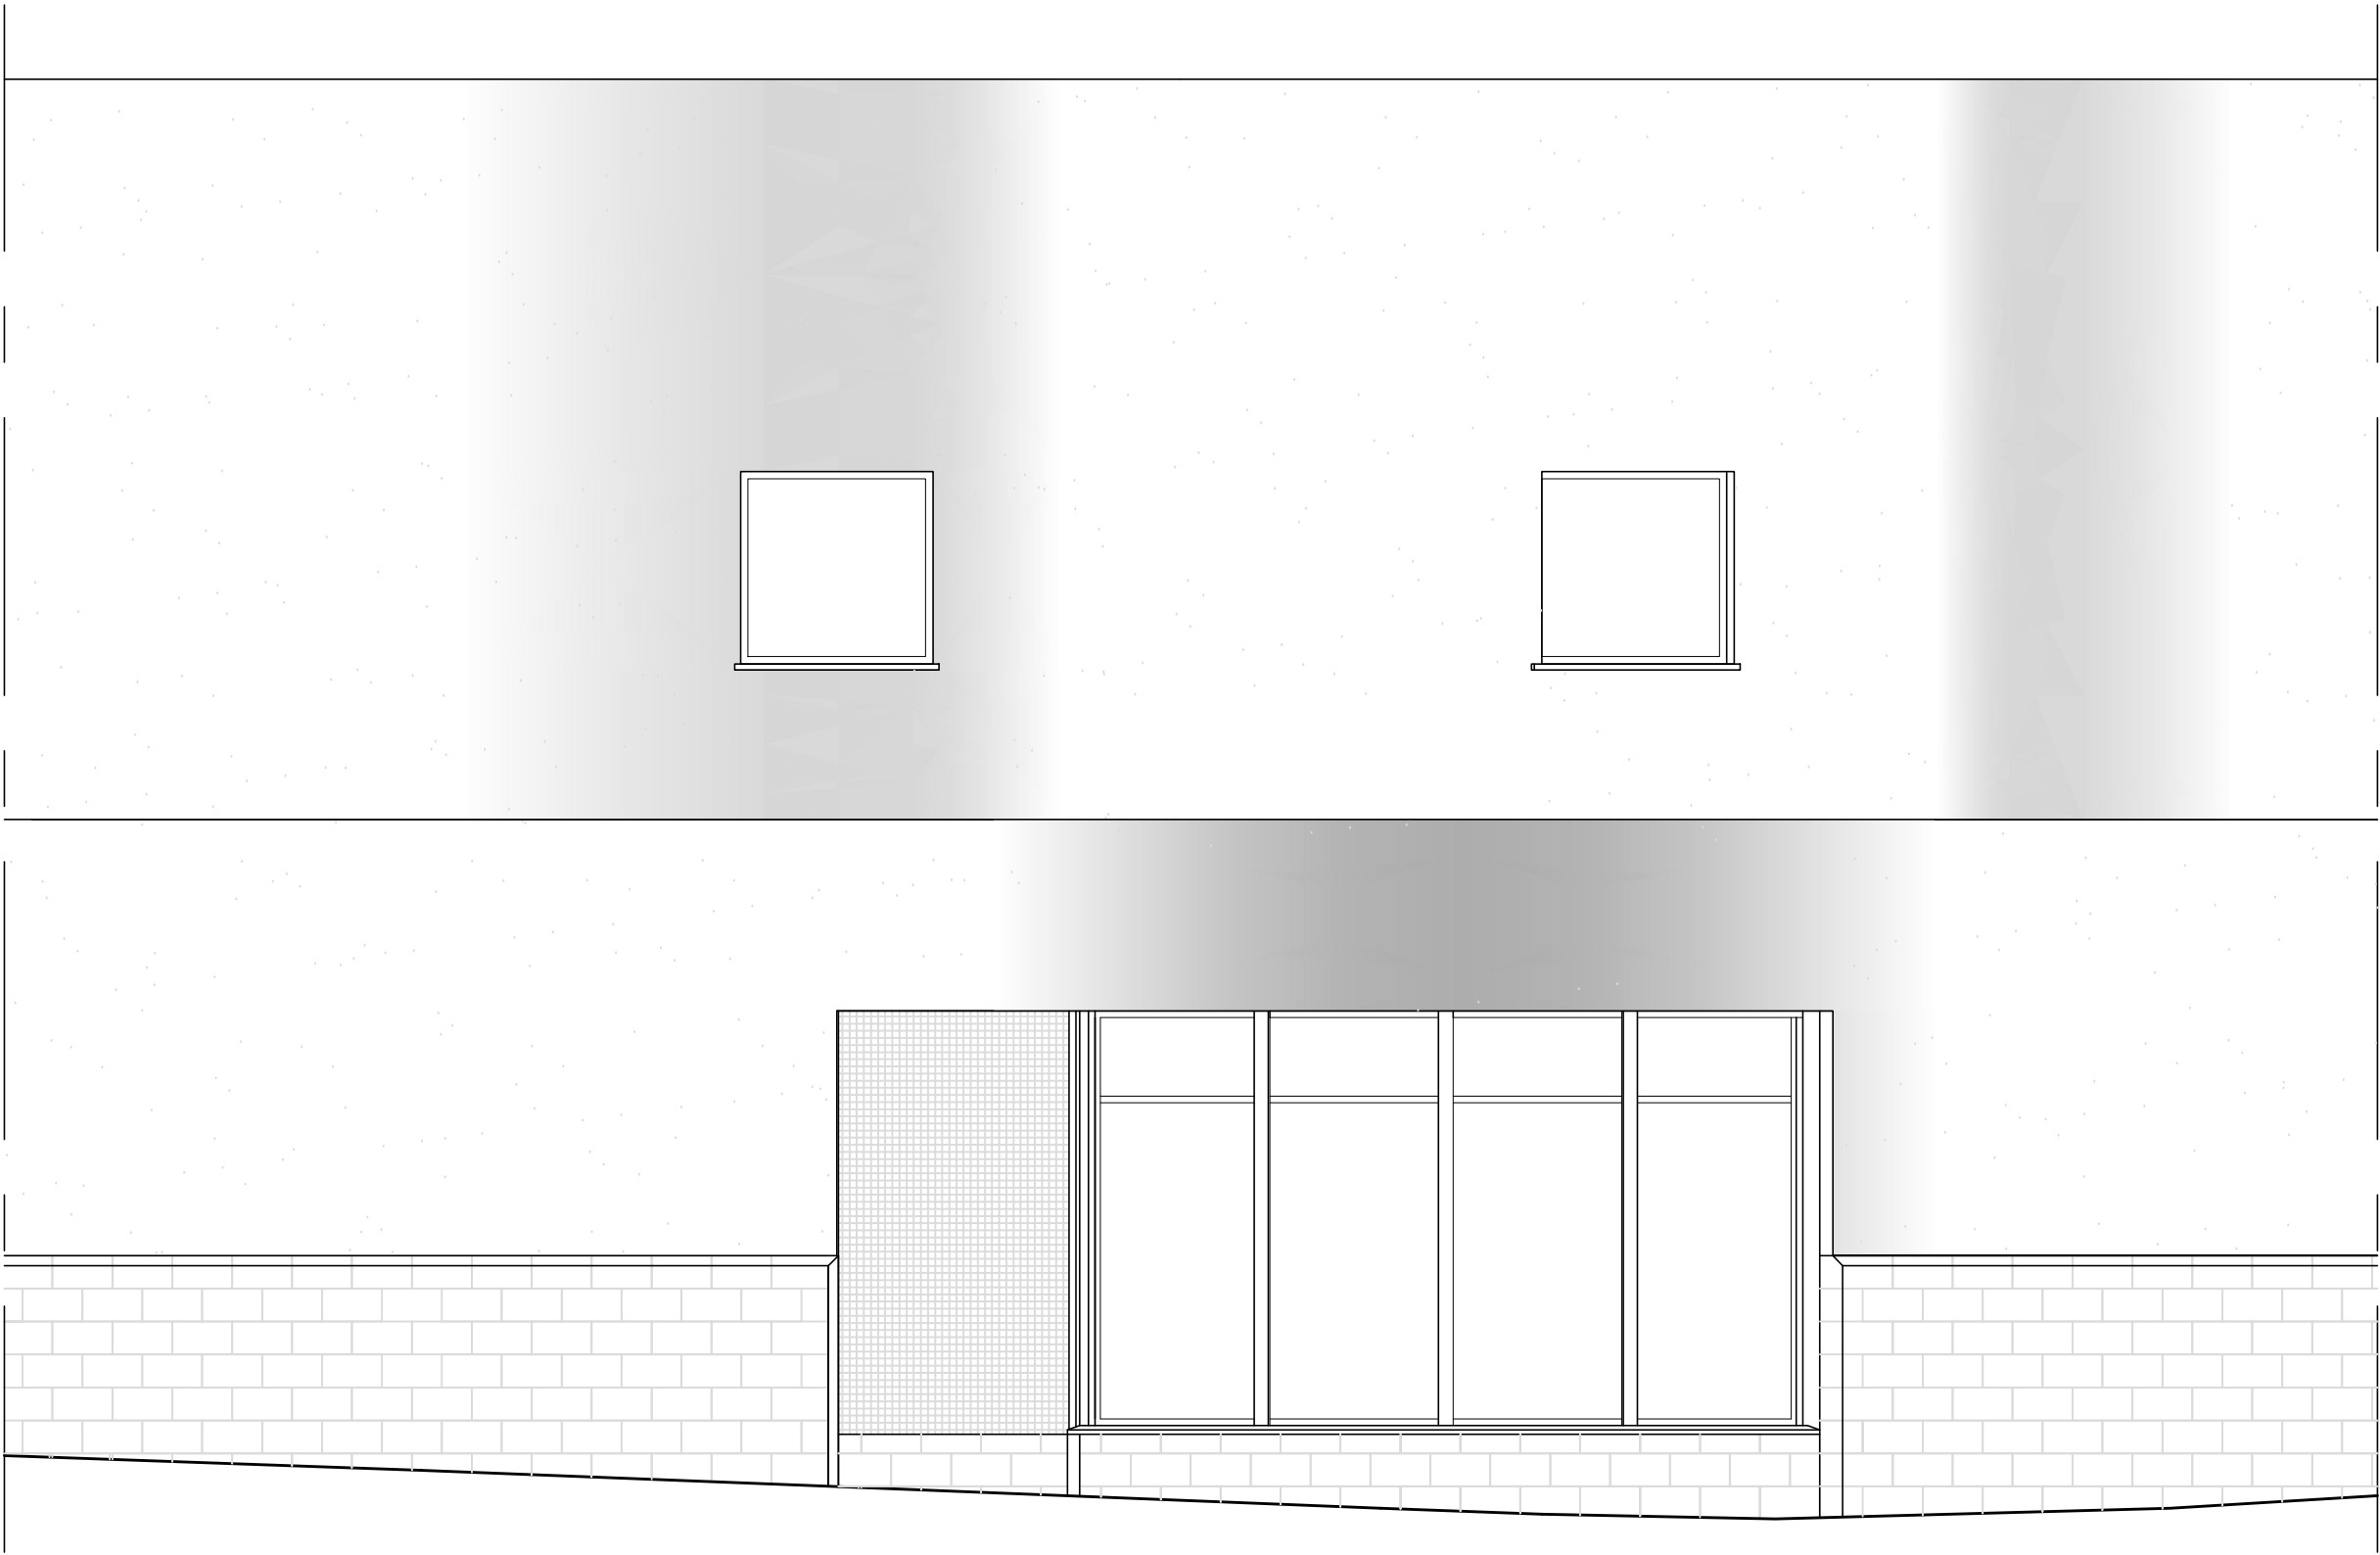

EXISTING FRONT ELEVATION
(MIDLAND STREET)

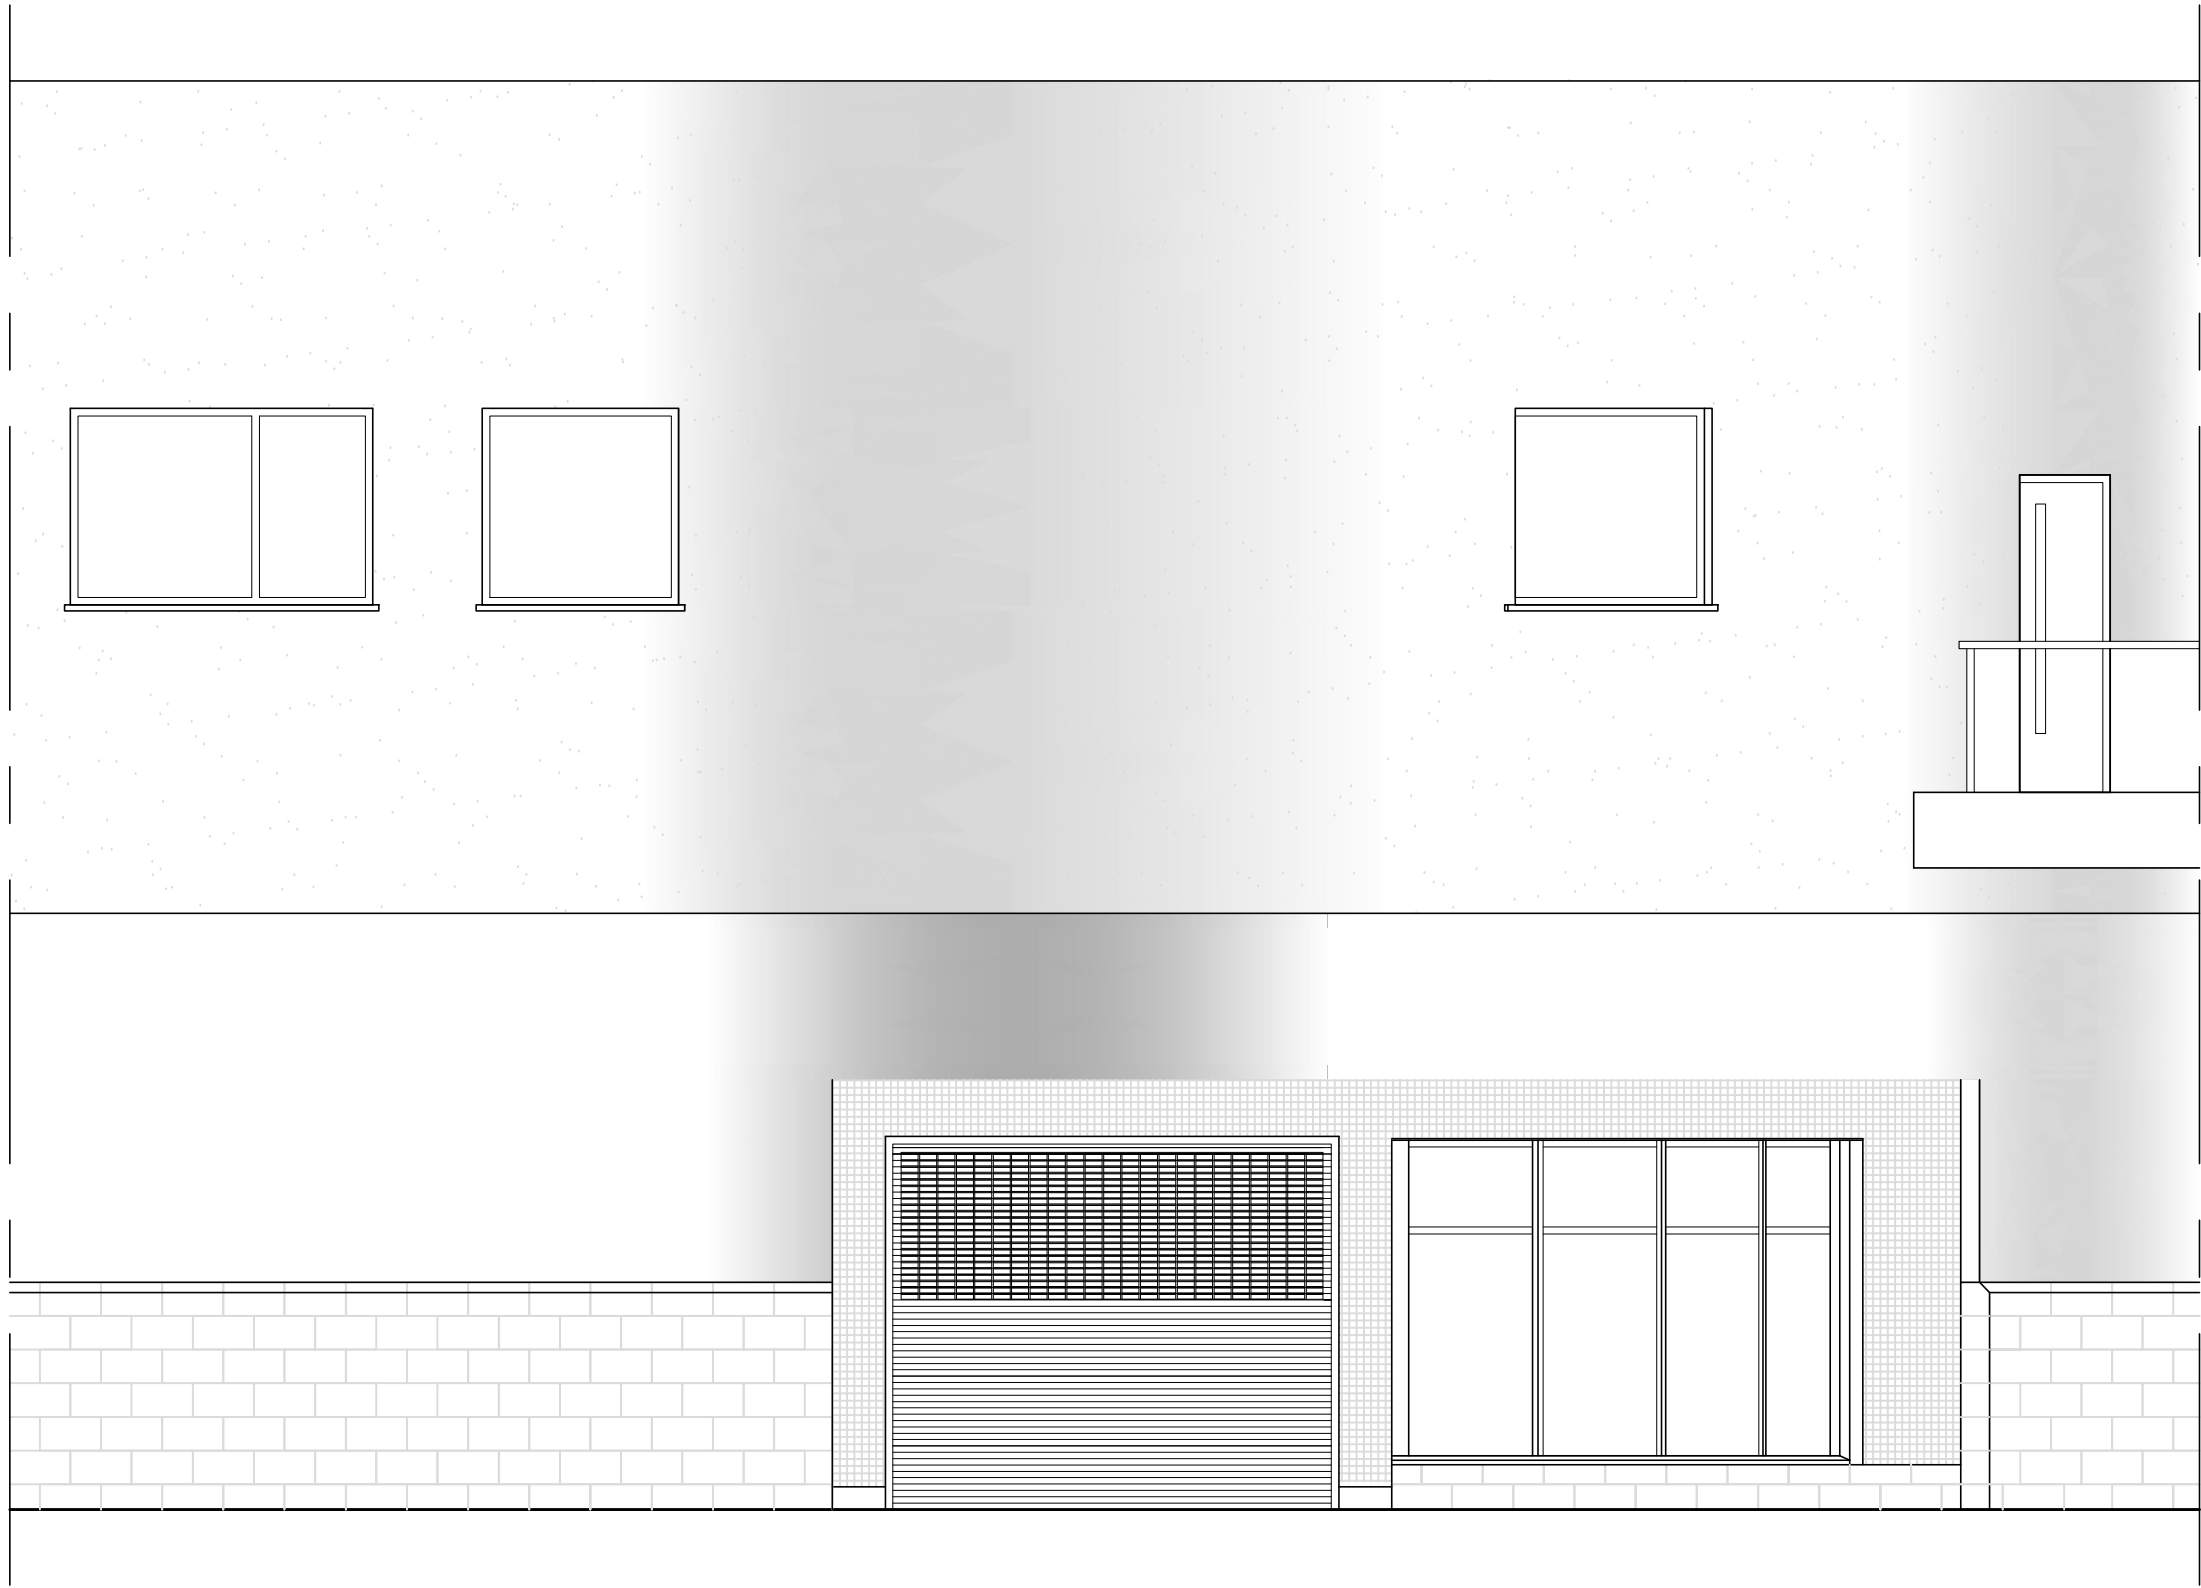

EXISTING FRONT ELEVATION
(INTERNAL ENTRANCE)

IMPORTANT NOTICE

This Drawing remains the copyright of William Hill PLC and shall not be altered or copied in whole or in part without their prior written consent

ASBESTOS:

--- 2014

In view of the age of the property, a hidden presence of asbestos is possible.
Prior to commencement of work, an R & D Survey will be carried out in all concealed areas

Before commencement of the works William Hill will instruct a specialist to carry out an R & D asbestos survey, the result of which are to be included within the contractors Health and Safety Plan.

DRAWING REVISIONS			
REV.	DESCRIPTION	DATE	TECH

EXISTING			
GROSS UNIT AREA	1130	SQFT	
GROSS CUSTOMER AREA		SQFT	
NET CUSTOMER AREA		SQFT	
NEWSPAPER DISPLAY AREA		LFT	
PROPOSED			
GROSS UNIT AREA	1130	SQFT	
GROSS CUSTOMER AREA	807	SQFT	
NET CUSTOMER AREA	753	SQFT	
NEWSPAPER DISPLAY AREA	31	LFT	
DO NOT SCALE OFF THIS DRAWING			

WilliamHILL

ORGANIZATION LTD

Site:

FORMER TICKET OFFICE, BARNSELY INTERCHANGE
ELDON STREET, NORTH MIDLAND STREET
BARNSELY

Description:

EXISTING PLAN AND ELEVATIONS

Date:	05-10-2015	Scale:	1:50@A1 & 1:100@A3
Drawn:	R. SWARBRICK	PM:	J. HARRISON
Drawing Number:		Revision:	
FINAL/N/RS/436918/101			