



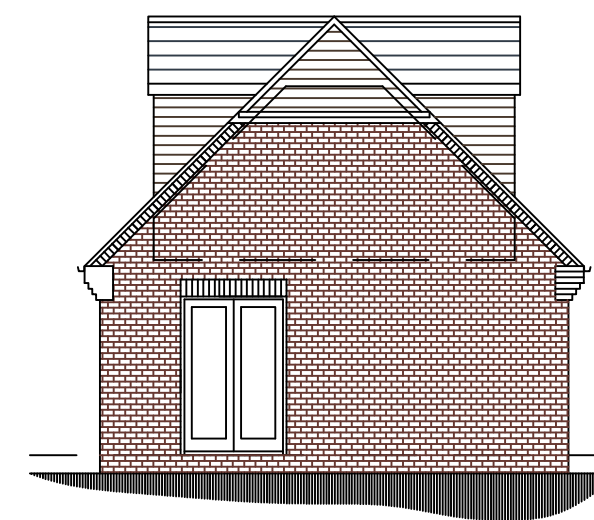


SOUTH ELEVATION

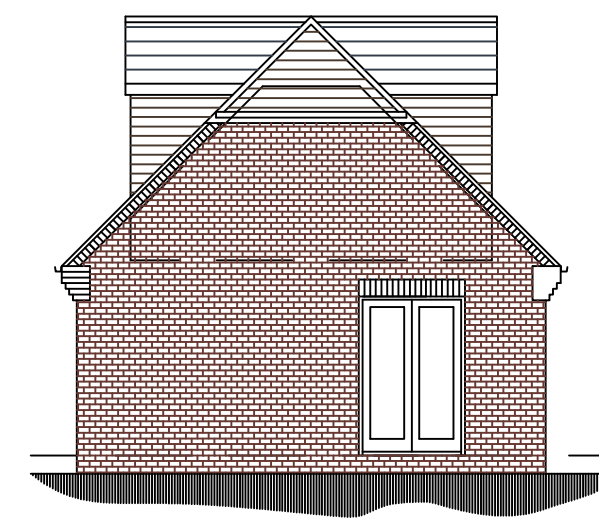


WEST ELEVATION





EAST ELEVATION

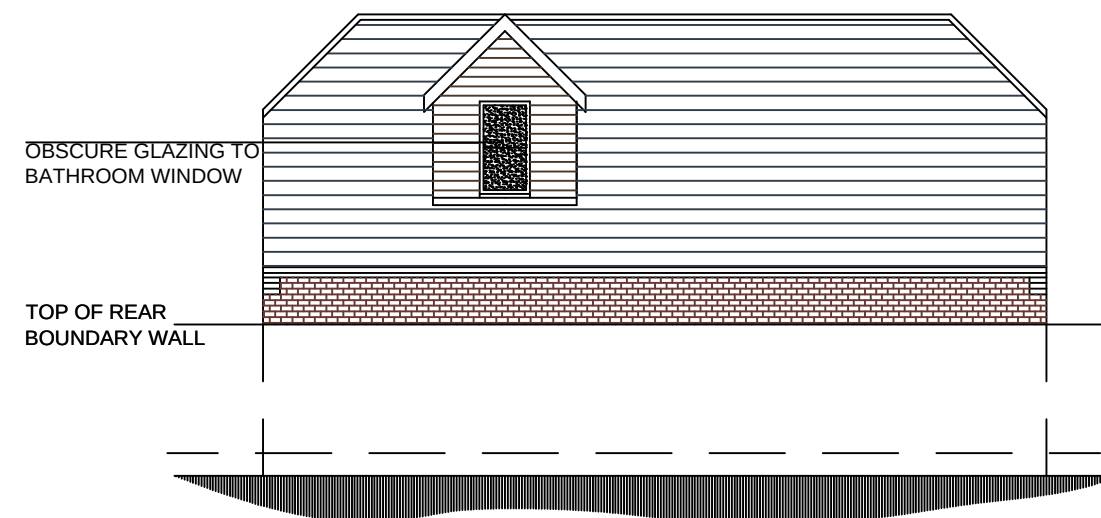


NORTH ELEVATION

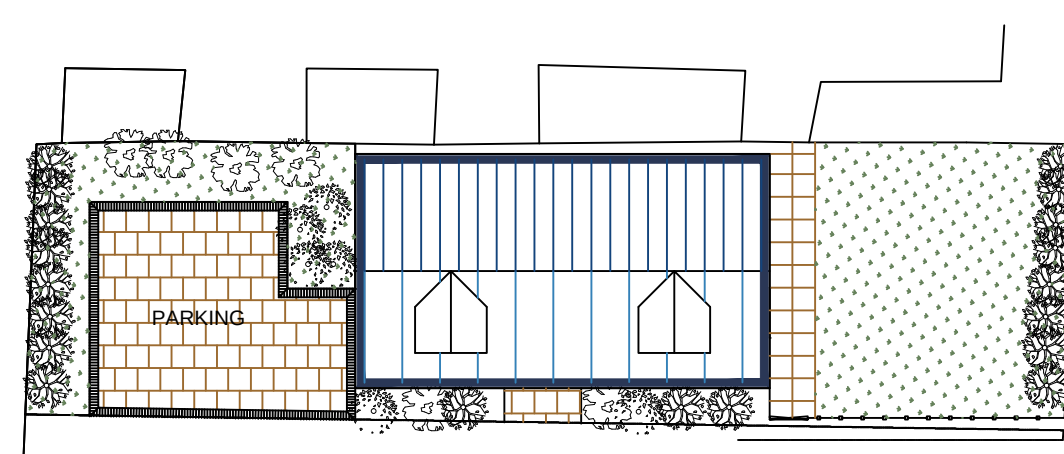

SITE PLAN

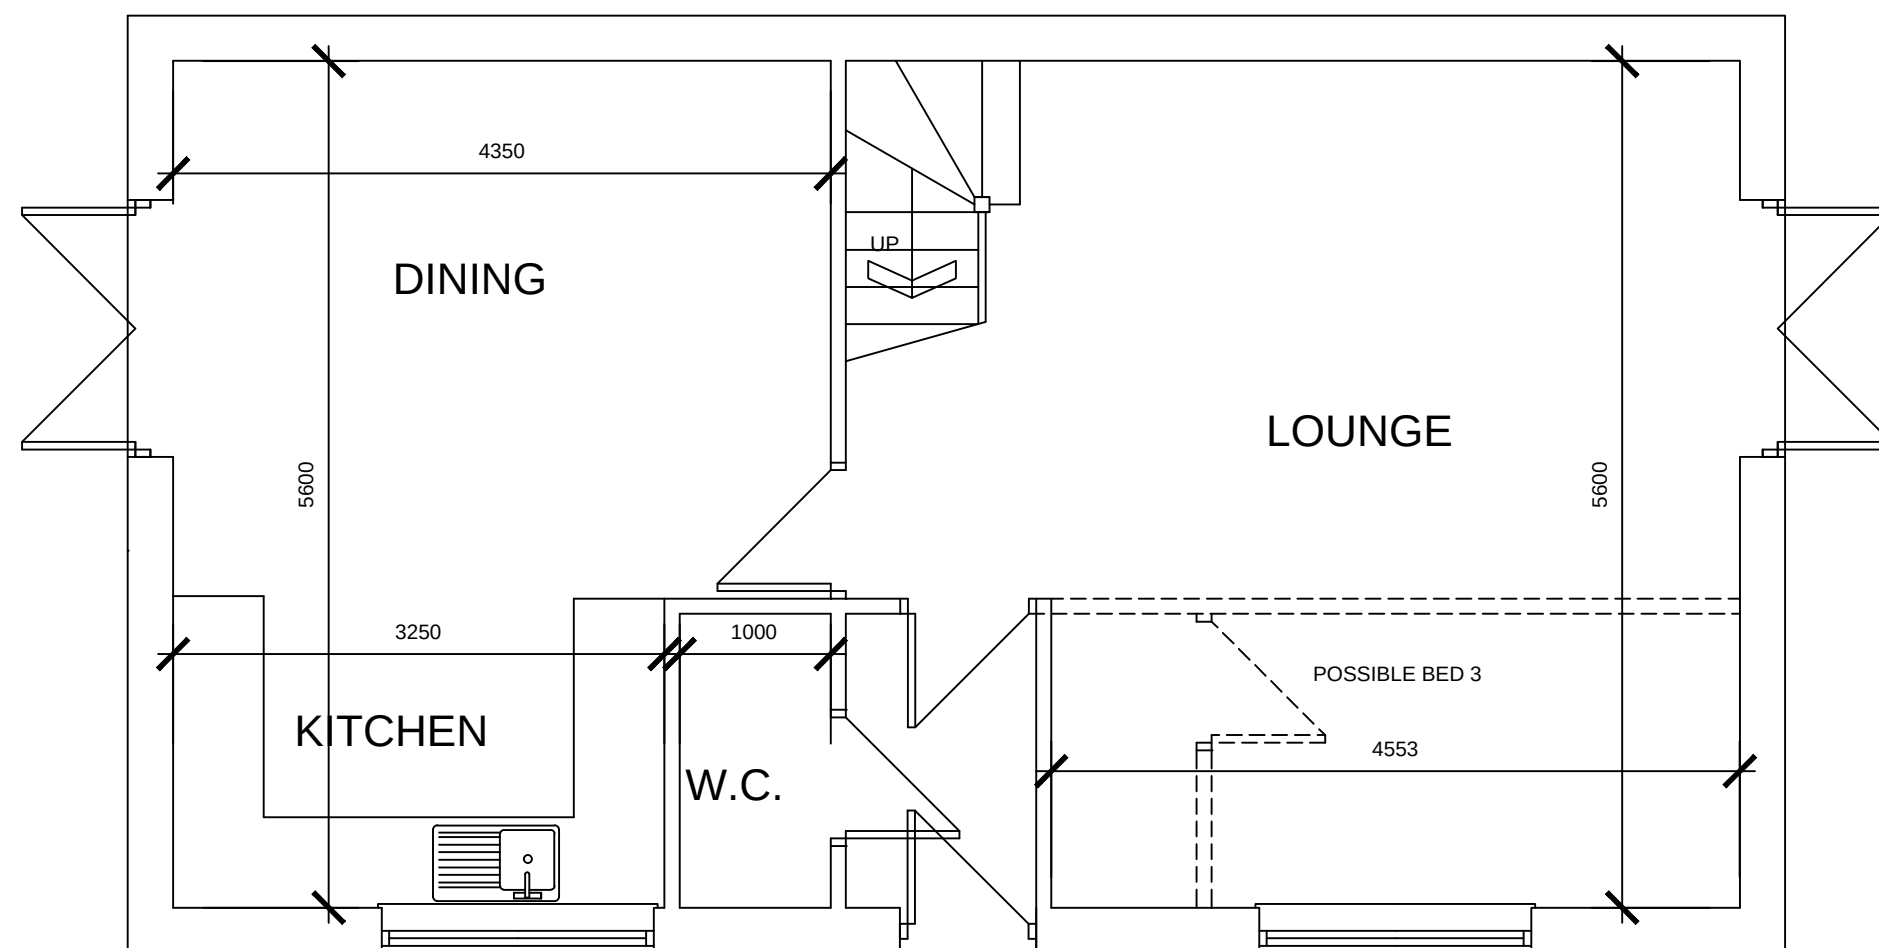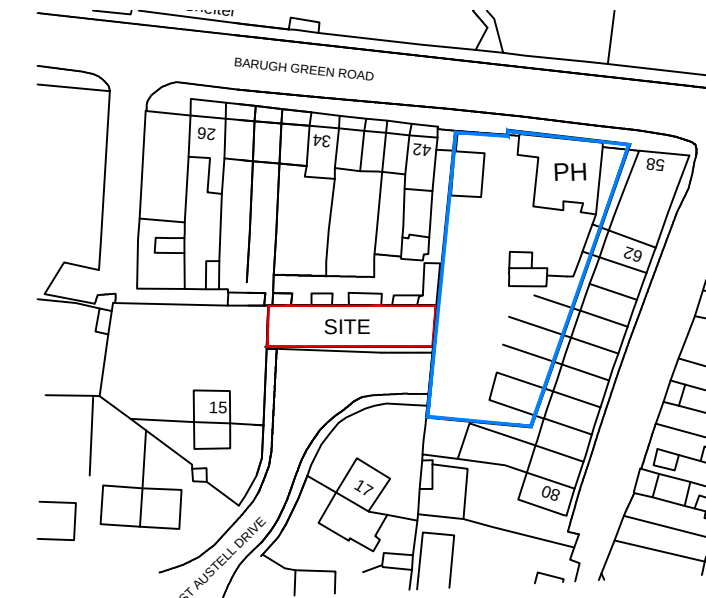

GROUND FLOOR PLAN

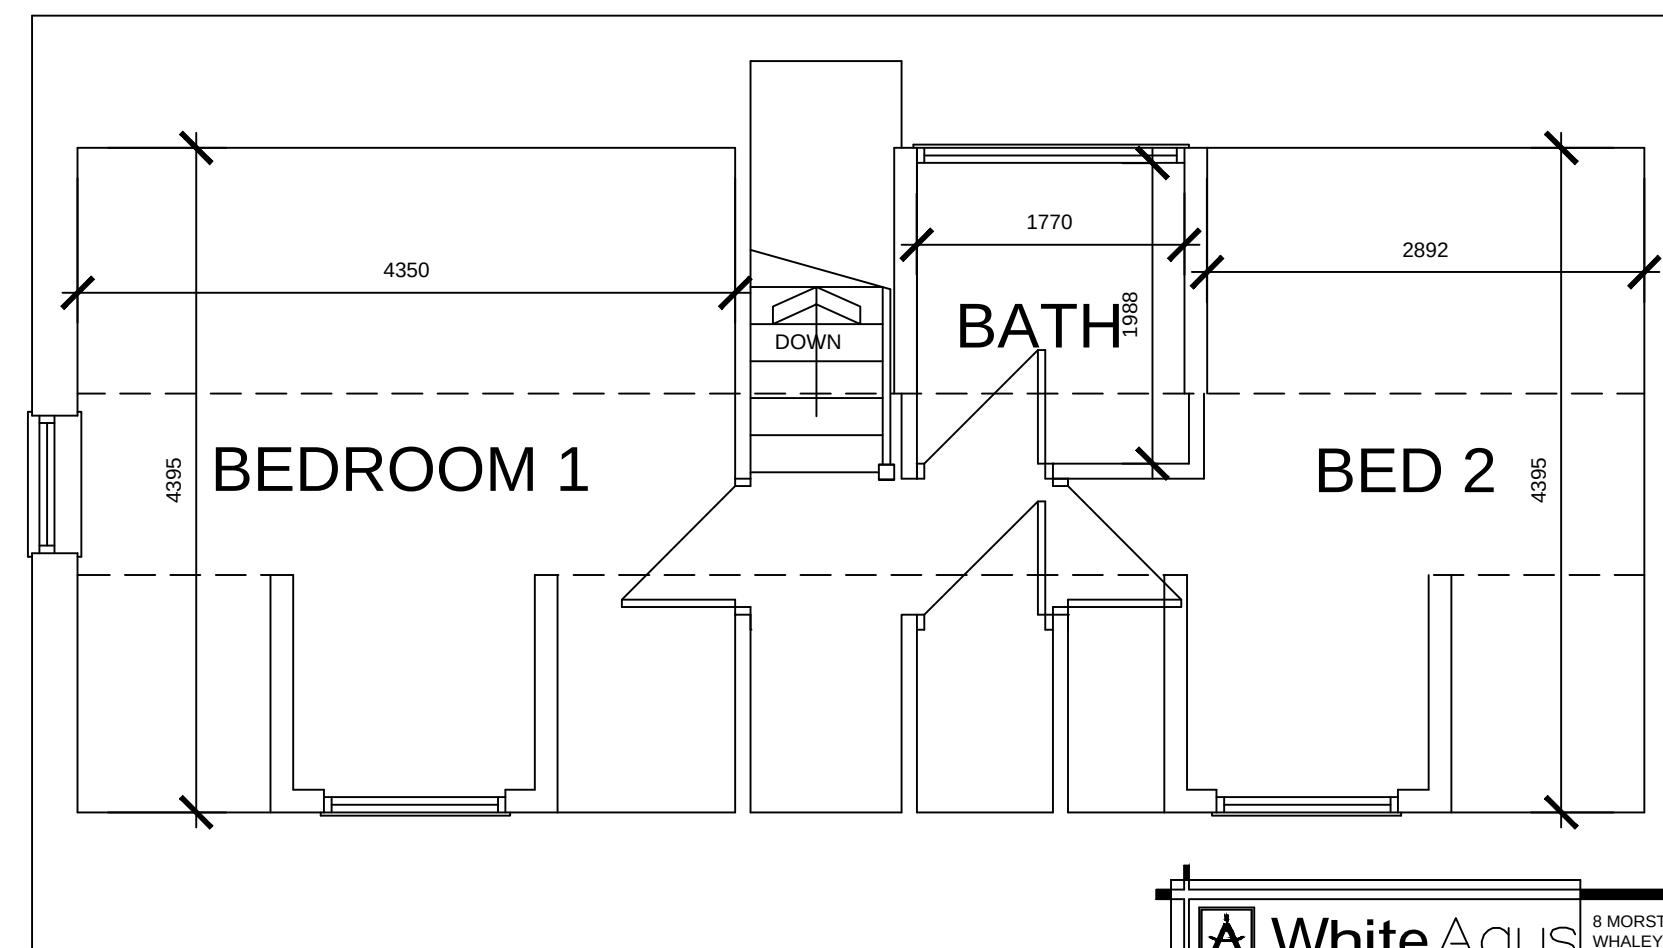

 White Agus PARTNERSHIP			8 MORSTON BUSINESS PARK, WHALEY ROAD, BARUGH GREEN, BARNLEY, S75 1HQ			Phone: 01226 208482 Fax: 01226 283030		
			Email: info@whiteaguspартnership.co.uk Web: www.whiteaguspартnership.co.uk					
ARCHITECTURAL SERVICES AND SURVEYORS								
Project. PROPOSED DWELLING ST AUSTELL DRIVE BARNLEY					Client. MR GATES			
Drawing Title. PLANS AND ELEVATIONS					Date. AUGUST 2014		Scale. 1:50 & 1:100 @ A2	
					Ref. 11-063		Dwg. No. 04	
					Rev.			
Date	Suffix	Description			Date	Suffix	Description	