



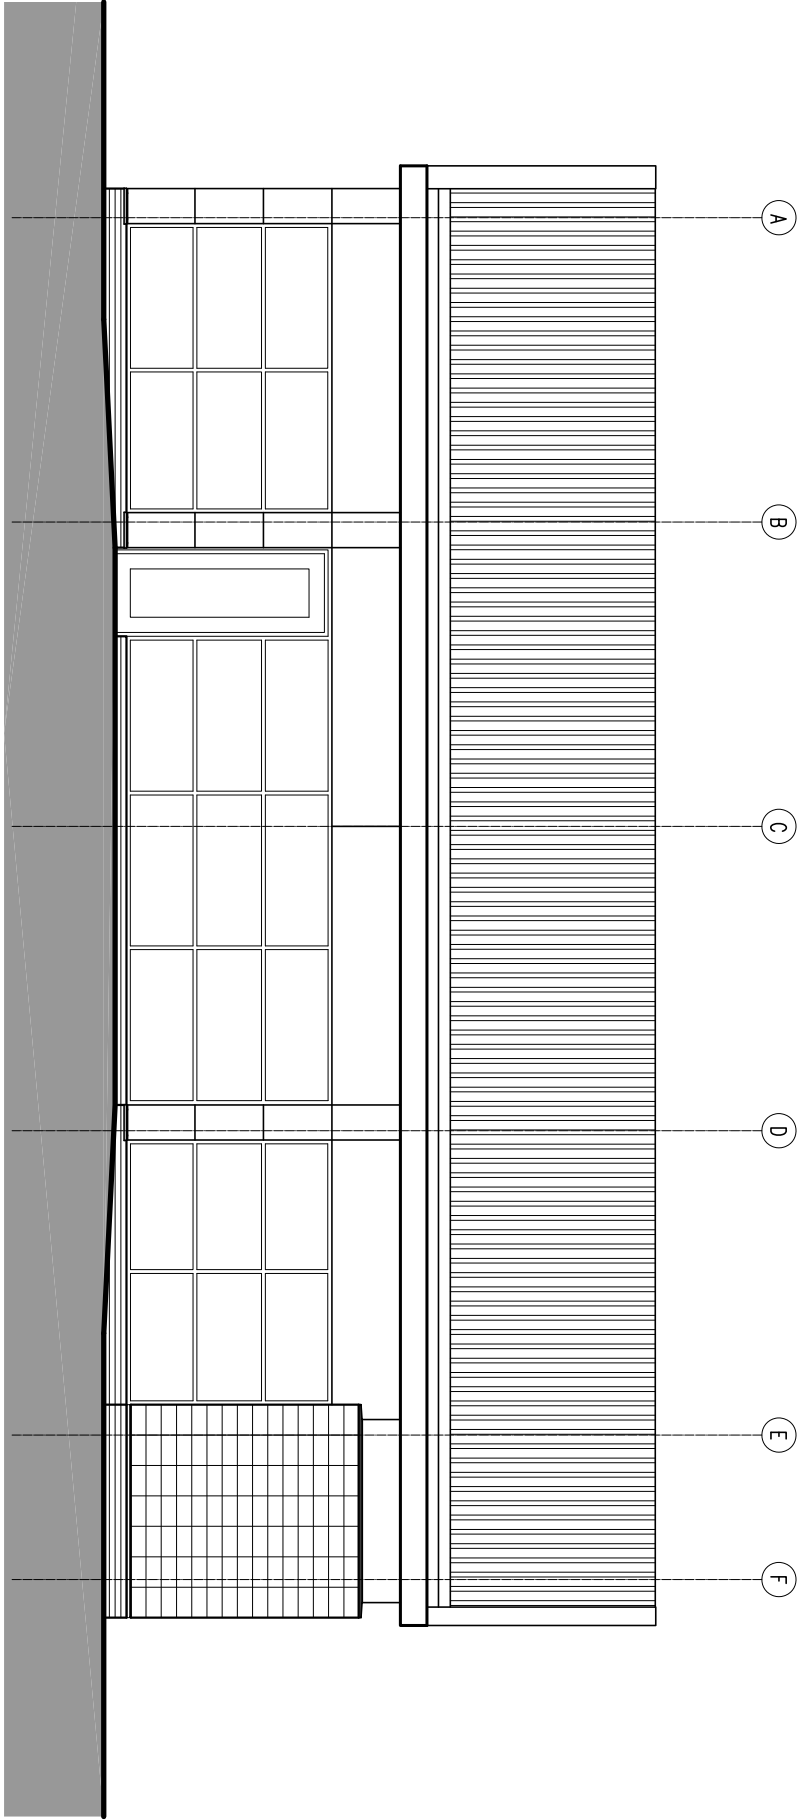


01 Existing West Elevation

Scale 1:100 @ A2

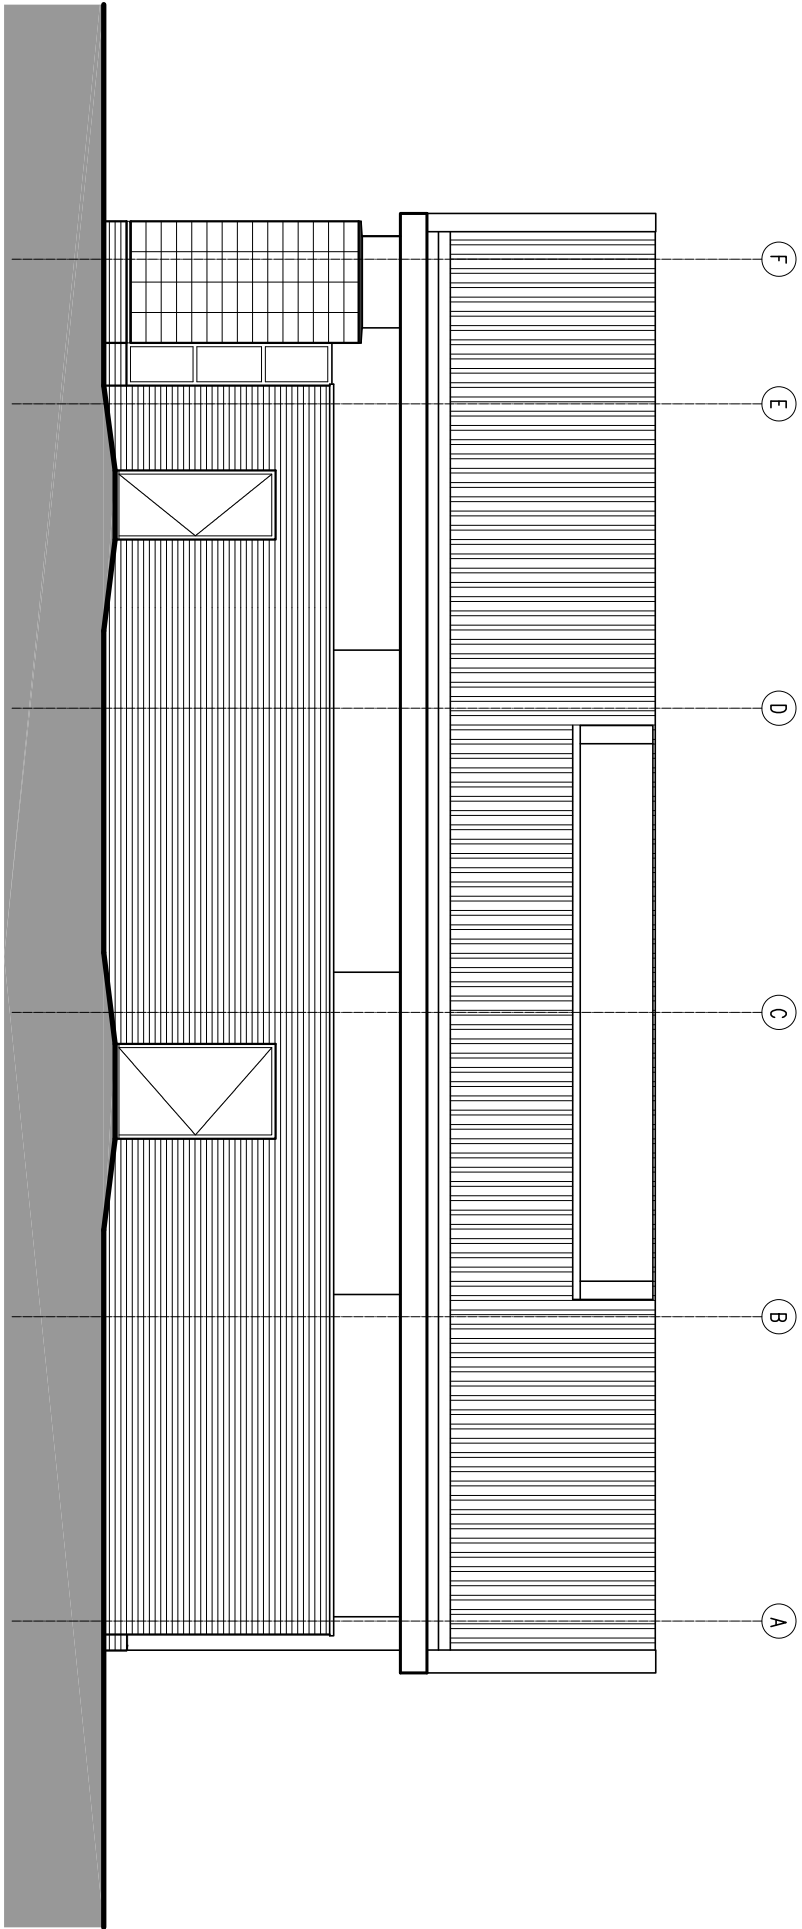


02 Existing East Elevation

Scale 1:100 @ A2

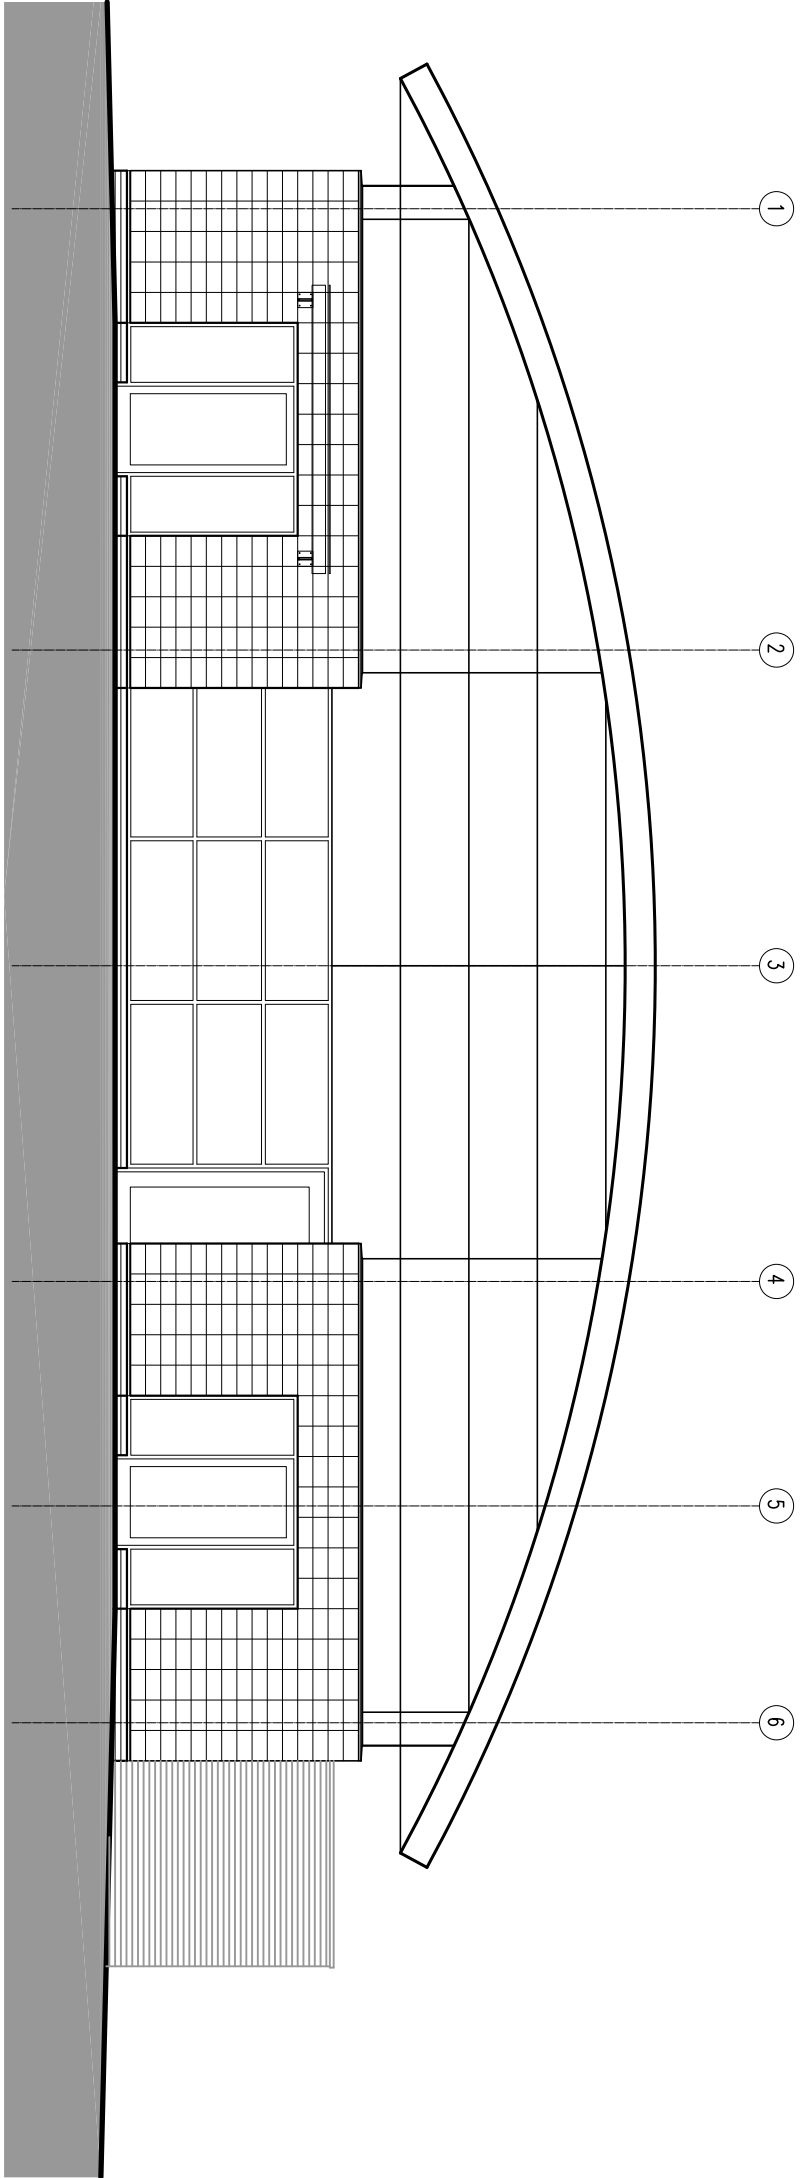


03 Existing South Elevation

Scale 1:100 @ A2

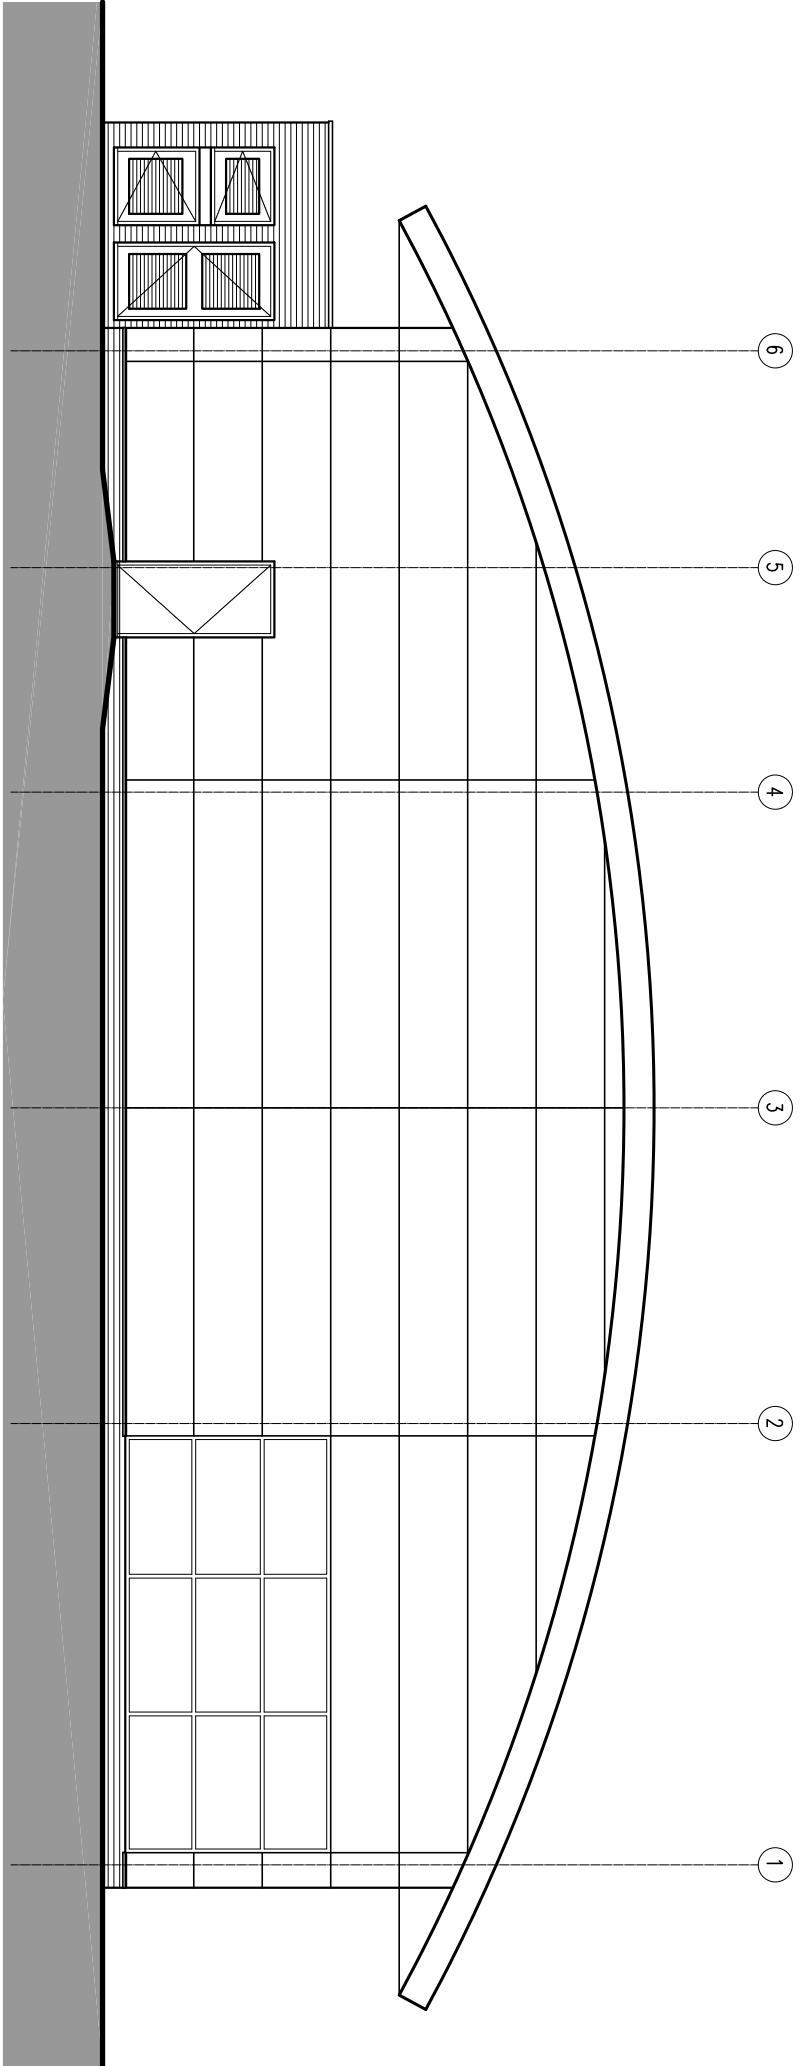

04 Existing North Elevation

Scale 1:100 @ A2

 

Rev	Description	Date	By	Chk
-----	-------------	------	----	-----

Status		Purpose for Issue	
Planning	☒ Tender	☐	PLANNING
Construction	☐ As Built	☐	

Client
PEEL PROPERTY (INVESTMENTS) LTD

Contract
PROPOSED ALTERATIONS
UNIT 9
HARBOROUGH HILL ROAD, BARNSELEY

Drawing
EXISTING ELEVATIONS

bateandtaylor

architects

macintosh house

4a cambridge street

manchester m1 5gg

tel: 01 61 236 0999

fax: 01 61 236 0404

mail@bate-taylor.co.uk

www.bate-taylor.co.uk

Drawing No.	MH1238-04	Revision	/
Scales	1:100 @ A2	Date	FEB' 21
Drawn	SH	Checked	GB

This drawing is the copyright of the Architect and may not be reproduced without licence.
DO NOT scale from this drawing.