


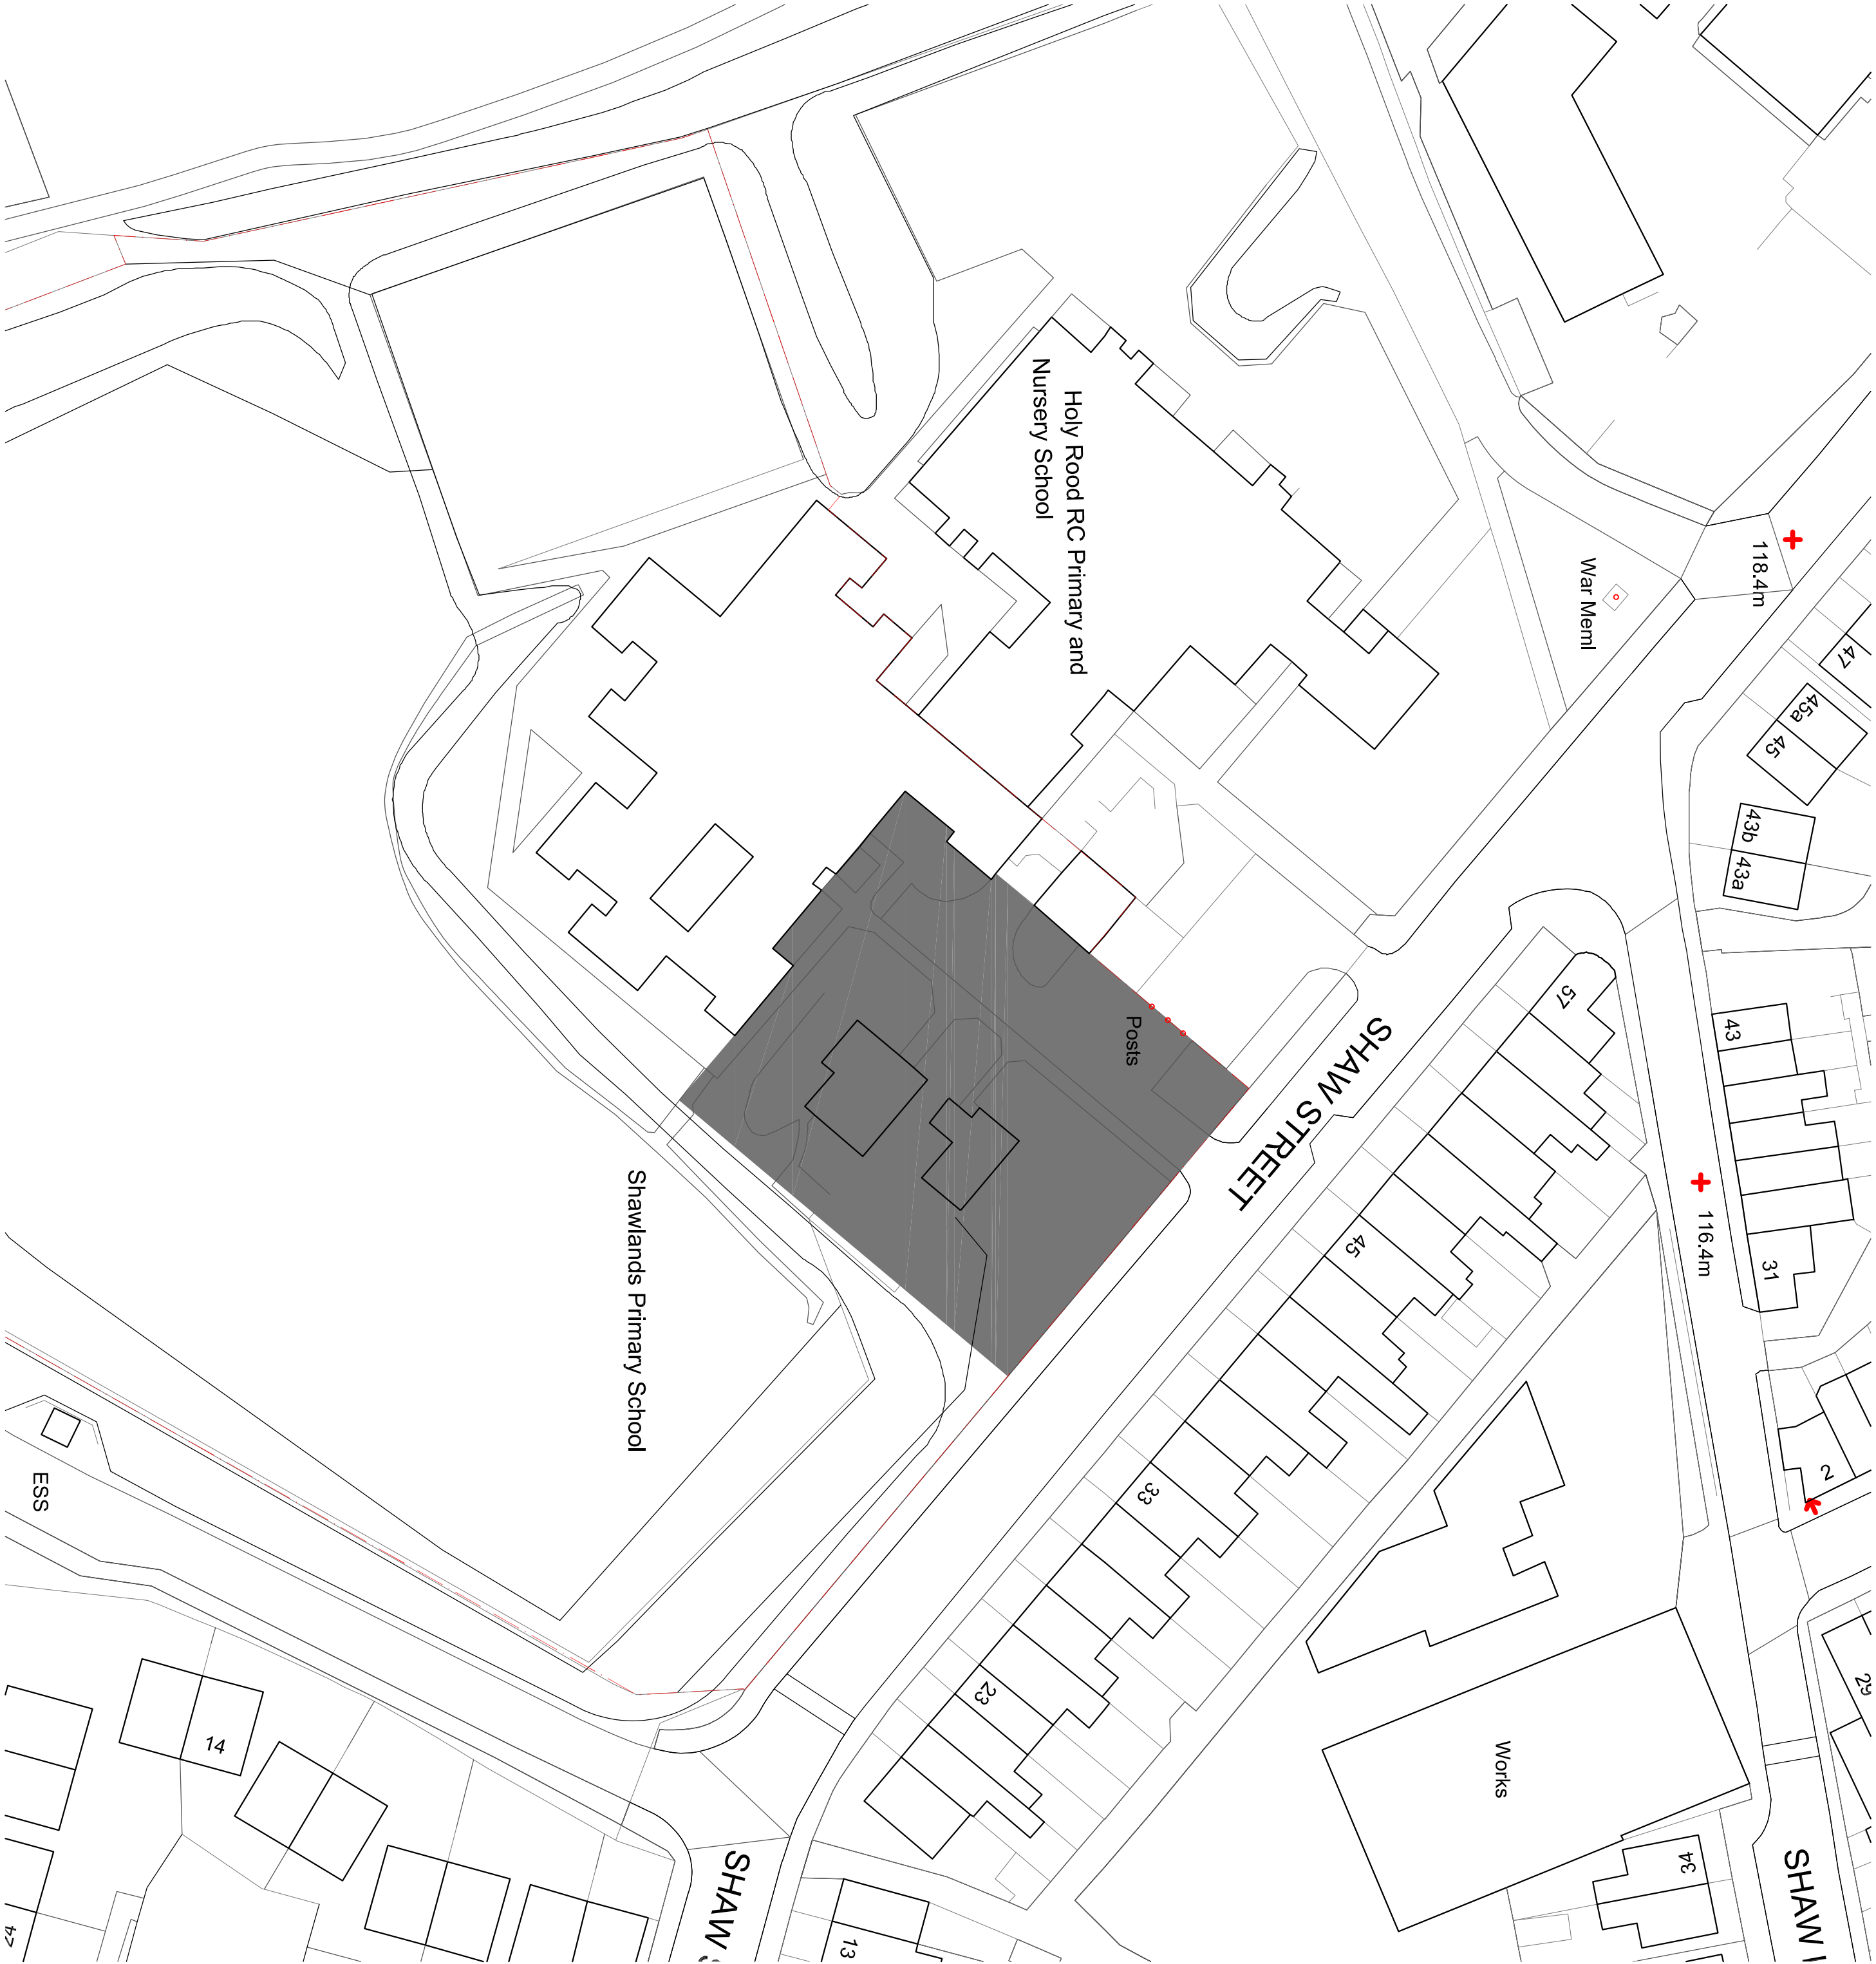

REV	DATE	DESCRIPTION	
The contractor is to comply in all respects with the current Building Regulations and is to check all site dimensions and levels. Do not scale from the drawing. Use written dimensions. To be read in conjunction with Pre-Tender Health & Safety Plan / Preliminaries Section (Section A34 etc.) Maps are reproduced from Ordnance Survey material with the permission of Ordnance Survey on behalf of the Controller of Her Majesty's Stationery Office © Crown copyright. Unauthorised reproduction infringes Crown copyright and may lead to prosecution or civil proceedings 100022564 (2011)  NPS BARNESLEY LTD PO BOX 624 BARNESLEY SOUTH YORKSHIRE S70 9GG TEL: 01226 774605 FAX: 01226 774599 EMAIL: enquiries@nps.co.uk Head Office: Linsdale House, 16 Central Avenue, St Andrews Business Park, Newcastle, NE7 0HR. Tel: 01663 706000 Fax: 01663 706001 Other Office locations can be found on website: www.nps.co.uk			
PROJECT ED2382A SHAWLANDS PRIMARY EXTENSIONS & ALTERATIONS		CLIENT R. WATERHOUSE / CYPF	
SUBJECT SITE PLAN	CAD FILE REF	DATE	SCALE
	REV	DRAWN	CHECKED
	-	LJK	
PROJECT NR ED2382A A-02		DRAWING NR	