


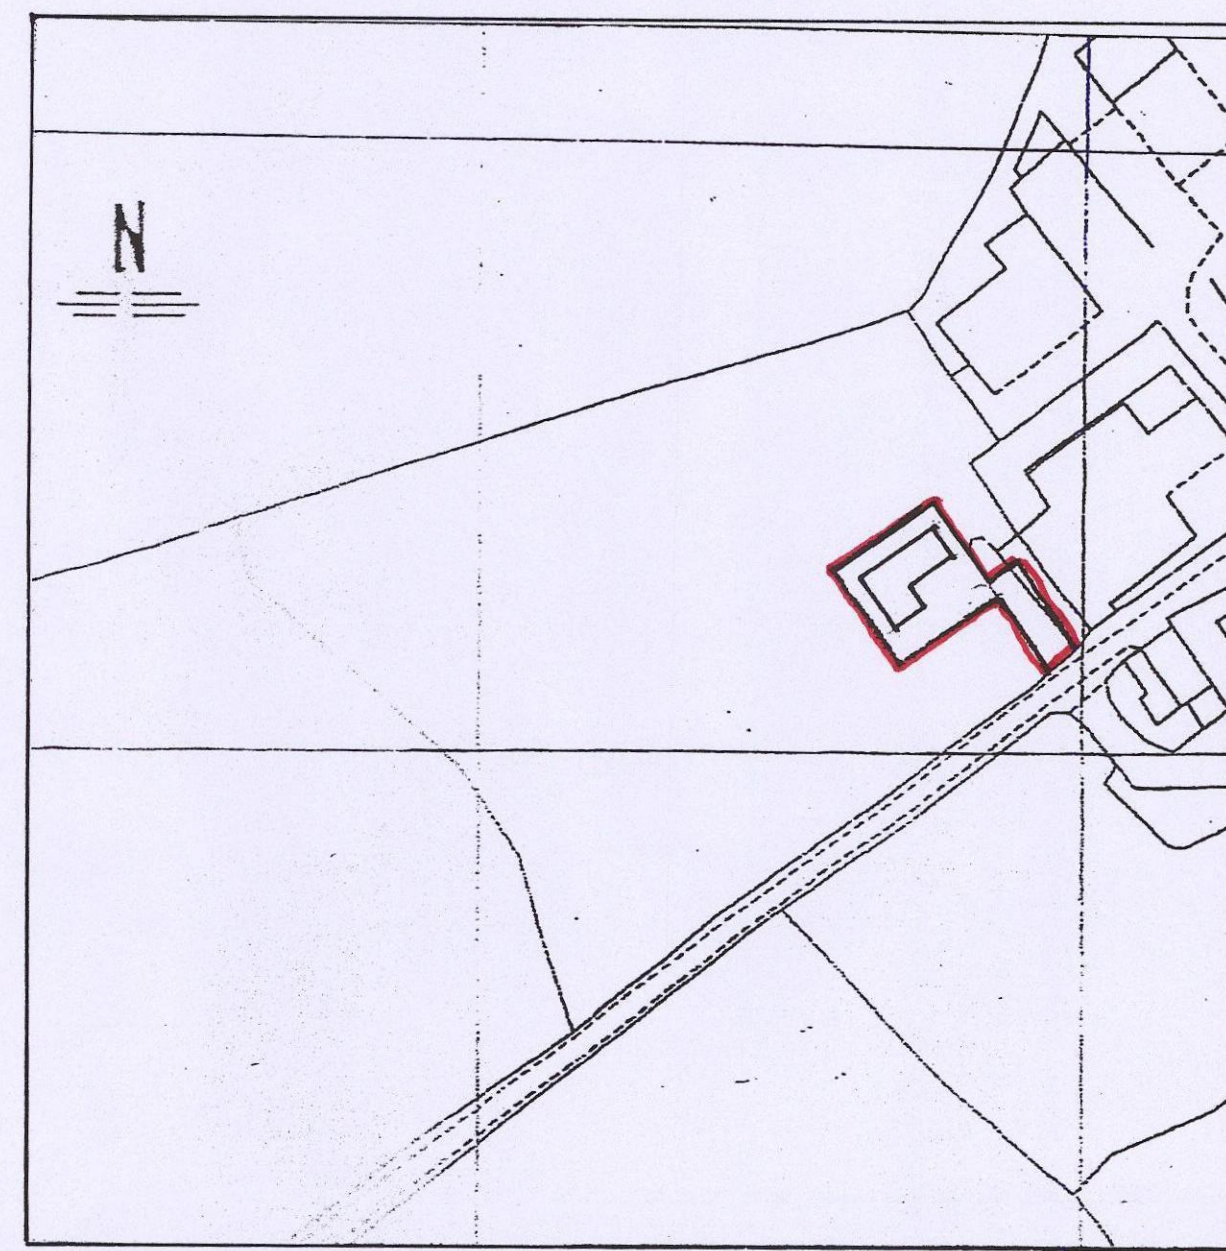


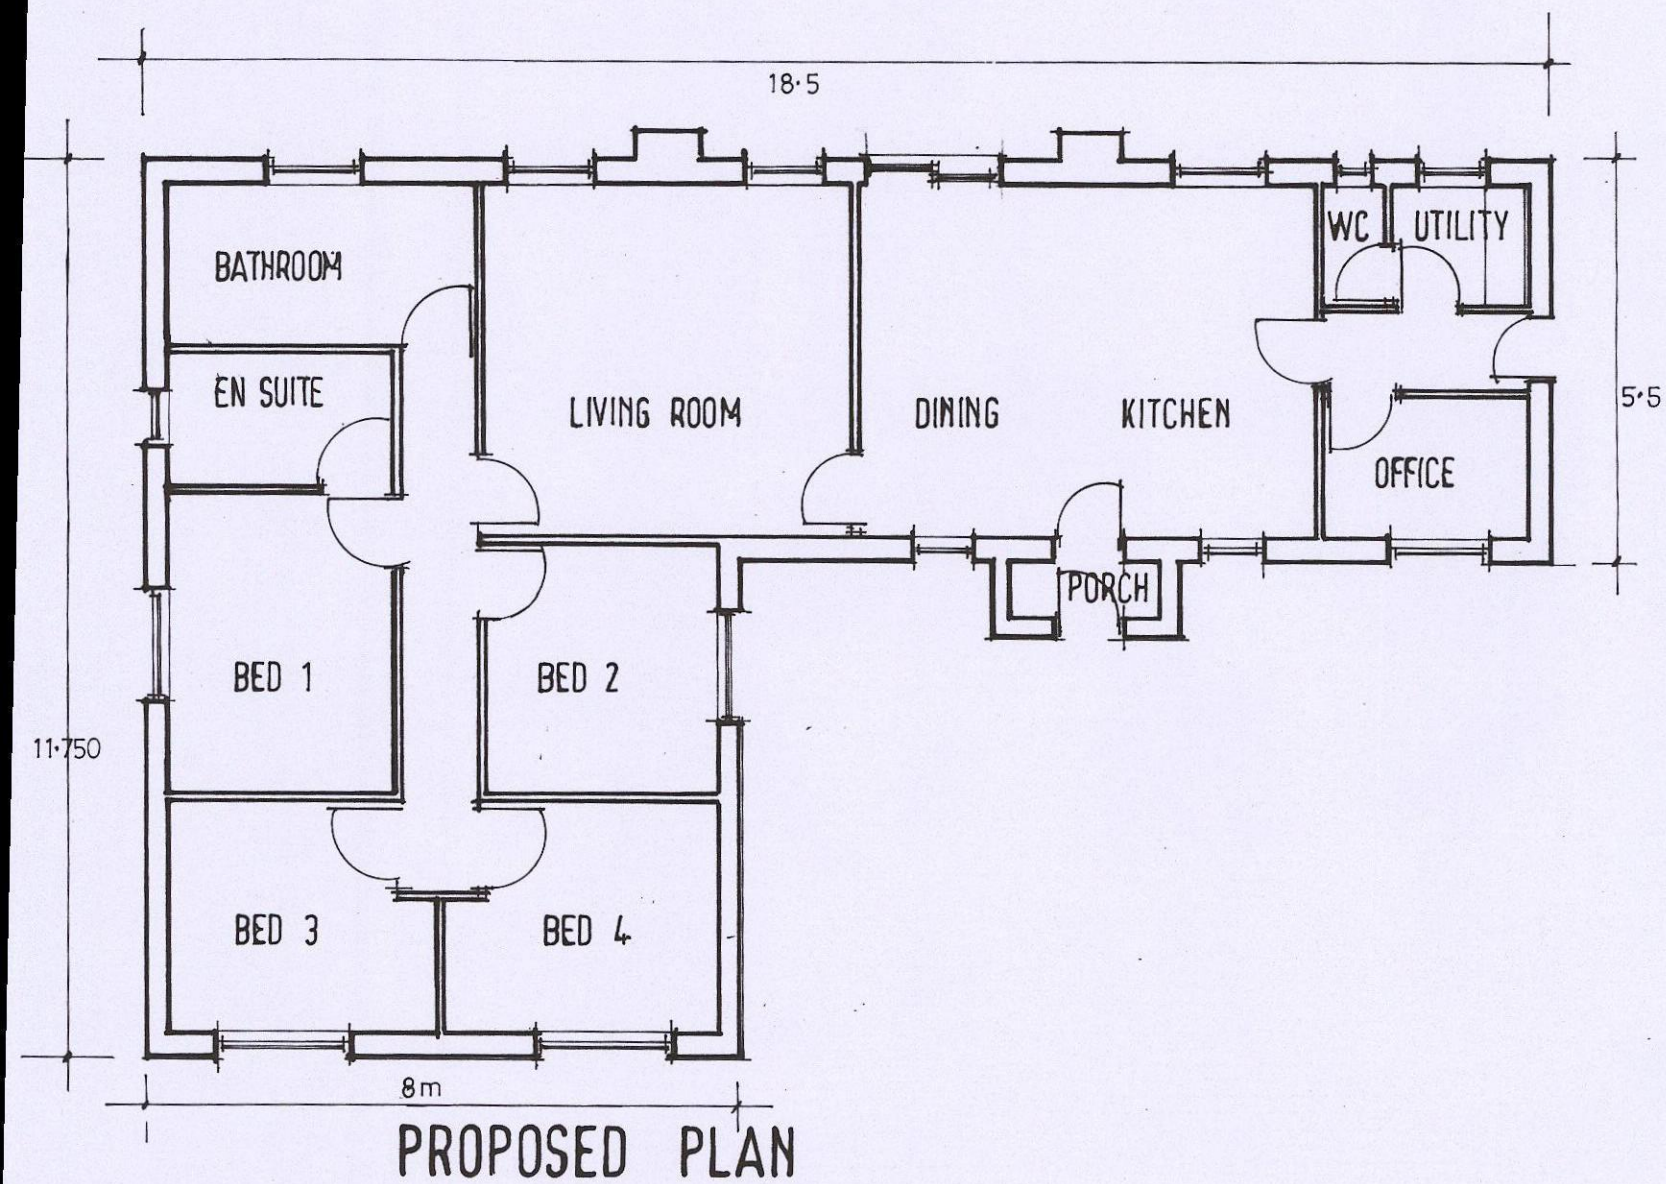

LOCATION PLAN 1:1250

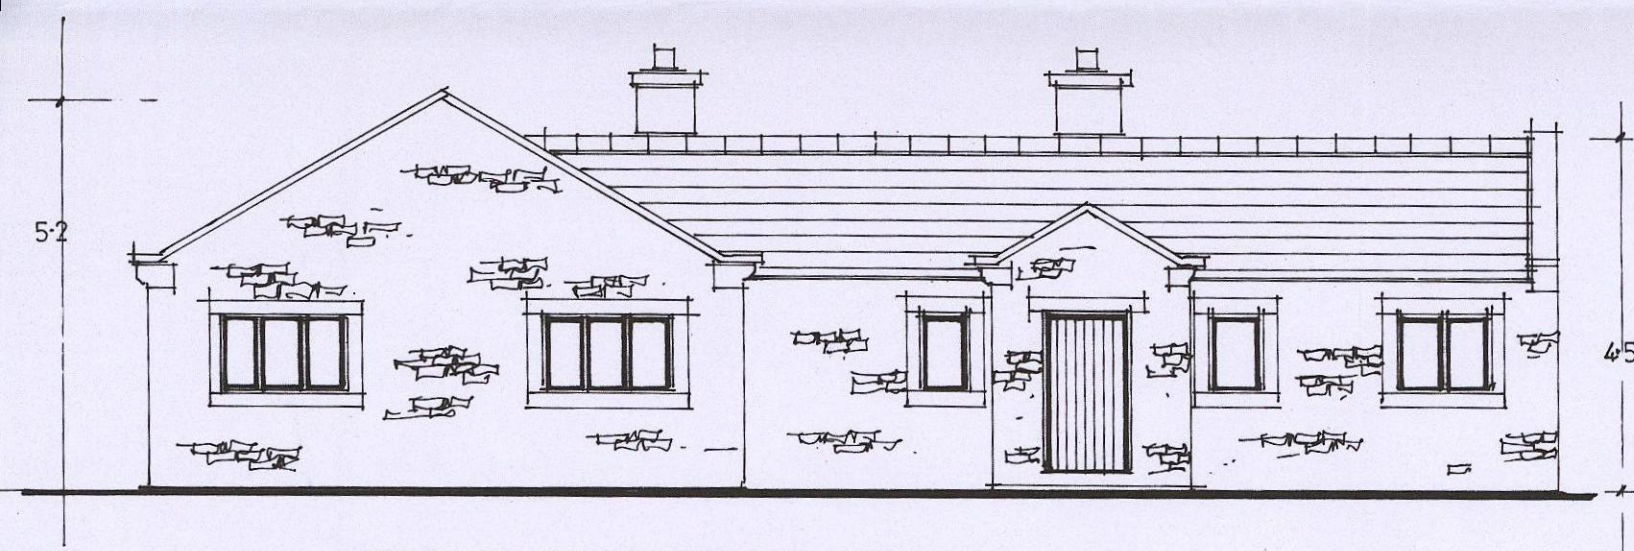


FRONT ELEVATION - SOUTH

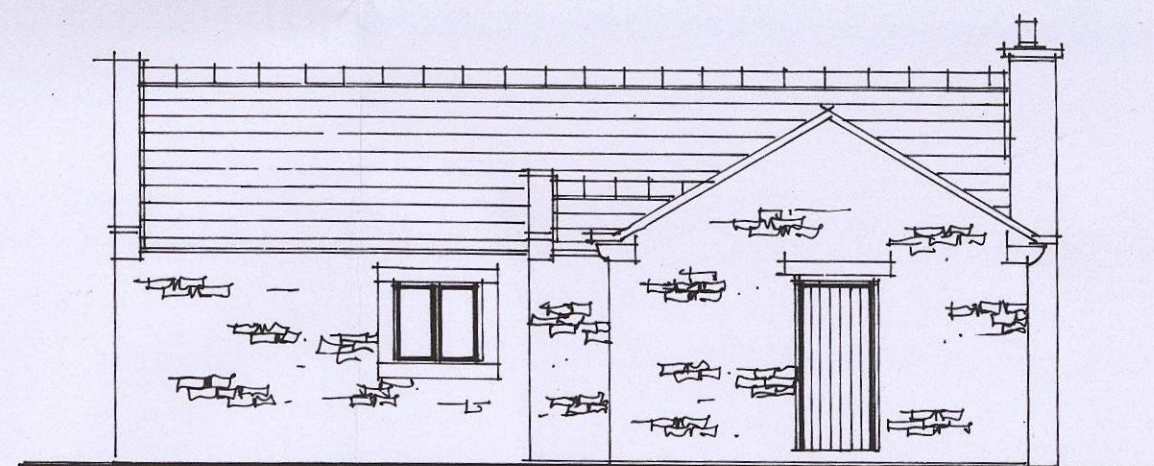

SIDE ELEVATION - EAST



REAR ELEVATION - NORTH

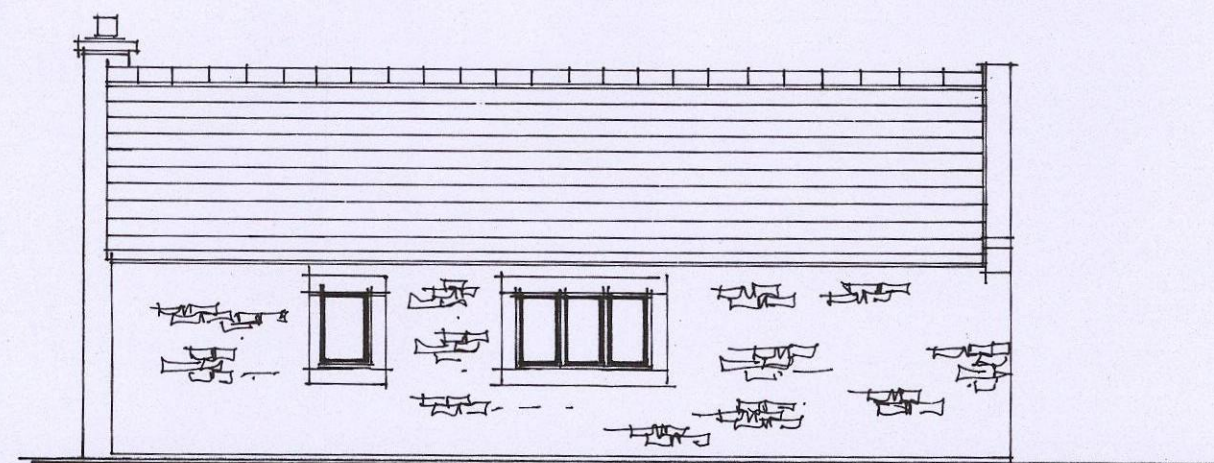

SIDE ELEVATION - WEST



DETACHED AGRICULTURAL WORKERS
DWELLING 153.75sq.m.

VARIATION OF A CONDITION FOLLOWING
GRANT OF PLANNING PERMISSION
2013/0743

CARR LANE FARM
CARR LANE
GUNTOWAITE
BARNSELY
S 36 7 GB

SCALE 1:100

DATE FEB 2016

2016:05

DRAWN HARRIS

Millé
design

c s d
R. Harris, F.C.S.D.
M. E. Harris, B.A.(hons)
design & construction
HMC garden design

Architectural Planning,
Building & Interiors
Garden design and
Horticulture
tel: & fax: