



Homes by Strata Housetype - G-Life Monaco

Plot 58

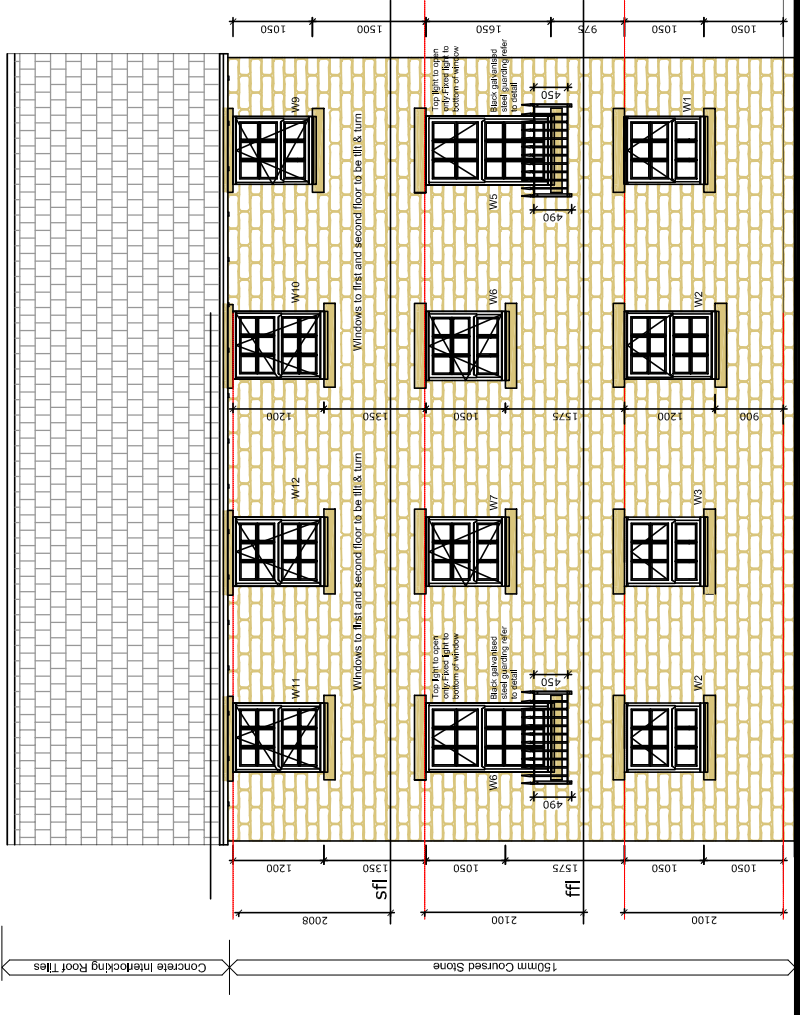

FRONT ELEVATION

Plot 59

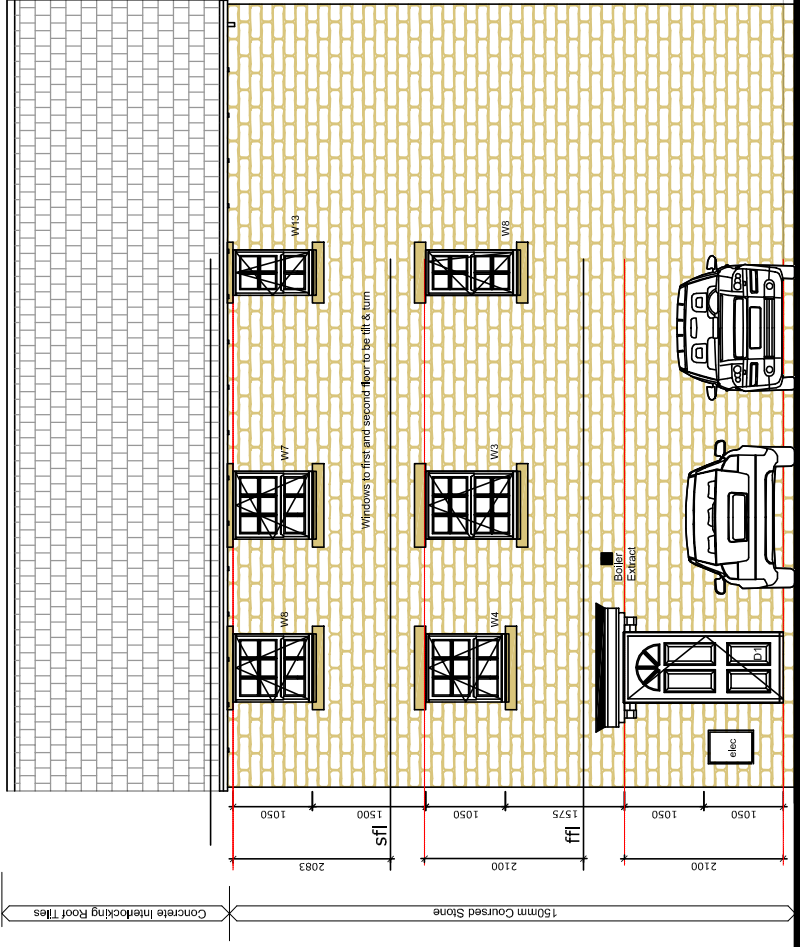


REAR ELEVATION


Plot 58




AS (END WITH 45° ROOF)
STONE ELEVATION

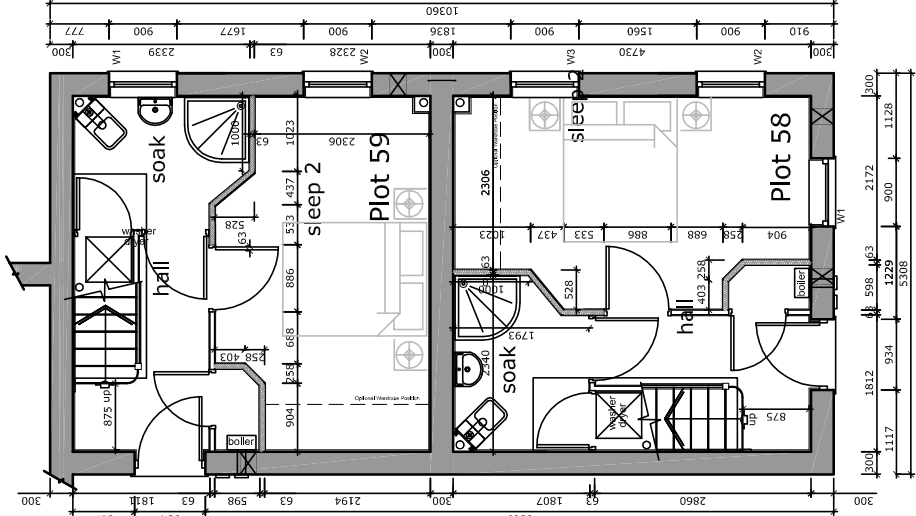


GROUND FLOOR

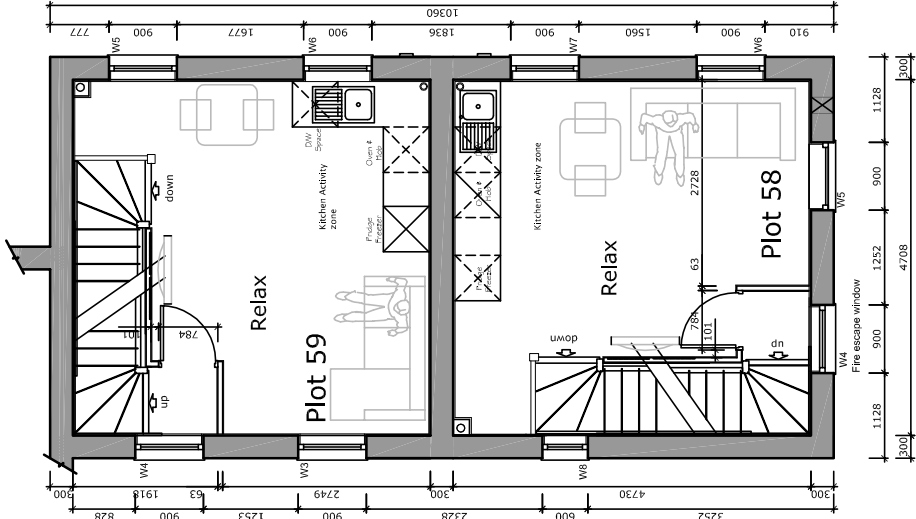

FIRST FLOOR

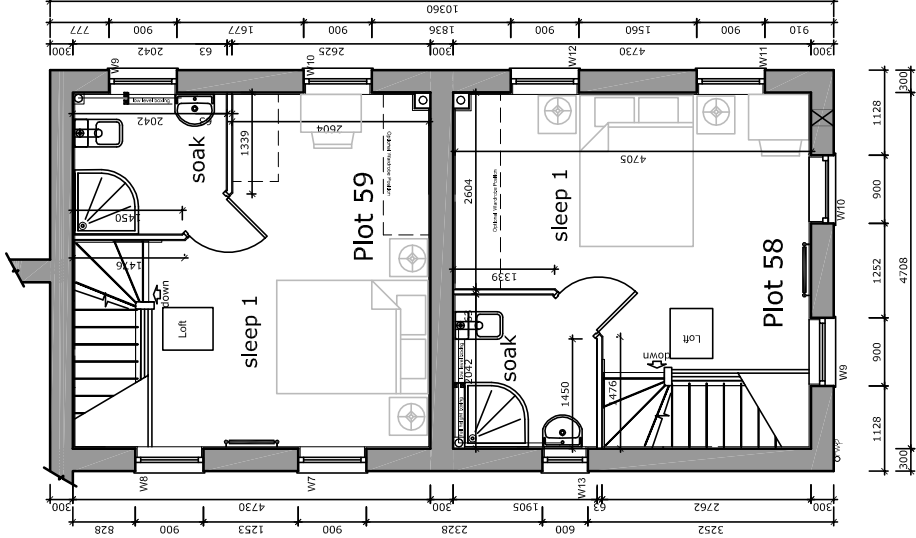

SECOND FLOOR

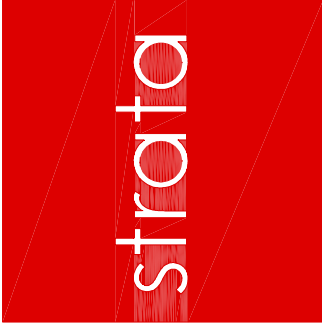

homes by

strata

strata homes limited quayside lakeside doncaster DN4 5PL
T 01302 308508 F 01302 308501 www.homesbystrata.co.uk

scale: 1:100@A3 drawn by: app'd by: date: 10/05/11

Project: HOUSETYPES
G-LIFE

Drawing: MONACO 704 sq.ft.
PLOT 58 & 59 ONLY
PLANNING DRAWING

Drawing Number: GL 23 (P58/59) • 10
House Ref: 1
Drawing
Revision: -