



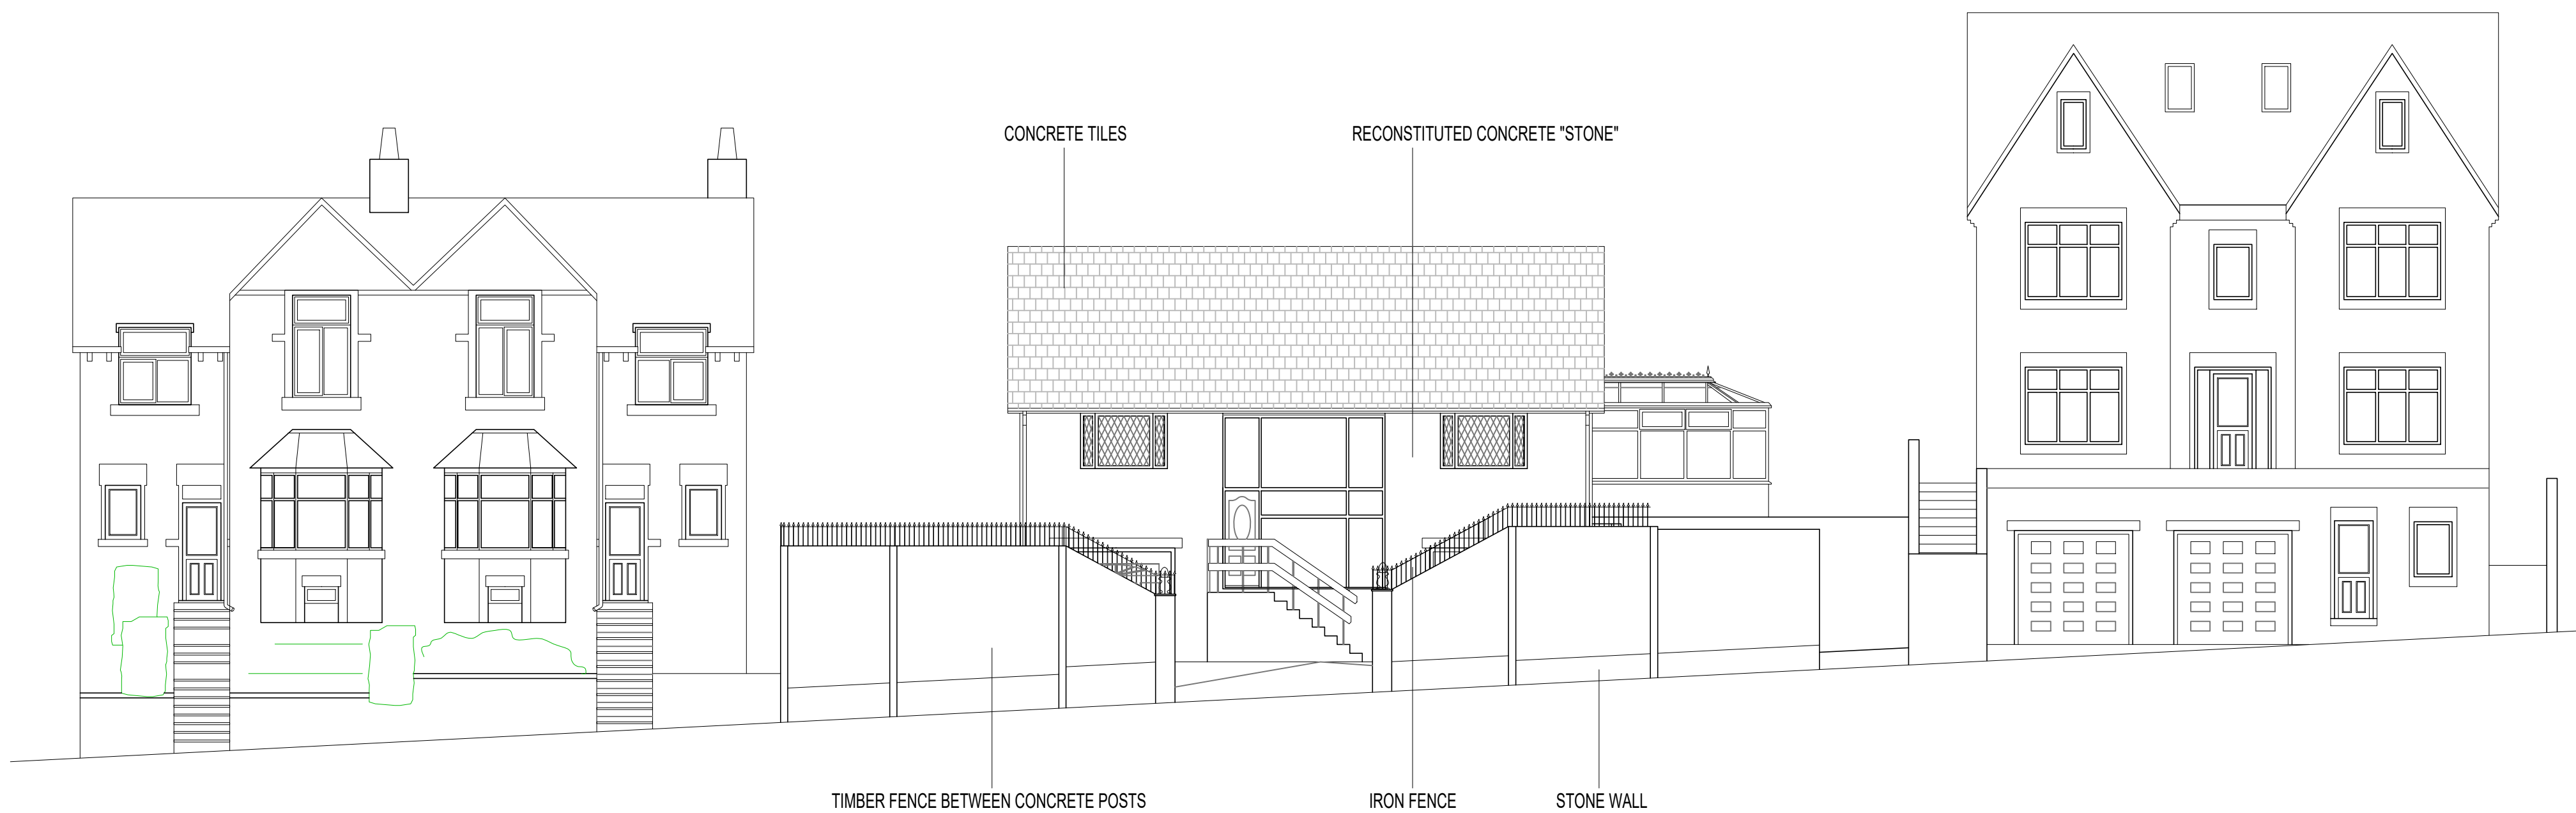

EXISTING NORTH-WEST ELEVATION (AS SEEN FROM LOCKE AVENUE)

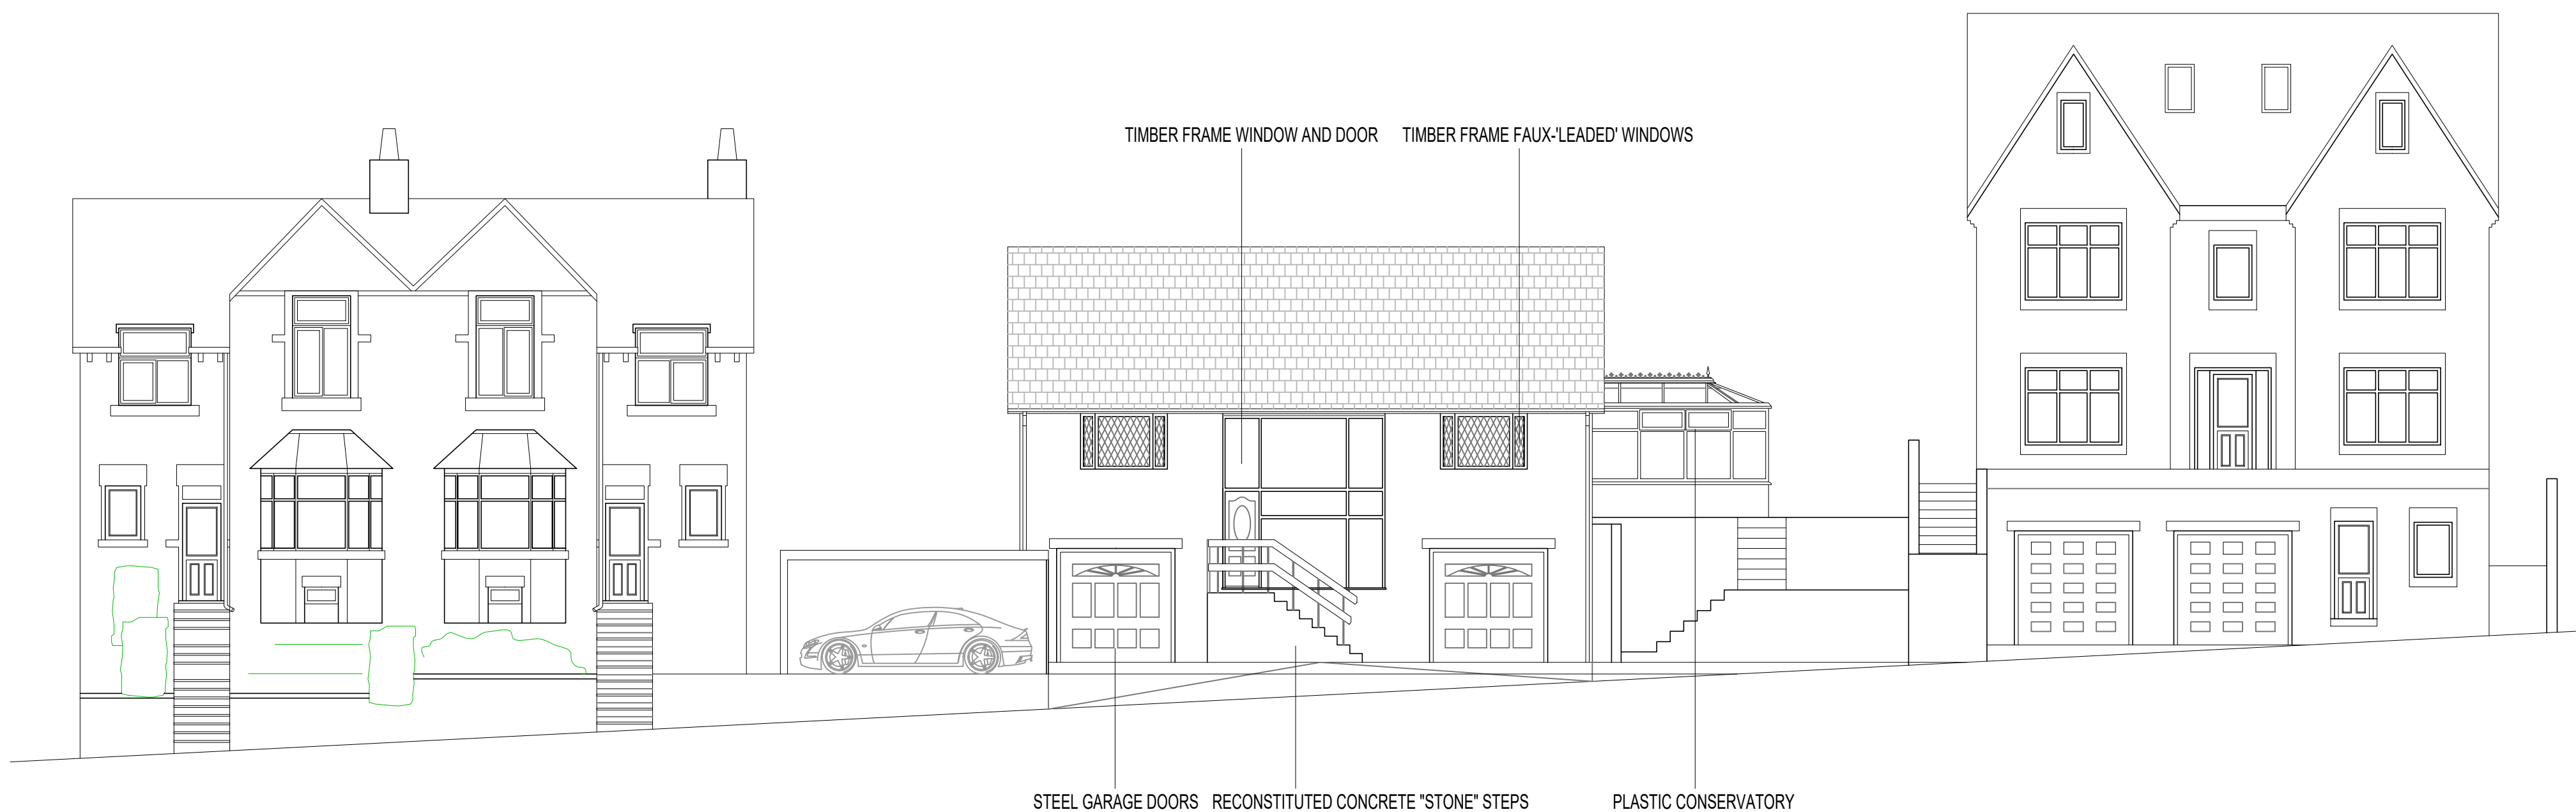

EXISTING NORTH-WEST ELEVATION (AS SEEN FROM LOCKE AVENUE WITH PROPERTY FENCE REMOVED)

Revision	Description	Date

www.nbda-architects.co.uk

Client **G.HARRIS**

Project **40 LOCKE AVENUE RENOVATION**

Drawing **EXISTING NORTH-WEST ELEVATION
(AS SEEN FROM LOCKE AVENUE)**

Drawing No. **1217-LA-005** Revision
Scale **1:100@A1** Date **07.12.17** Drawn **AJH**

This drawing is copyright of N.B.D.A. Ltd. and should not be reproduced without permission. Dimensions should not be scaled off this drawing. All dimensions should be checked on site.

A1 Drawing