




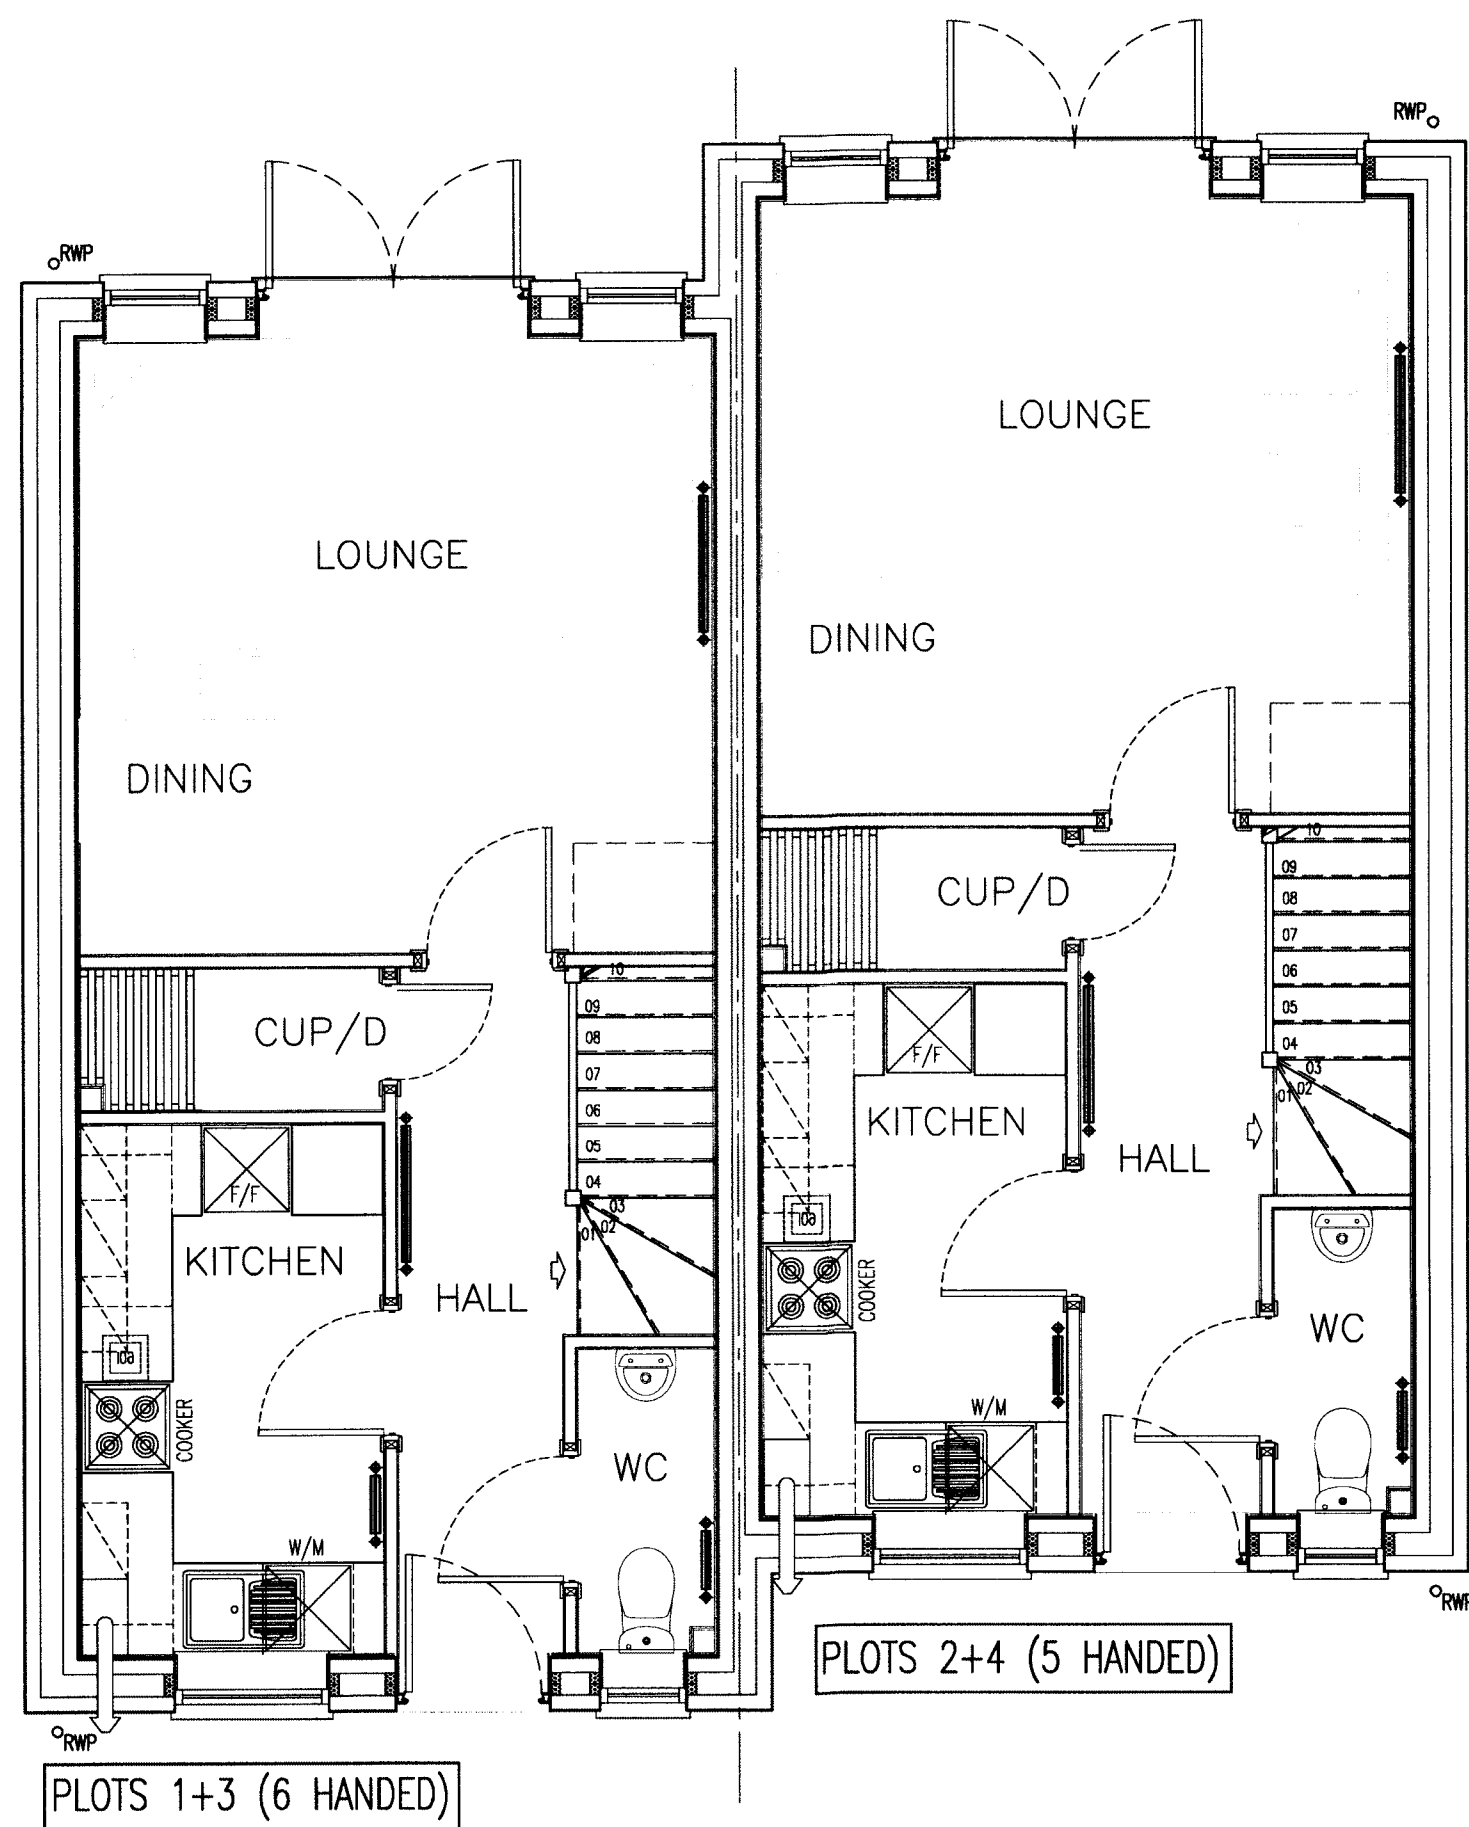

GROUND FLOOR PLAN
1:50

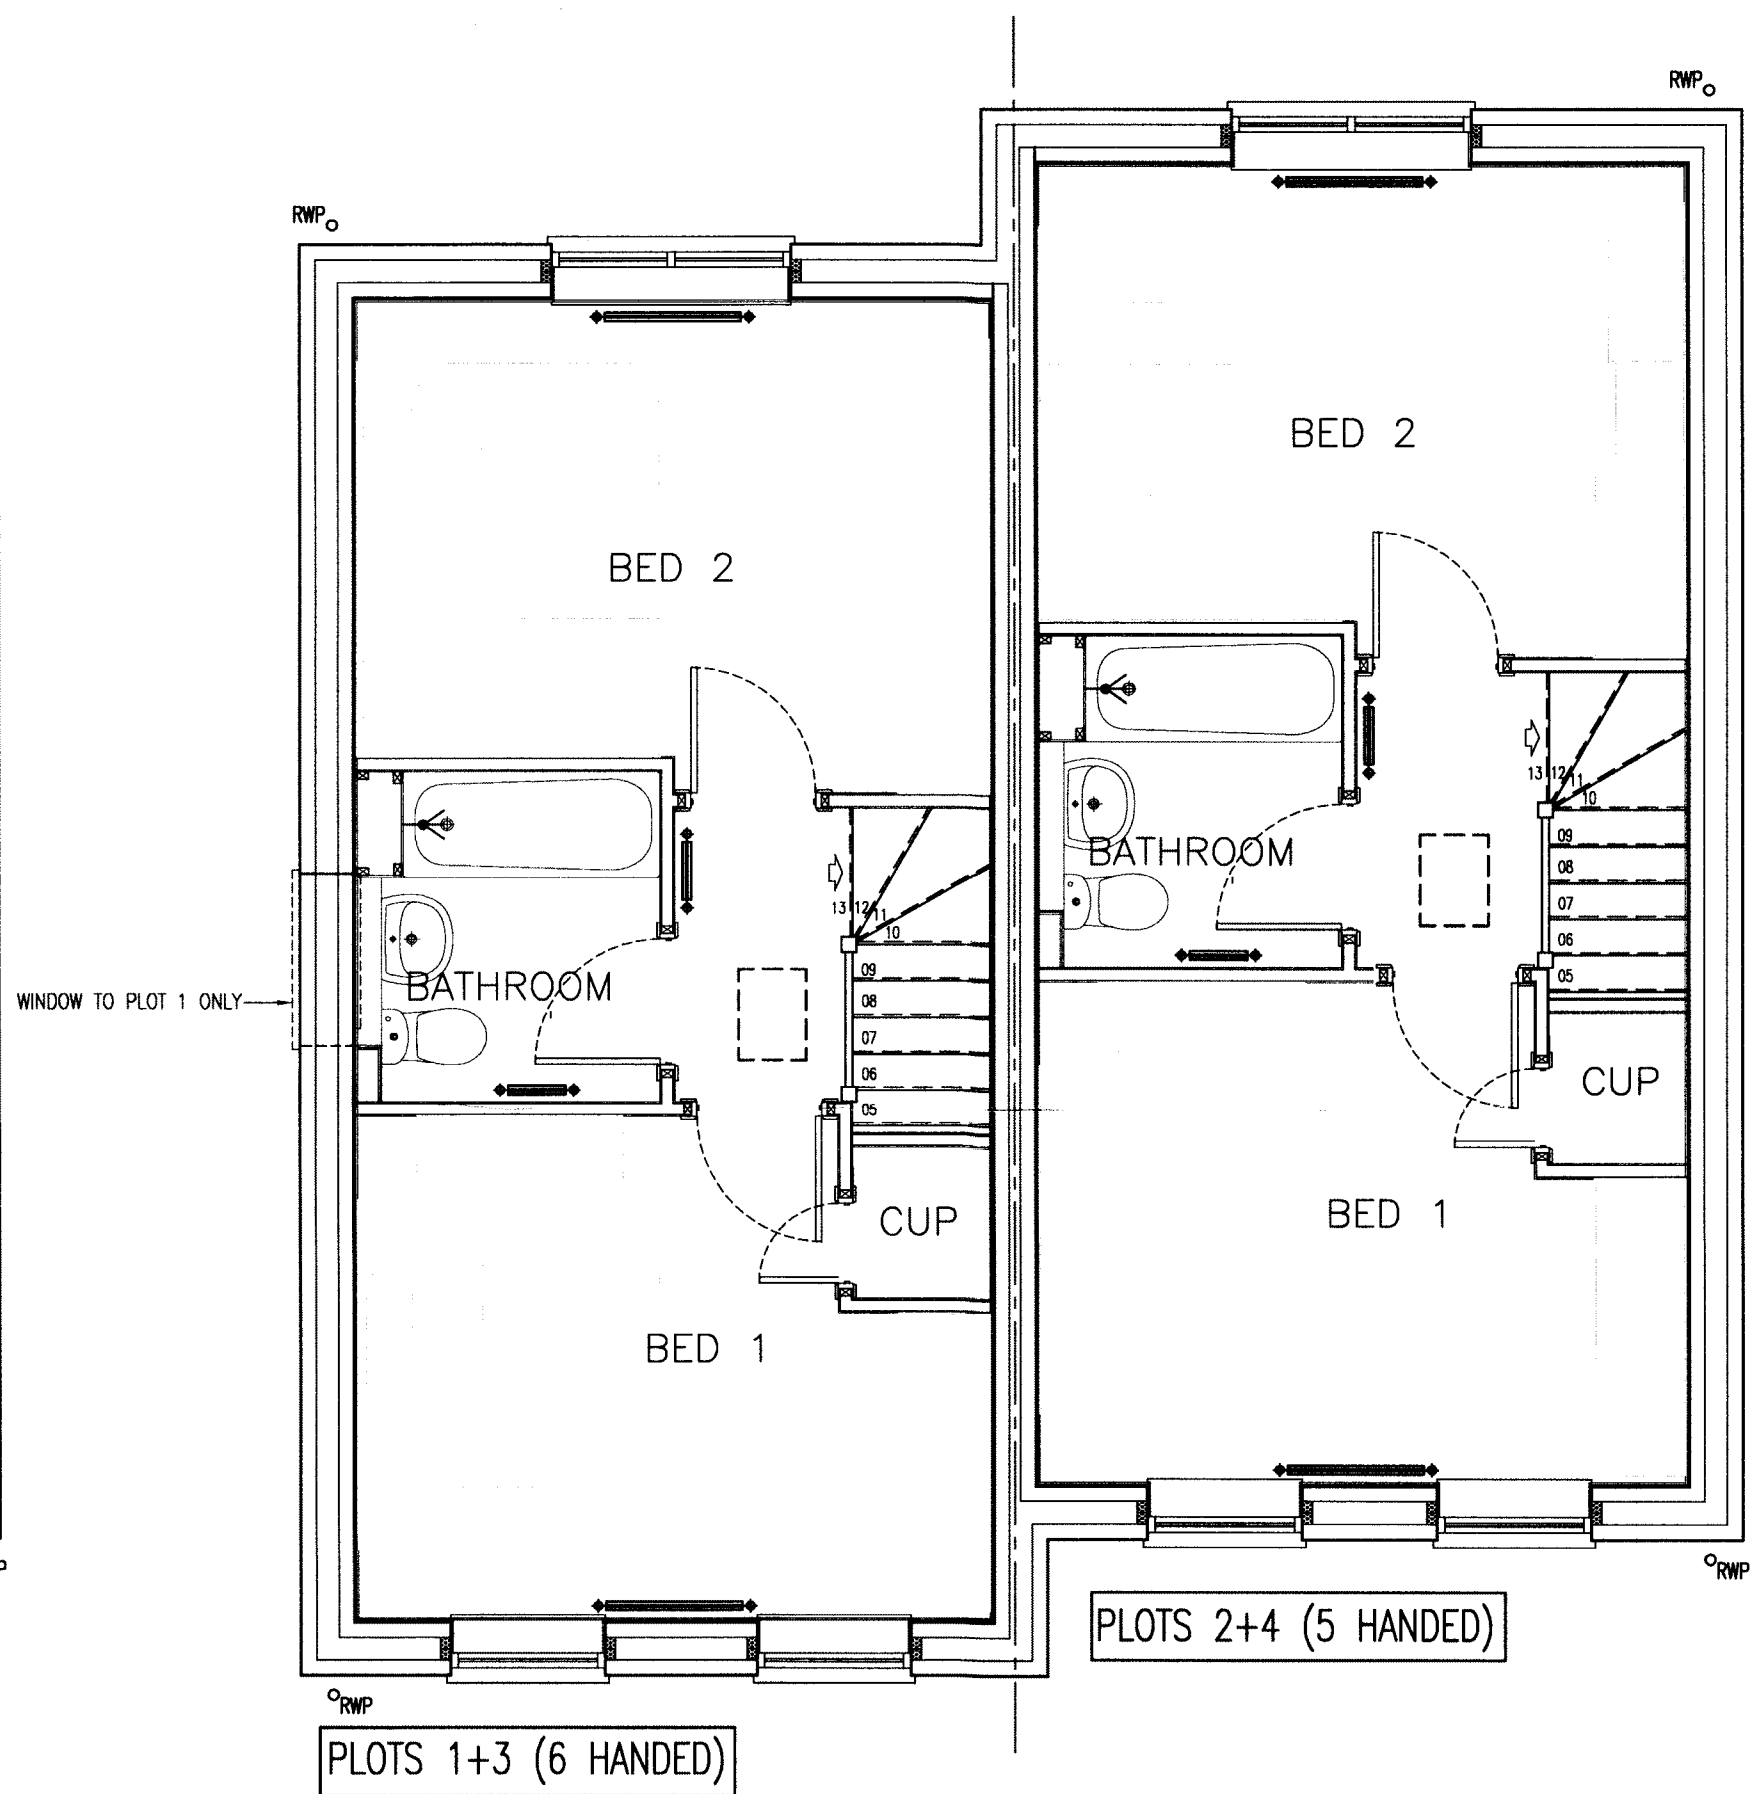

GROUND FLOOR PLAN
1:50

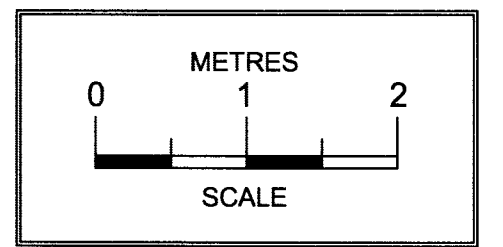

General Notes

- 1) To be read in conjunction with Specification / Project Drawings.
- 2) Do not scale from this drawing. Check all dimensions on site and report any discrepancies to the architect.
- 3) All structural and drainage work to be to the satisfaction of DBS on site.
- 4) If in doubt, ask.

Drawing Status
PLANNING

Revisions

BY DATE

SYHA DRAWING CONTROL Printed by - RICKY WARD Produced on - 08/09/11 15:41:15 © Copyright All Rights Reserved	SYHA Architects 43-47 Wellington Street Sheffield South Yorkshire S1 4HF			tel: 0114 2900 278 fax: 0114 2900 290 web: www.syha.co.uk
	Creation Date	08.09.11	Job	Harriet Close
	By	RW	Client	SYHA Development Section
	Scale	1:50	Size	A2
			Title	House Floor Plans
				Dwg No 905
				Rev: .

