



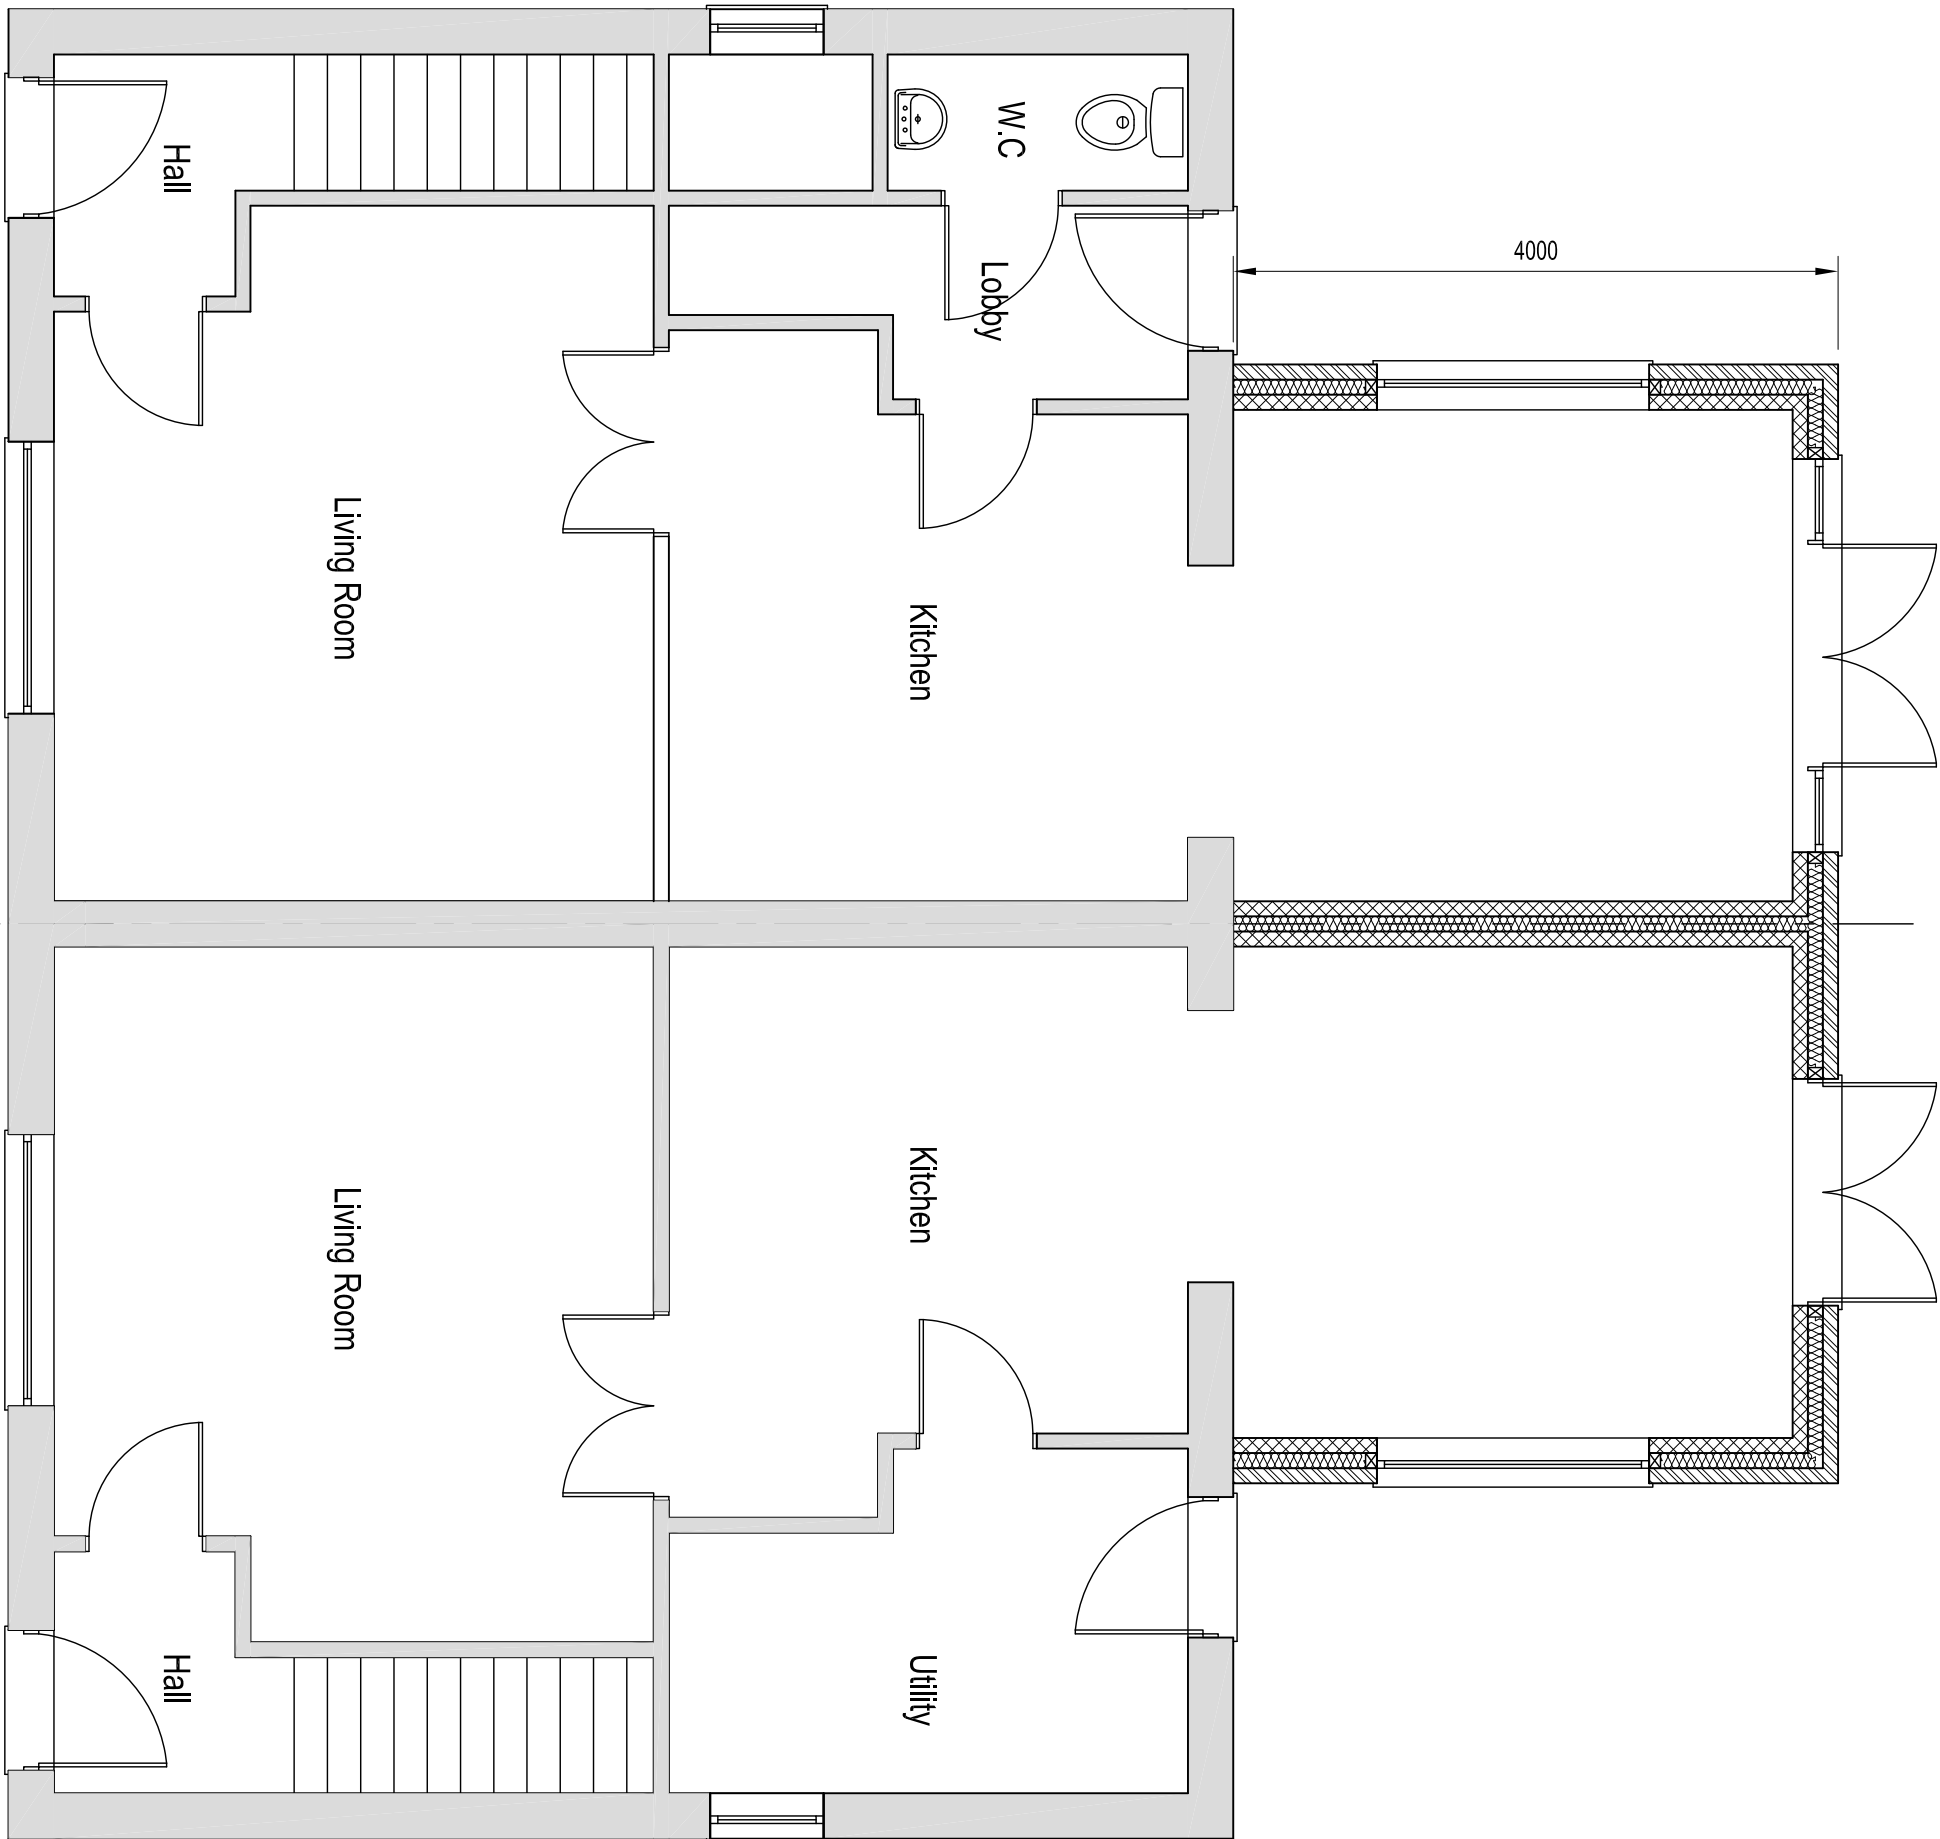

Proposed Ground Floor Plan
Scale 1:50

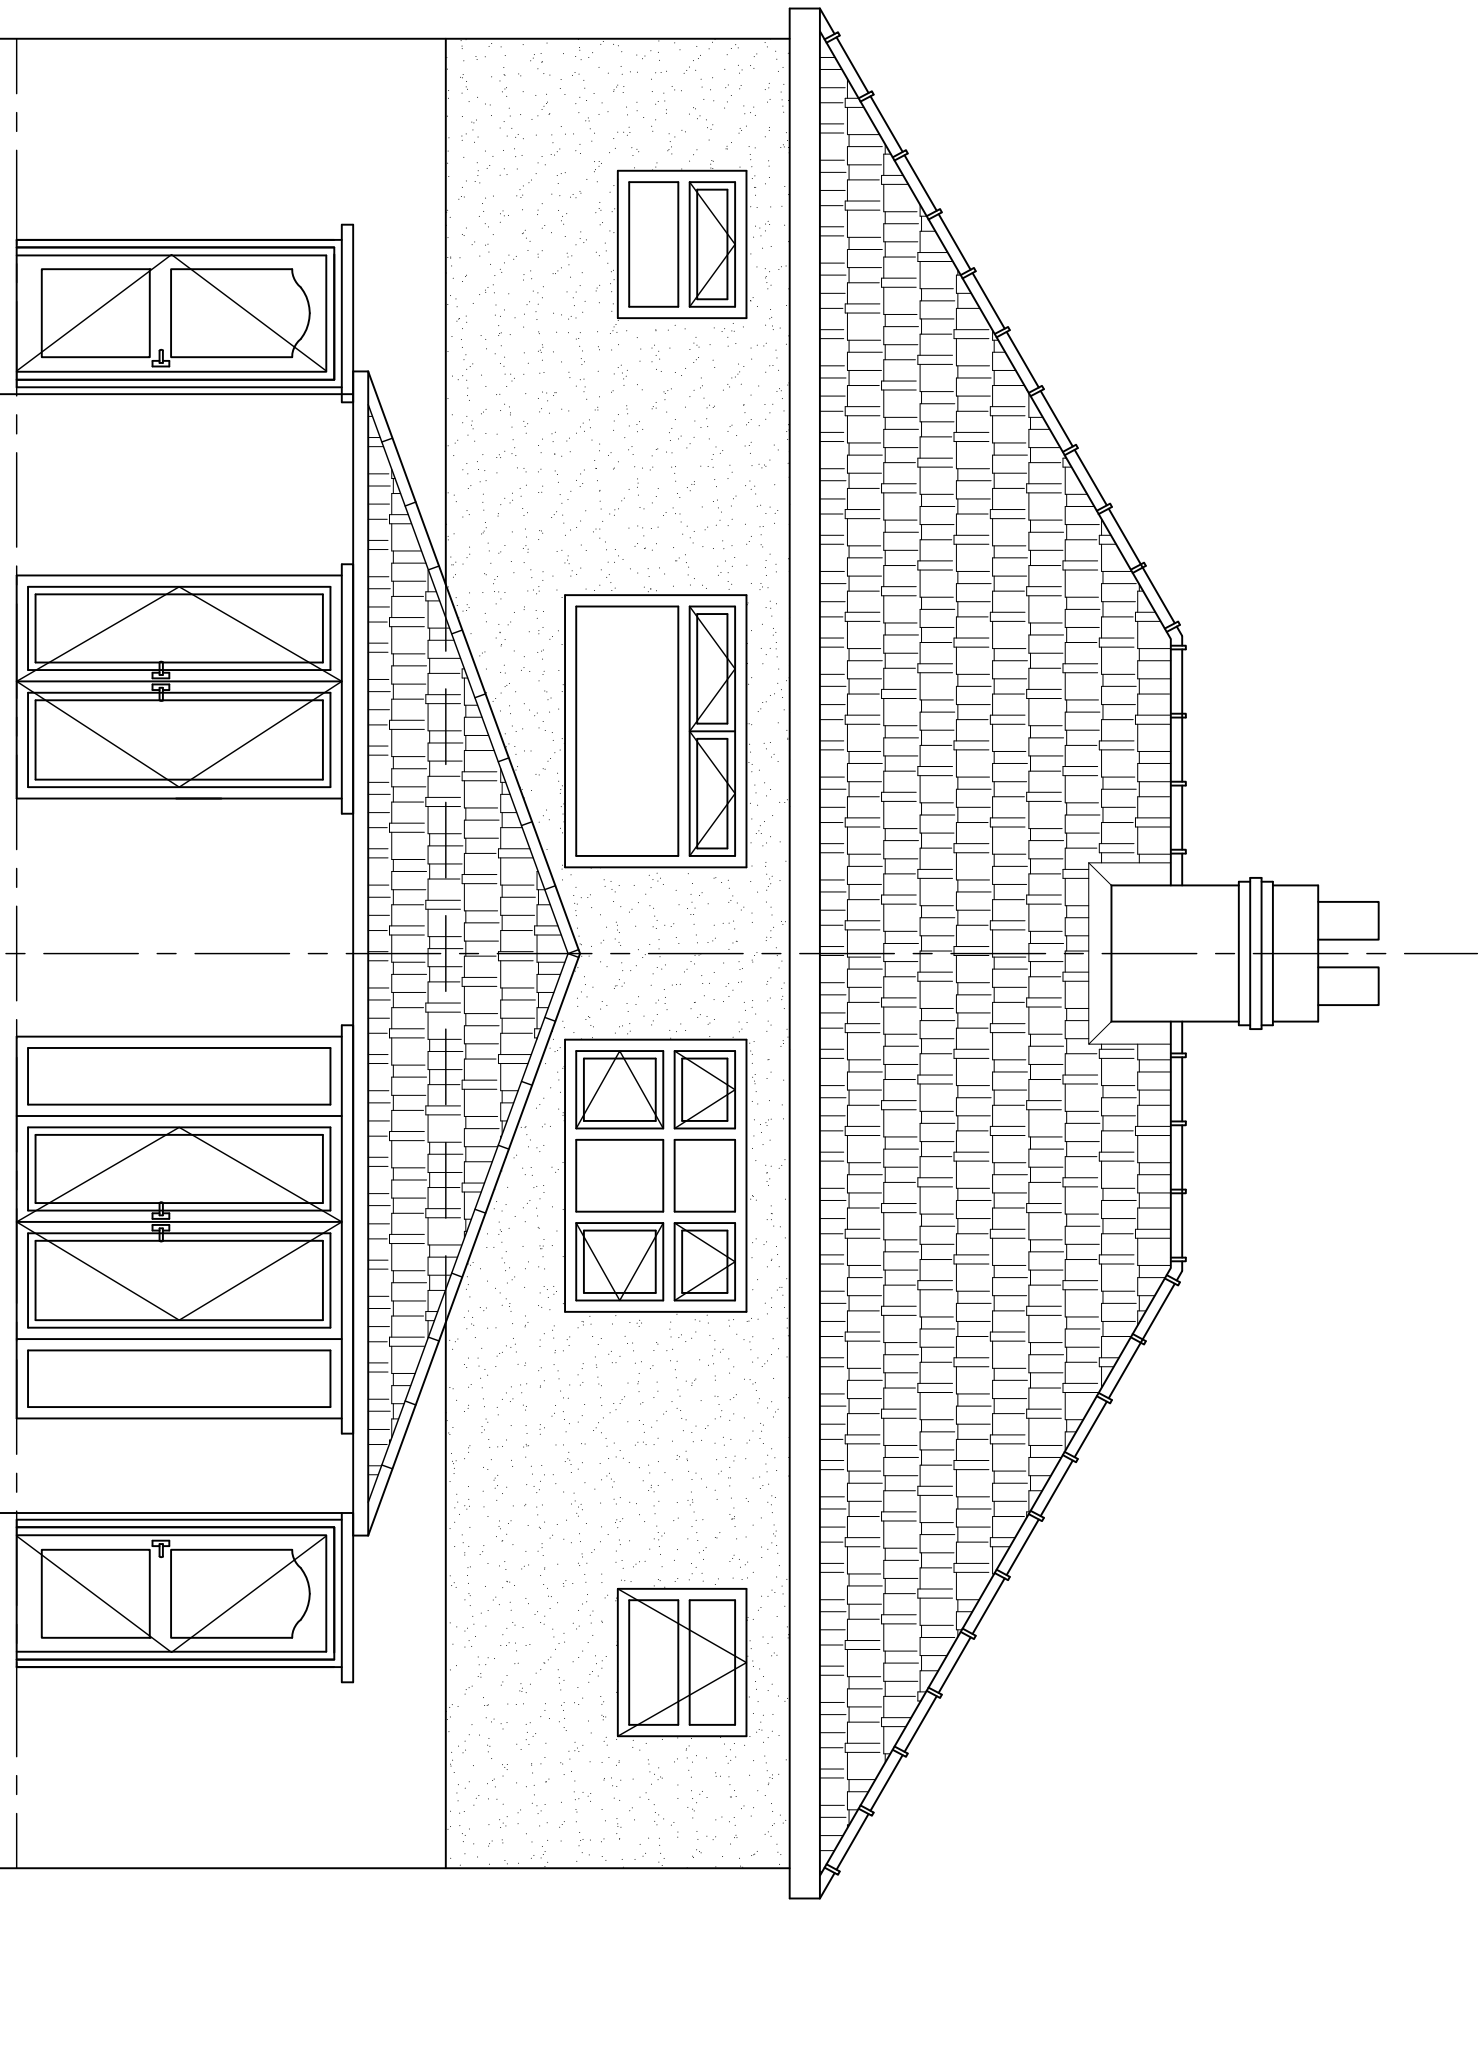


Proposed Rear Elevation
Scale 1:50



Site Plan
Scale 1:200



Location Plan
Scale 1:200

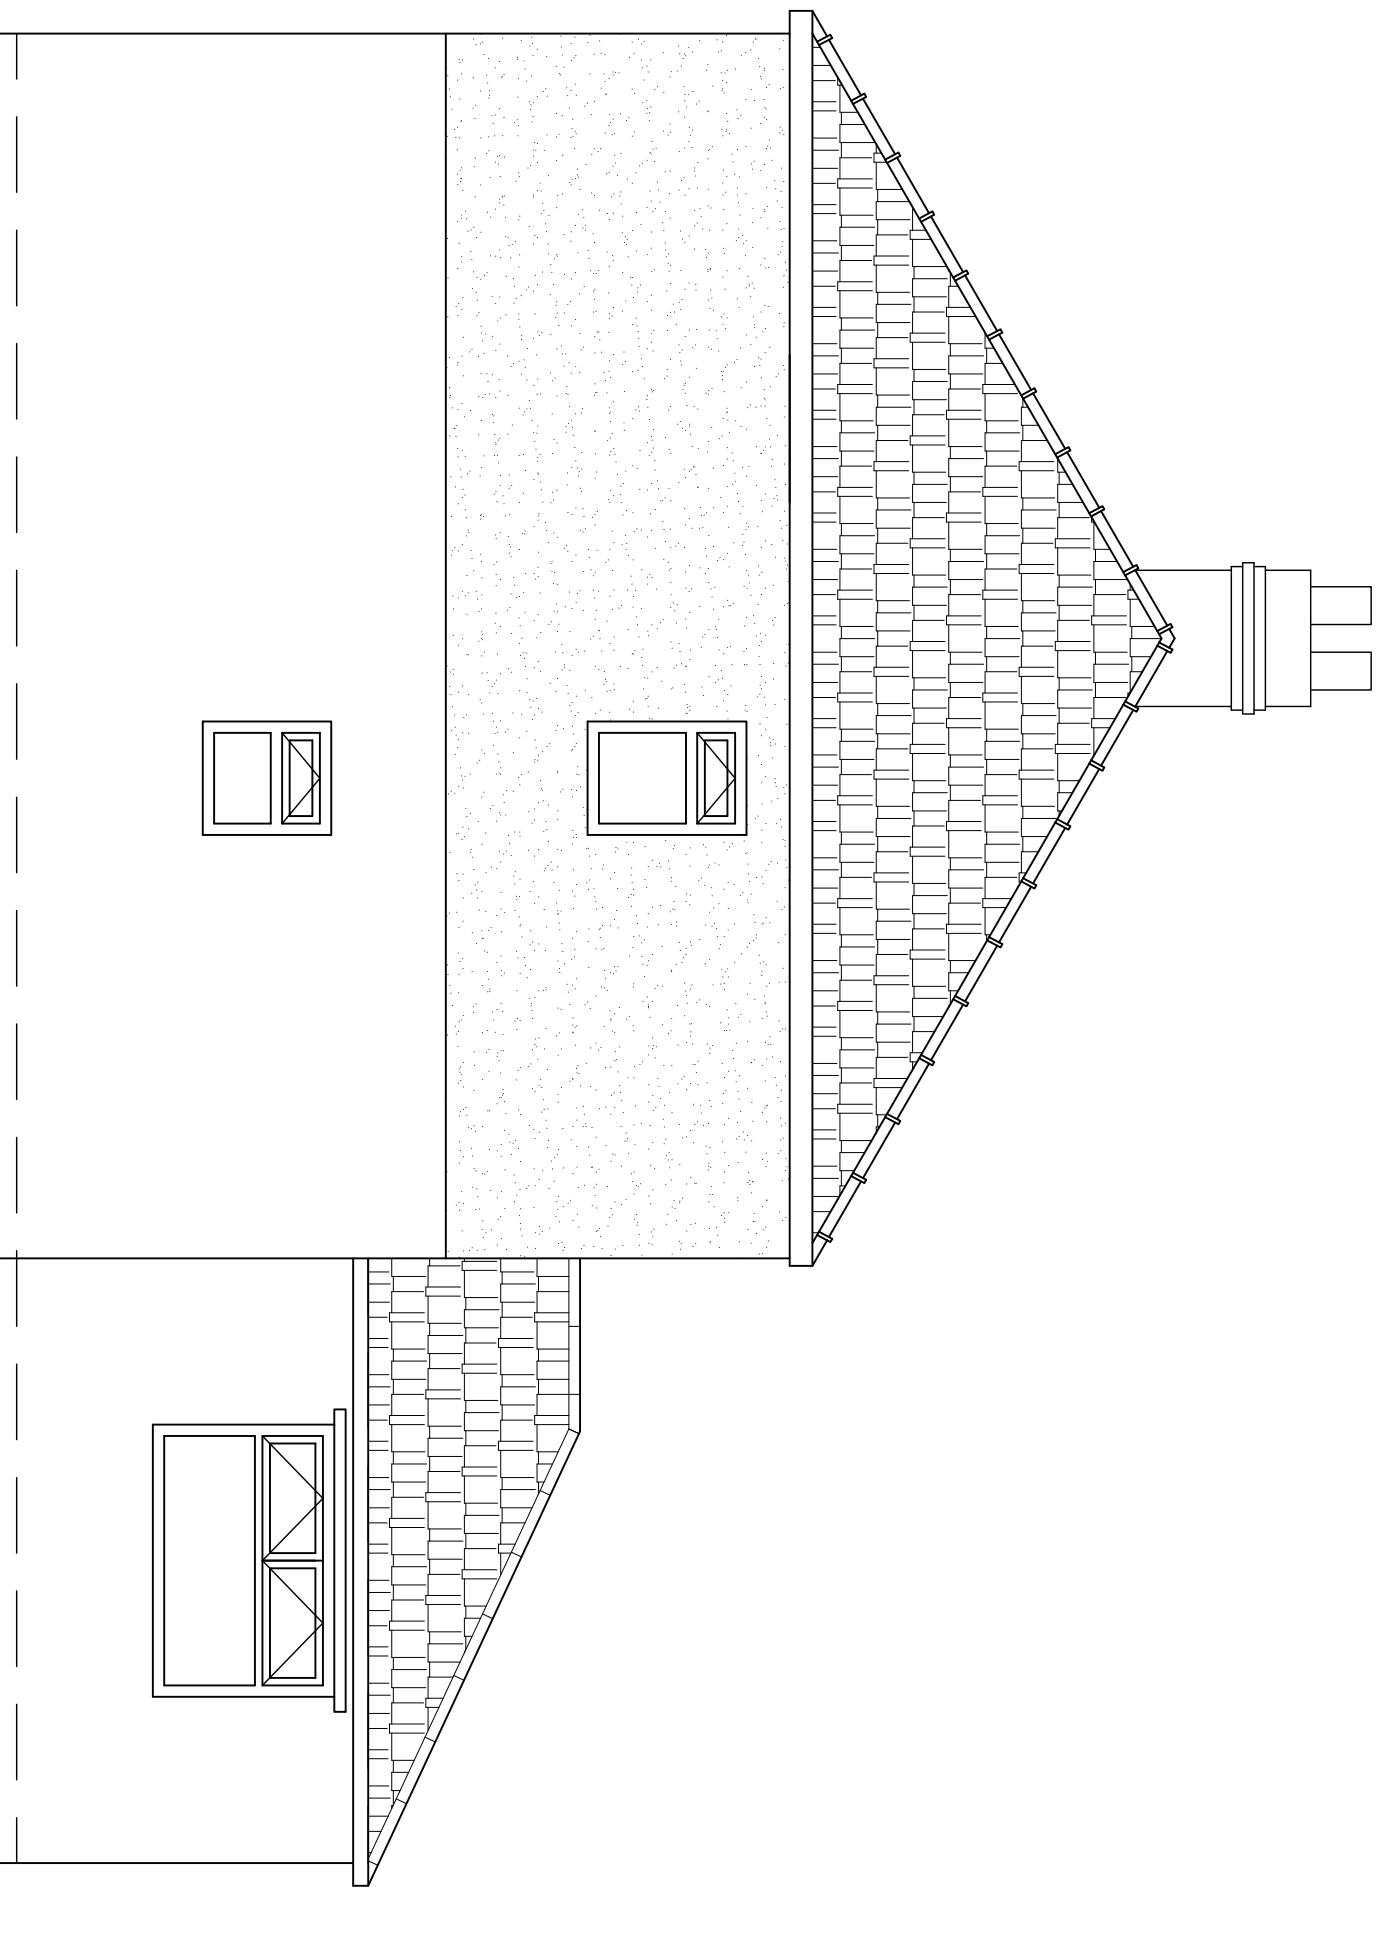

Proposed Side Elevation
Scale 1:50

E2A Design Ltd
8 Pennine View
Barnsley
South Yorkshire
S74 6PL
Tel: 0114 228 8884
Mobile: 073 406 5744



PROJECT:
Proposed Single Storey Rear Extension
83 Stratford Avenue, Elsecar
Barnsley, South Yorkshire, S74 6AL

CLIENT:
Mr Charlesworth

TITLE:
Planning Application - Proposed / Site Plan

SCALE:	1:50 @ A1	DRAWN BY:	CV	CHECKED BY:	F-02	DATE:	Apr 2012	REV:	A
--------	-----------	-----------	----	-------------	------	-------	----------	------	---