




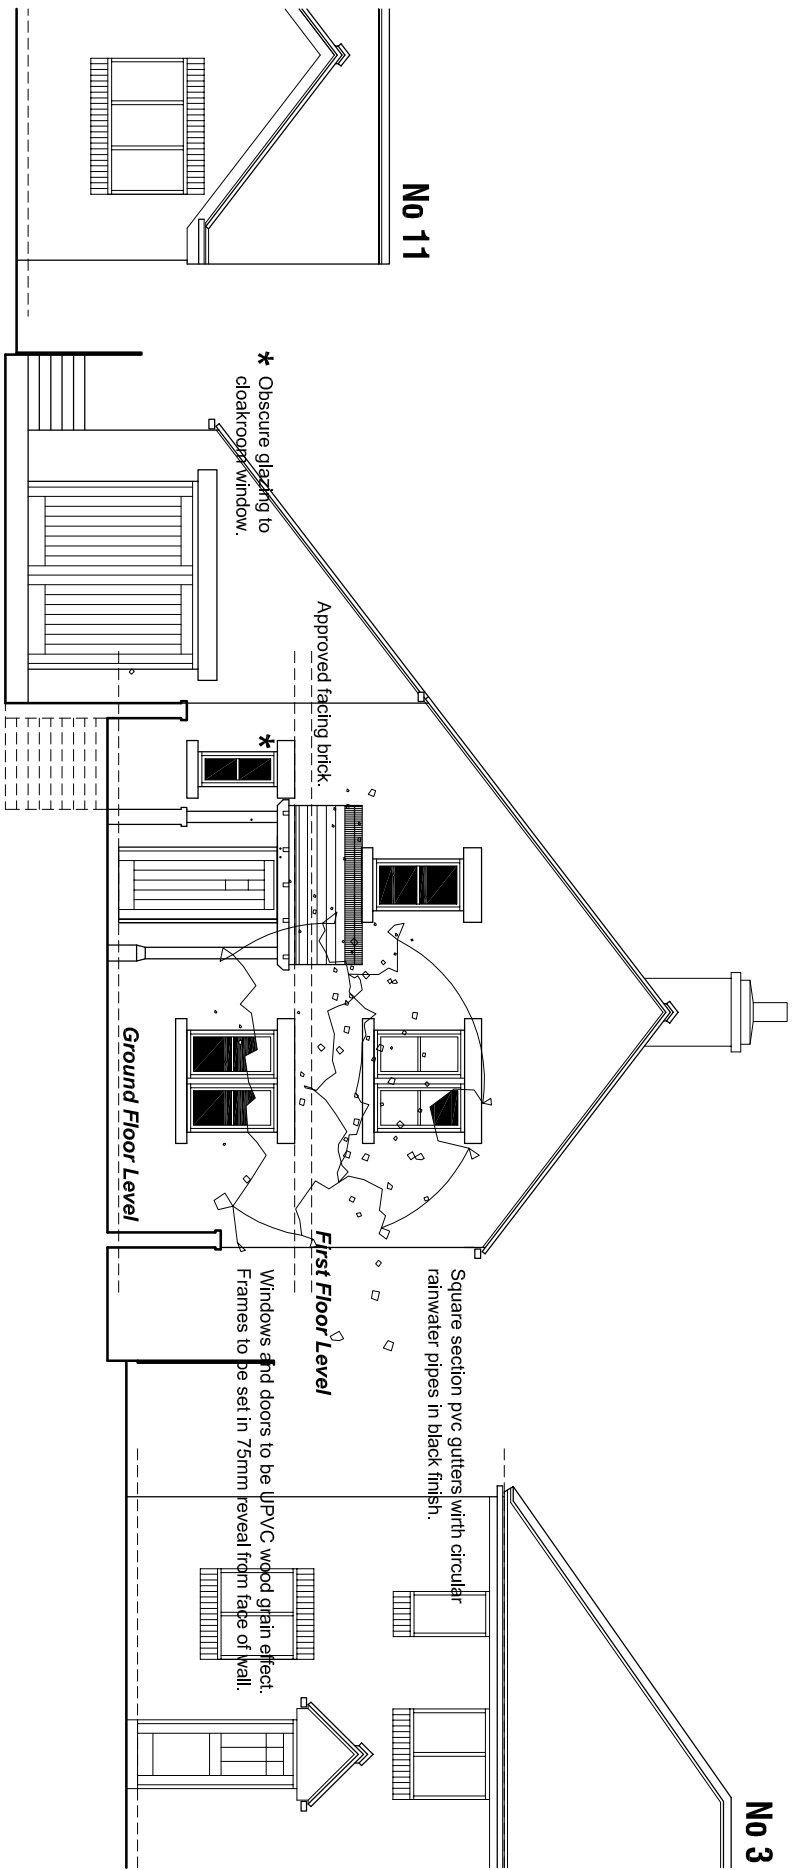


NORTH EAST ELEVATION

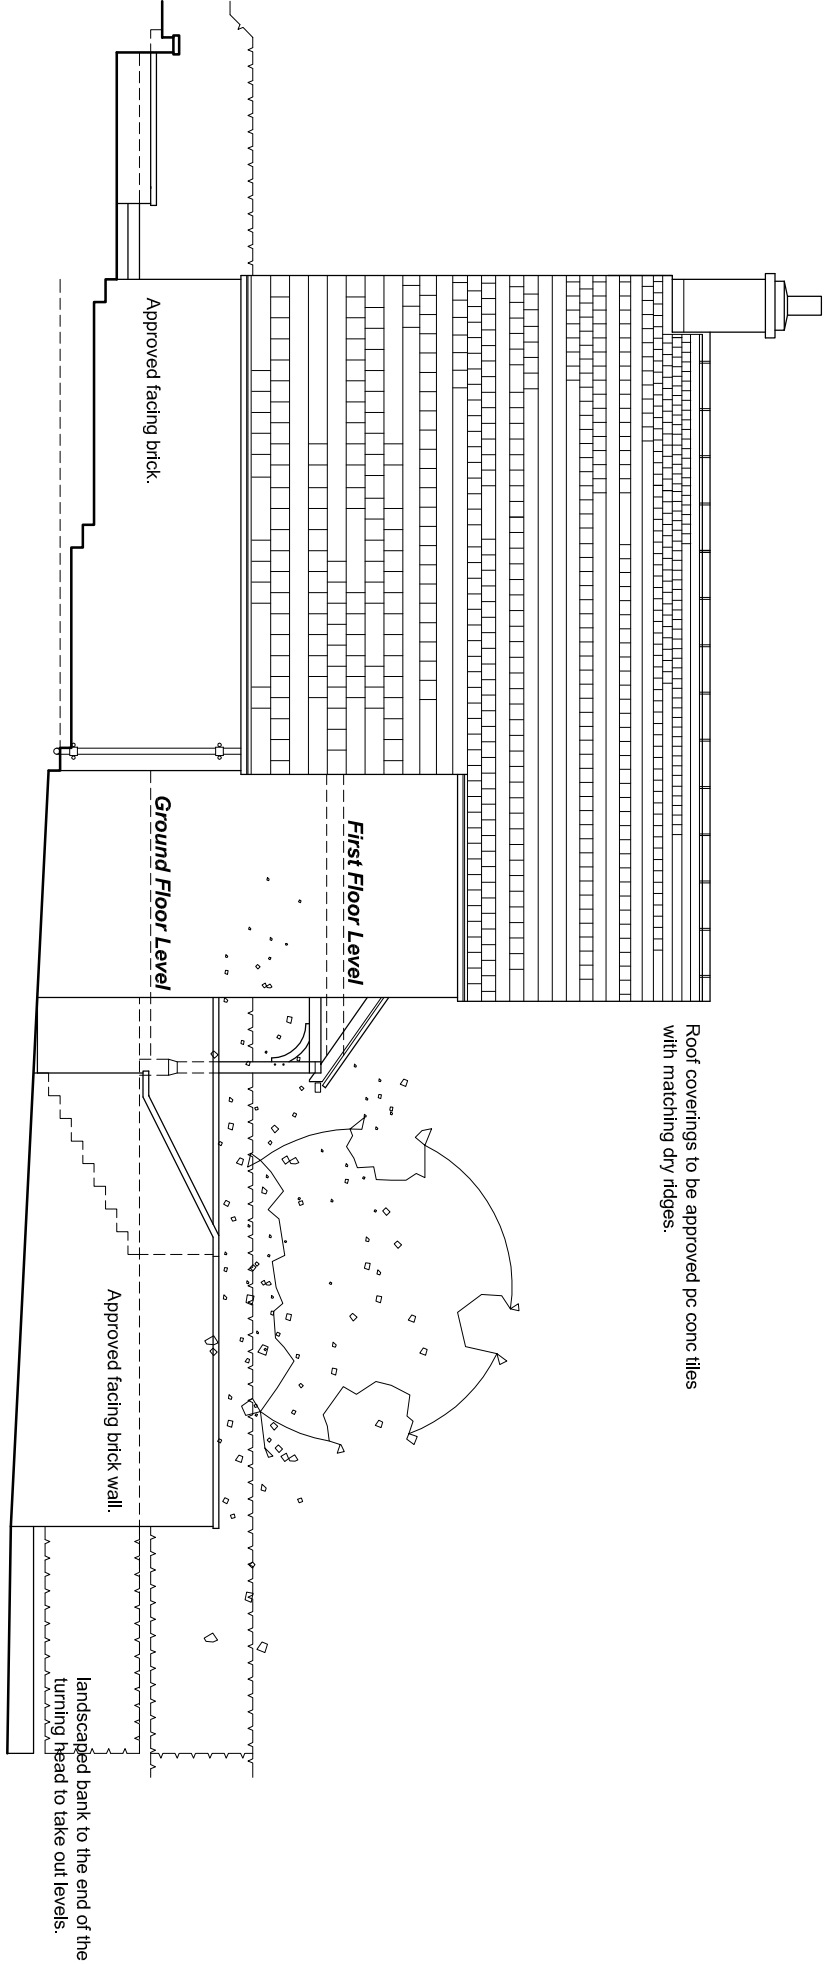


SOUTH EAST ELEVATION

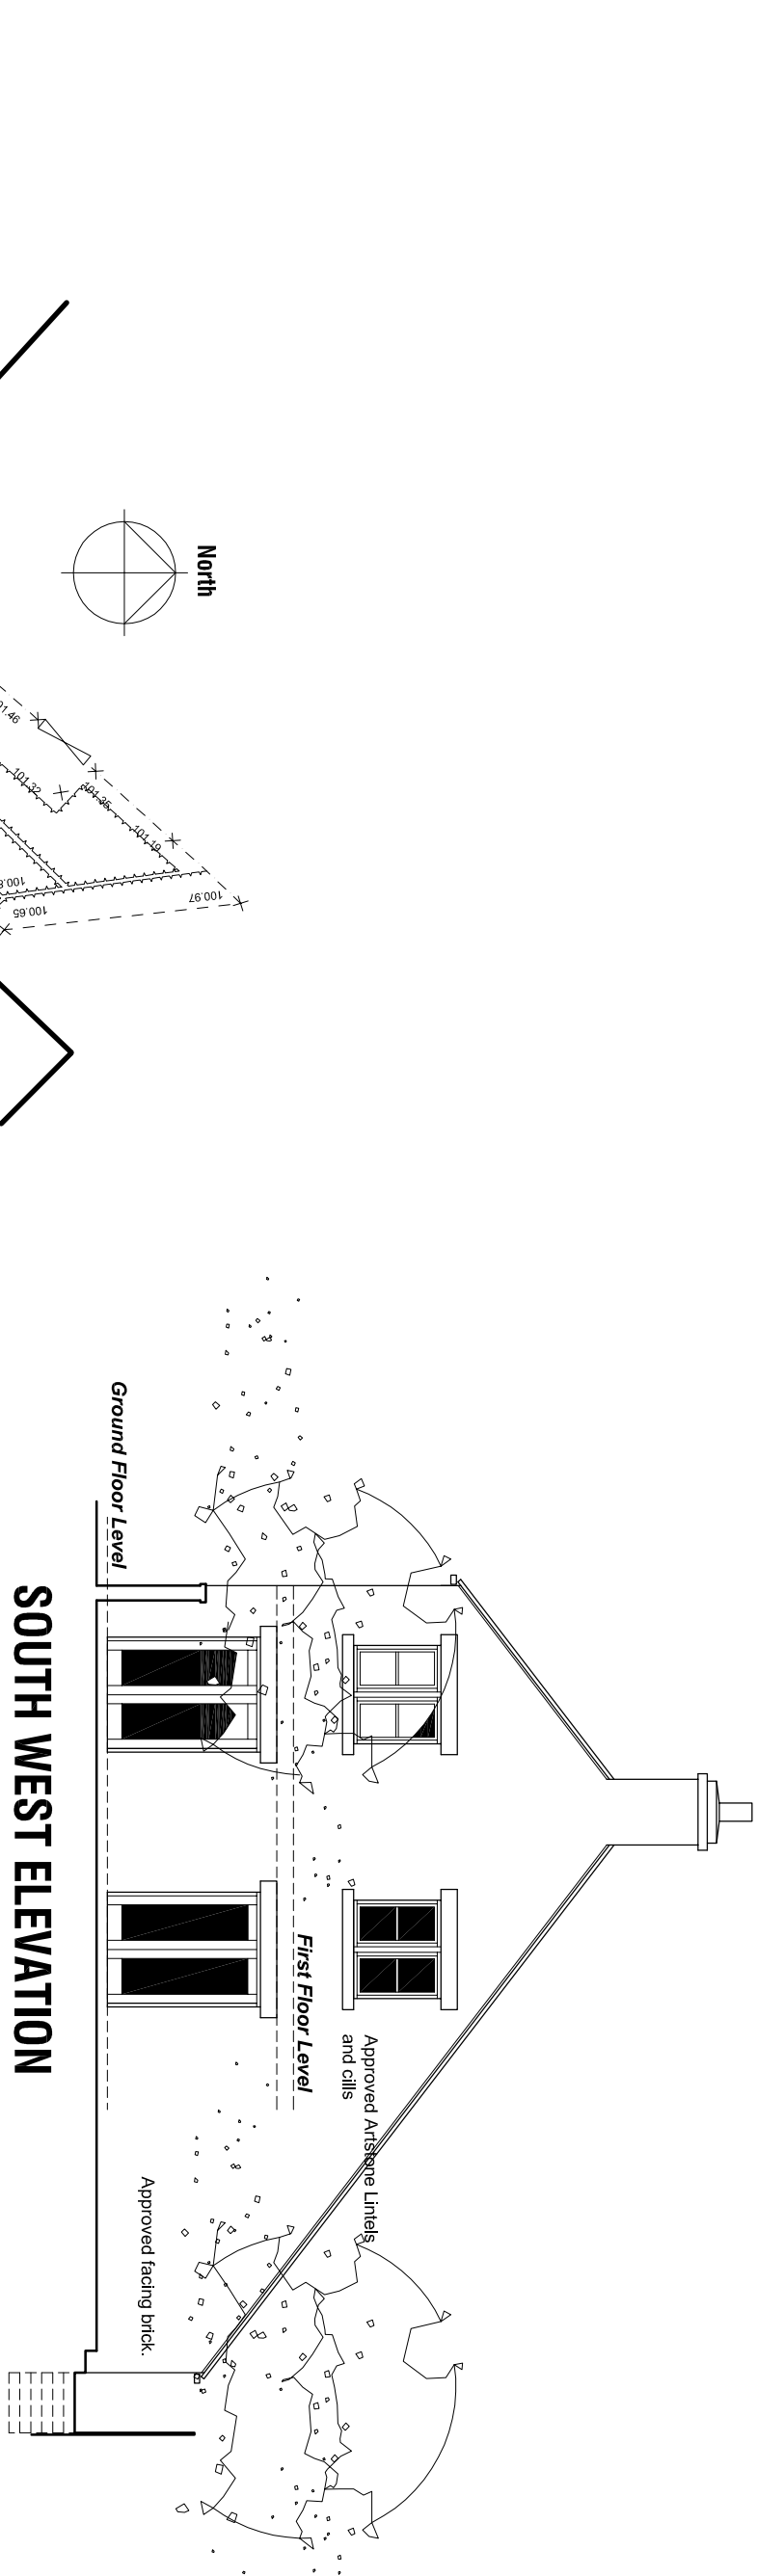


SOUTH WEST ELEVATION

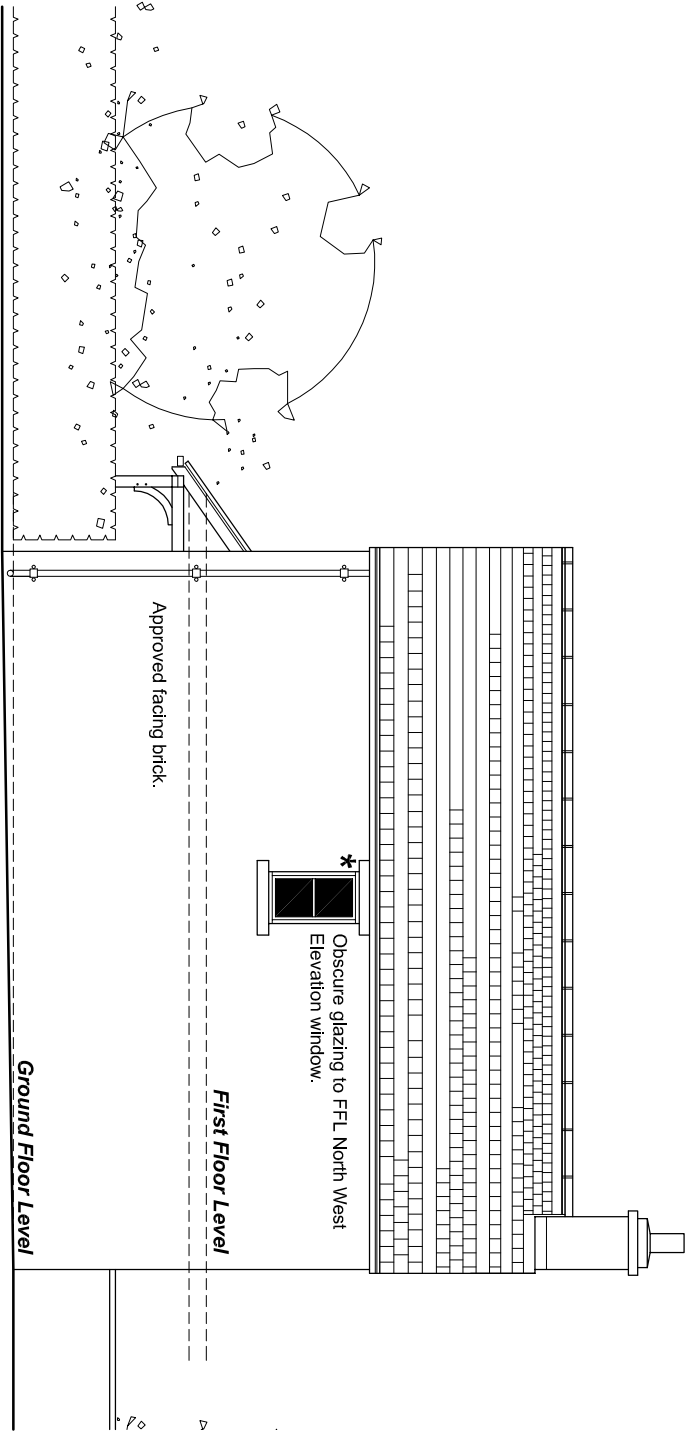


NORTH WEST ELEVATION

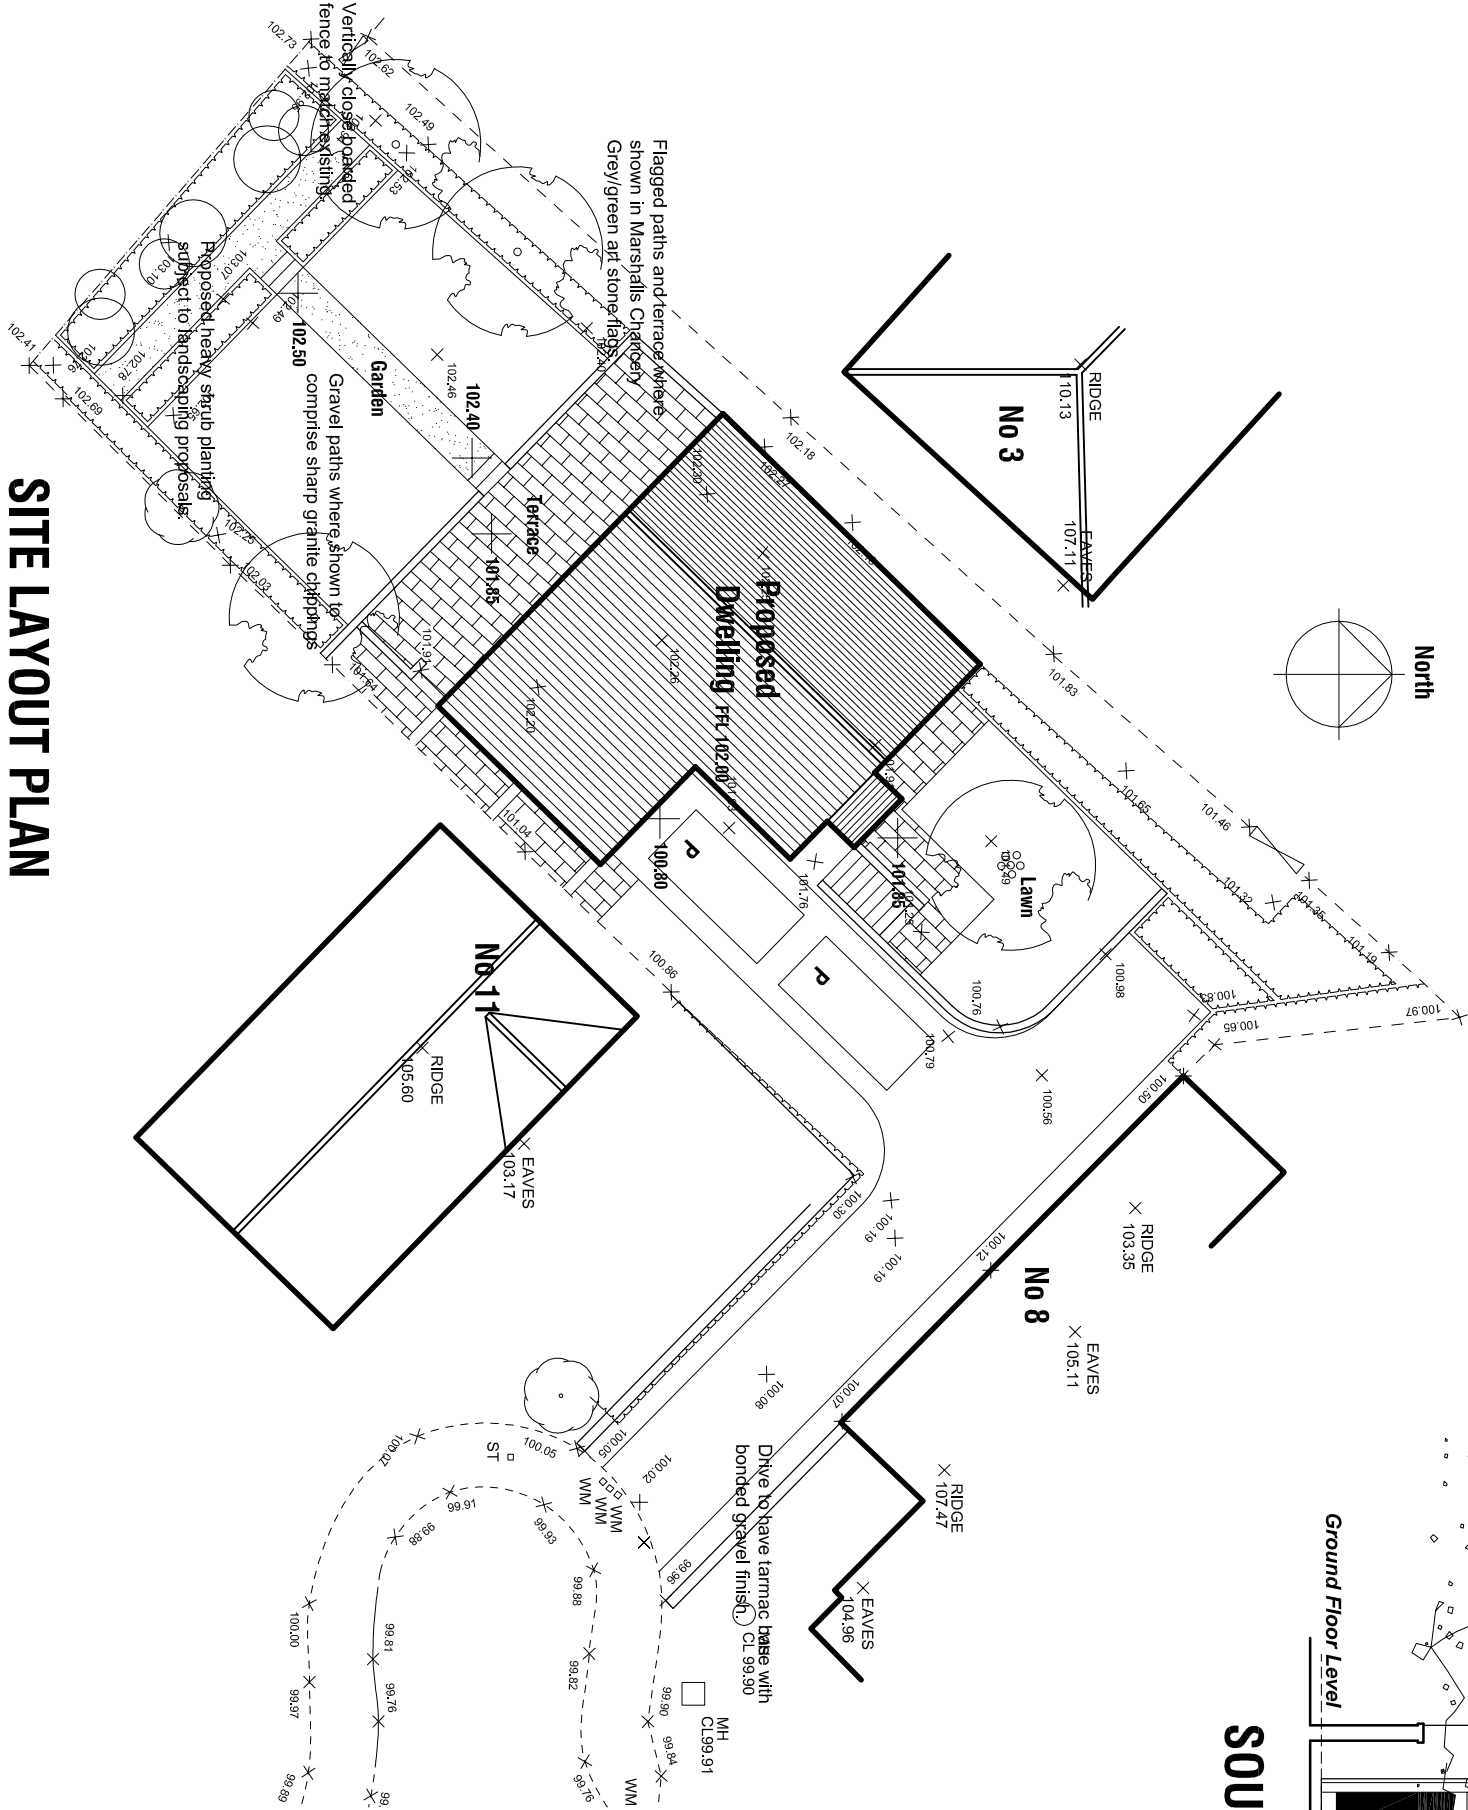


SITE LAYOUT PLAN

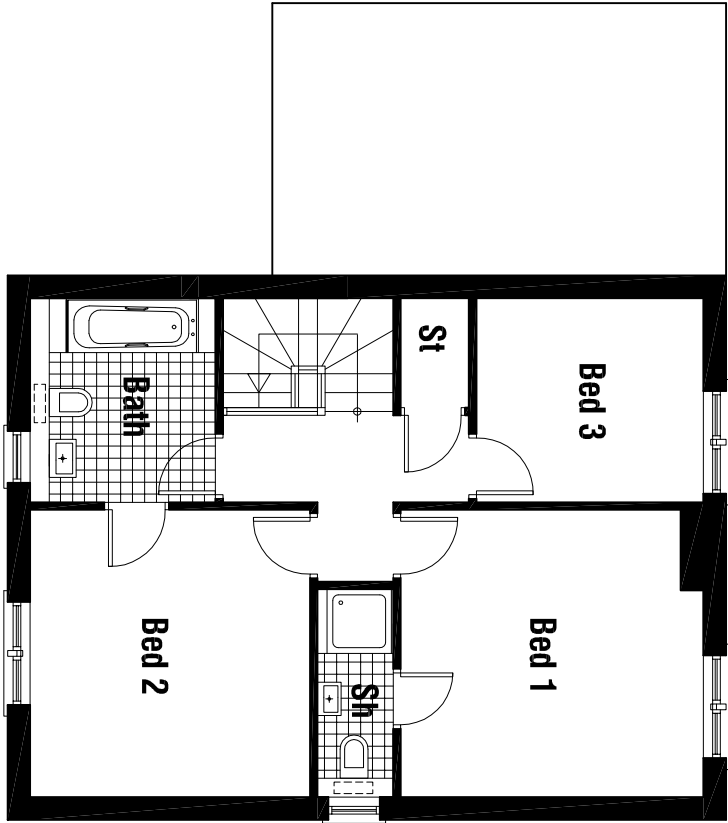

FIRST FLOOR PLAN

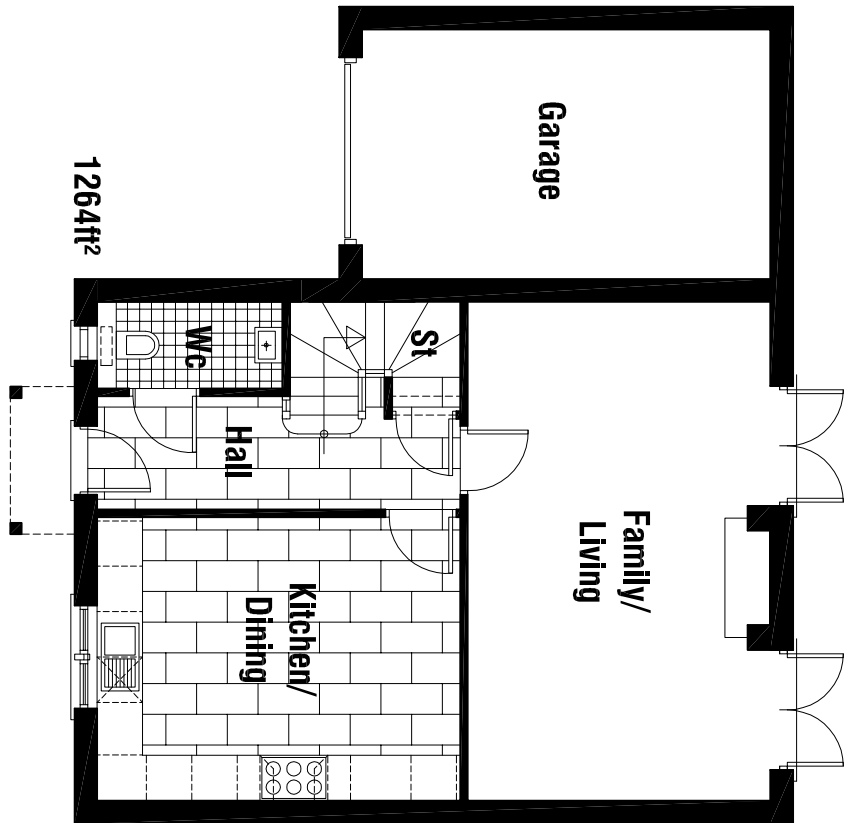

GROUND FLOOR PLAN

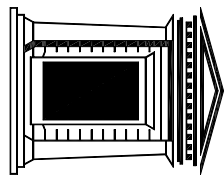

Chris Carr Associates
ARCHITECTS

6A Eastgate, Barnsley, S70 2EP
Tel:(01226) 286256 Fax:(01226) 207304
Email: mail@cca-arch.co.uk

SKETCH PROPOSALS

SITE PLAN, PLANS AND ELEVATIONS

PROPOSED NEW DWELLING
FOXFIELDS
OXPRING

Scale: 1:100 1:200 @ A2 Drawn: ECC

Date: MAY 2010 Ref. No. 22.78

DWG. No. P1 Rev.

This drawing and the copyright is the Architects property and may be used or reproduced only by agreement. All Dimensions in Millimetres Unless specified otherwise and subject to verification on site.