

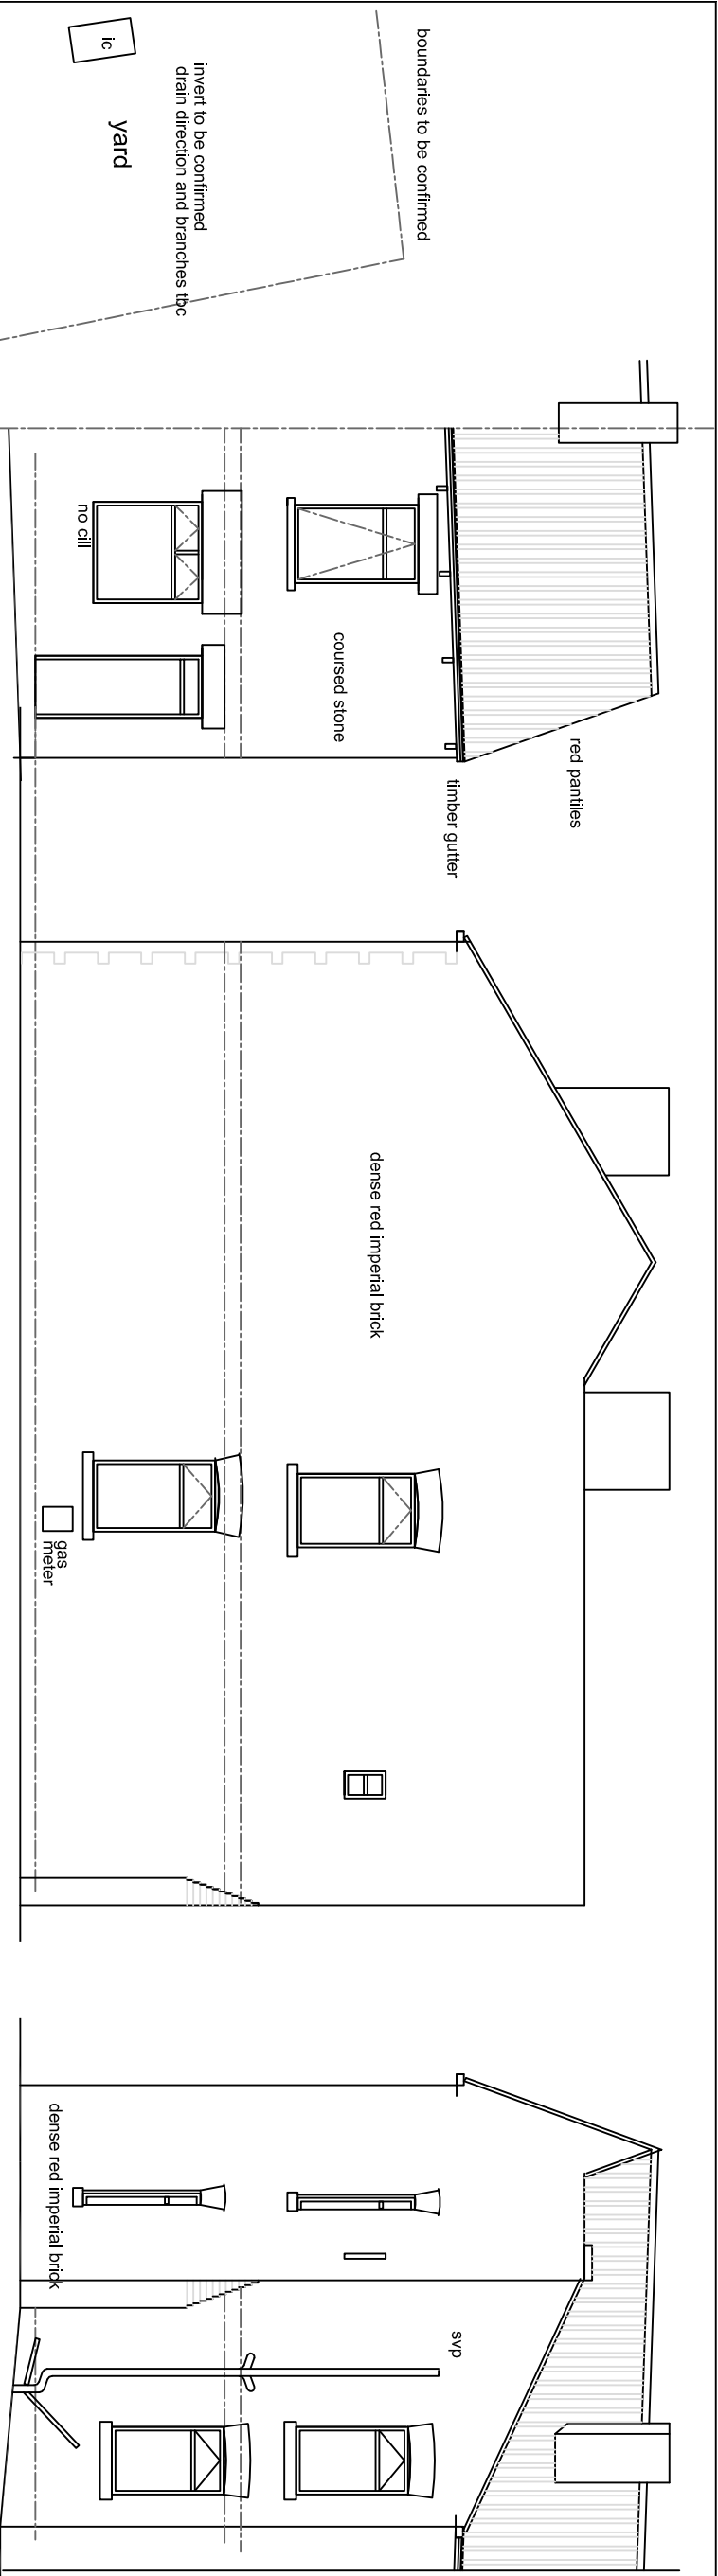
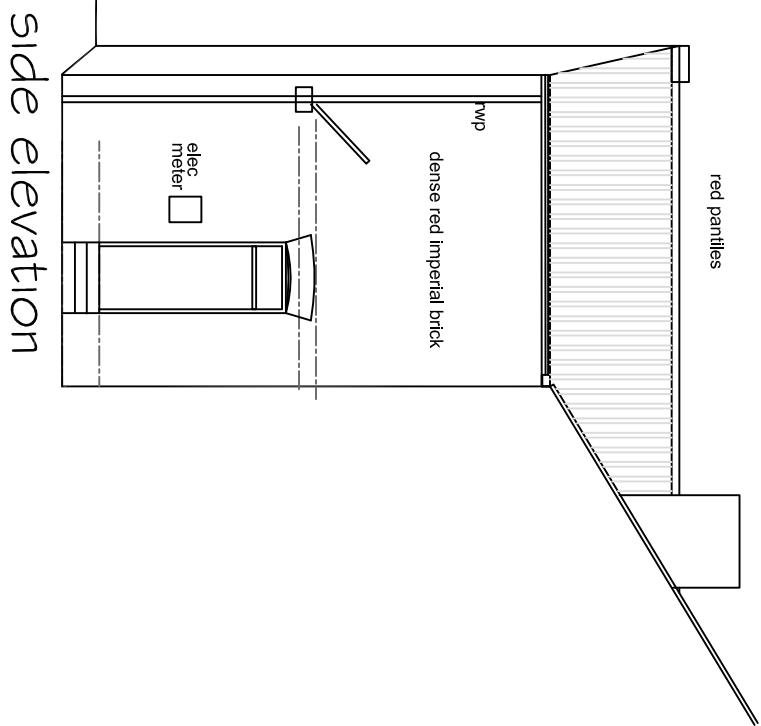
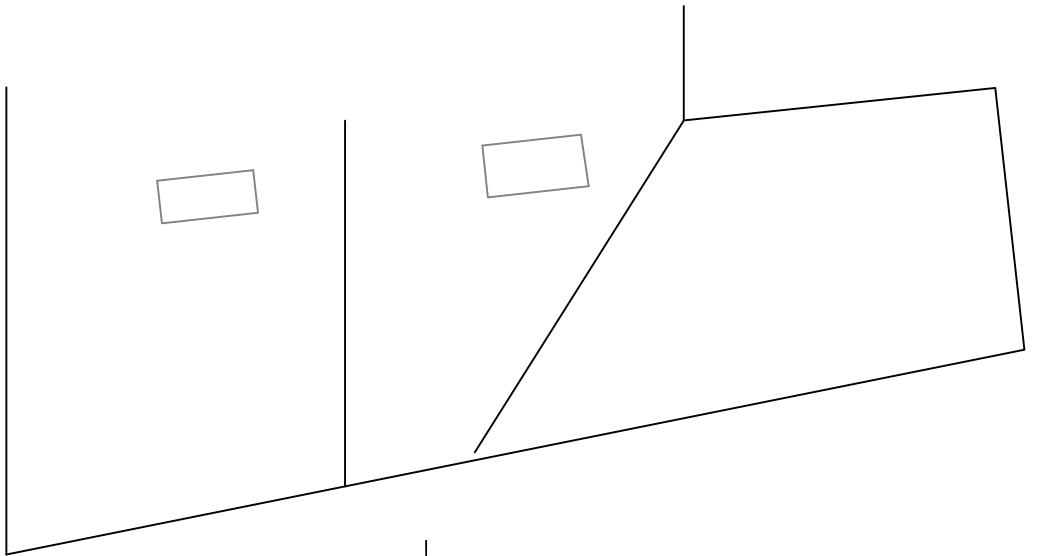


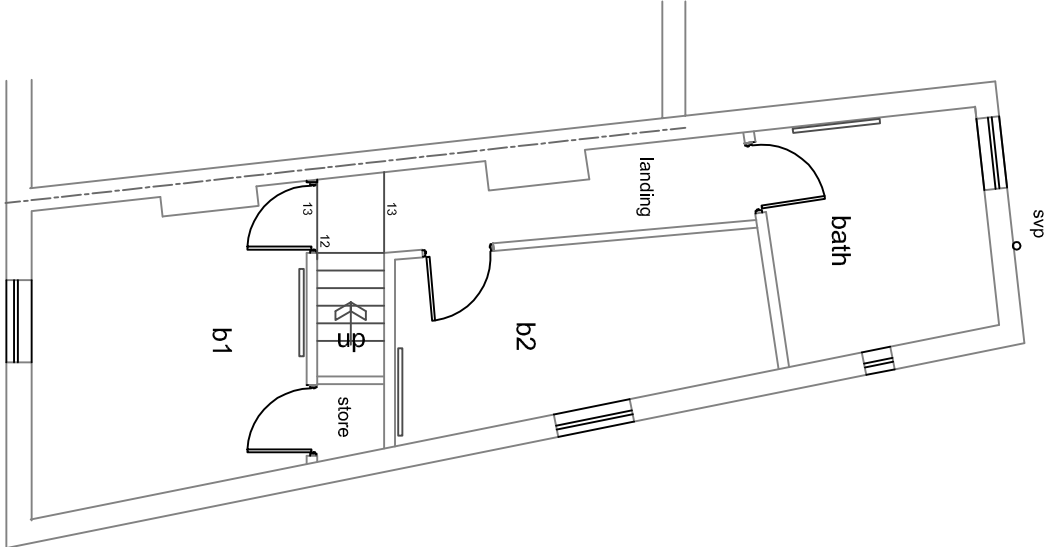

front elevation

side elevation

rear elevation

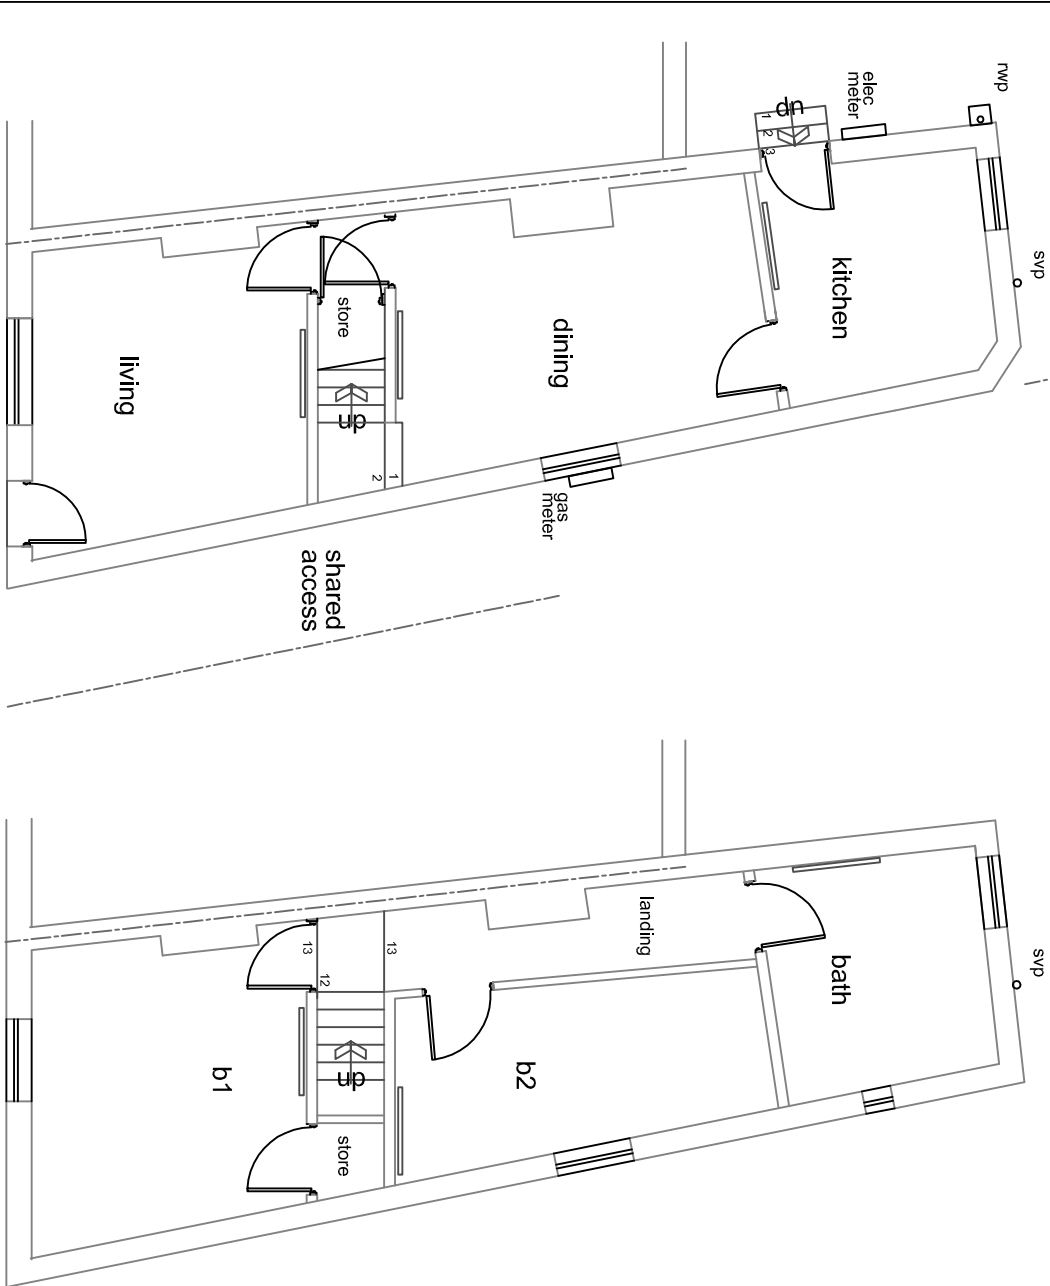

side elevation

ground floor plan

first floor plan

roof plan

1:100 property as existing

Scale 1 to 100 @A3



Do not scale, work only to figured dimensions.
This drawing is prepared for the District Building Surveyor, the District Building Surveyor, and to the satisfaction of the District Building Surveyor. This drawing is prepared for Local Authority Building Planning and is not to be used for any other purpose without the written consent of the District Building Surveyor.
J MURRAY
4 BROOKSIDE CLOSE, HICKENTHORPE
SHEFFIELD S12 4LE 0114 2417 0802
TITLE
conversion to 2 apartments
23 Castle Street
Barnsley S70 1NT
CLIENT
KEYSTONE
asset management ltd

plans as existing

DATE 20/5/2013 SCALE 1:100

DRAWING No.
cs/13/01

REVISION

Preliminary issue