



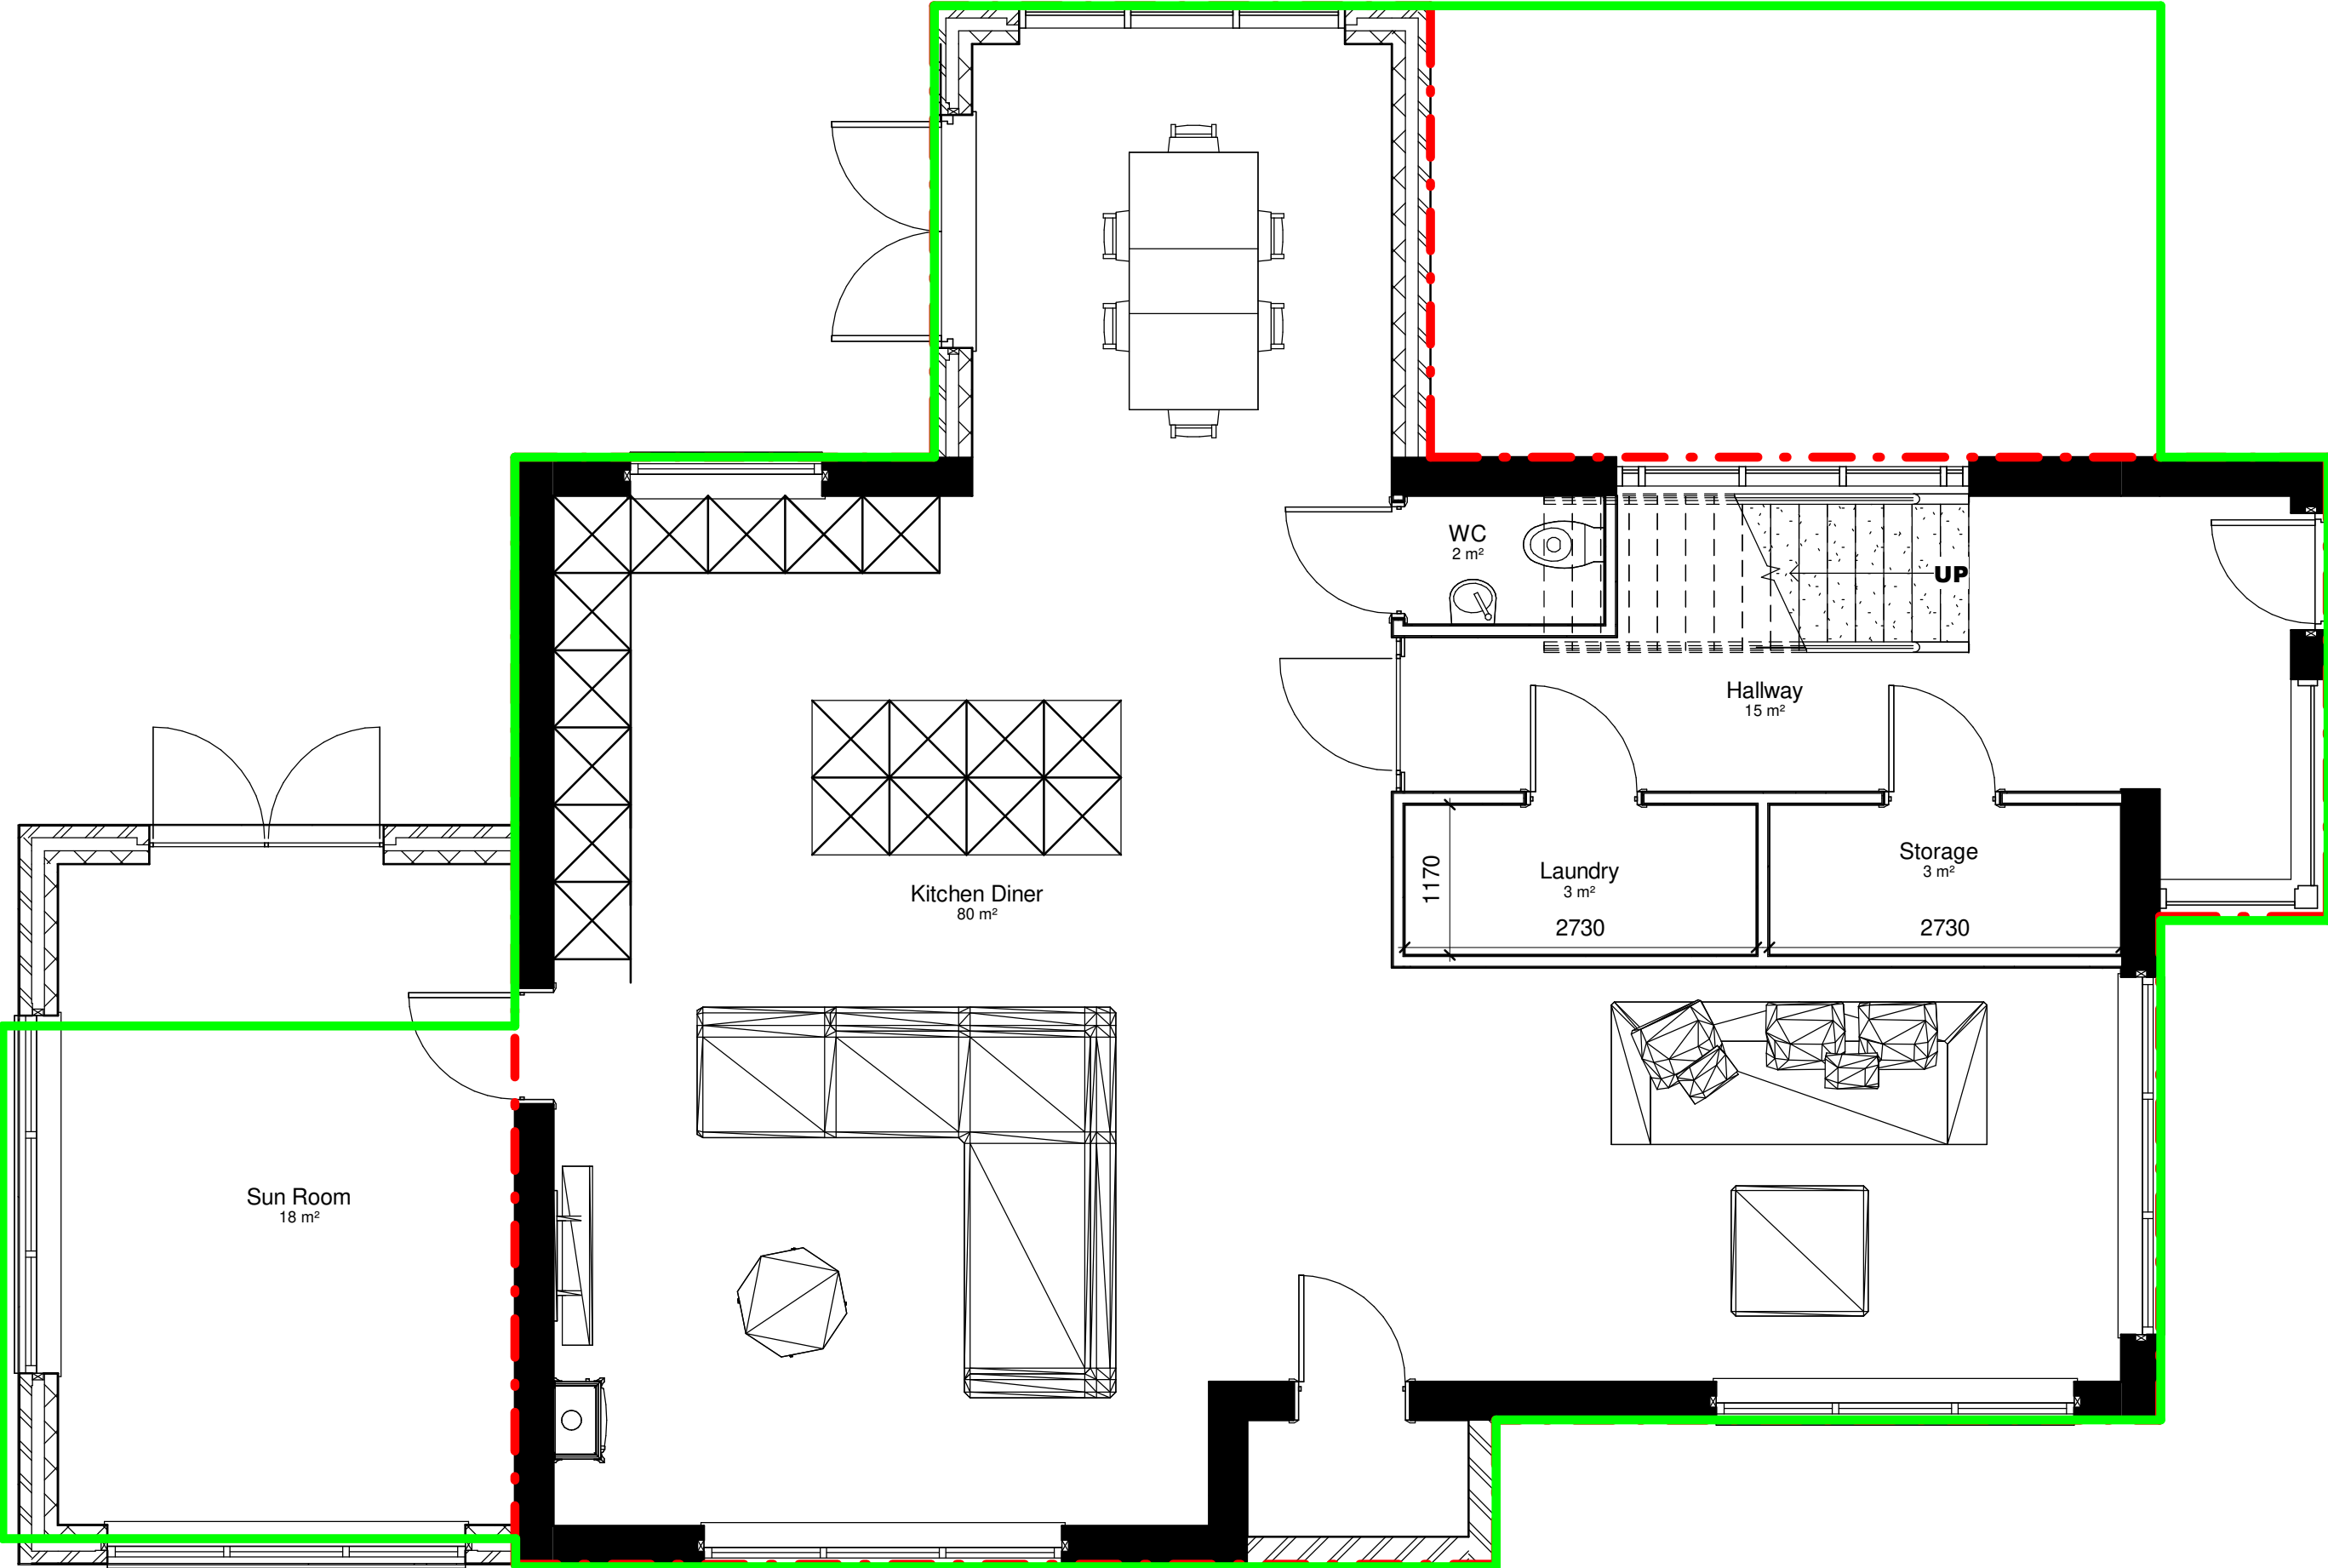

GROUND FLOOR AS PROPOSED [1:50]

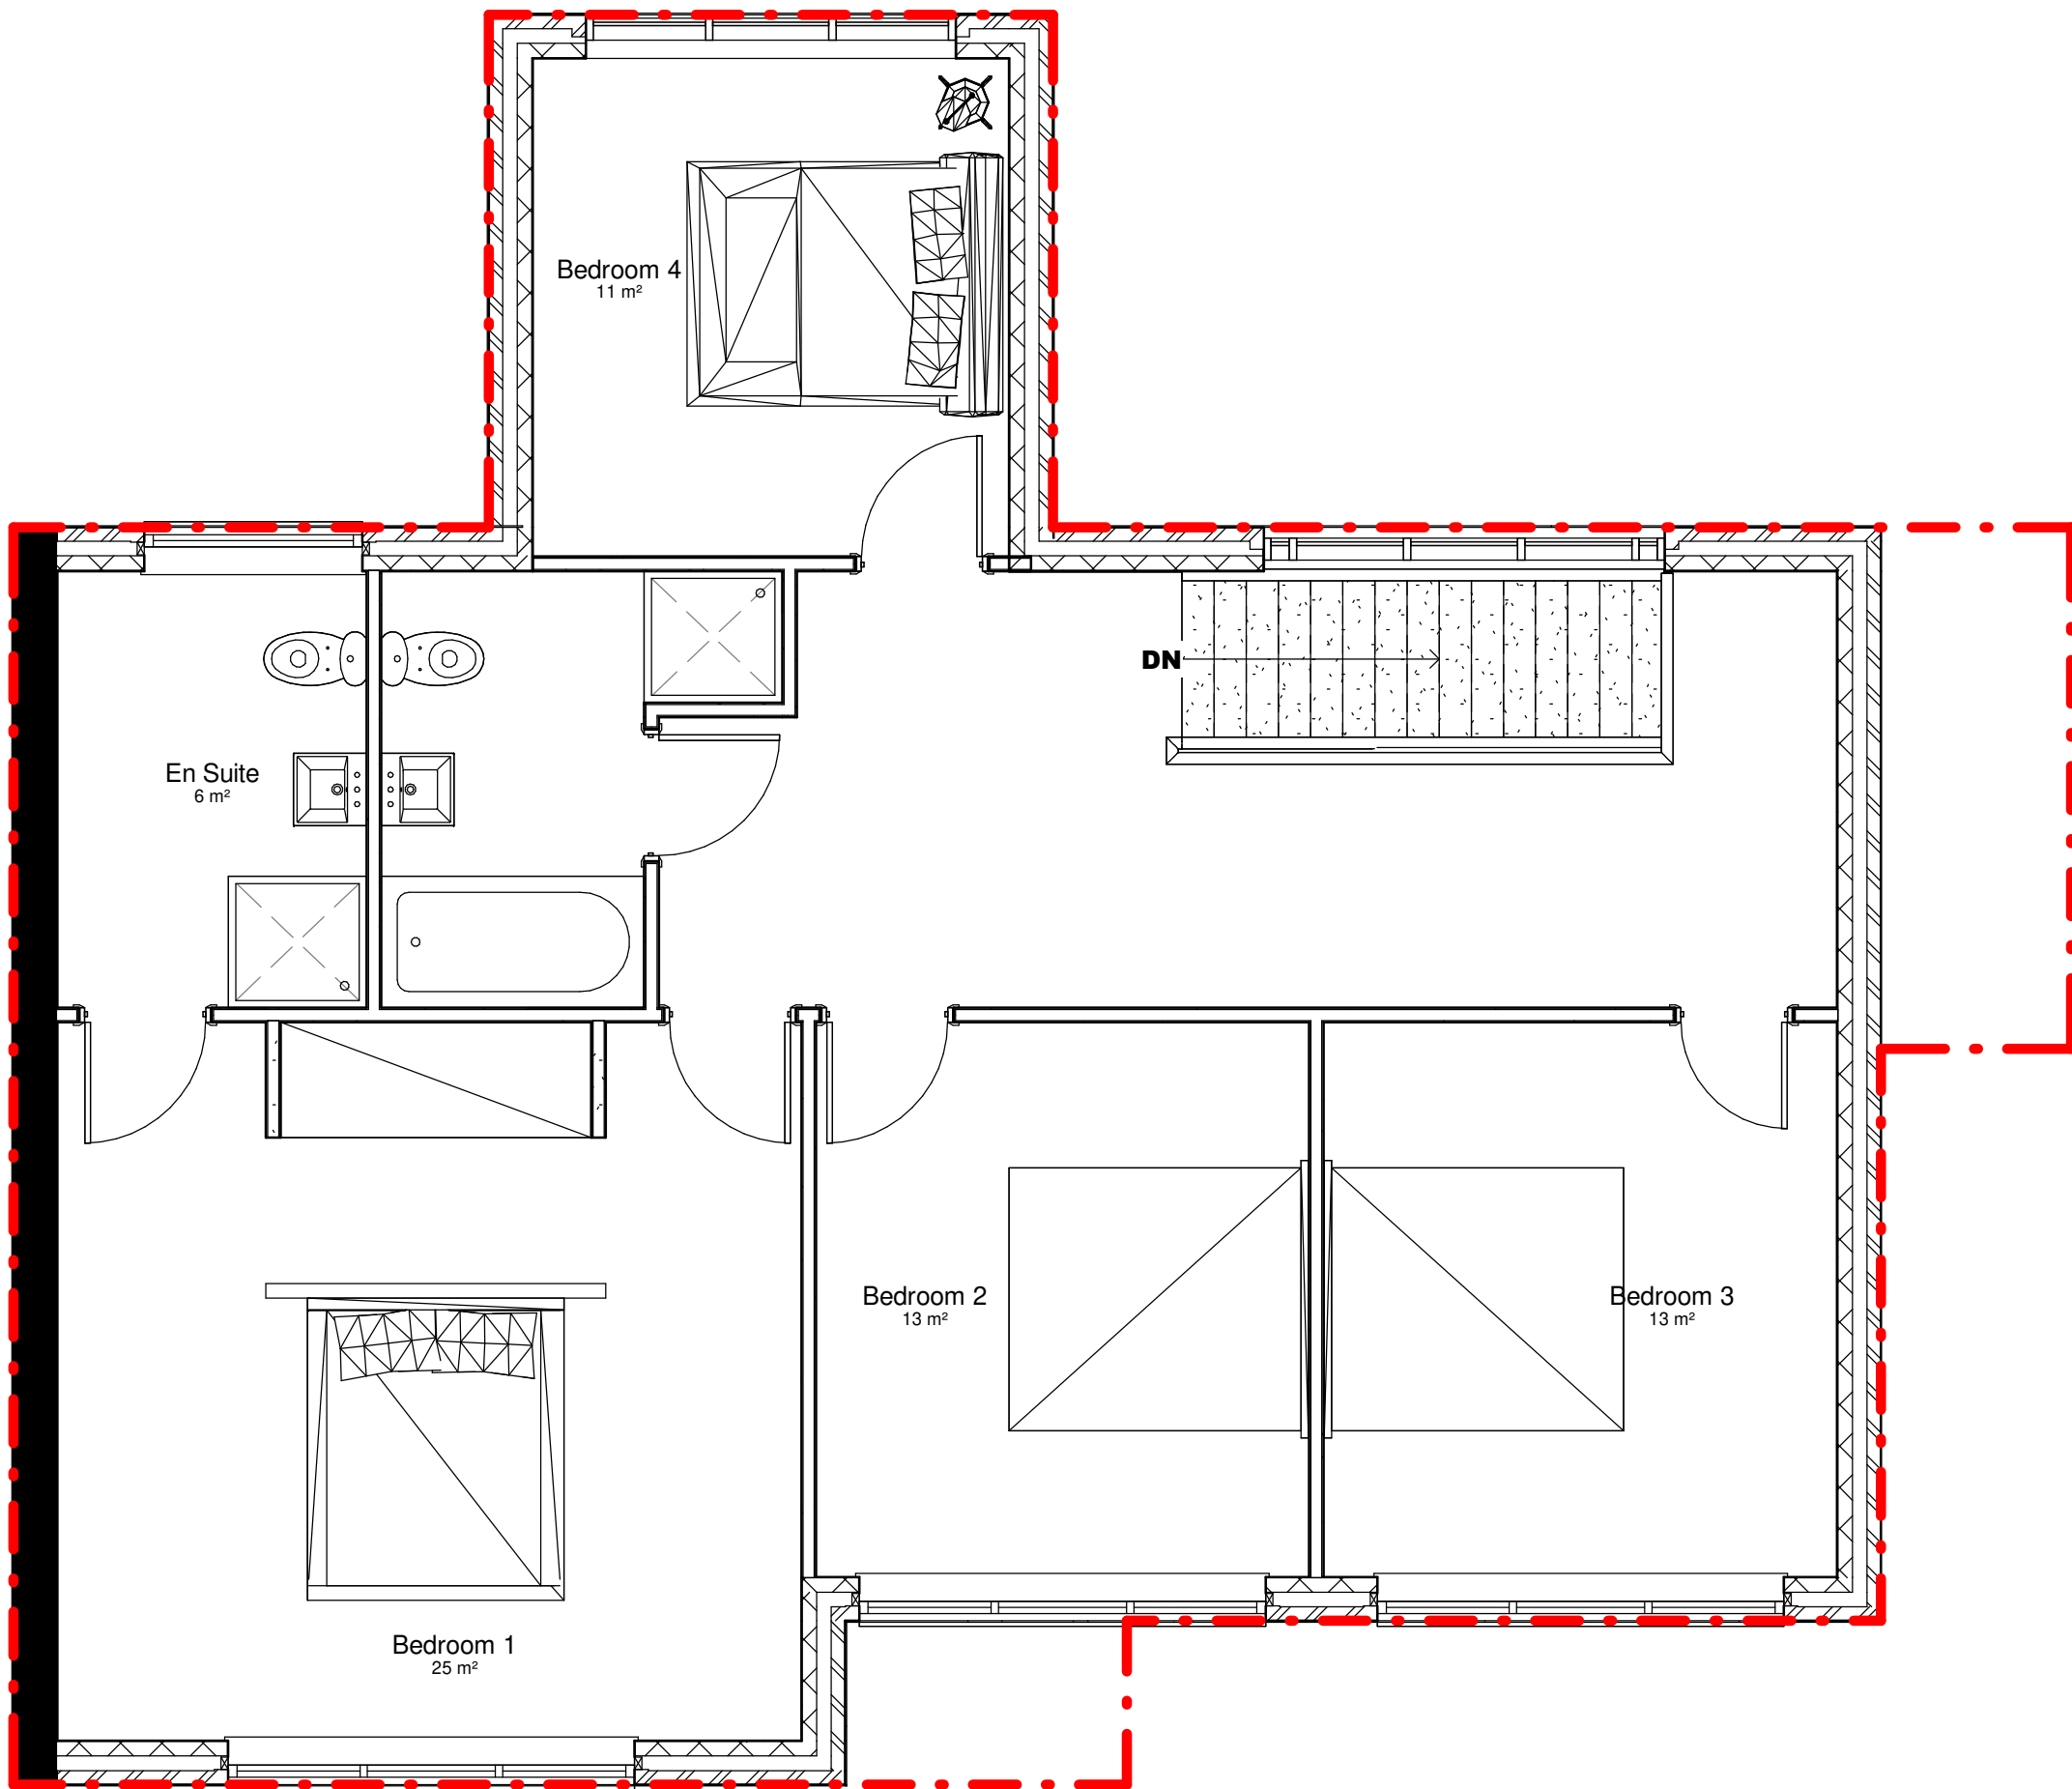

FIRST FLOOR AS PROPOSED [1:50]

Notes			
Figured dimensions only to be taken from this drawing. Do not scale. If in doubt ask.			
Rev	Date	Drawn	Description
E	Date 5	OG	Removal of all added fenestration on side elevations

- KEY:
- ORIGINAL FOOTPRINT
 - EXISTING FOOTPRINT

MaxDesign

Architecture | Planning | Consultancy

The White House, 278 Bawtry Road, Doncaster DN4 7PD

t: 01302 867509 e: design@maxdesignconsultancy.co.uk m: 07734 939 044 w: maxdesignconsultancy.co.uk

status:

PLANNING

client:

M Hanks

project:

Ruggen House

title:

Floor Plan As Proposed

scale:

1 : 50

date:

Oct 2021

project no.:

2131

drawn:

OG

number:

003

rev:

E