



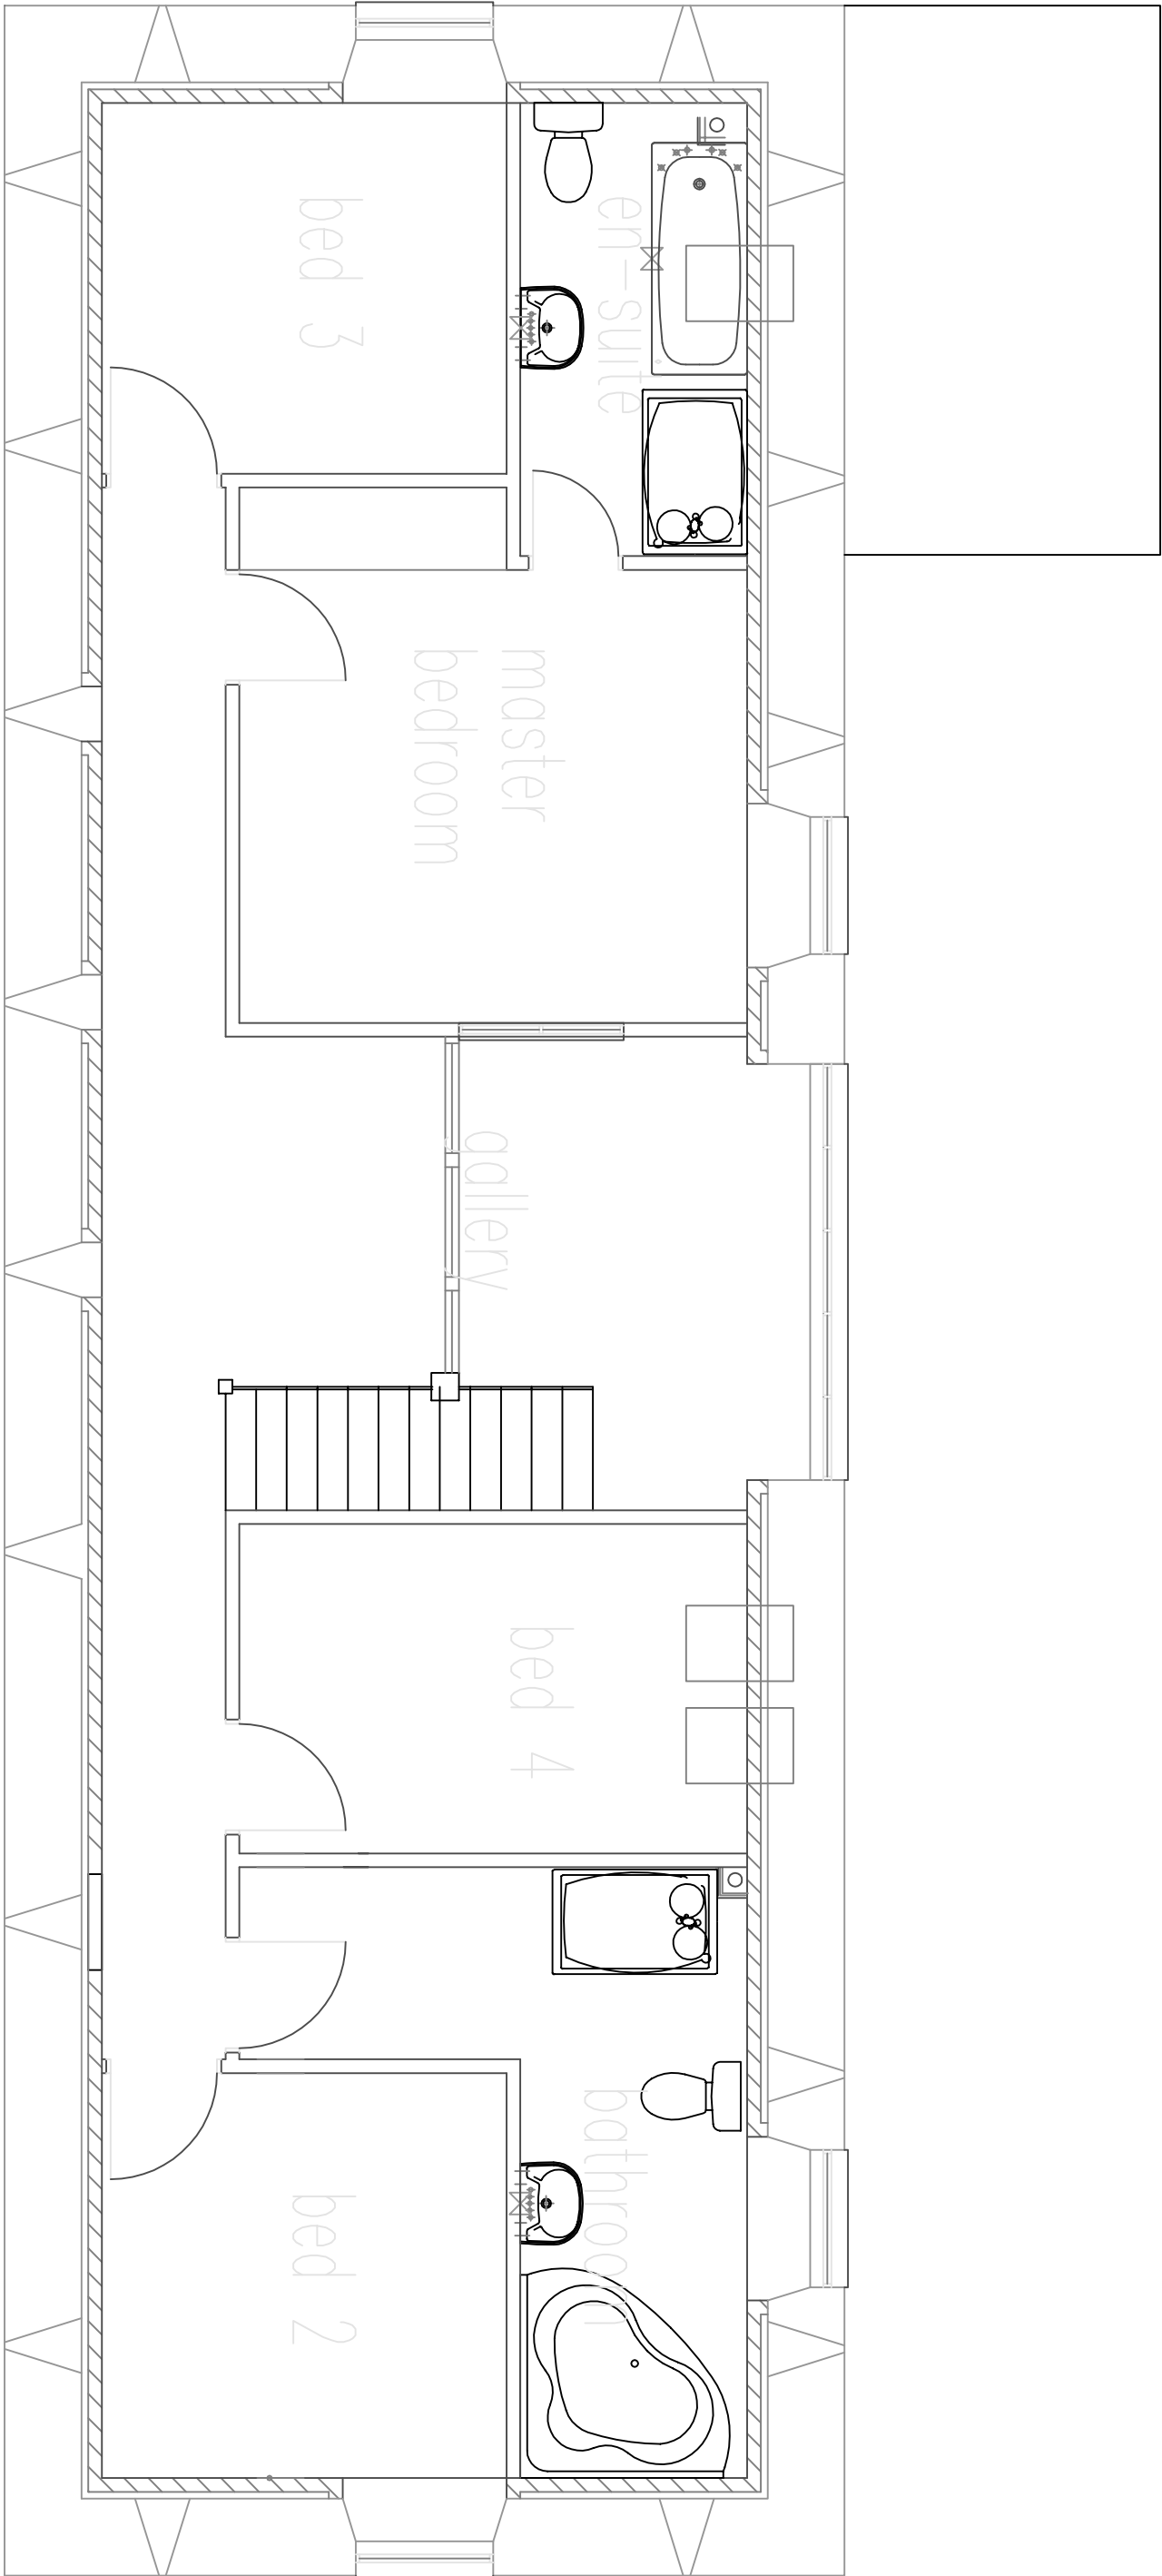


PROPOSED FIRST FLOOR PLAN

SCALE 1:50

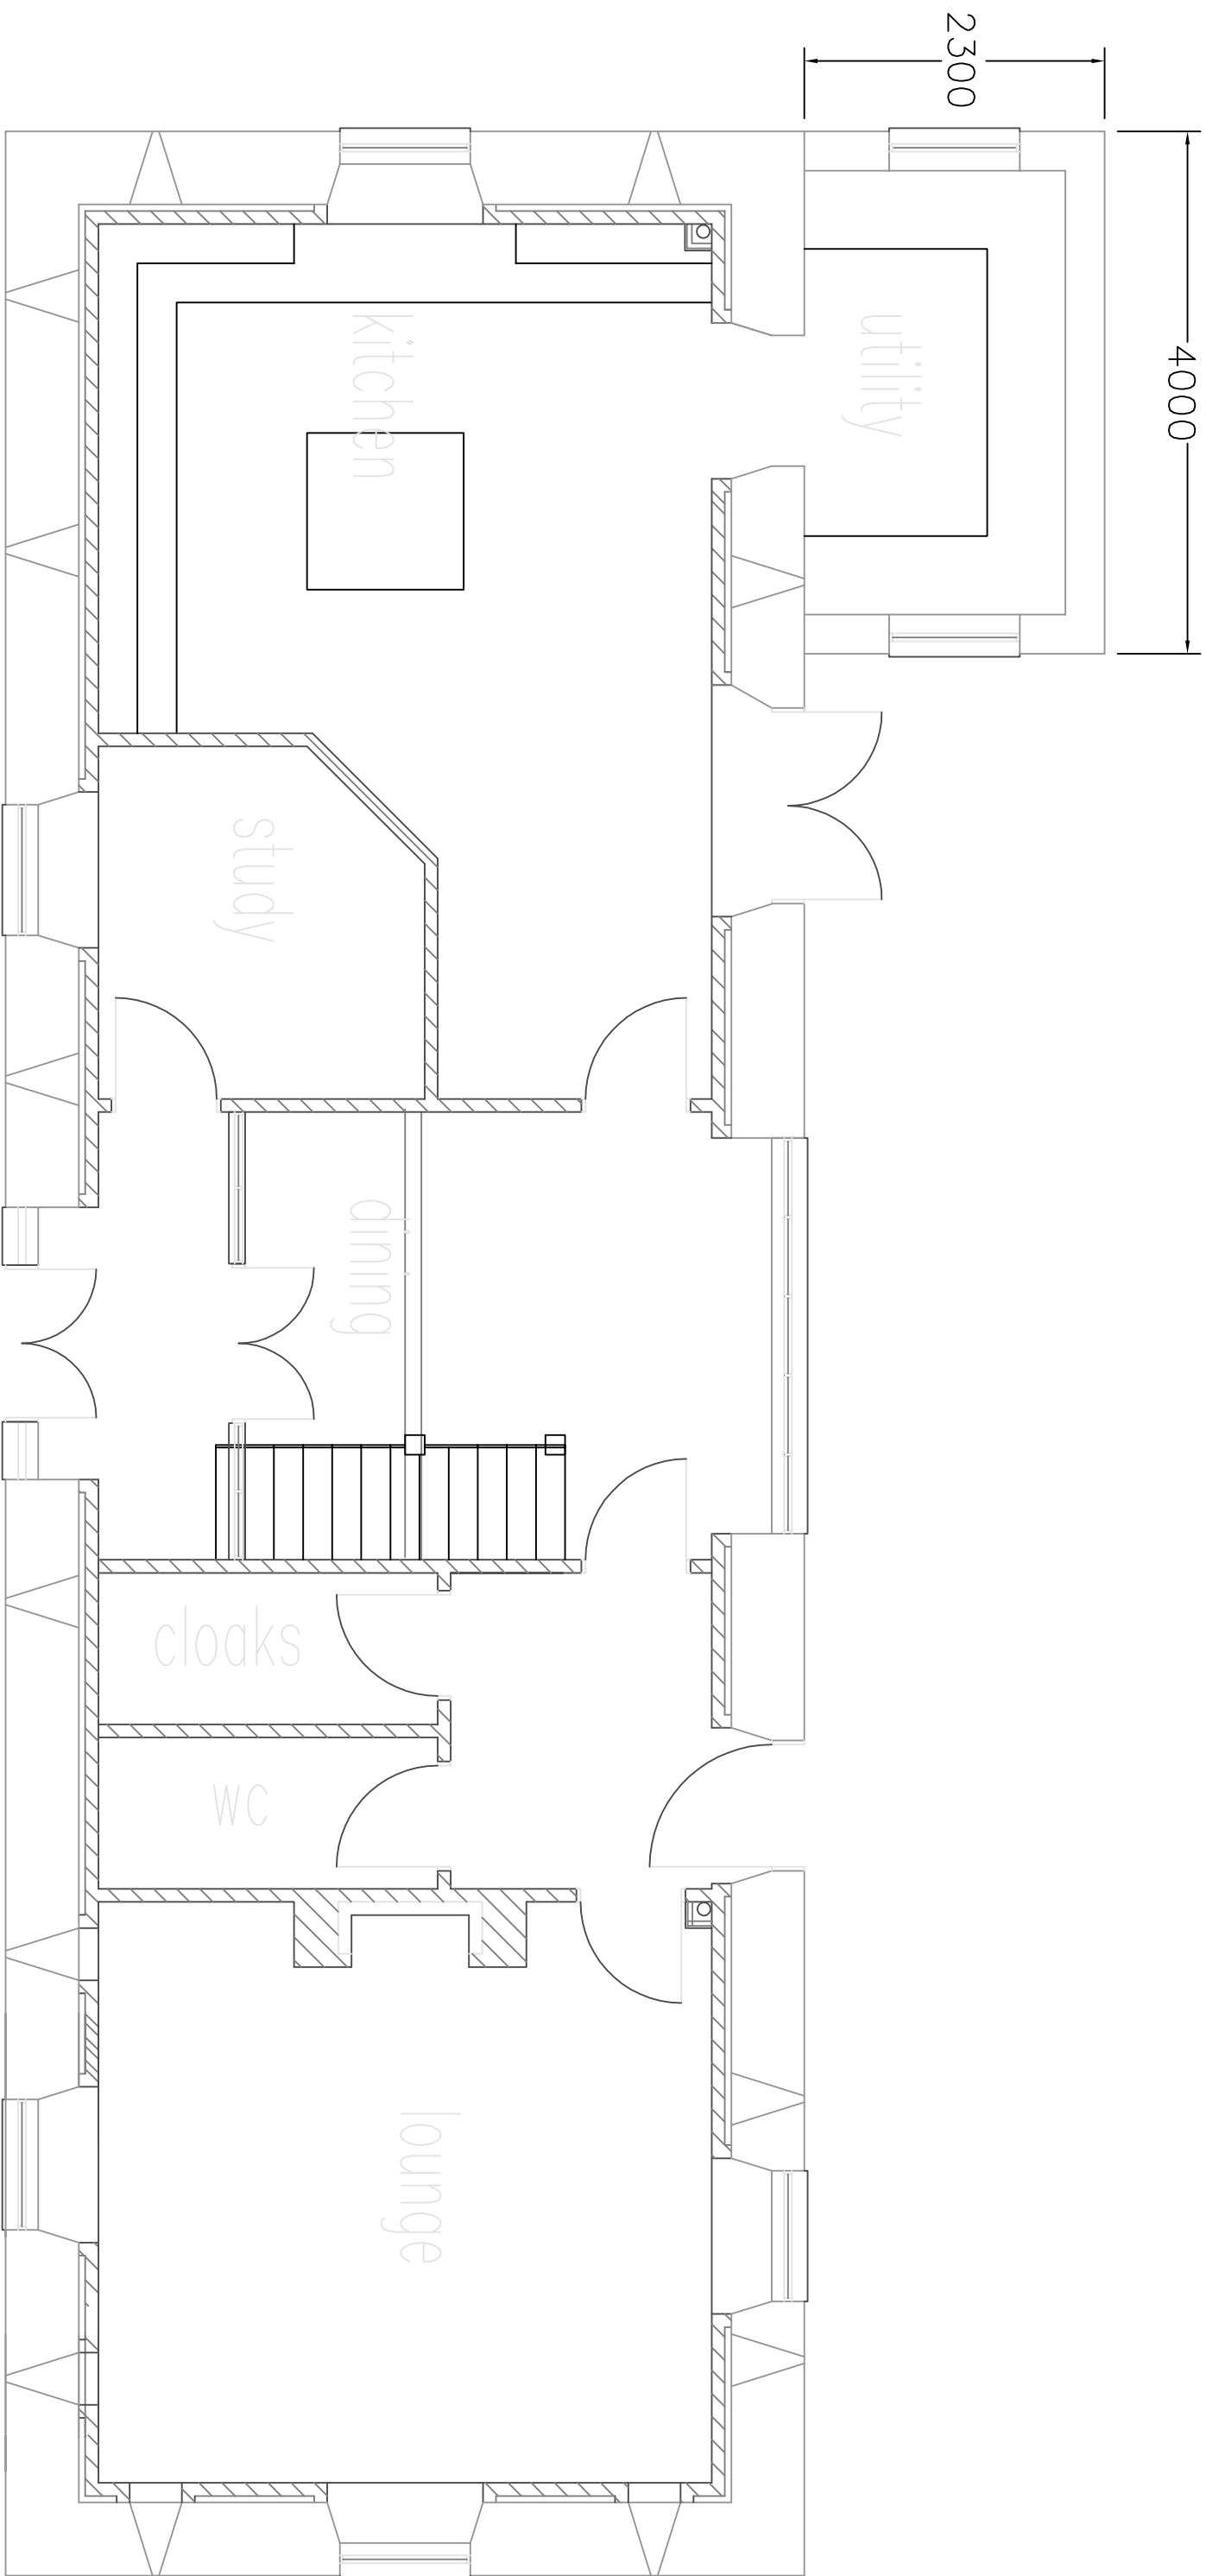


PROPOSED GROUND FLOOR PLAN

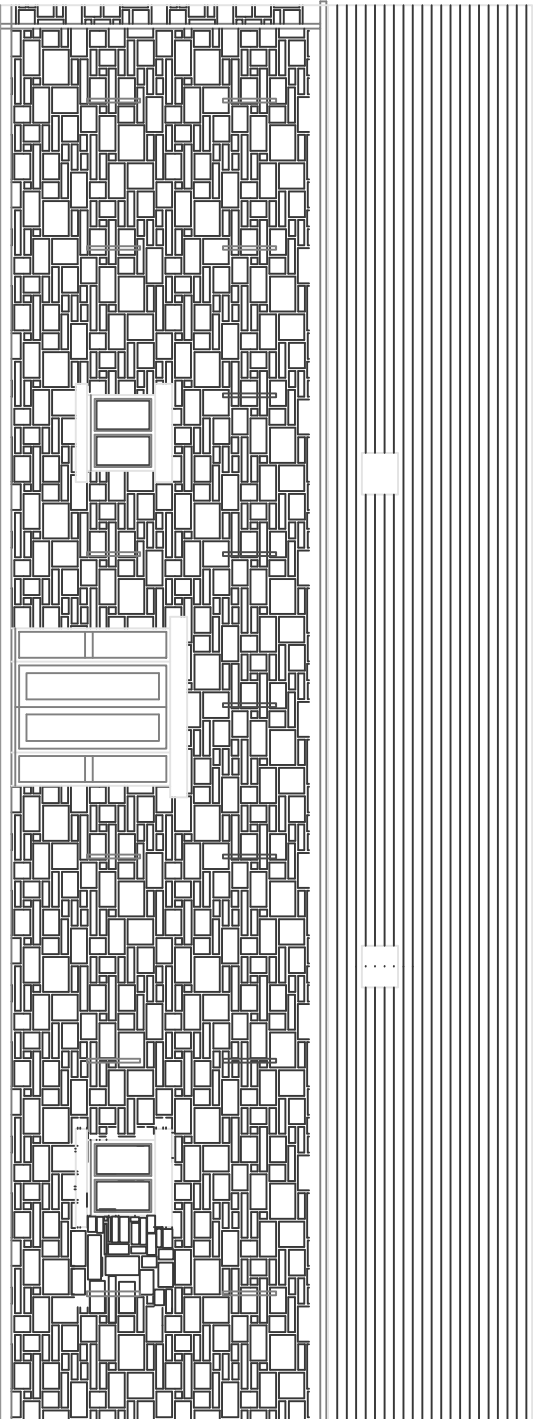


PROPOSED ELEVATION TO ROAD


SCALE 1:100

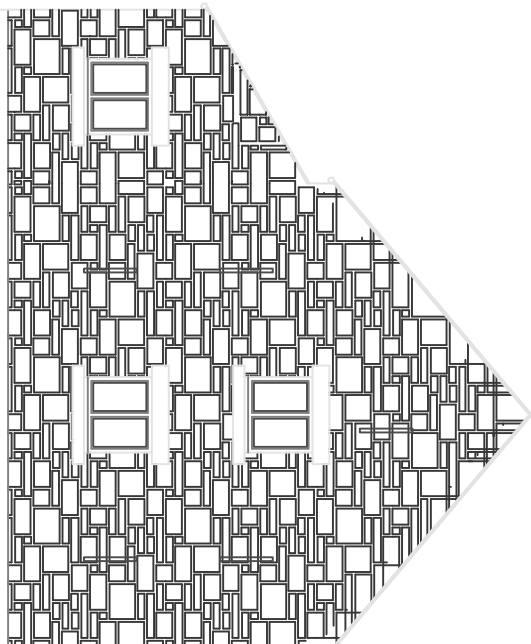

EAST ELEVATION

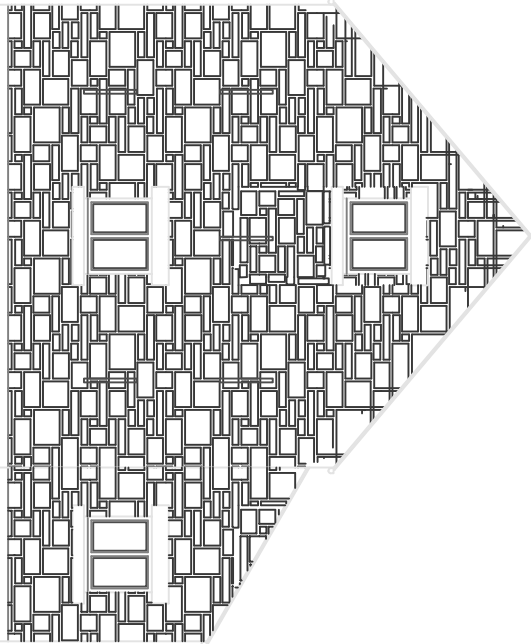

WEST ELEVATION

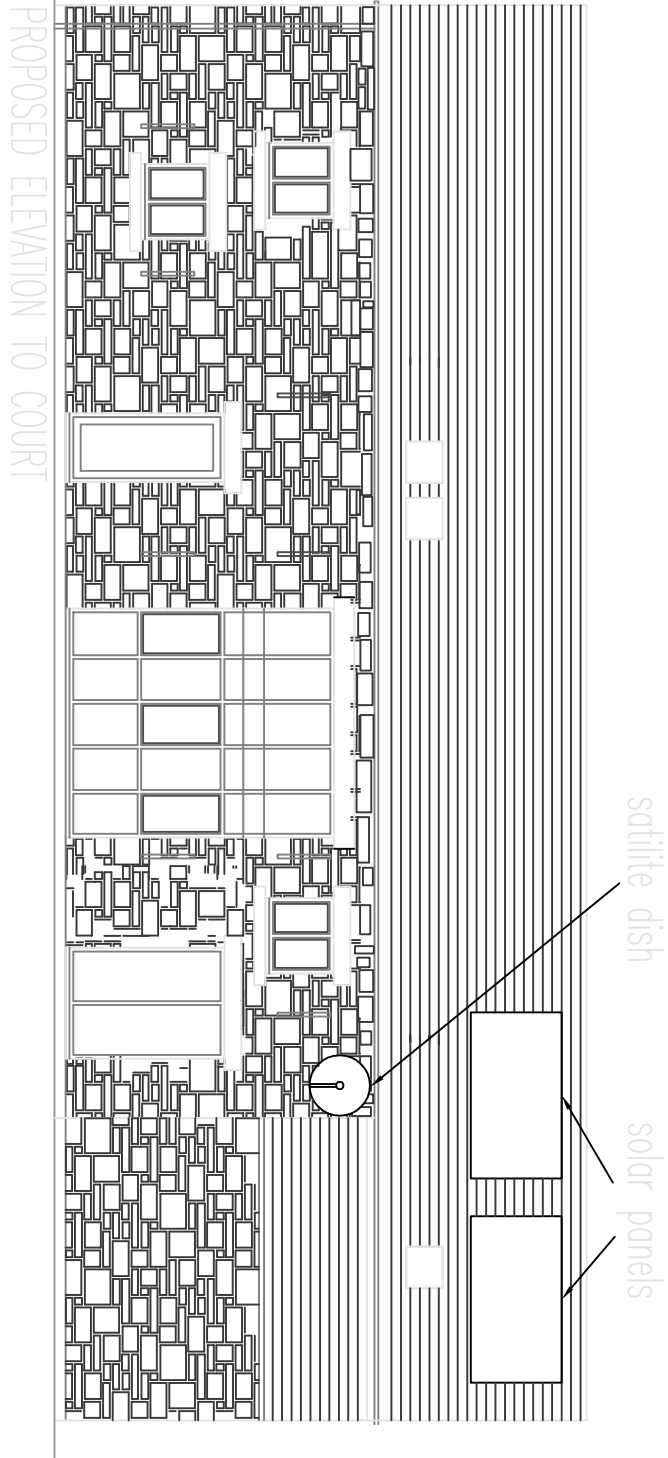

PROPOSED ELEVATION TO COURT

REVISIONS:

THE GRANARY
HAY GREEN LANE
BIRDWELL

PROPOSED
PLANNING LAYOUT