




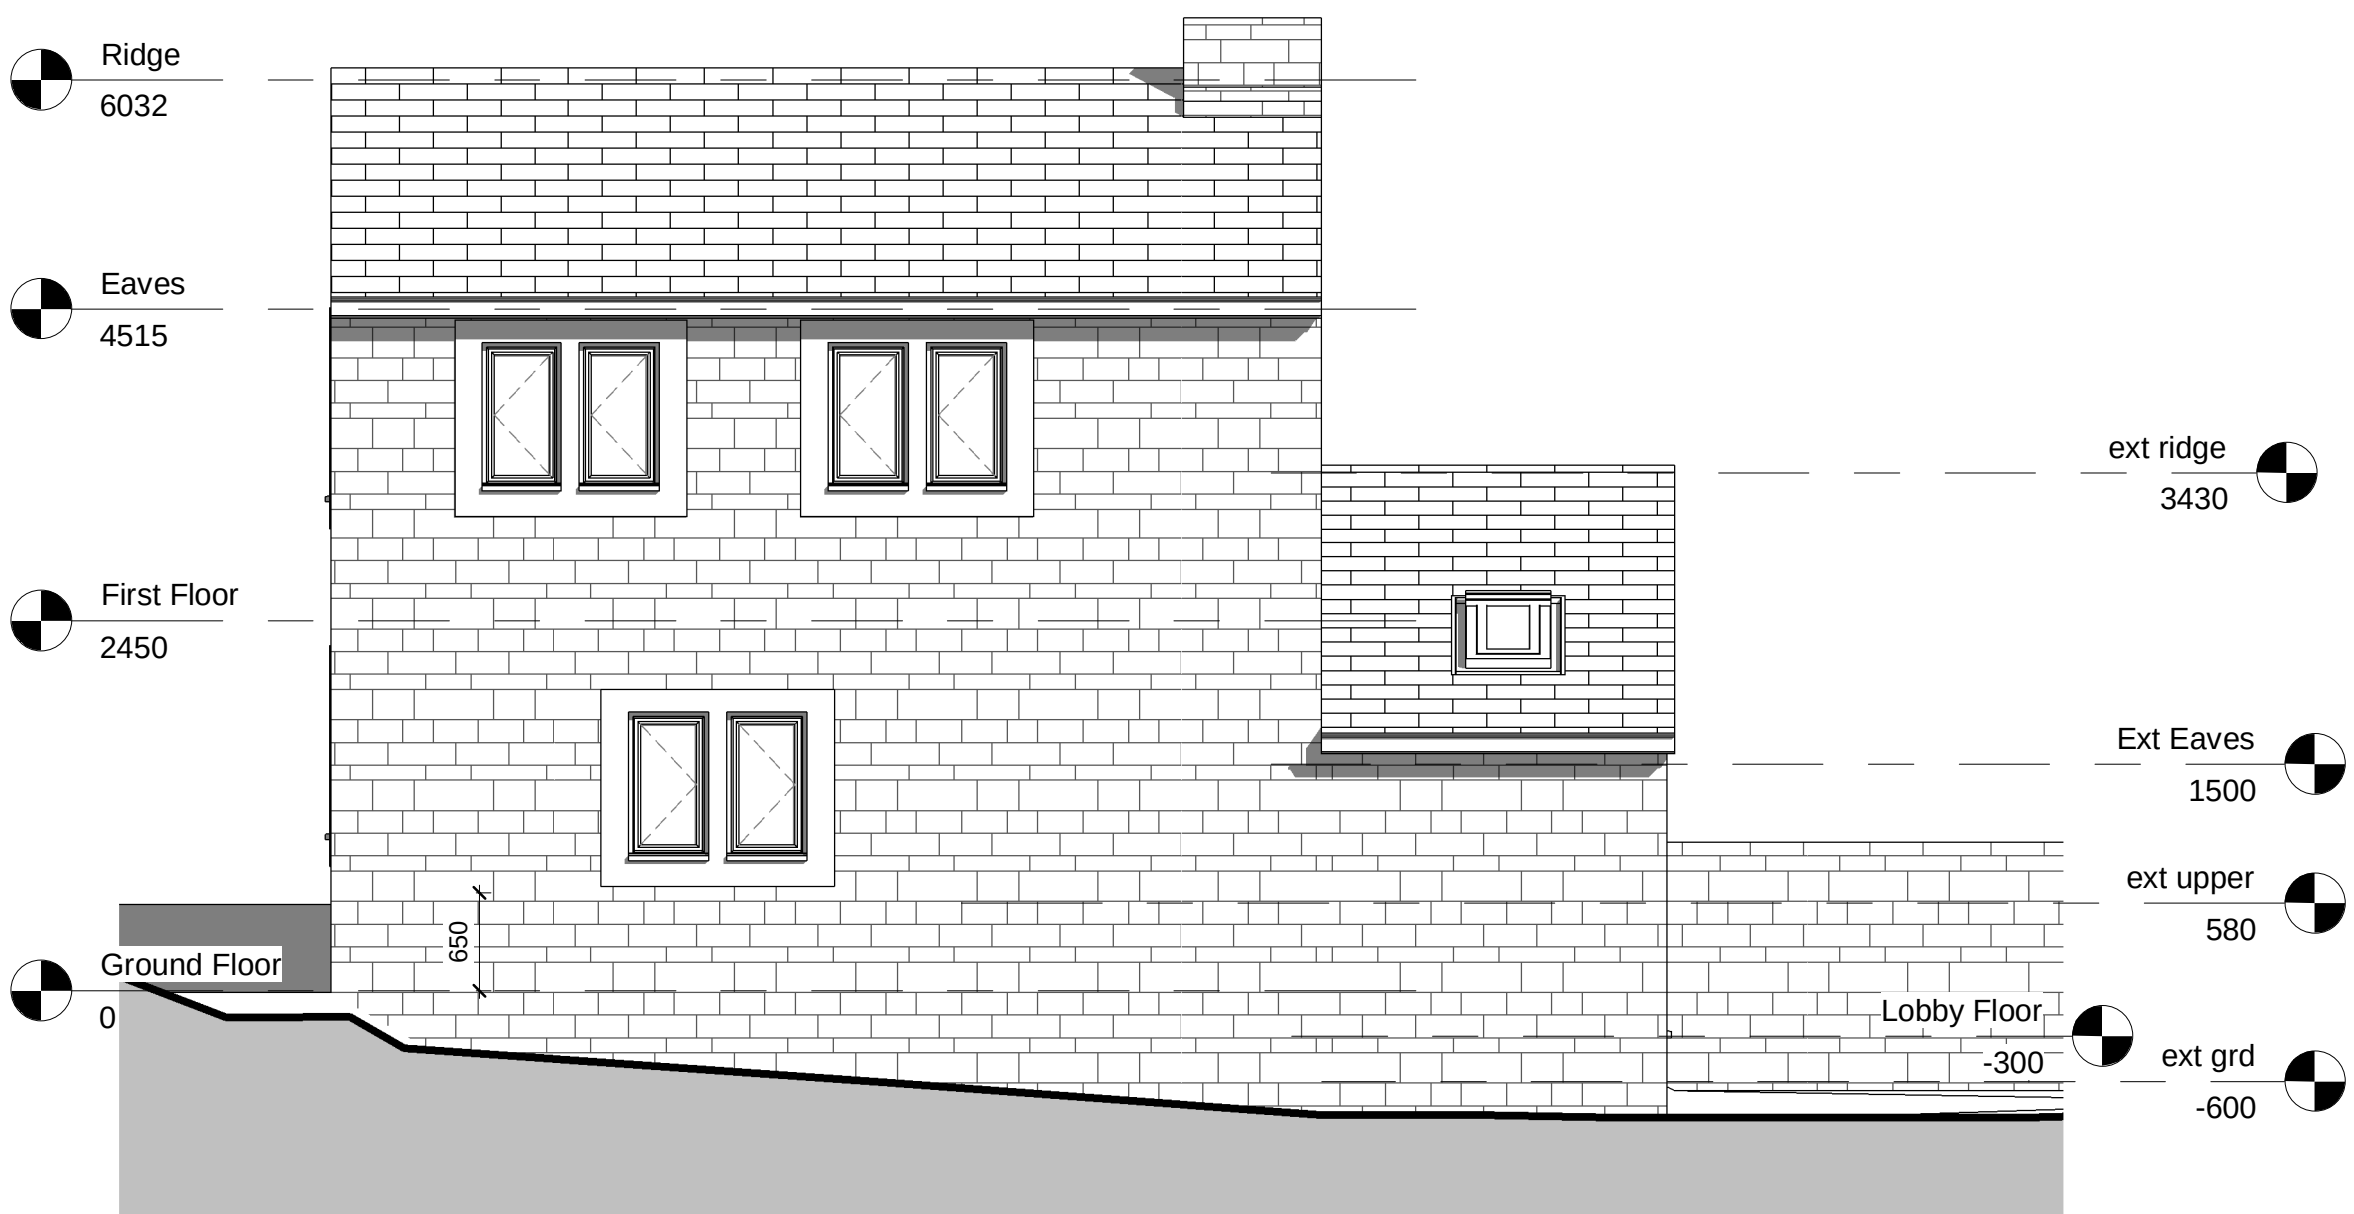

Front Elevation
1 : 50

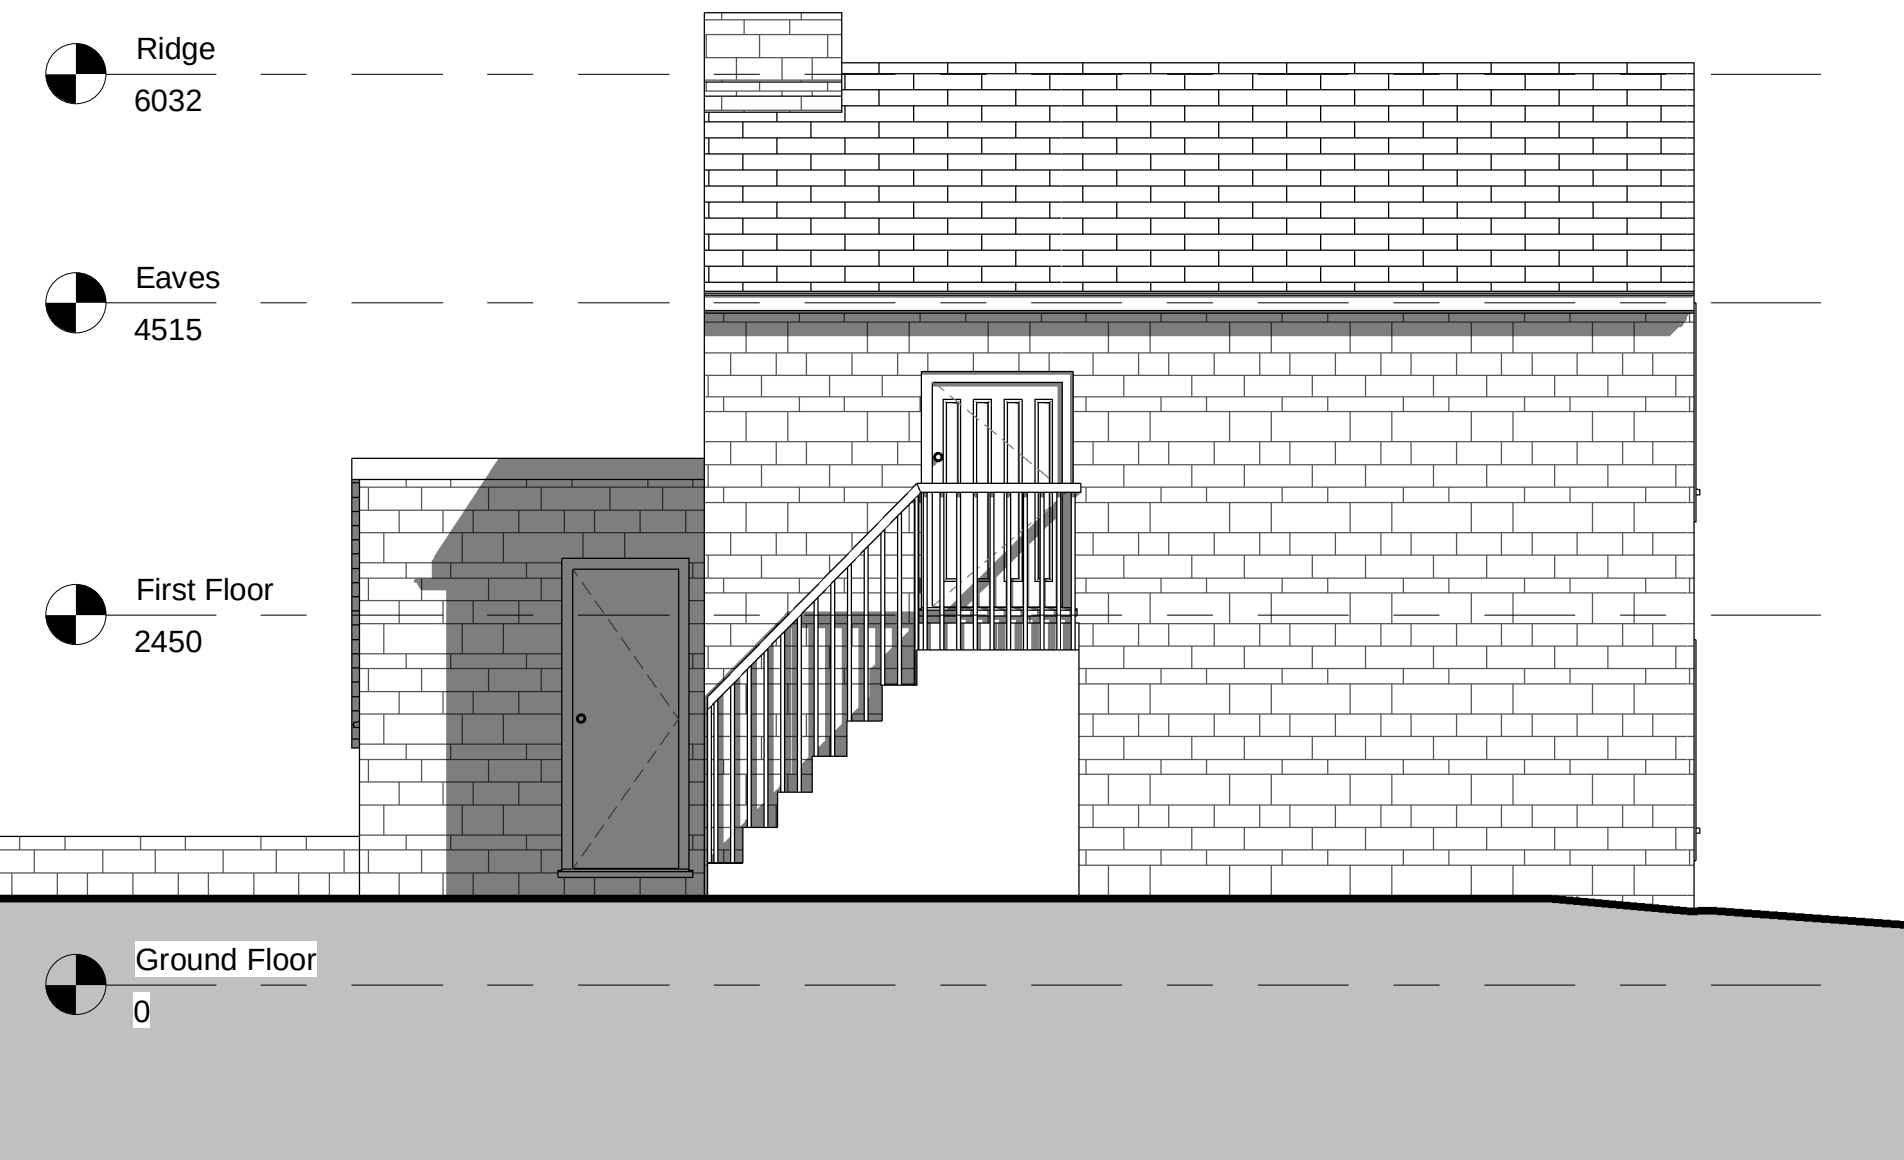


Rear Elevation
1 : 50

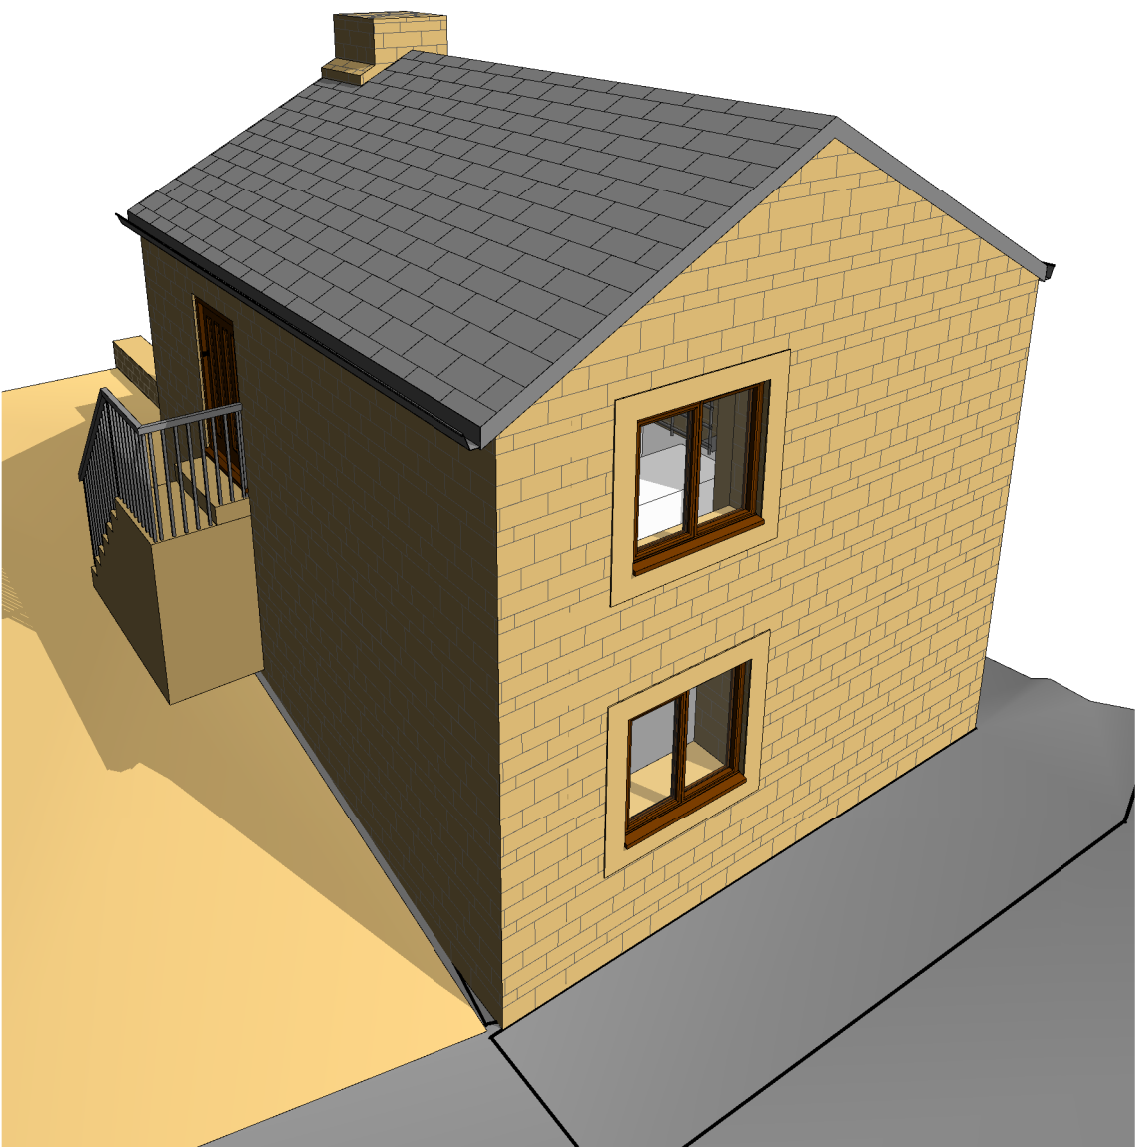


Perspective View From Shore Hall Lane




Side Perspective View

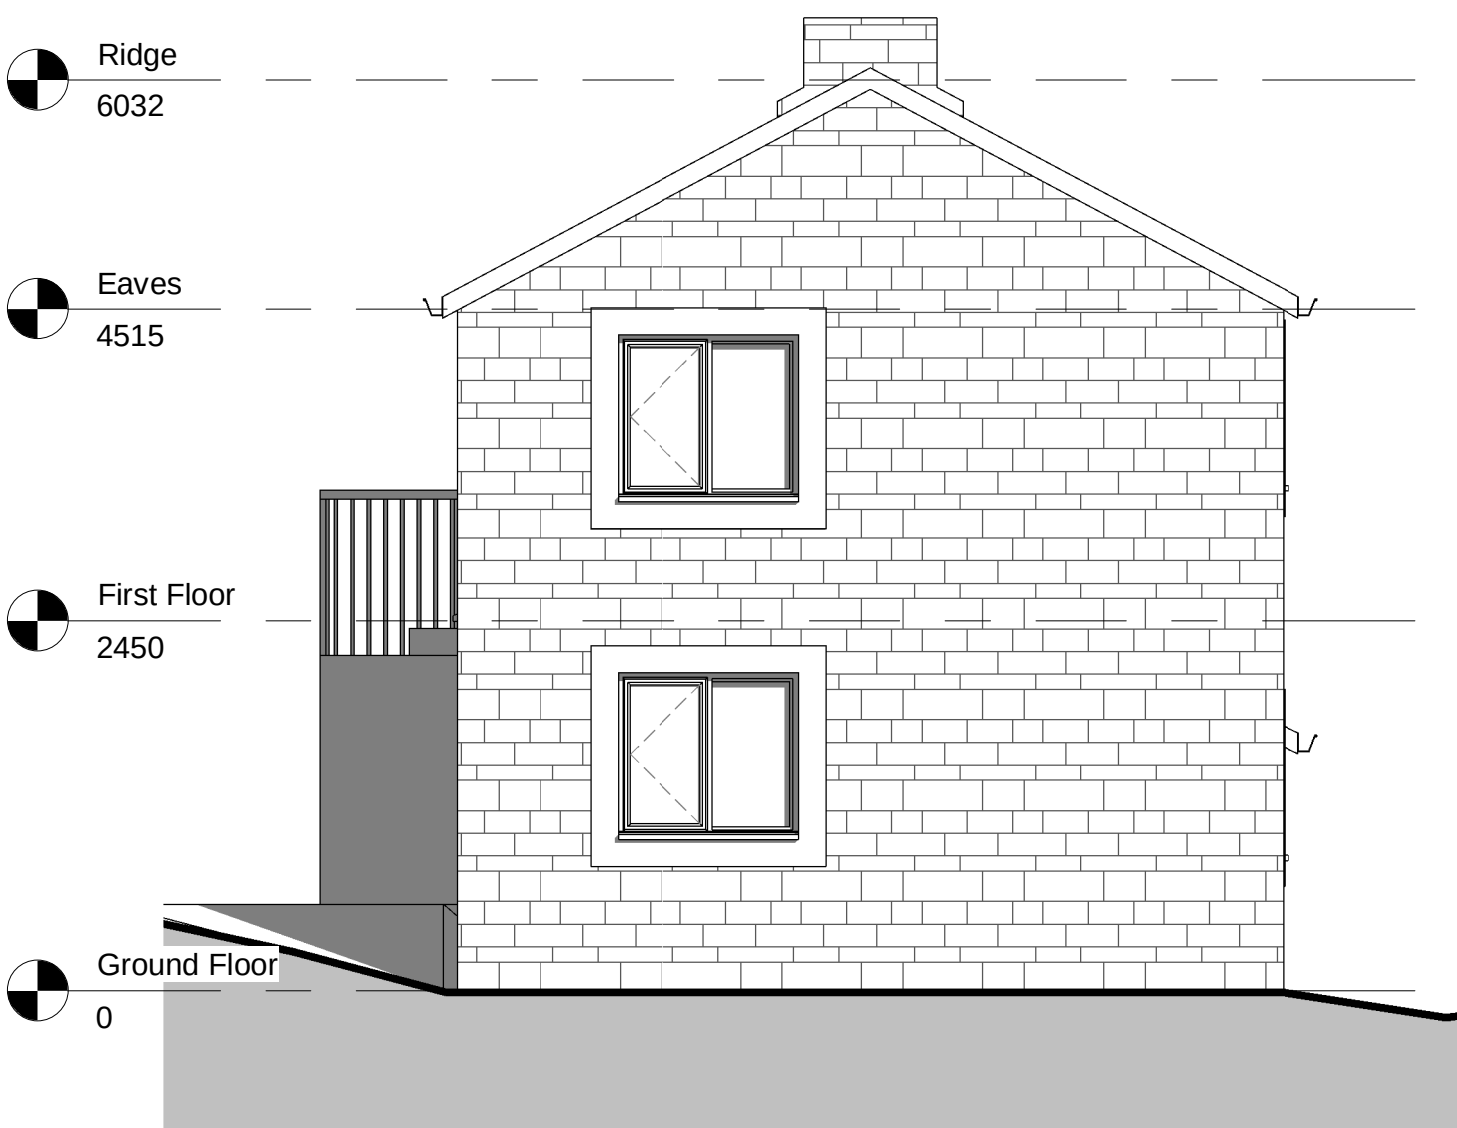


Side Elevation - From Shore Hall Lane
1 : 50

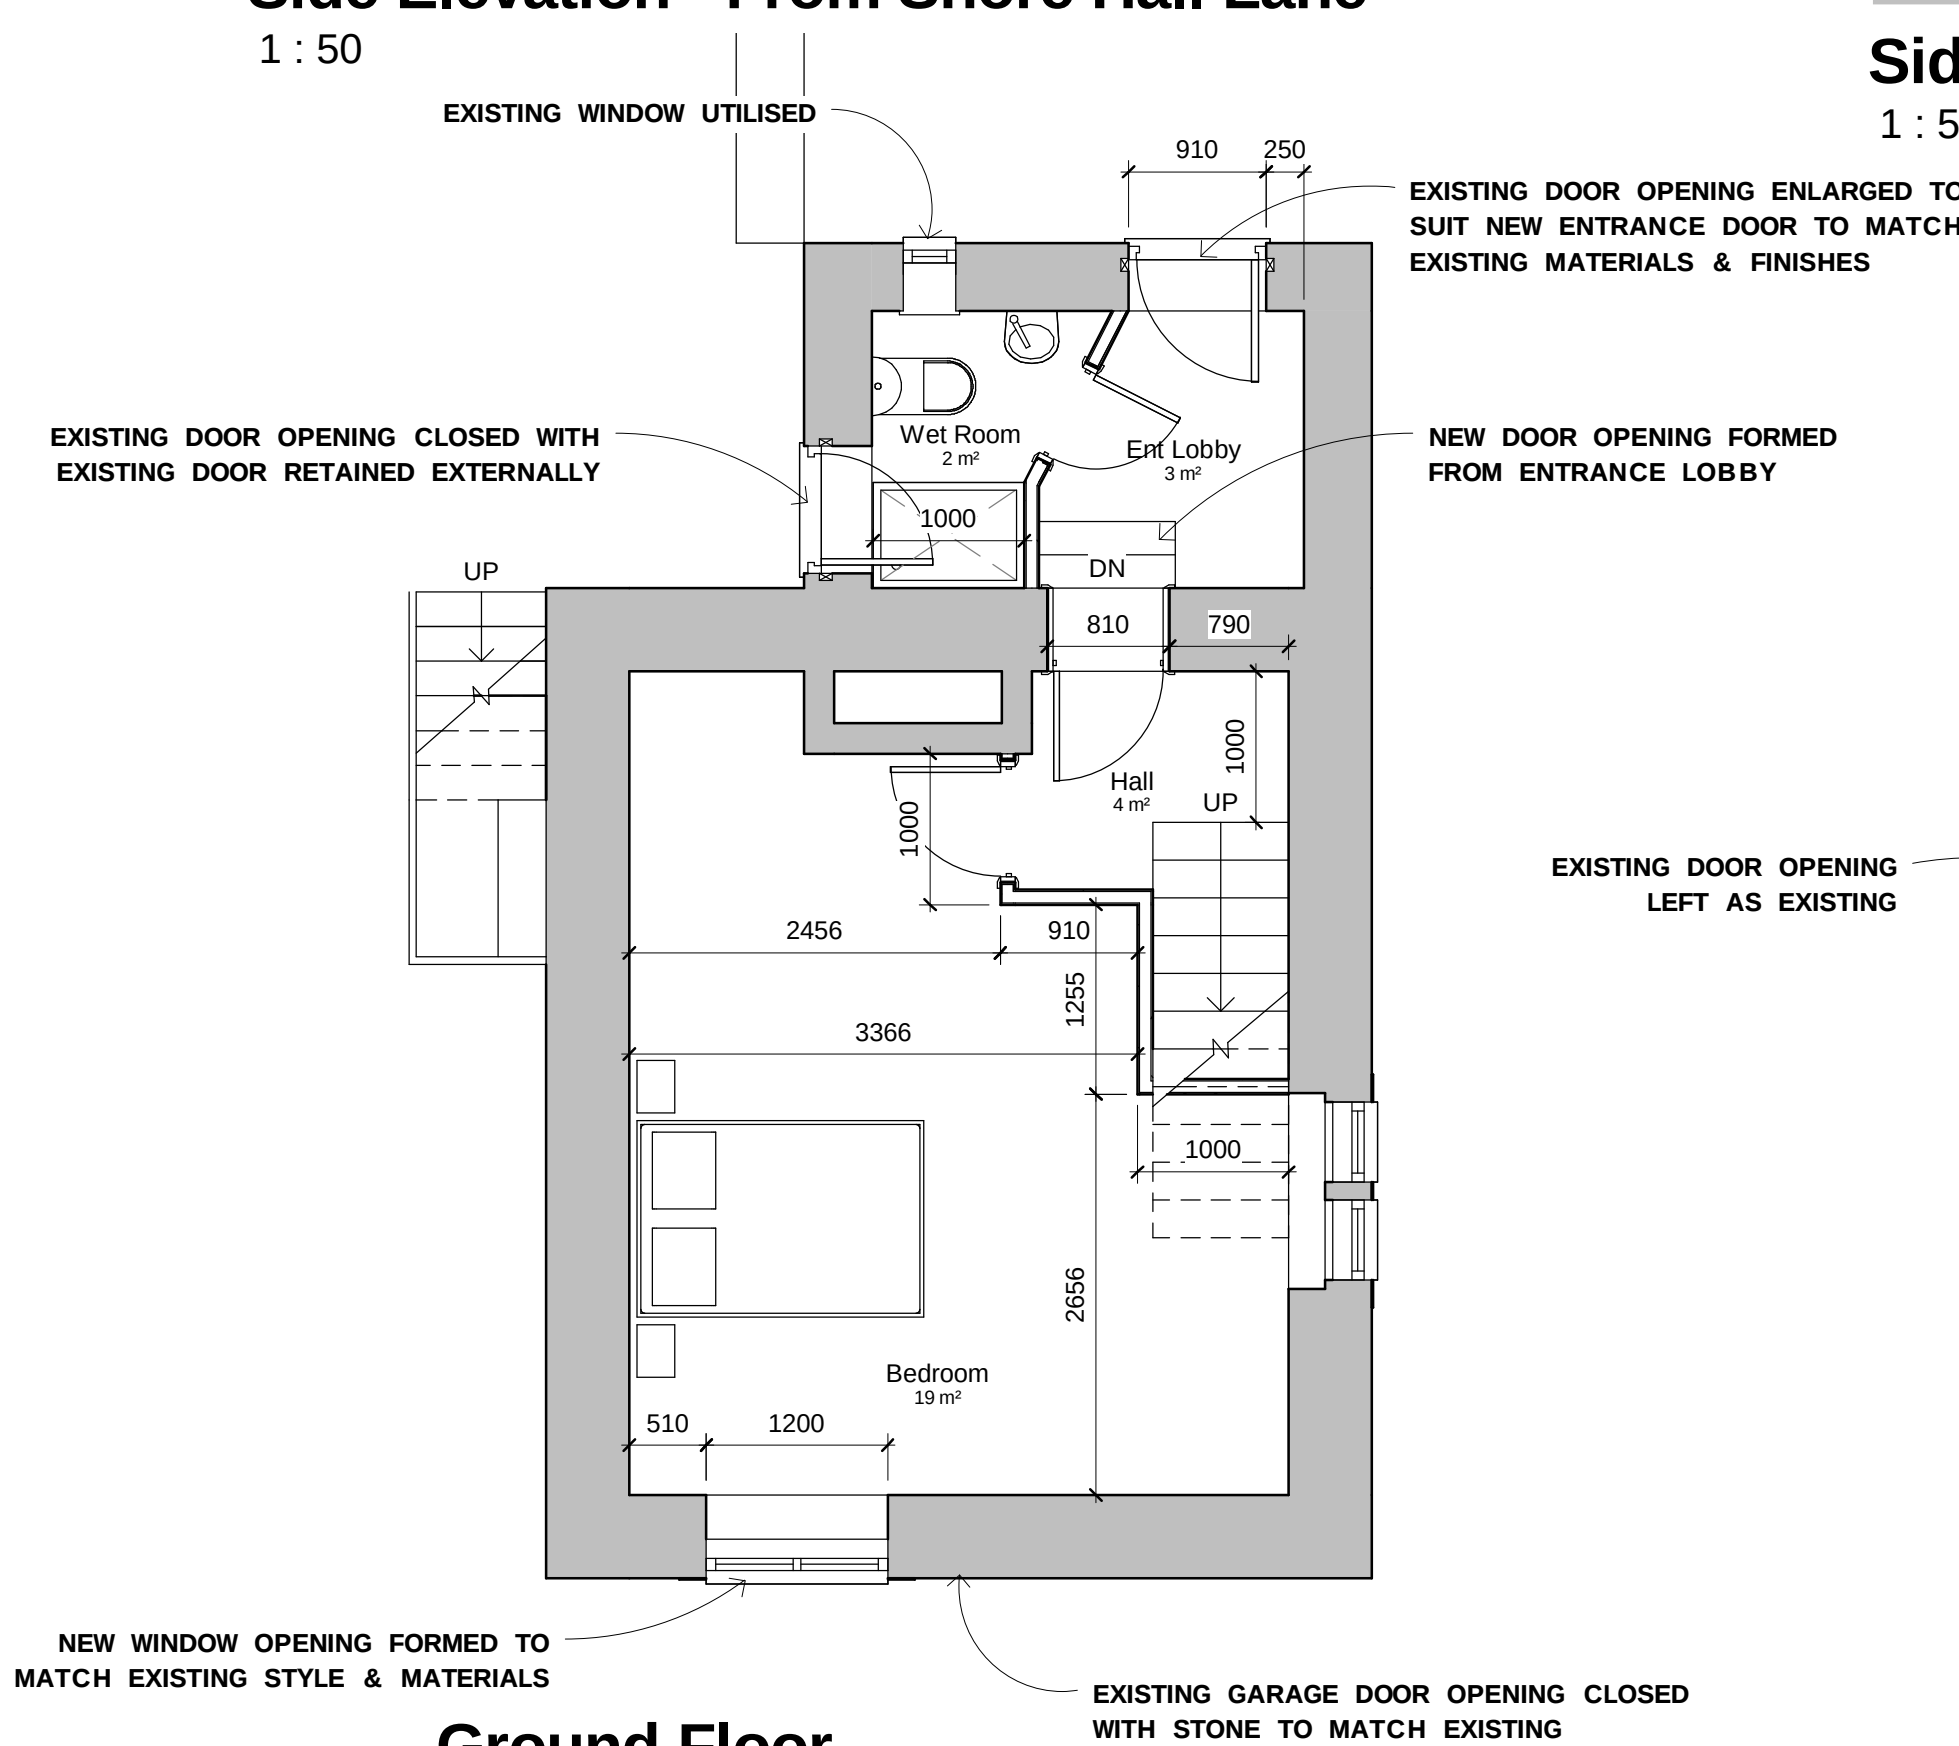


Ground Floor
1 : 50

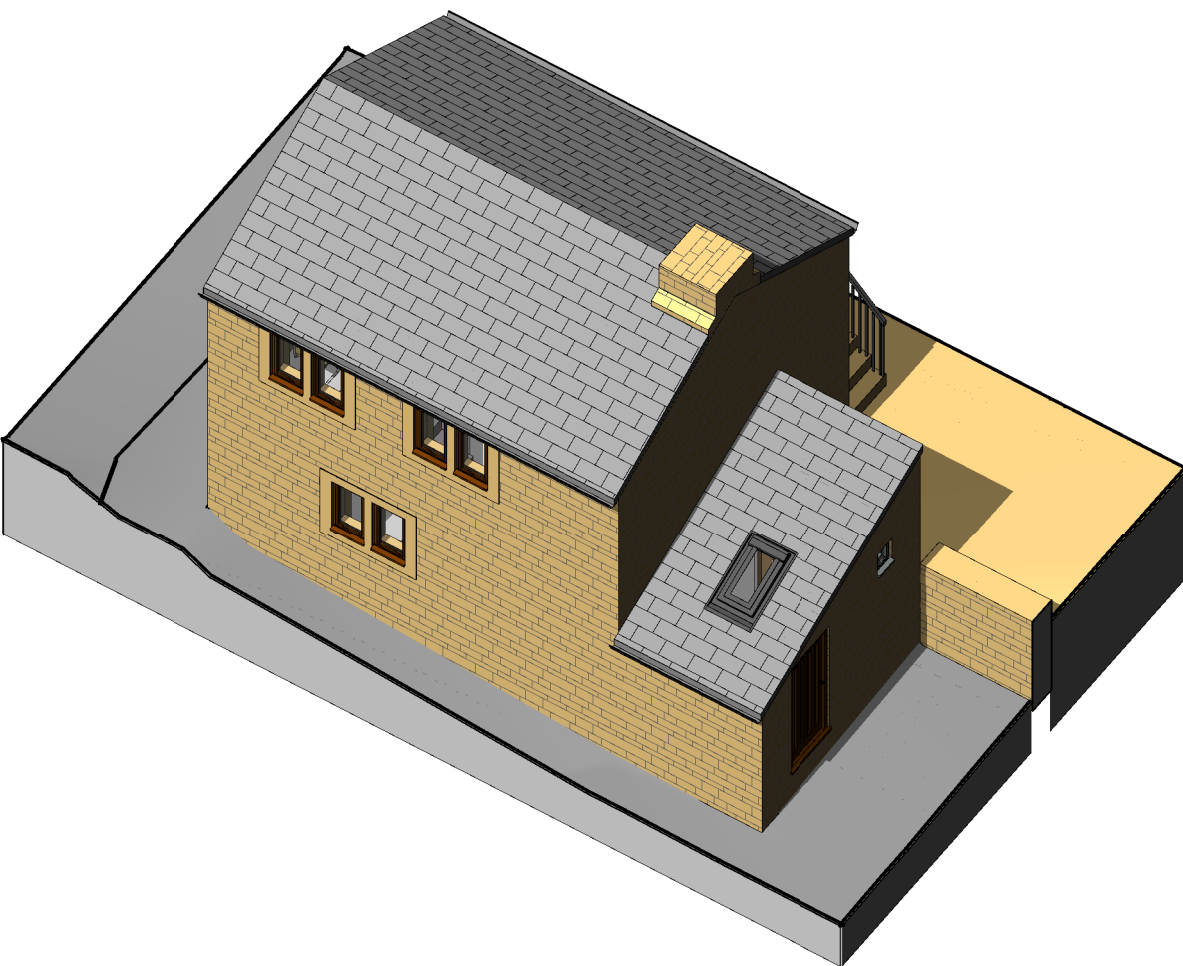


Isometric View 1

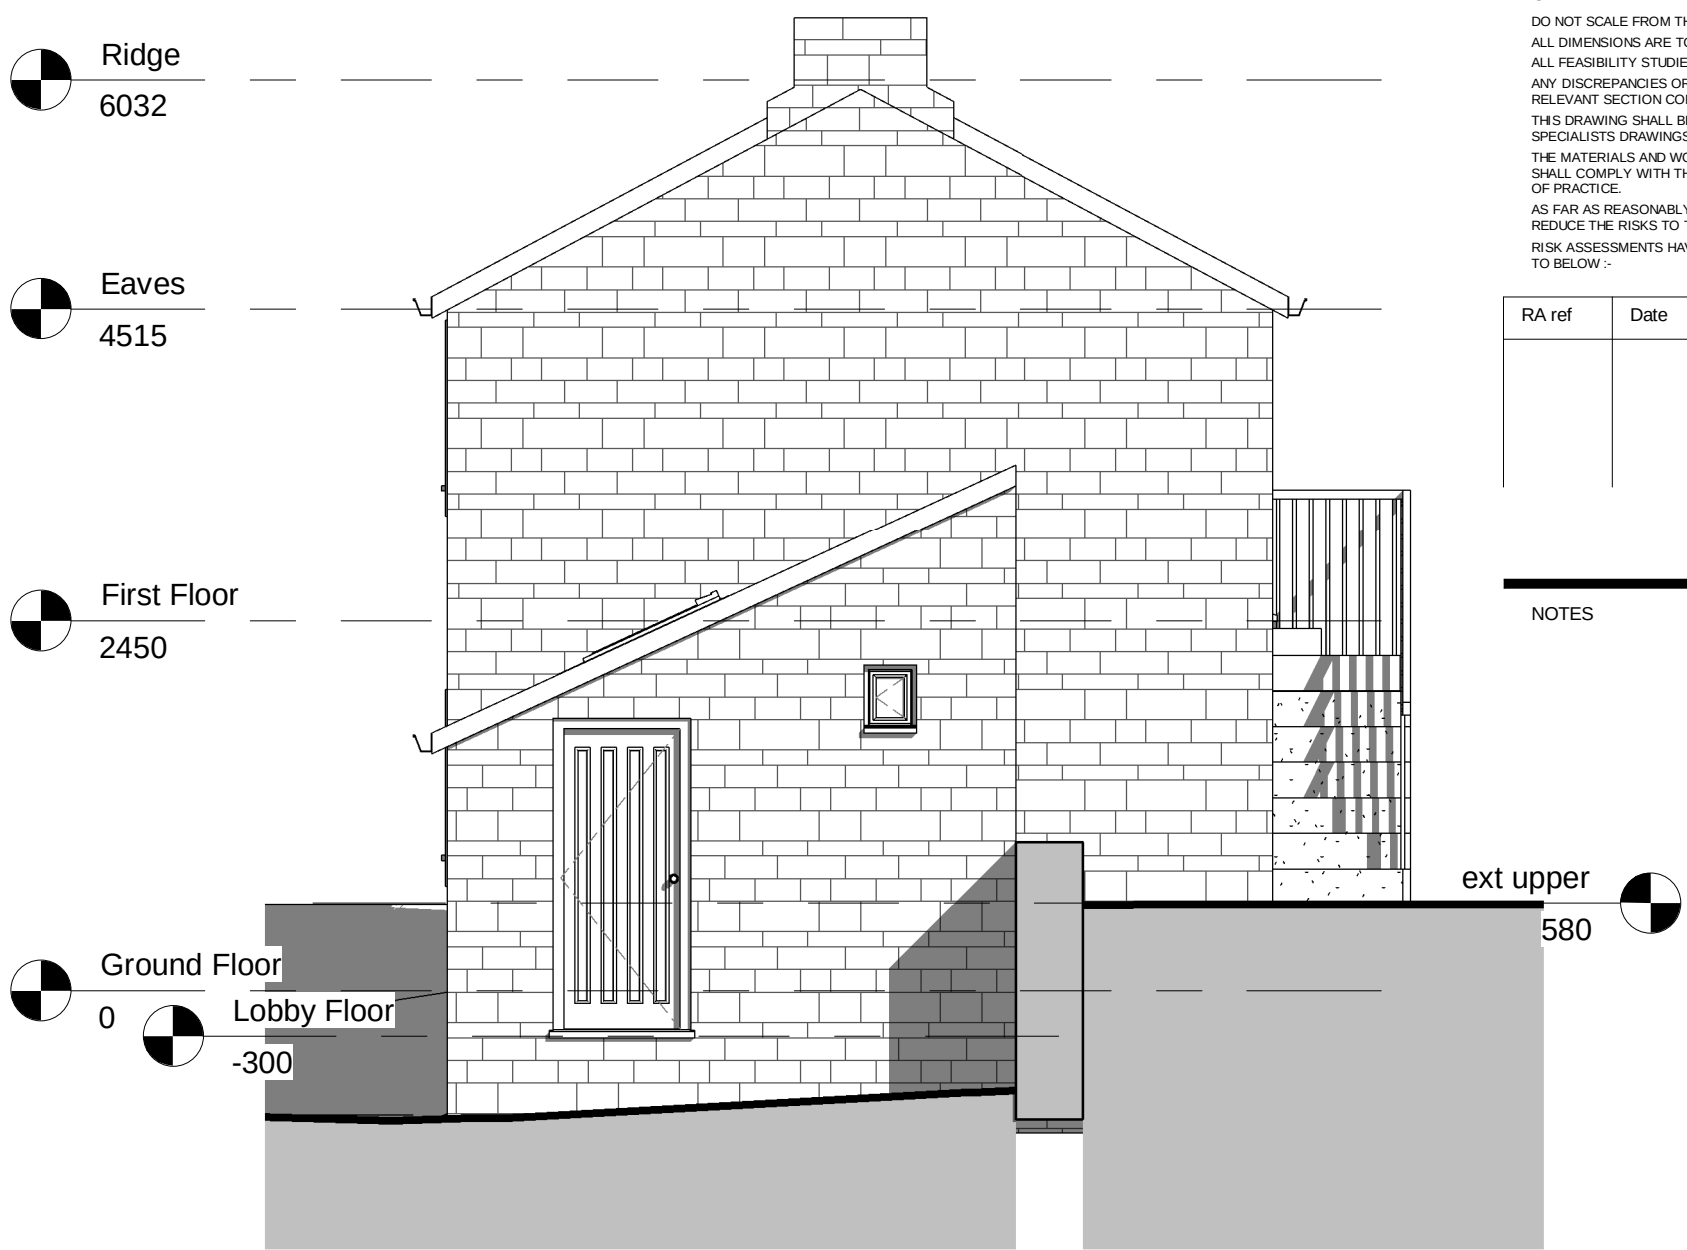

Side Elevation
1 : 50

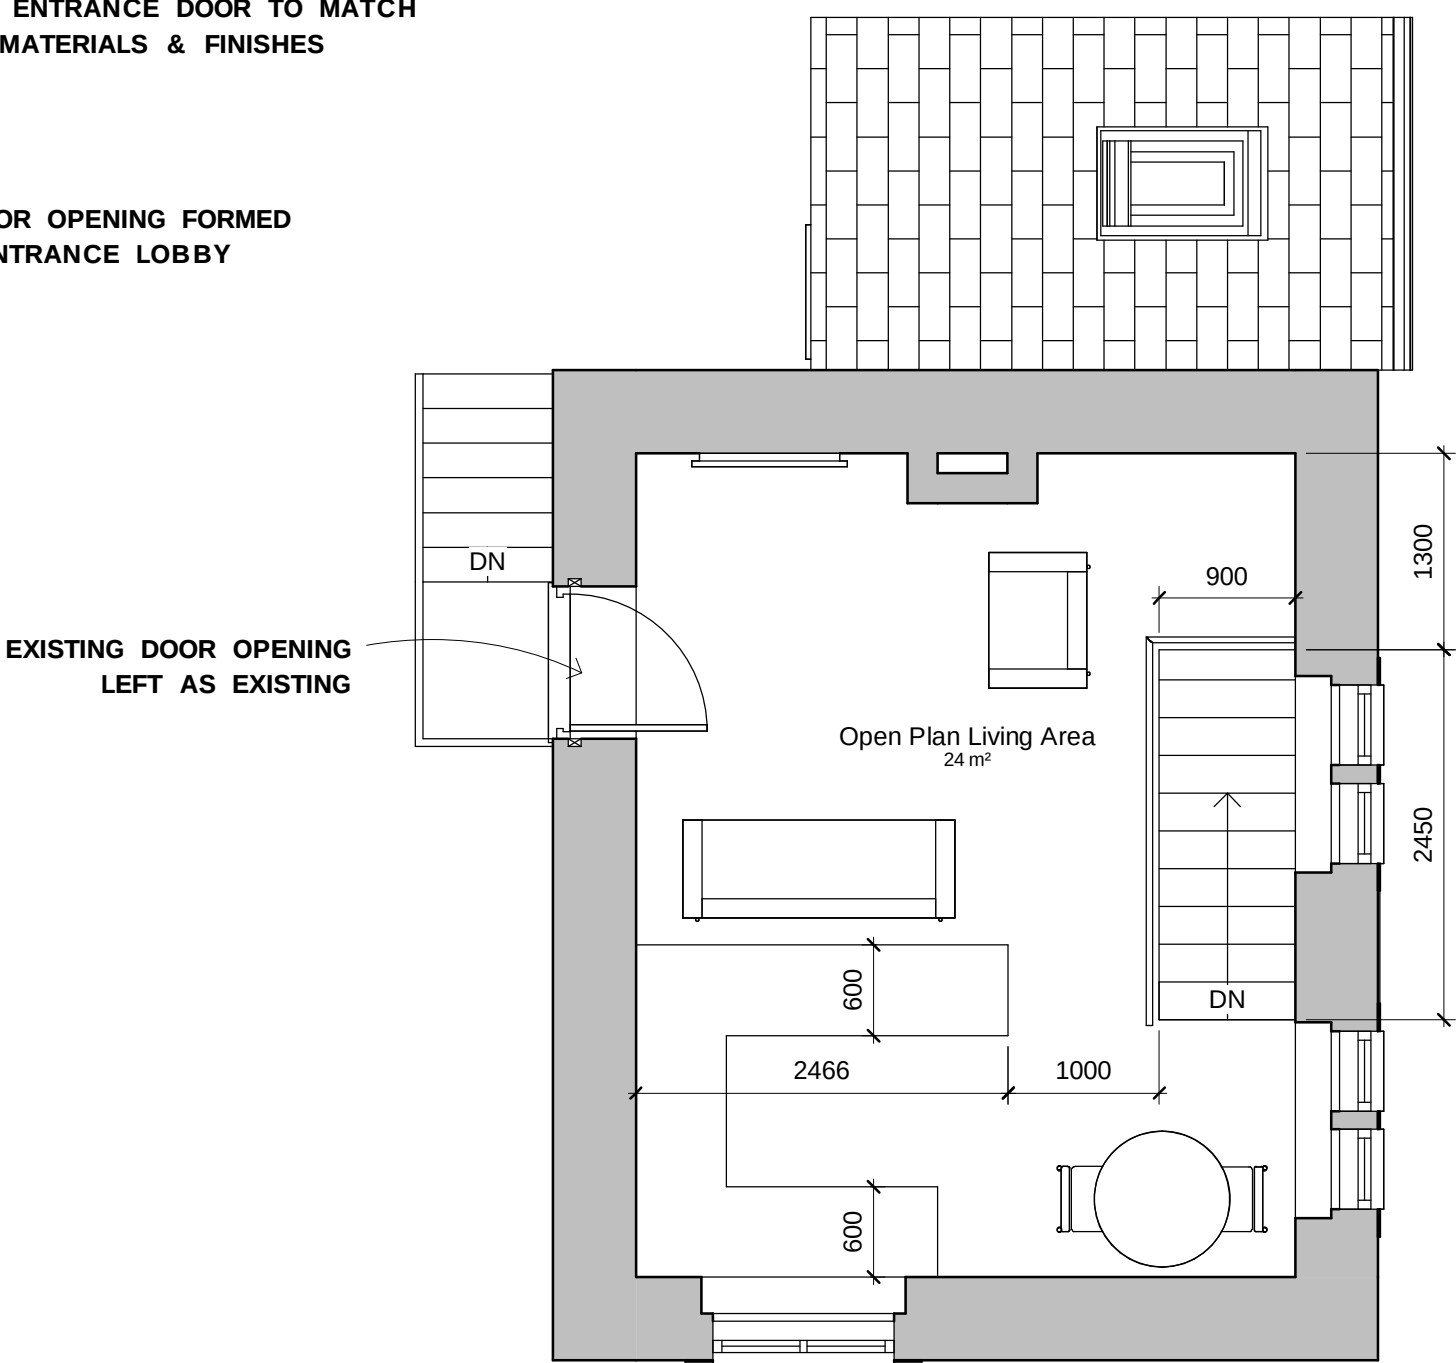

First Floor
1 : 50

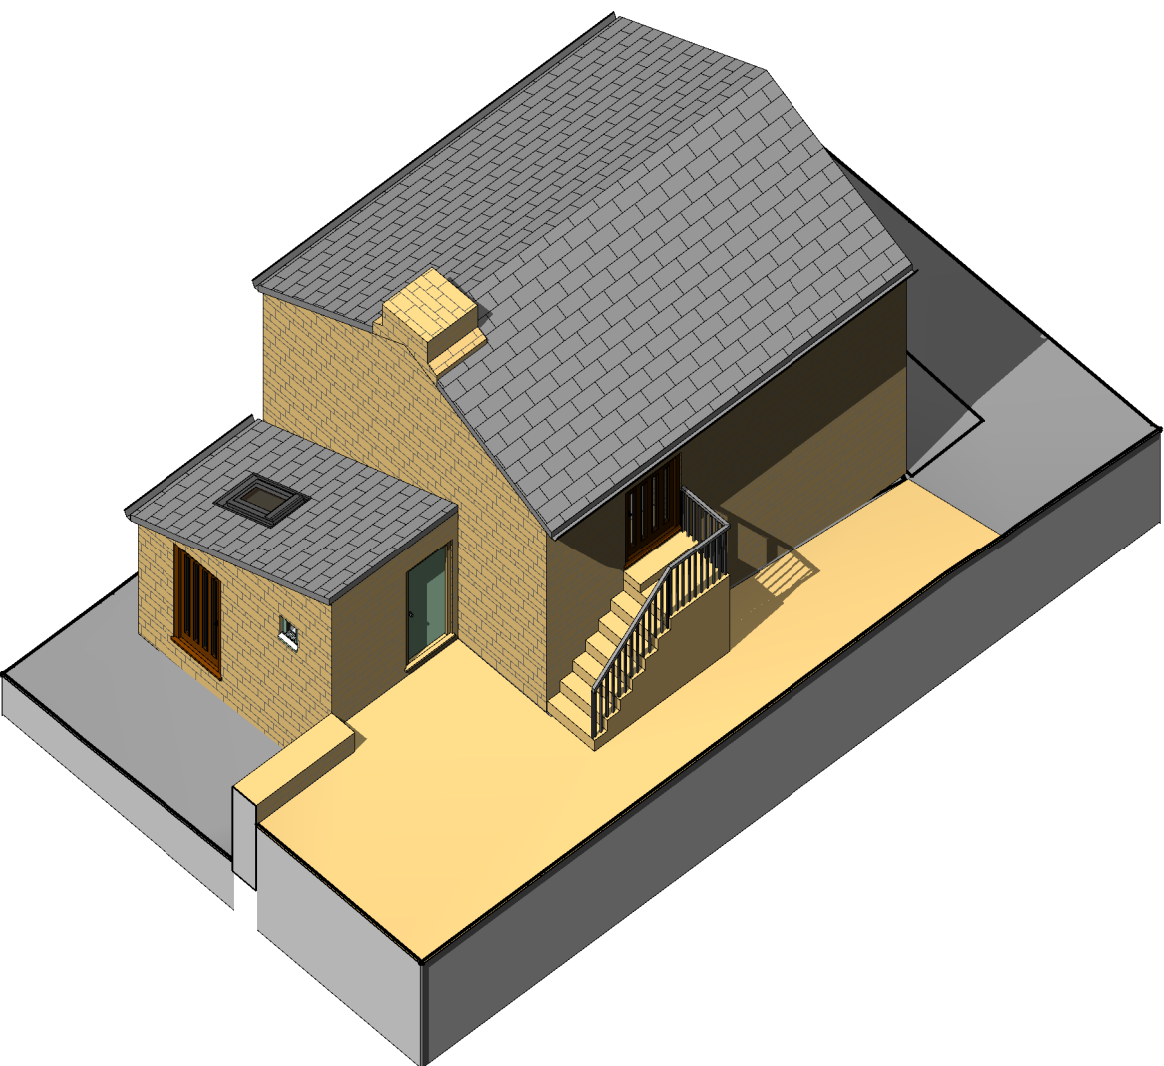

Isometric View 2

GENERAL			
DO NOT SCALE FROM THIS DRAWING.			
ALL DIMENSIONS ARE TO BE CHECKED ON SITE AND CONFIRMED TO AUTHORITY.			
ALL VISIBILITY STUDIES ARE SUBJECT TO FULL SITE SURVEY + LOCAL AUTHORITY APPROVALS.			
ANY DISCREPANCIES OR VARIATIONS SHALL BE NOTIFIED TO CADVIS BEFORE WORK ON THE			
RELEVANT SECTION COMMENCES.			
THIS DRAWING SHALL BE READ IN CONJUNCTION WITH ALL RELEVANT CONSULTANTS AND / OR			
SPECIALISTS DRAWINGS / DOCUMENTS.			
THE MATERIALS AND WORKMANSHIP OF ALL RELEVANT TRADES AND BUILDING OPERATIONS			
SHALL COMPLY WITH THE RECOMMENDATIONS OF CURRENT BRITISH STANDARDS AND CODES			
OF PRACTICE.			
AS FAR AS REASONABLY PRACTICABLE, THIS DESIGN HAS BEEN PREPARED IN SUCH A WAY AS TO			
REDUCE THE RISKS TO THE HEALTH AND SAFETY OF PERSONS WHO MAY BE AFFECTED			
RISK ASSESSMENTS HAVE BEEN PREPARED FOR ANY UNAVOIDABLE RISKS AND ARE REFERRED			
TO BELOW -			
RA ref	Date	Prepared	Item

NOTES

rev	date	dr	app	notes
1	50			
scale	1:50	drawn	PSI	apprv AM
date	MAY 2009	drawn	PSI	apprv AM
status	PLANNING			
job no	1081	dwg no	A(10)-01	rev -

CadVIS³ (idcs)
...making dreams happen...
The Towers - 237 Wakefield Road - Lepton
Huddersfield - West Yorkshire - UK - HD8 0DH
Tel: 01484 300054 / 07955 898 269
Email: info@cadvis3d.co.uk
www.cadvis3d.co.uk

project
Proposed Granny Flat
Shore Hall Farm, Shore Hall Lane
Millhouse Green
Sheffield S36 9LY

client
Mrs Ann Mount

title
Plans & Elevations - As Proposed

This drawing may not be copied without written prior permission