




W: www.HirstArchitects.com
E: Office@HirstArchitects.com
T: 01226 491 777

THIS DRAWING/COPY AND ANY DESIGN THEREON IS
PROTECTED BY COPYRIGHT AND IS THE PROPERTY
OF HIRST ARCHITECTS LTD. IT IS TO BE USED ONLY
FOR THE PURPOSE FOR WHICH IT WAS EXPRESSLY
LOANED AND IS NOT TO BE COPIED IN ANY FORM
OR INFORMATION WITHIN THIS DRAWING IS NOT TO
BE PASSED TO ANY THIRD PARTY WITHOUT PRIOR
WRITTEN CONSENT. ALL MEASUREMENTS TO BE
CHECKED ON SITE PRIOR TO CONSTRUCTION. DO NOT
SCALE THIS DRAWING.

 

--- REVIEW COPY NOT FOR CONSTRUCTION ---

Important Notes:
All measurements to be confirmed by the main contractor pre-commencement.

PROJECT DETAILS

CLIENT / APPLICANT
Mr Liam Banks

SITE ADDRESS
113 Arundell Drive
Lundwood, BARNSELY
S71 5LF

PROJECT STAGE PLANNING

JOB NUMBER	RIBA STA
HA-24-09-RIBAS3	-03

DRAWING TITLE
Proposed Plans

REV.	DESCRIPTION	DATE
--	First Issued.	2024
01	Updated with client comments	16.04.2
02	Height Reduction	Aug 24
03		
04		
05	Planners Comments	May 25
--		
--		
--		
--		


SCALE
VARIES

Hirst Architect LTD
Royal Institute of British Architects
Chartered Practice

Office@HirstArchitects.com
01226 491 777




Proposed Easterly Elevation
Scale 1:100

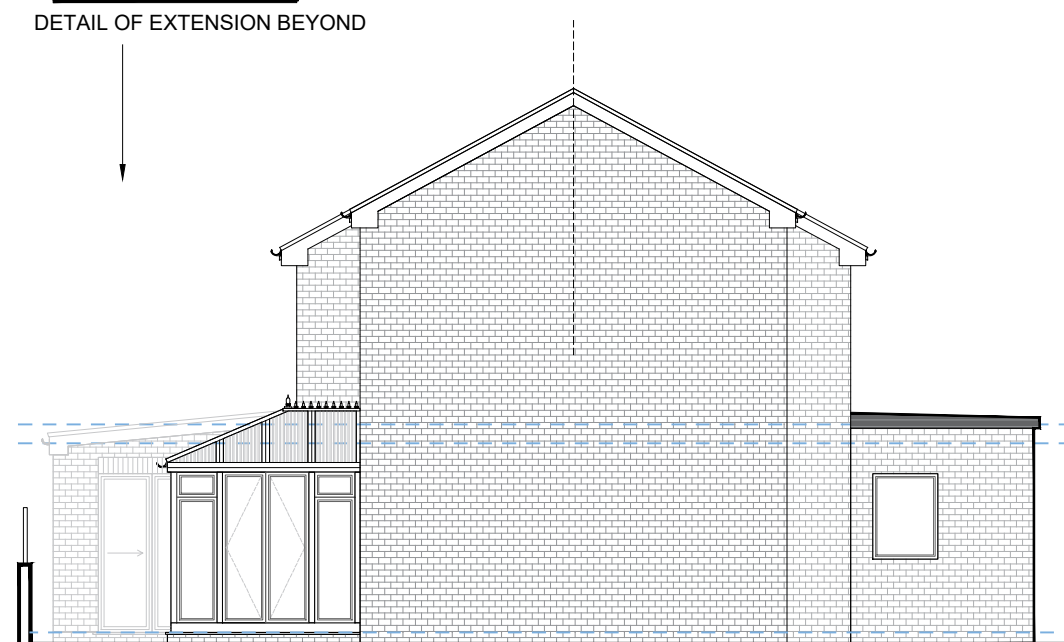

Proposed Southern Elevation
Scale 1:100




Proposed Westerly Elevation
Scale 1:100

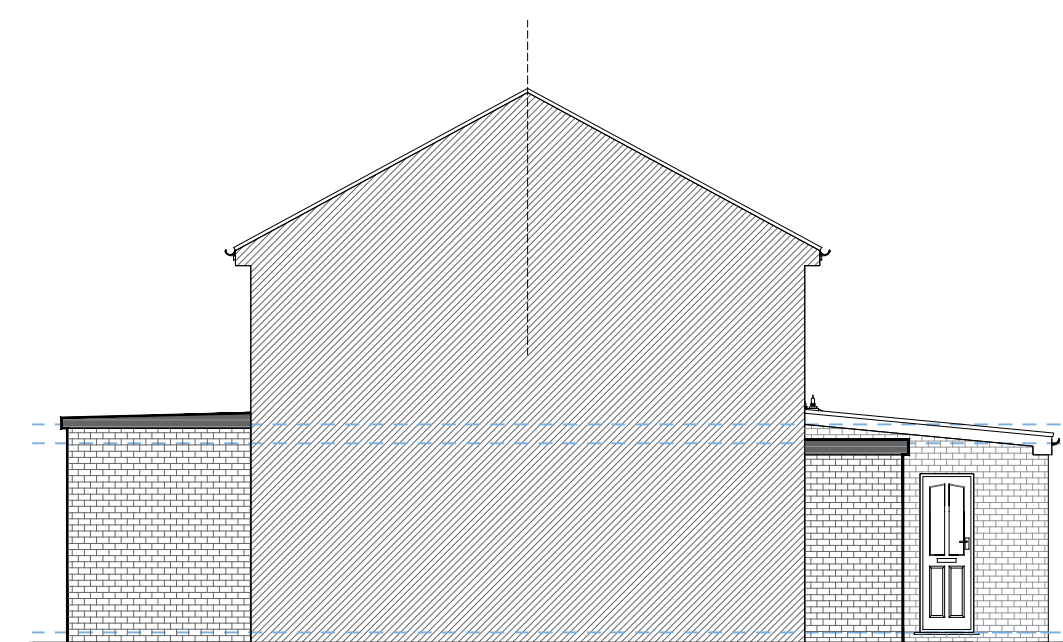


Proposed Northern Elevation
Scale 1:100



Location Plan
Scale 1:1250

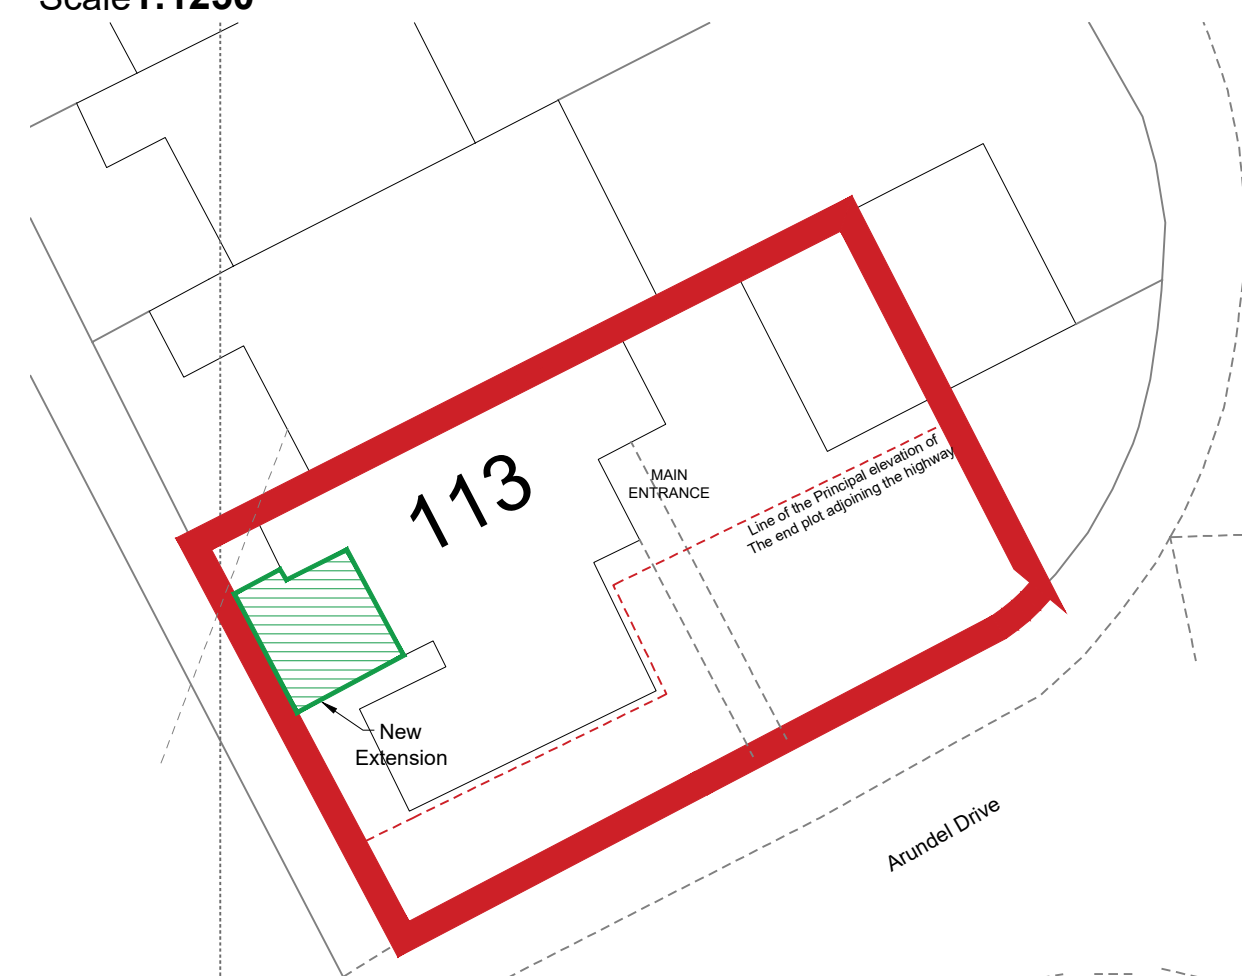

Proposed Site Block Plan
Scale 1:200

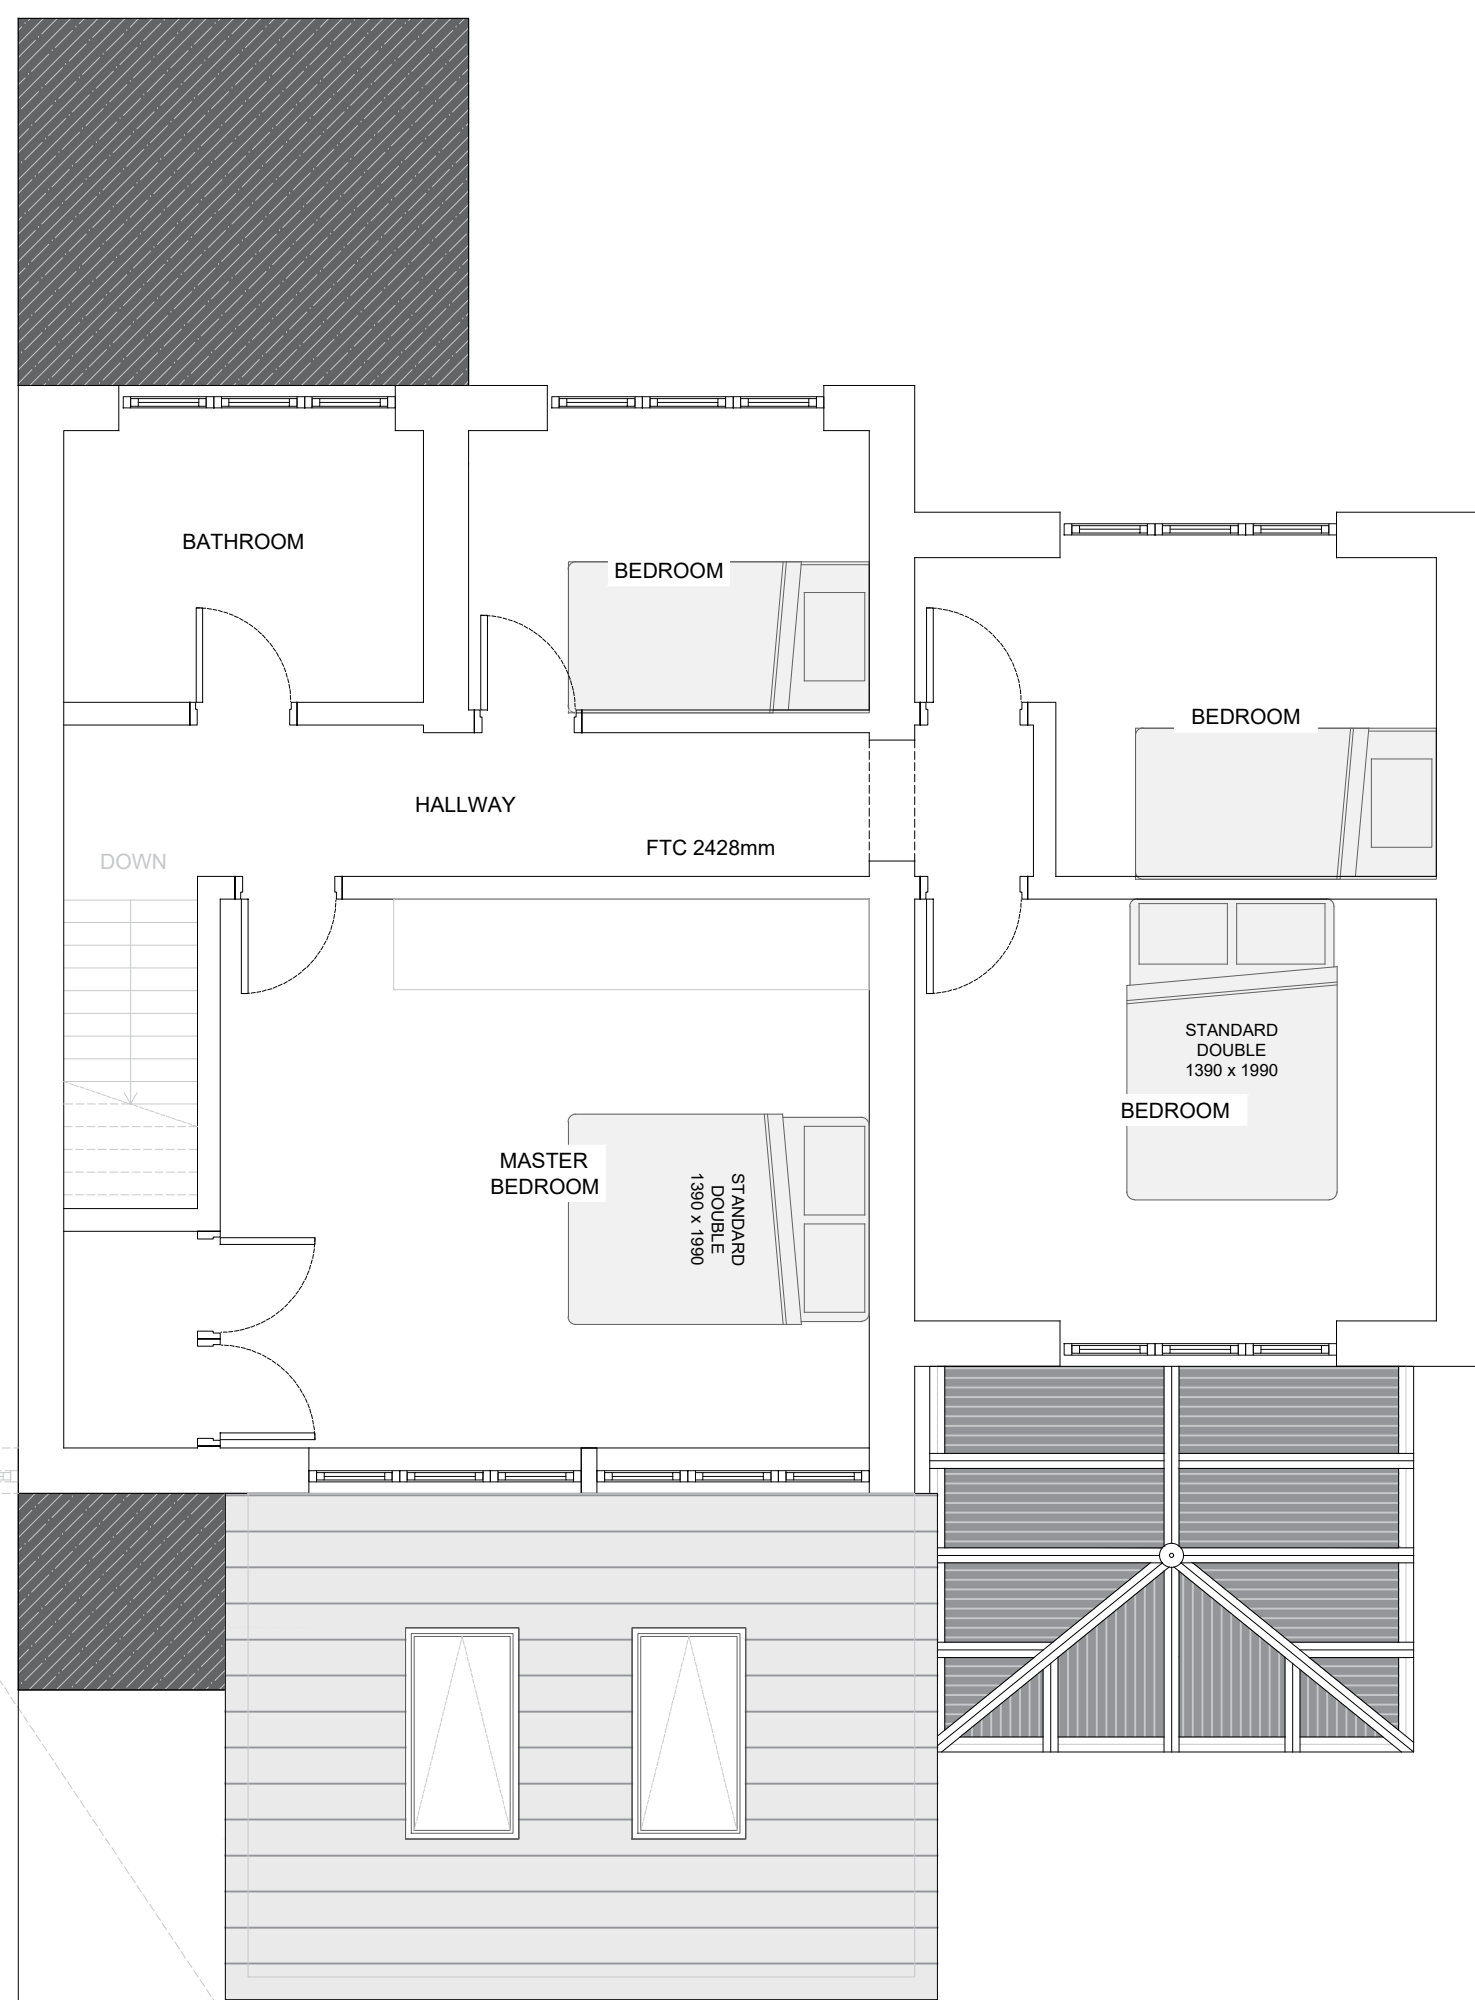

Proposed First Floor Plan
Scale 1:50



Proposed Ground Floor Plan
Scale 1:50