


Twin skin insulated metal cladding
with 15% roof lights to South East slope
colour Goosewing Grey

South East Elevation

Section

North East Elevation

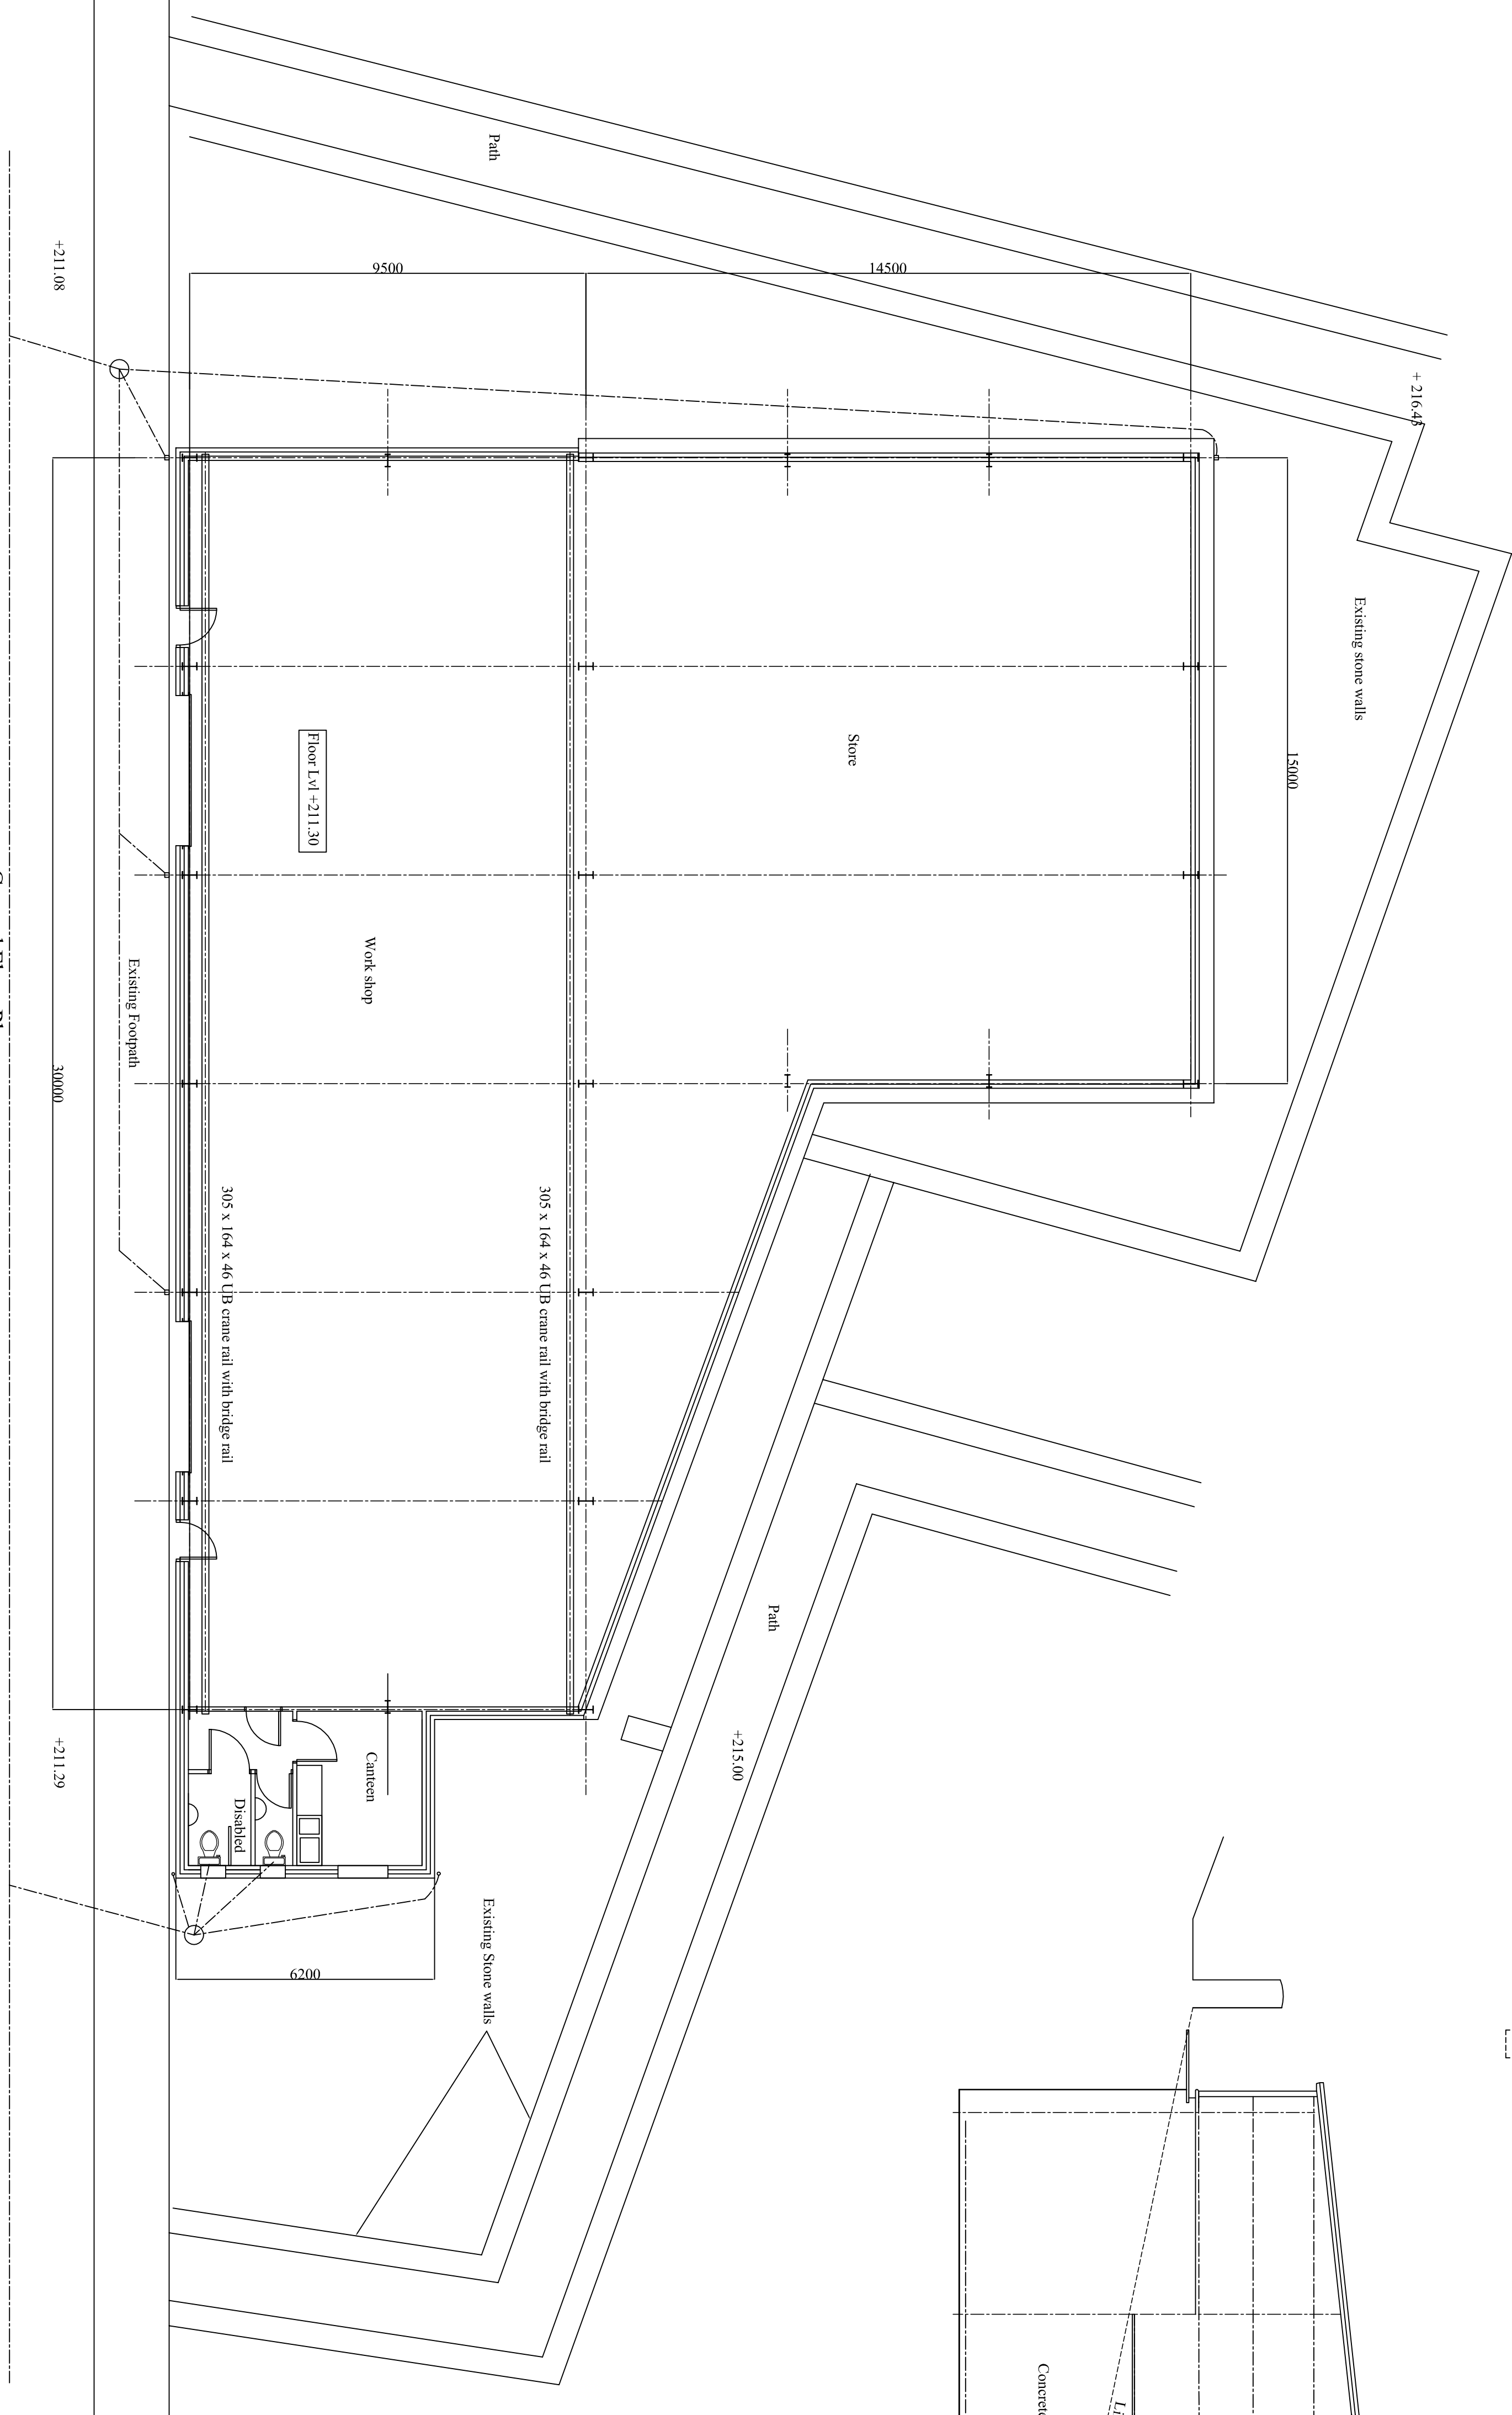

Ground Floor Plan

Rev C. Canteen and toilets added
Rev A. Plan dimensions added

Nationwide Structures Ltd
The Picasso Building
Caldervale Road
Wakefield WF1 5PF
Telephone 01924 365883.

Project. James Durran & Sons Ltd

Description Proposed New Workshop

Drawn By EB Date 29.11.2017

Scale 1 : 100

Drawing No 2017 / JD / 3C