



Scale 1:1250 location plan

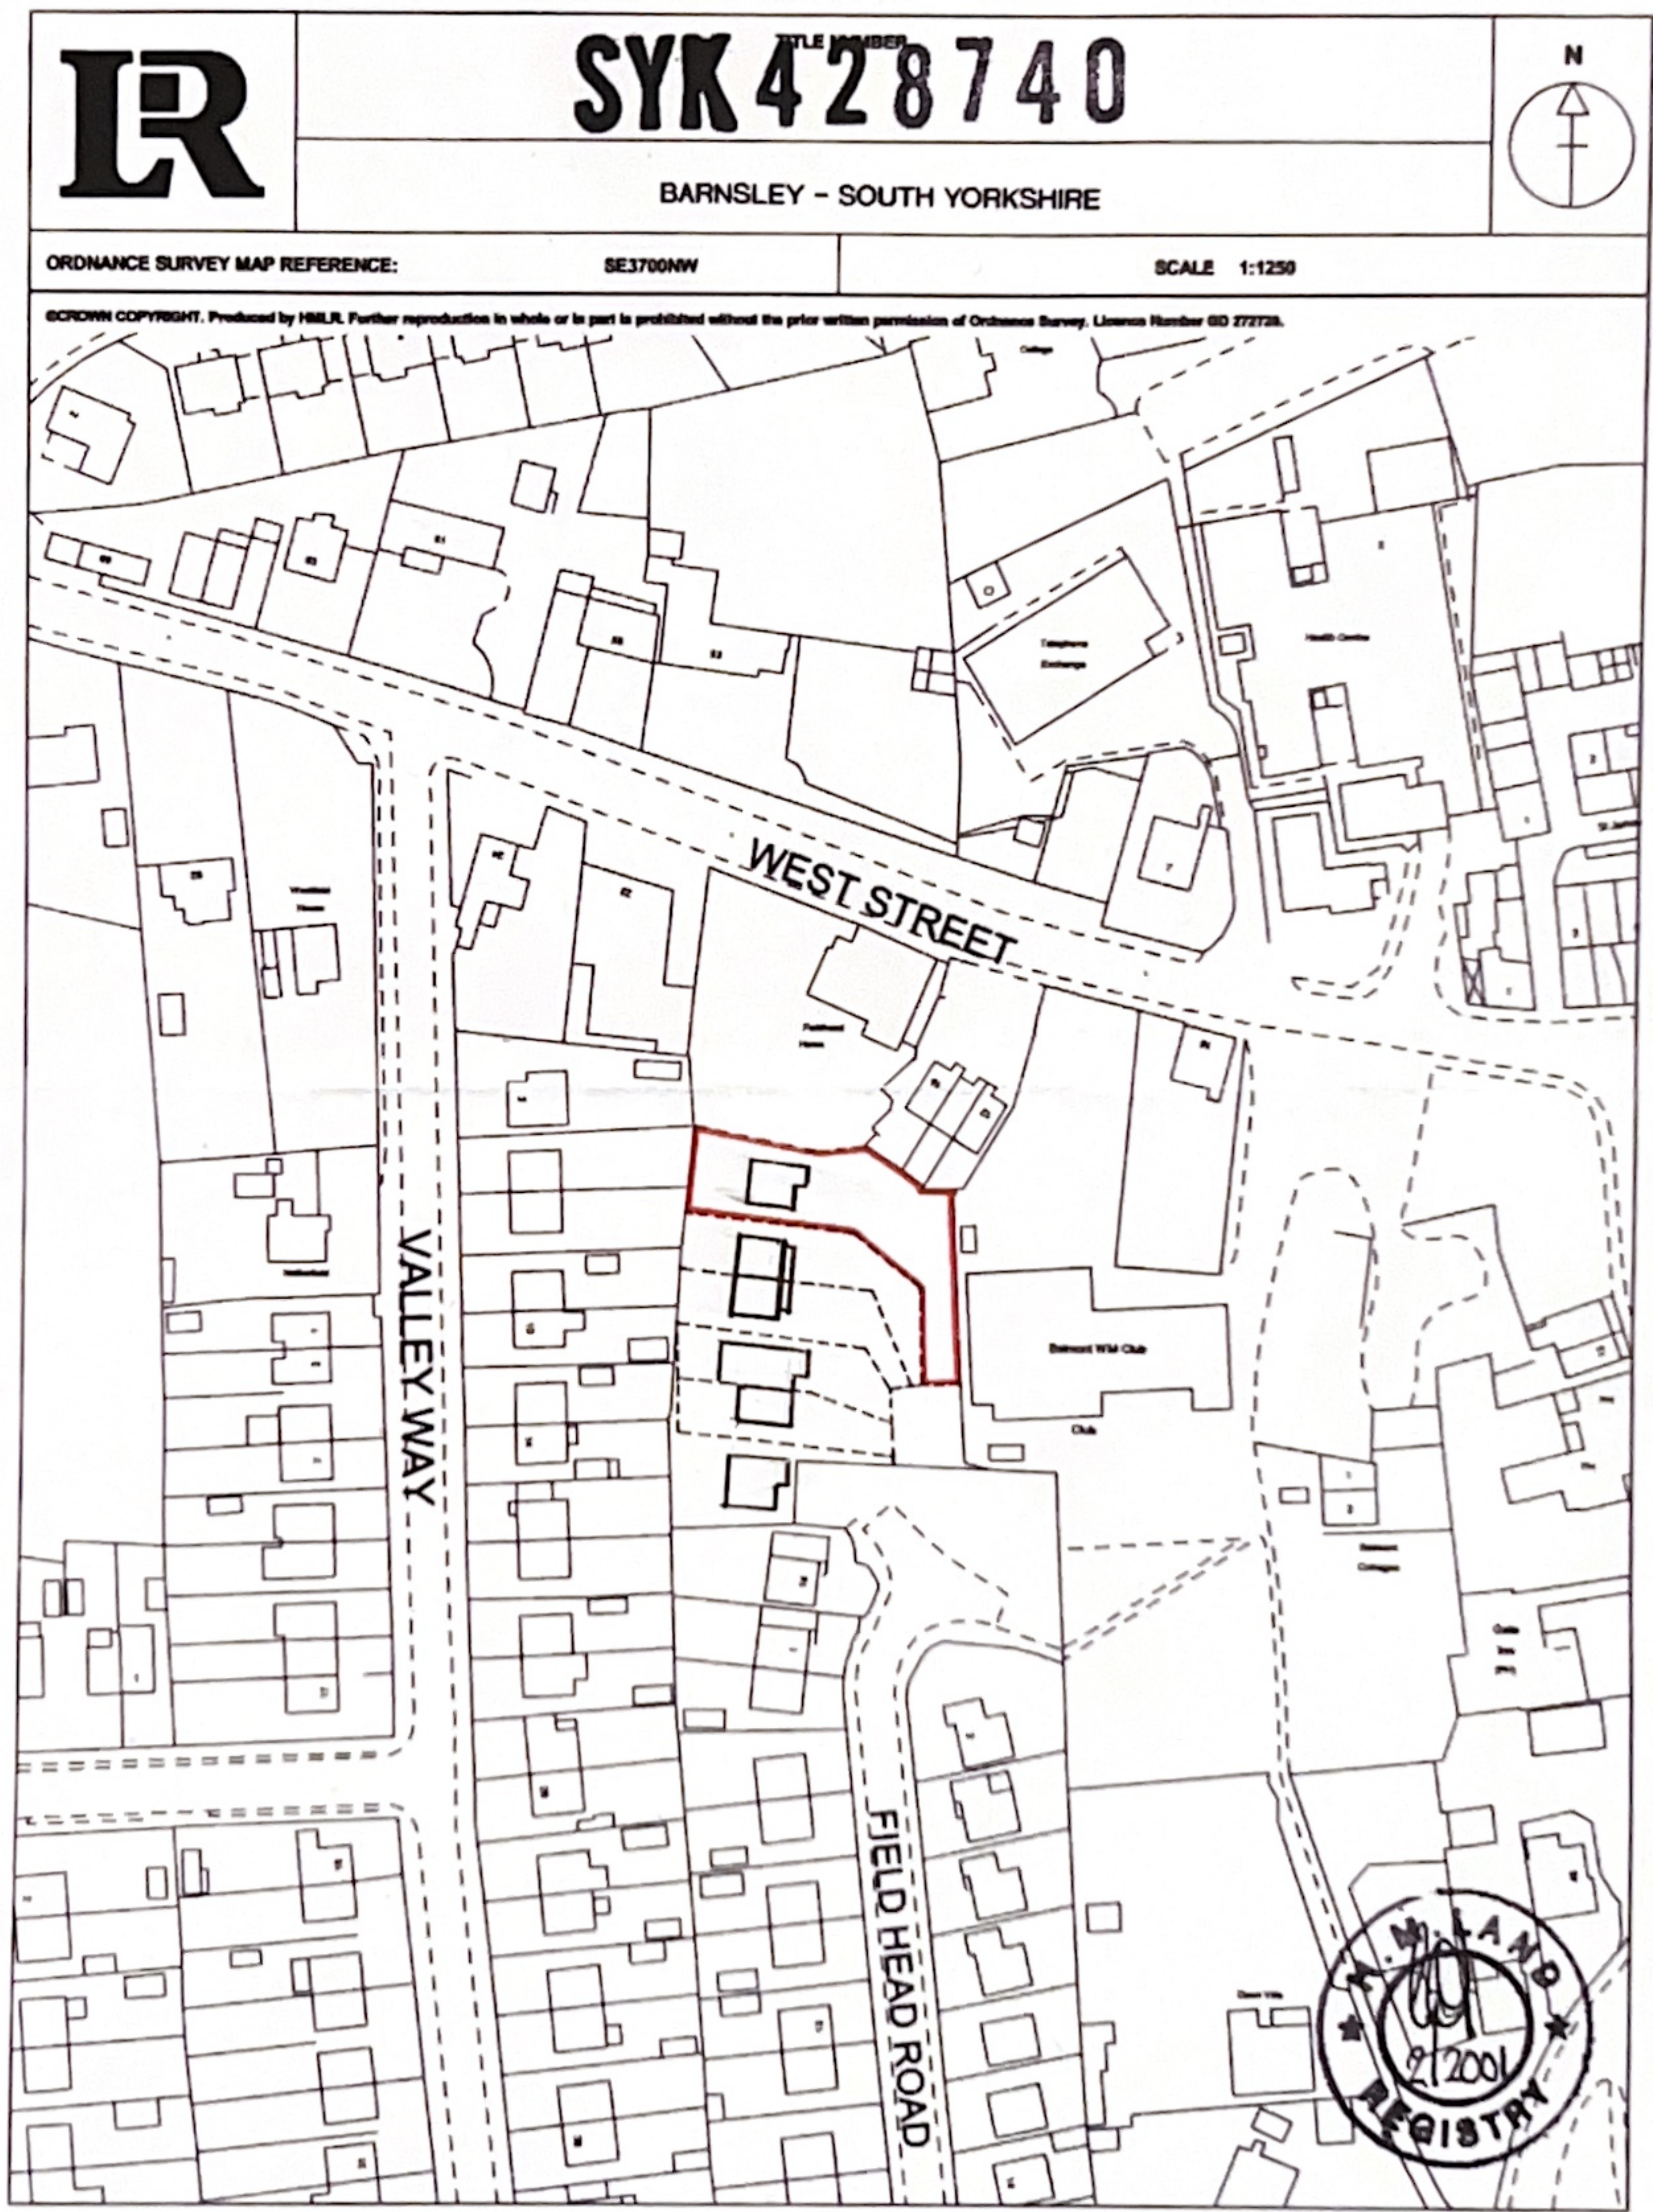


1:500 Scale
Site Layout

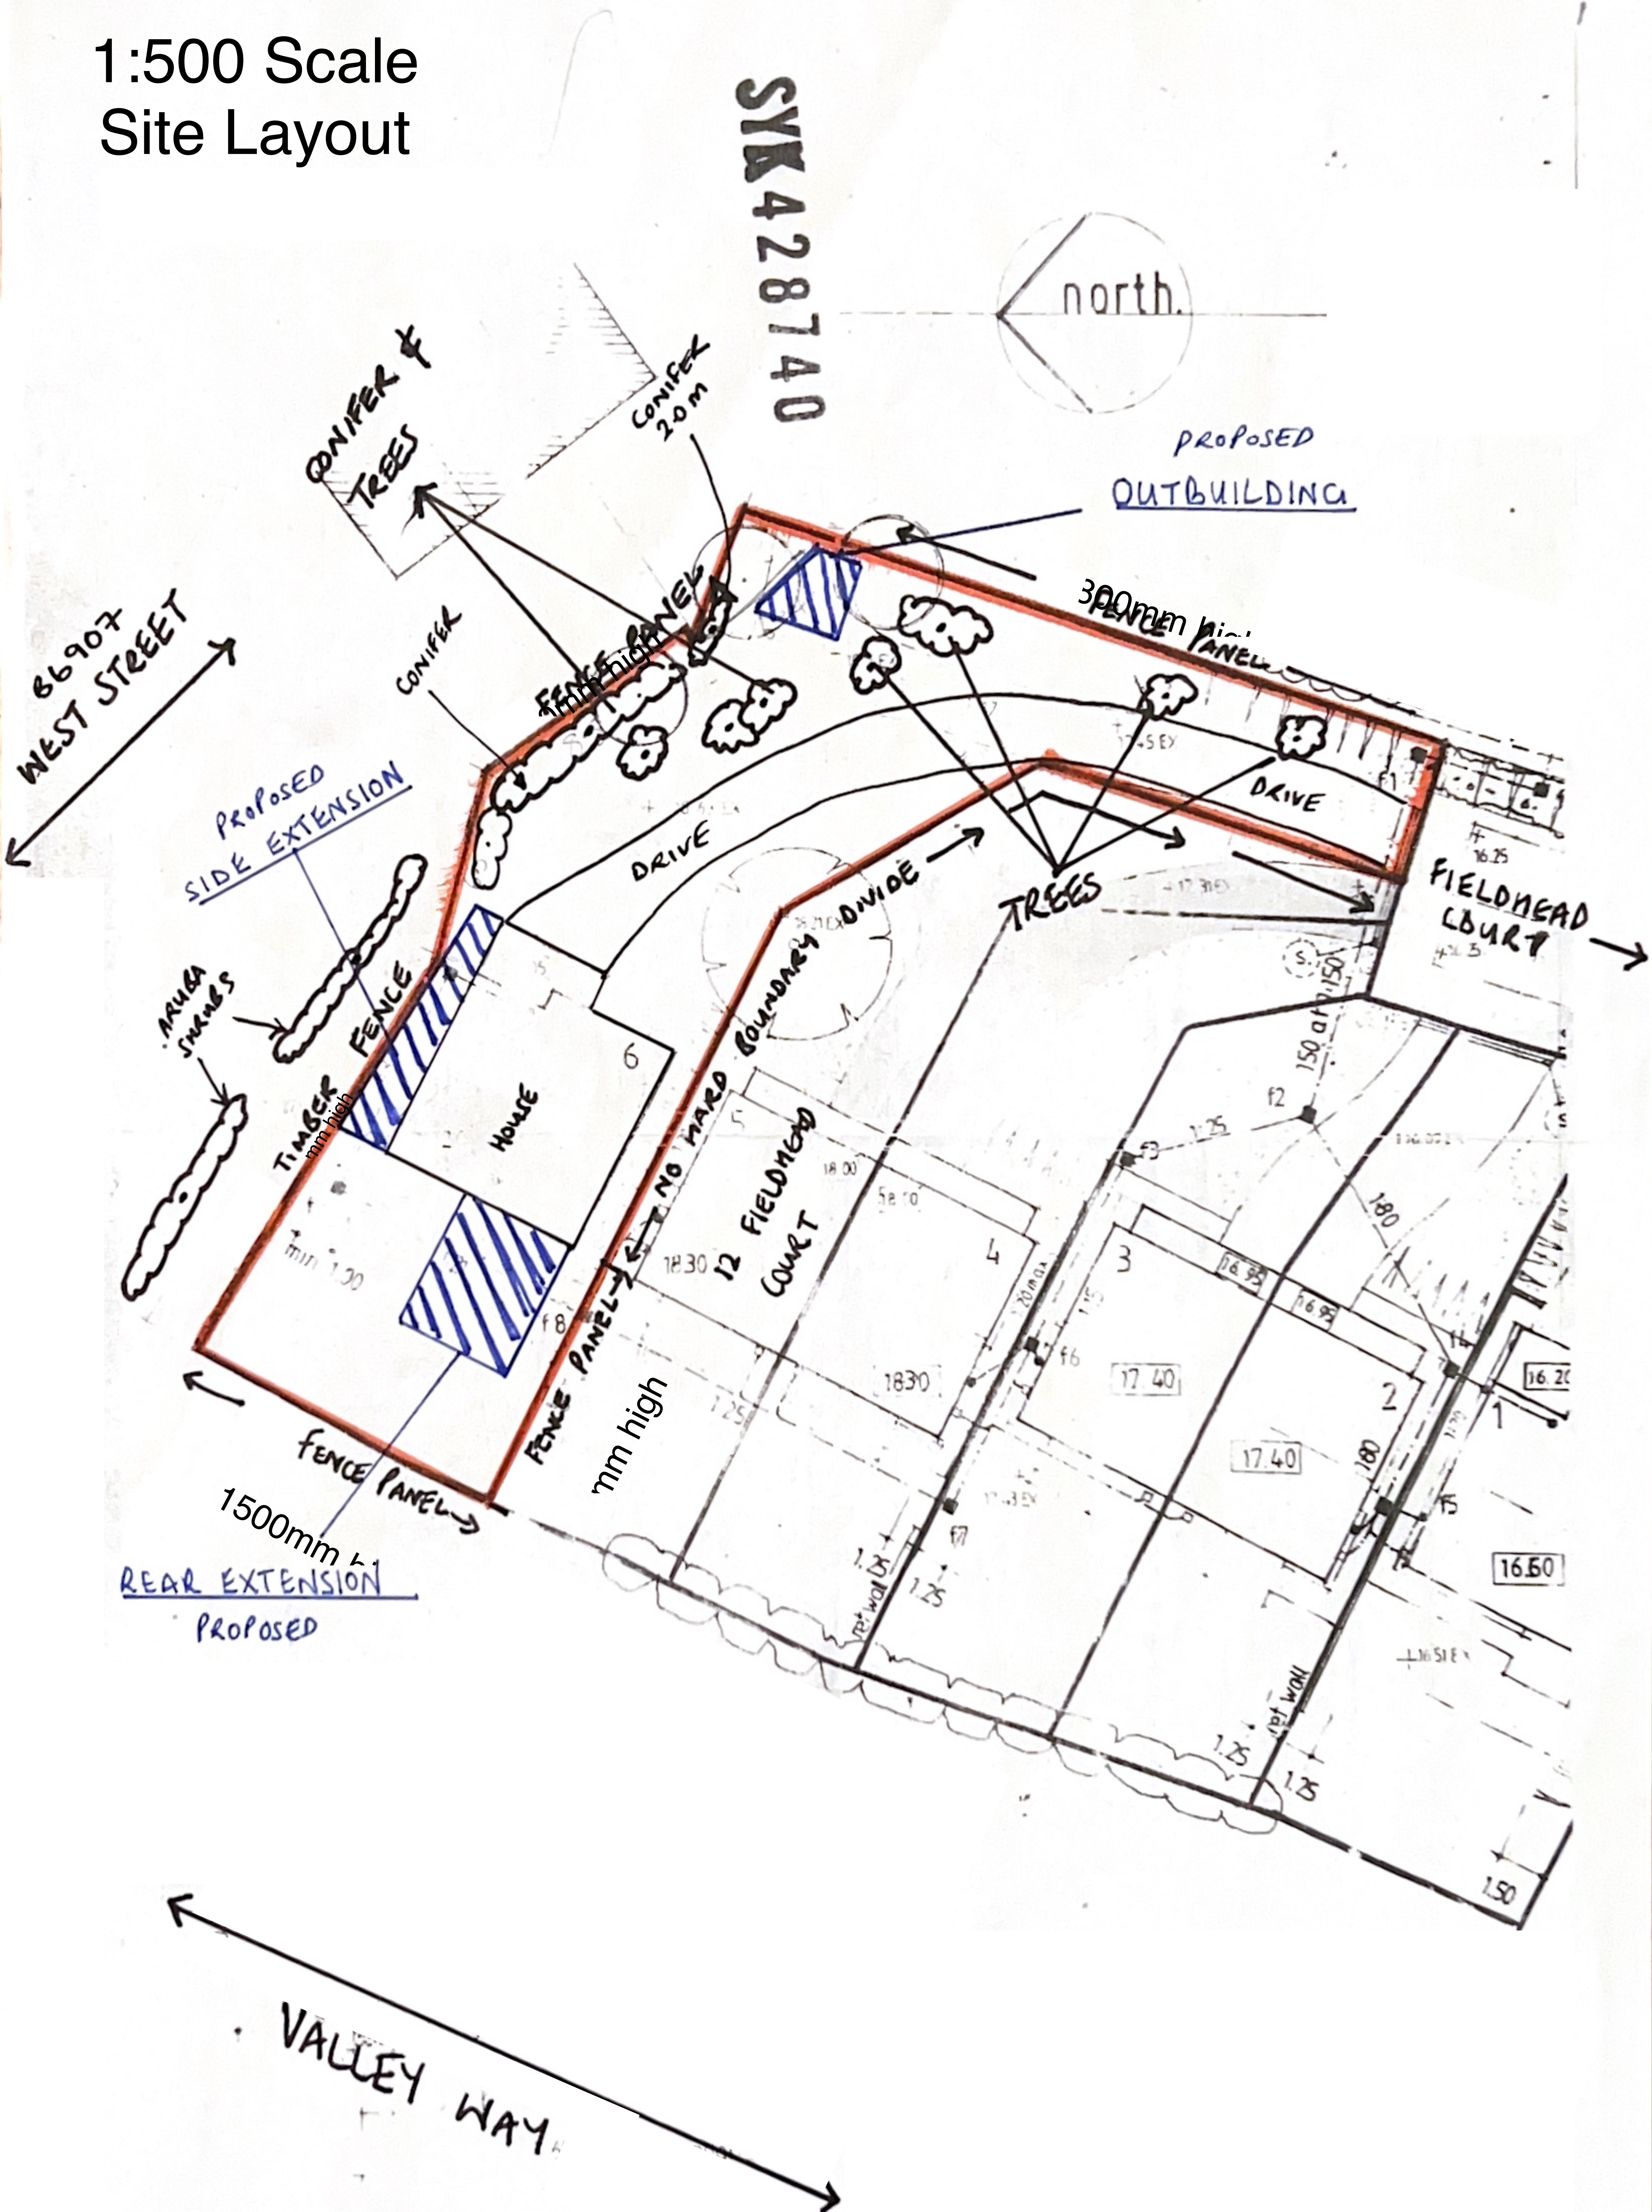

1:50 scale

Existing Floor Plan

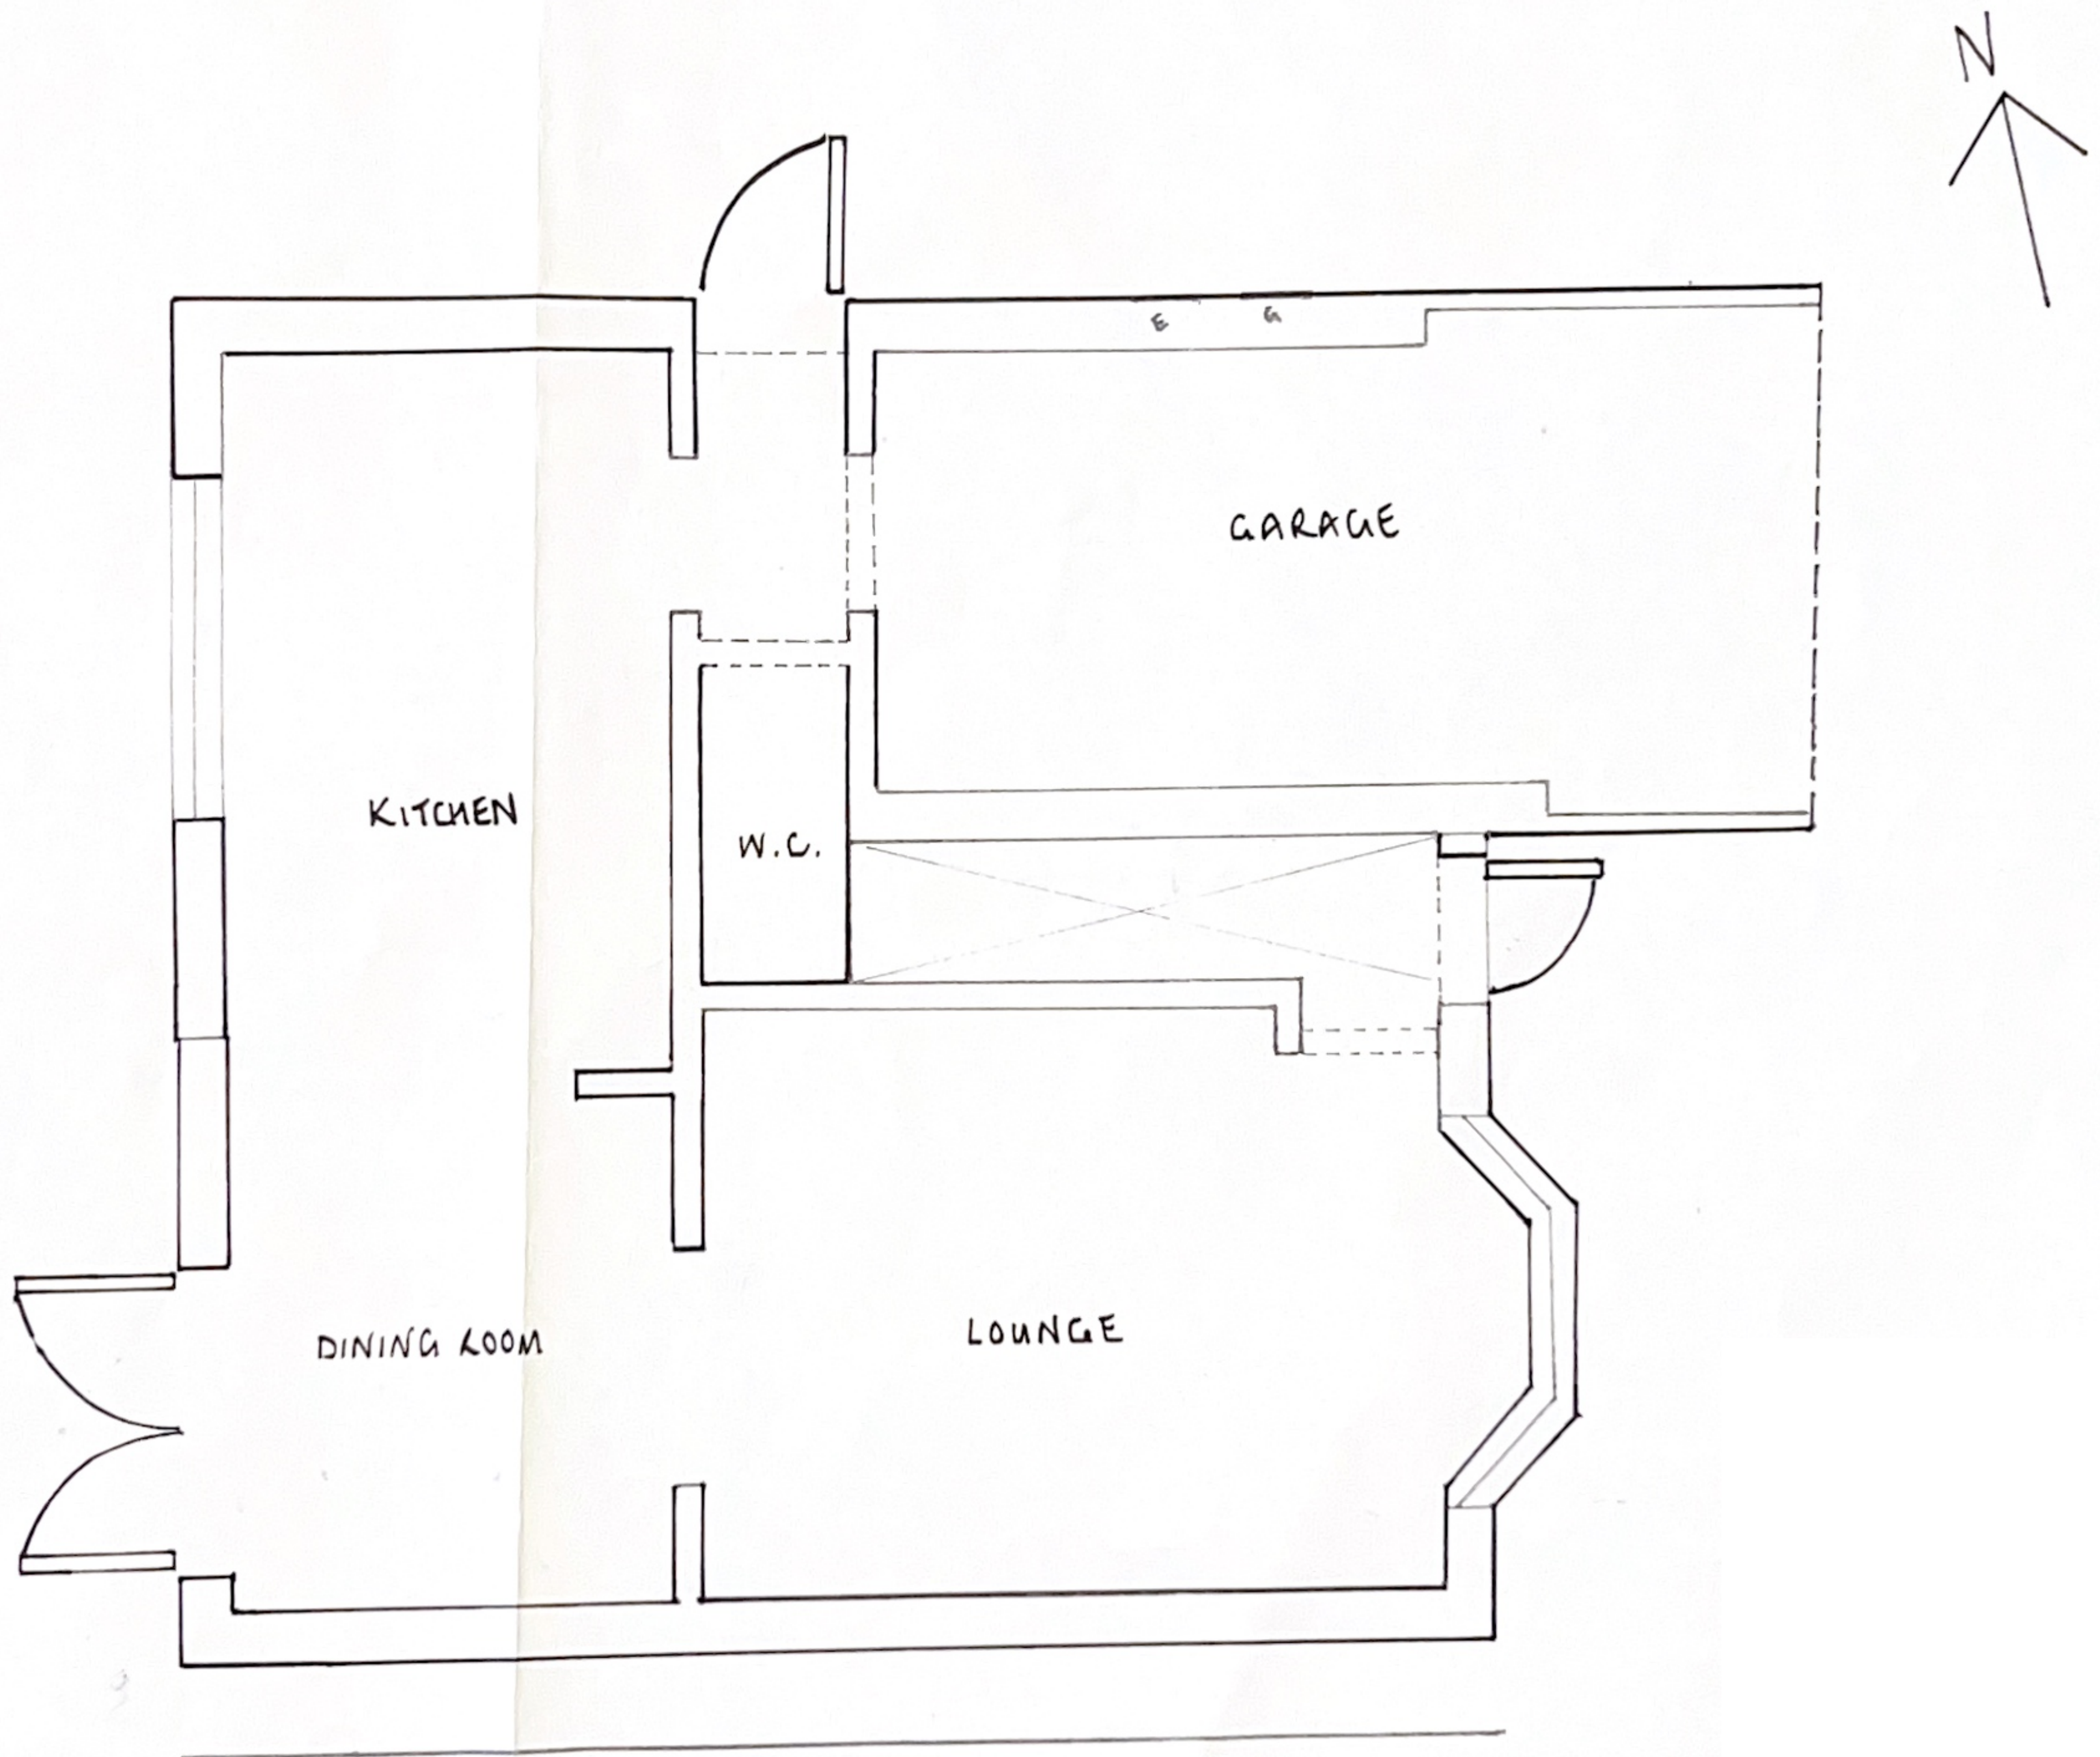


BOUNDARY

1:50 scale
Proposed Ground F
14 Fieldhead Coy
S749AQ

Roof Light Window

BOUNDARY

- Extension 1 24.75 m²
- Extension 2 18 m²
- Existing Grounds (curtilage)
- Extension 1 & 2 = 8.7% of (

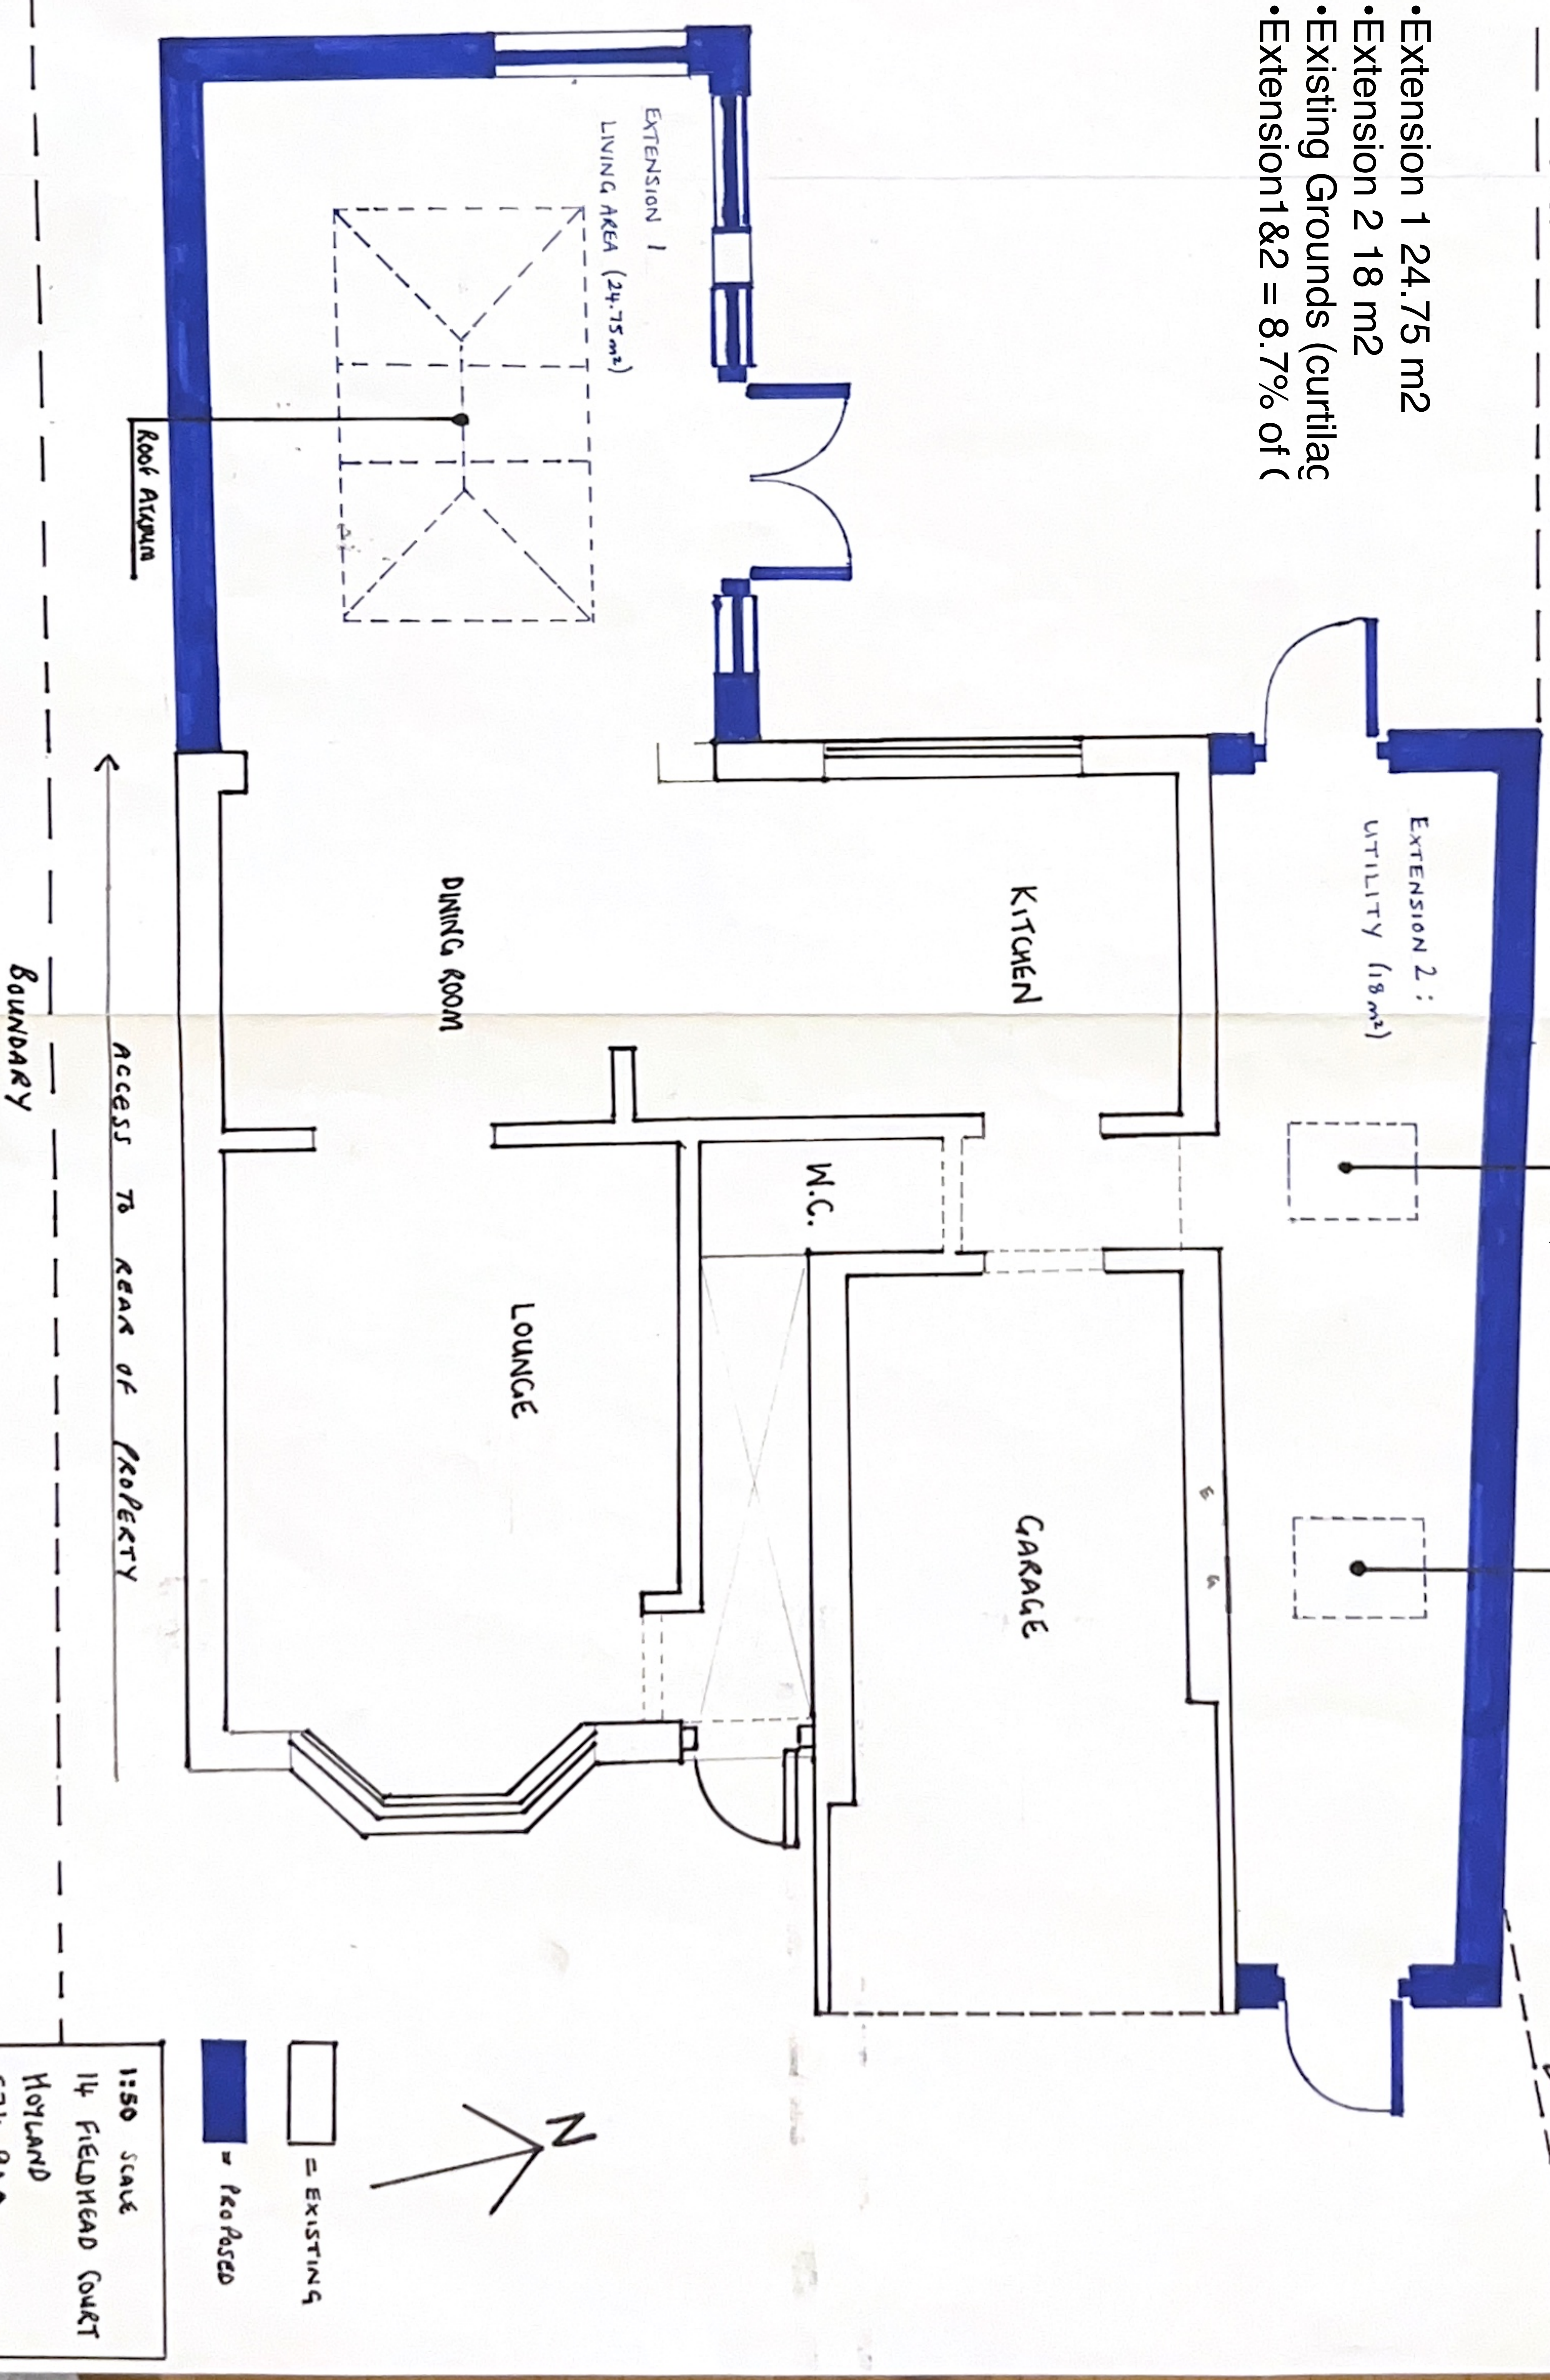


EXISTING

PROPOSED


1:50 scale
14 FIELDHEAD COURT
HOLLAND
S74 9AQ

1:50 Sci Proposed Ou


FRONT

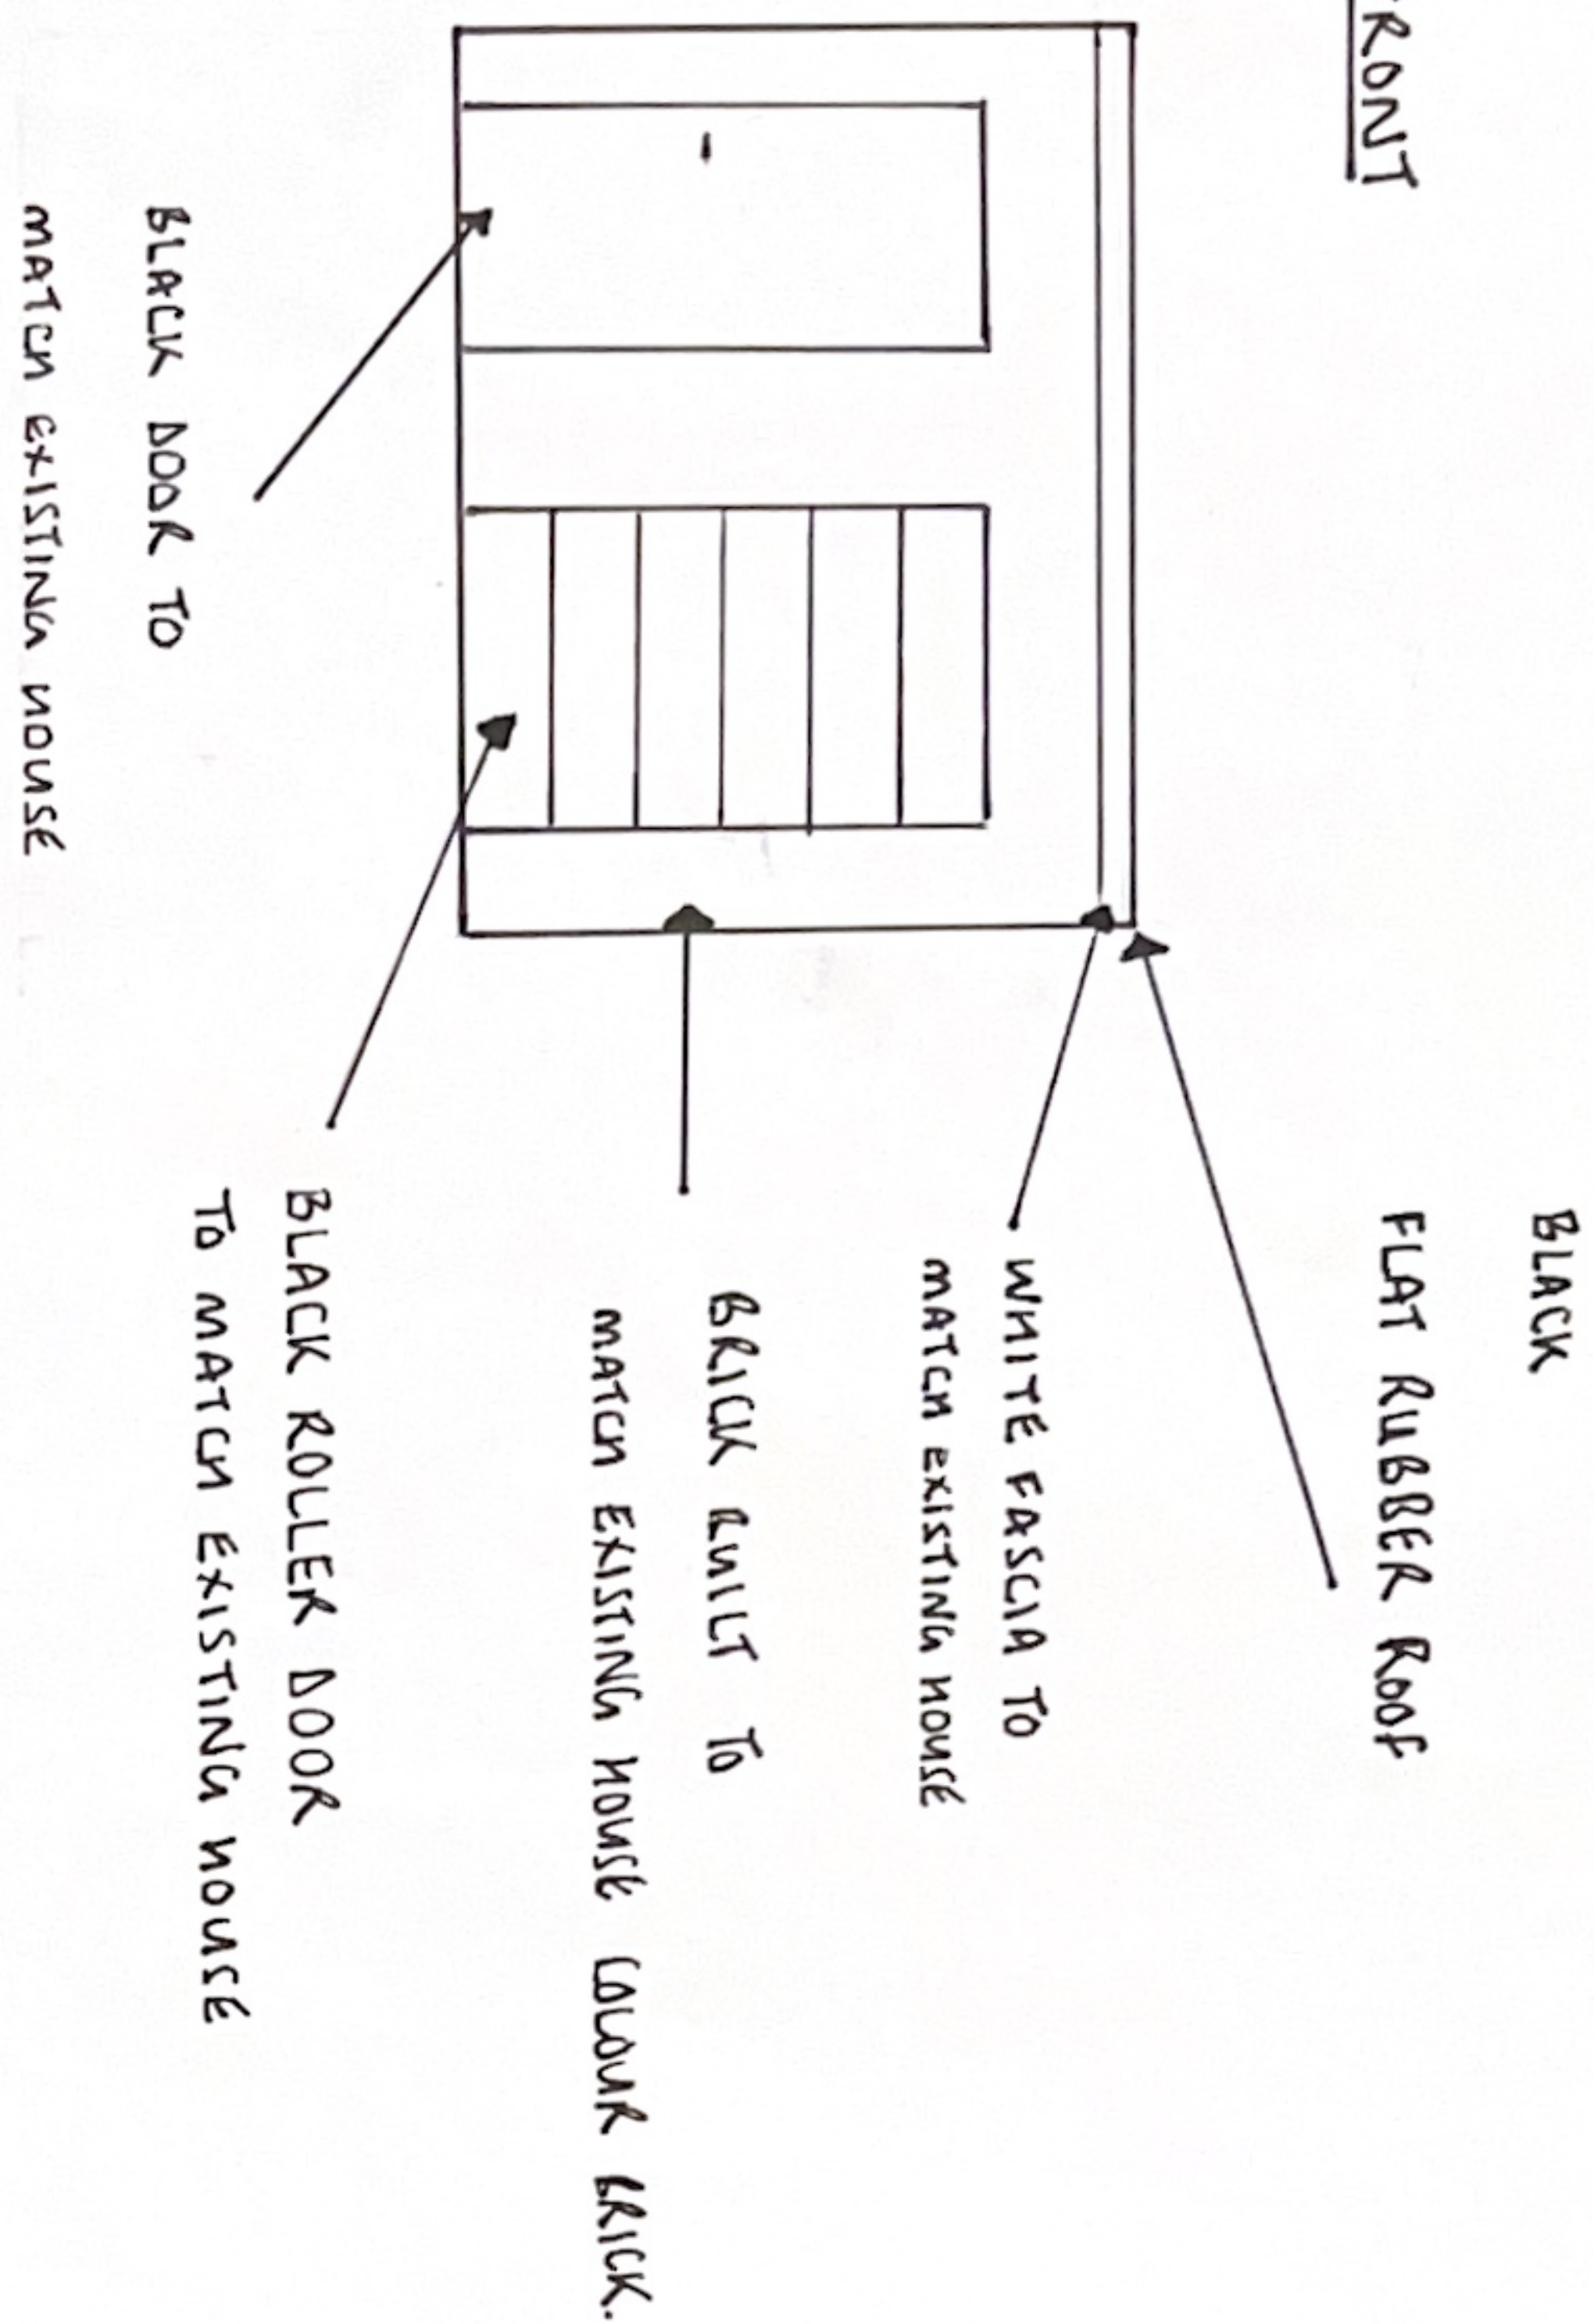


SIDE ASPECT

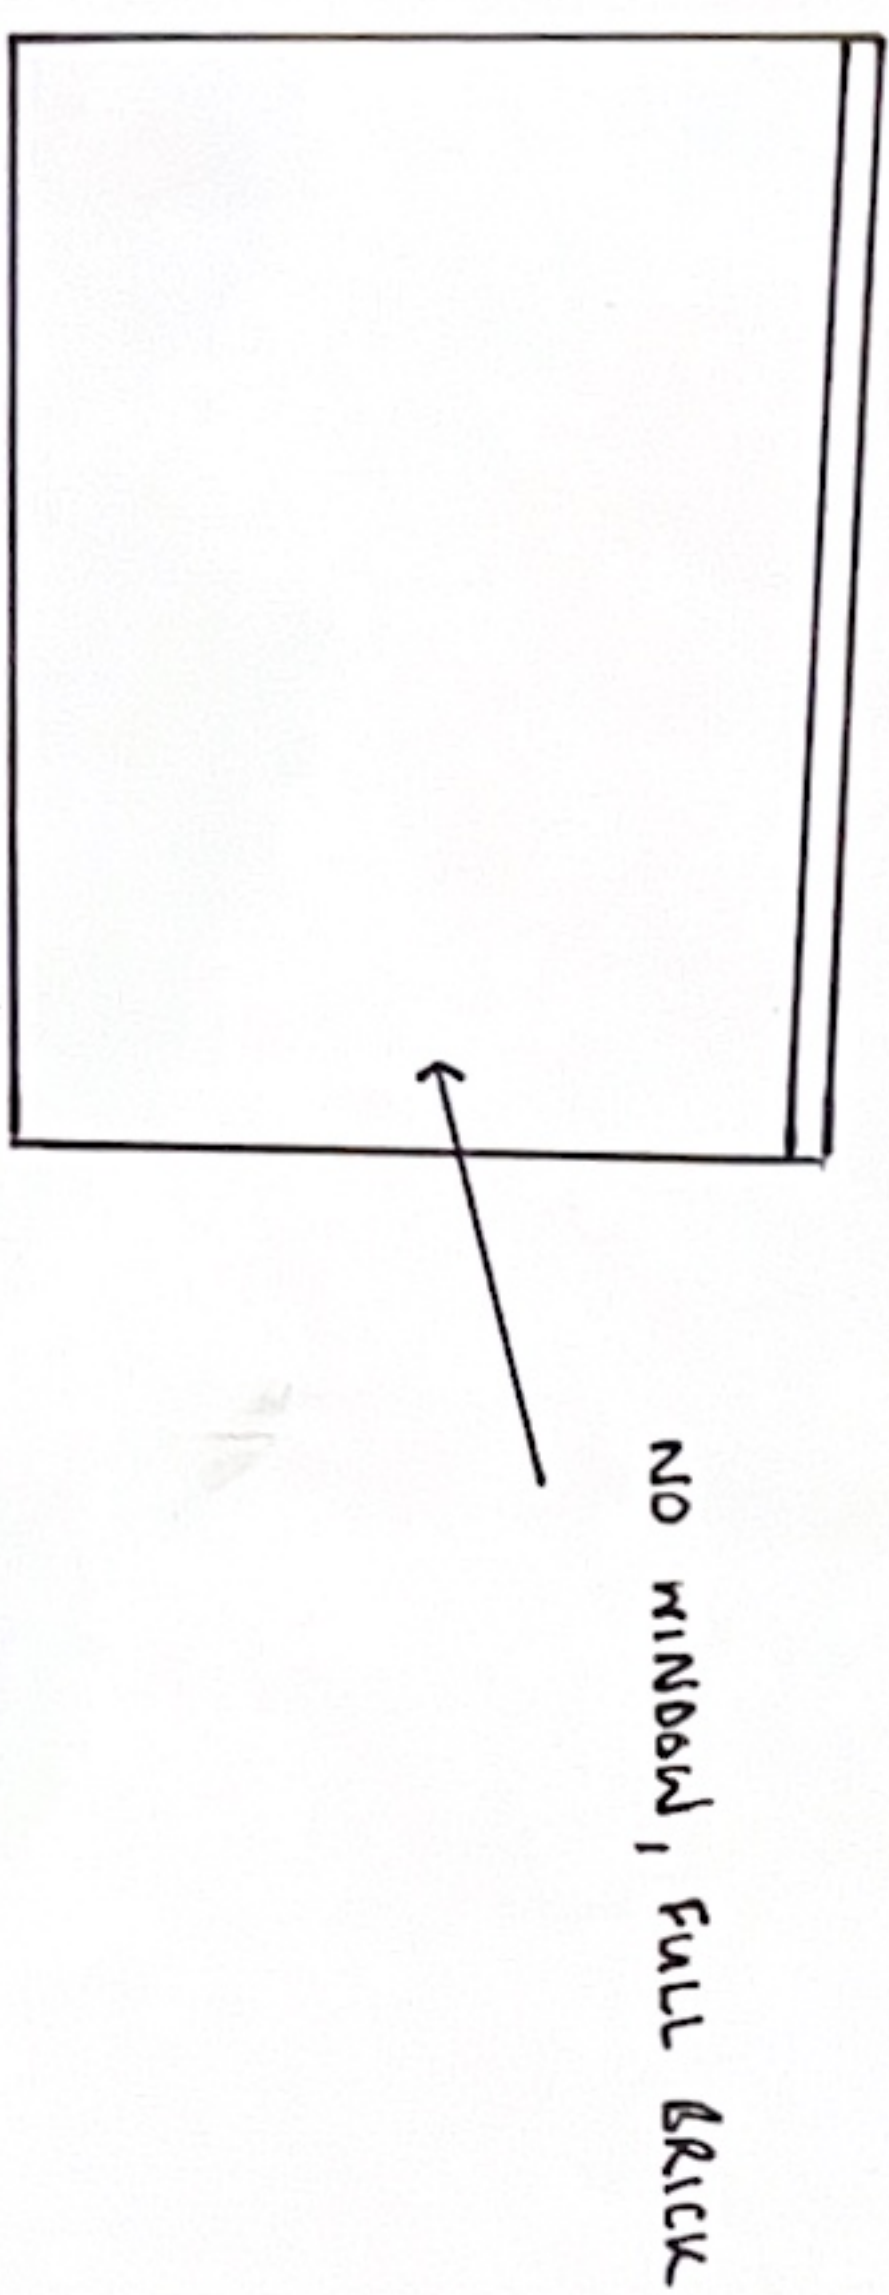


REAR

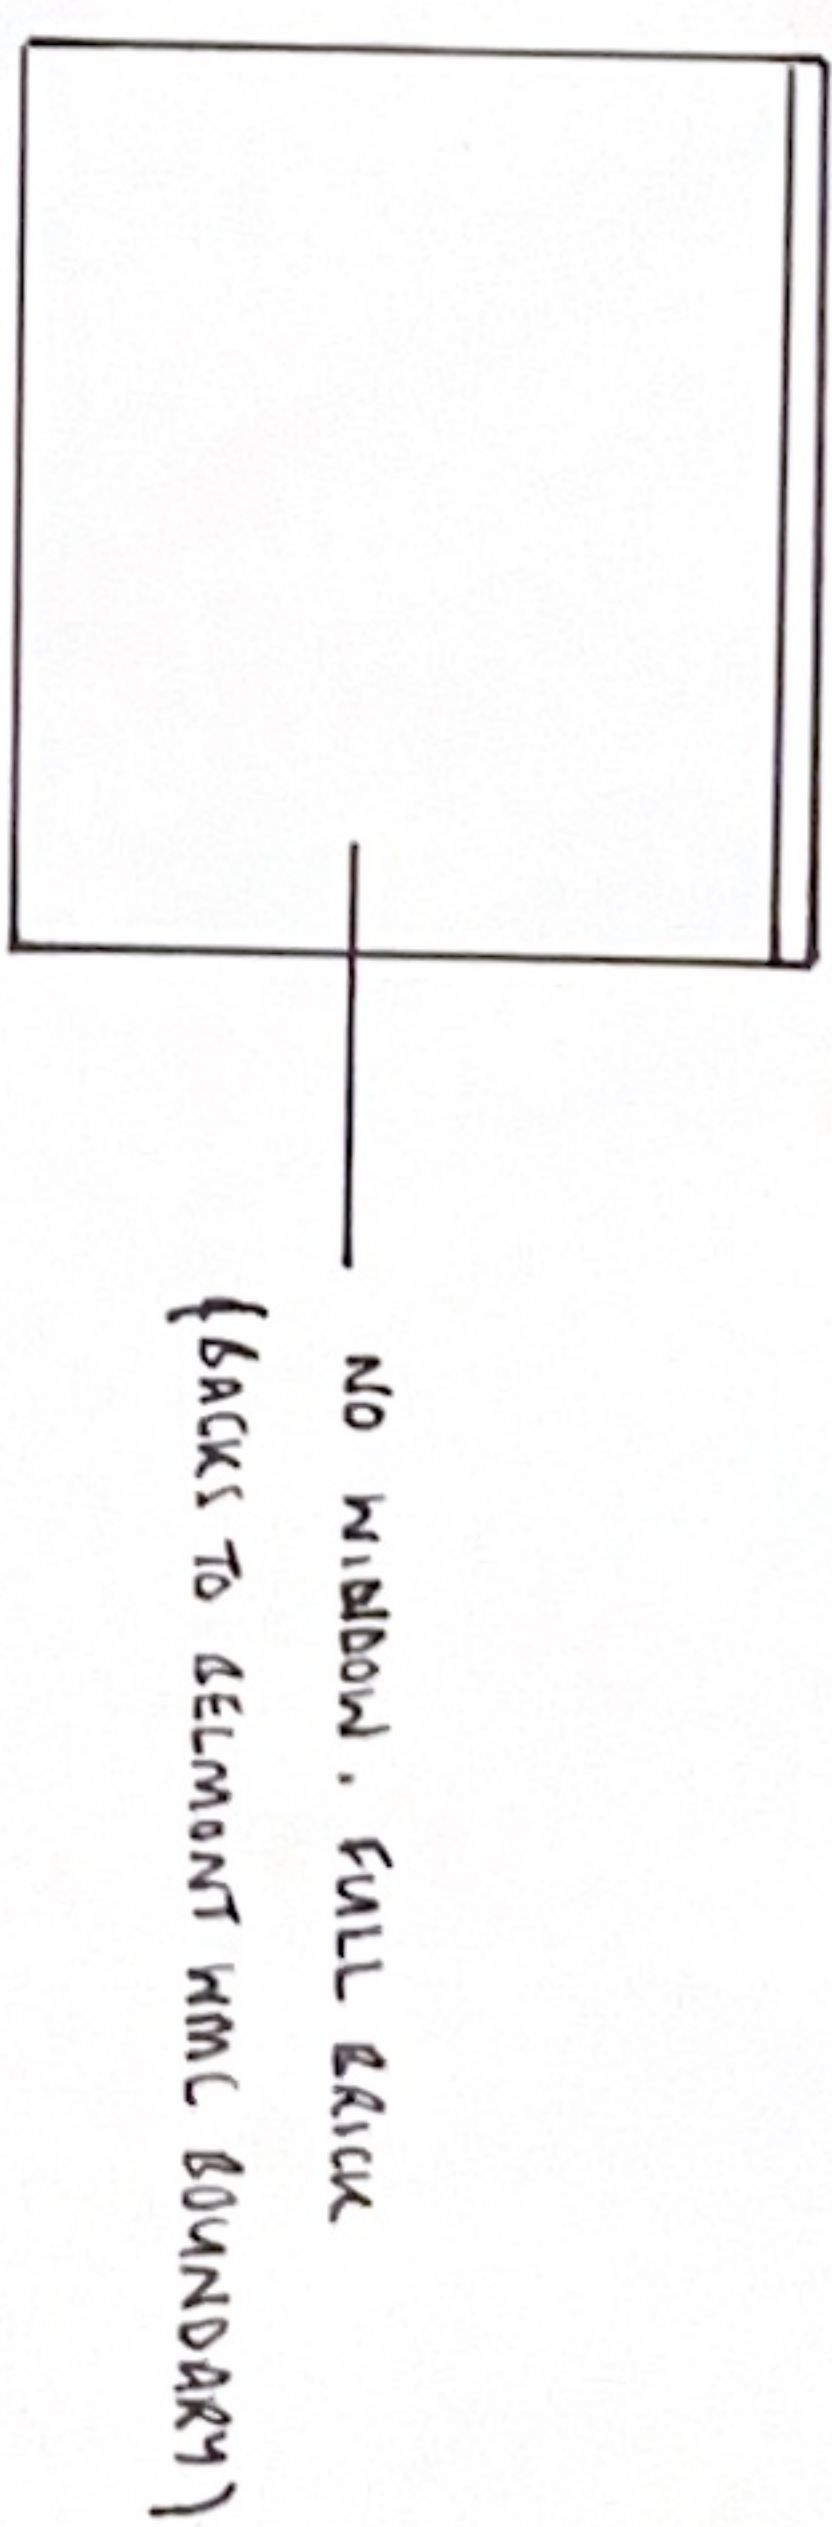

SIDE ASPECT (ADJACENT TO 12 WEST ST NEIGHBOUR BOUNDARY)

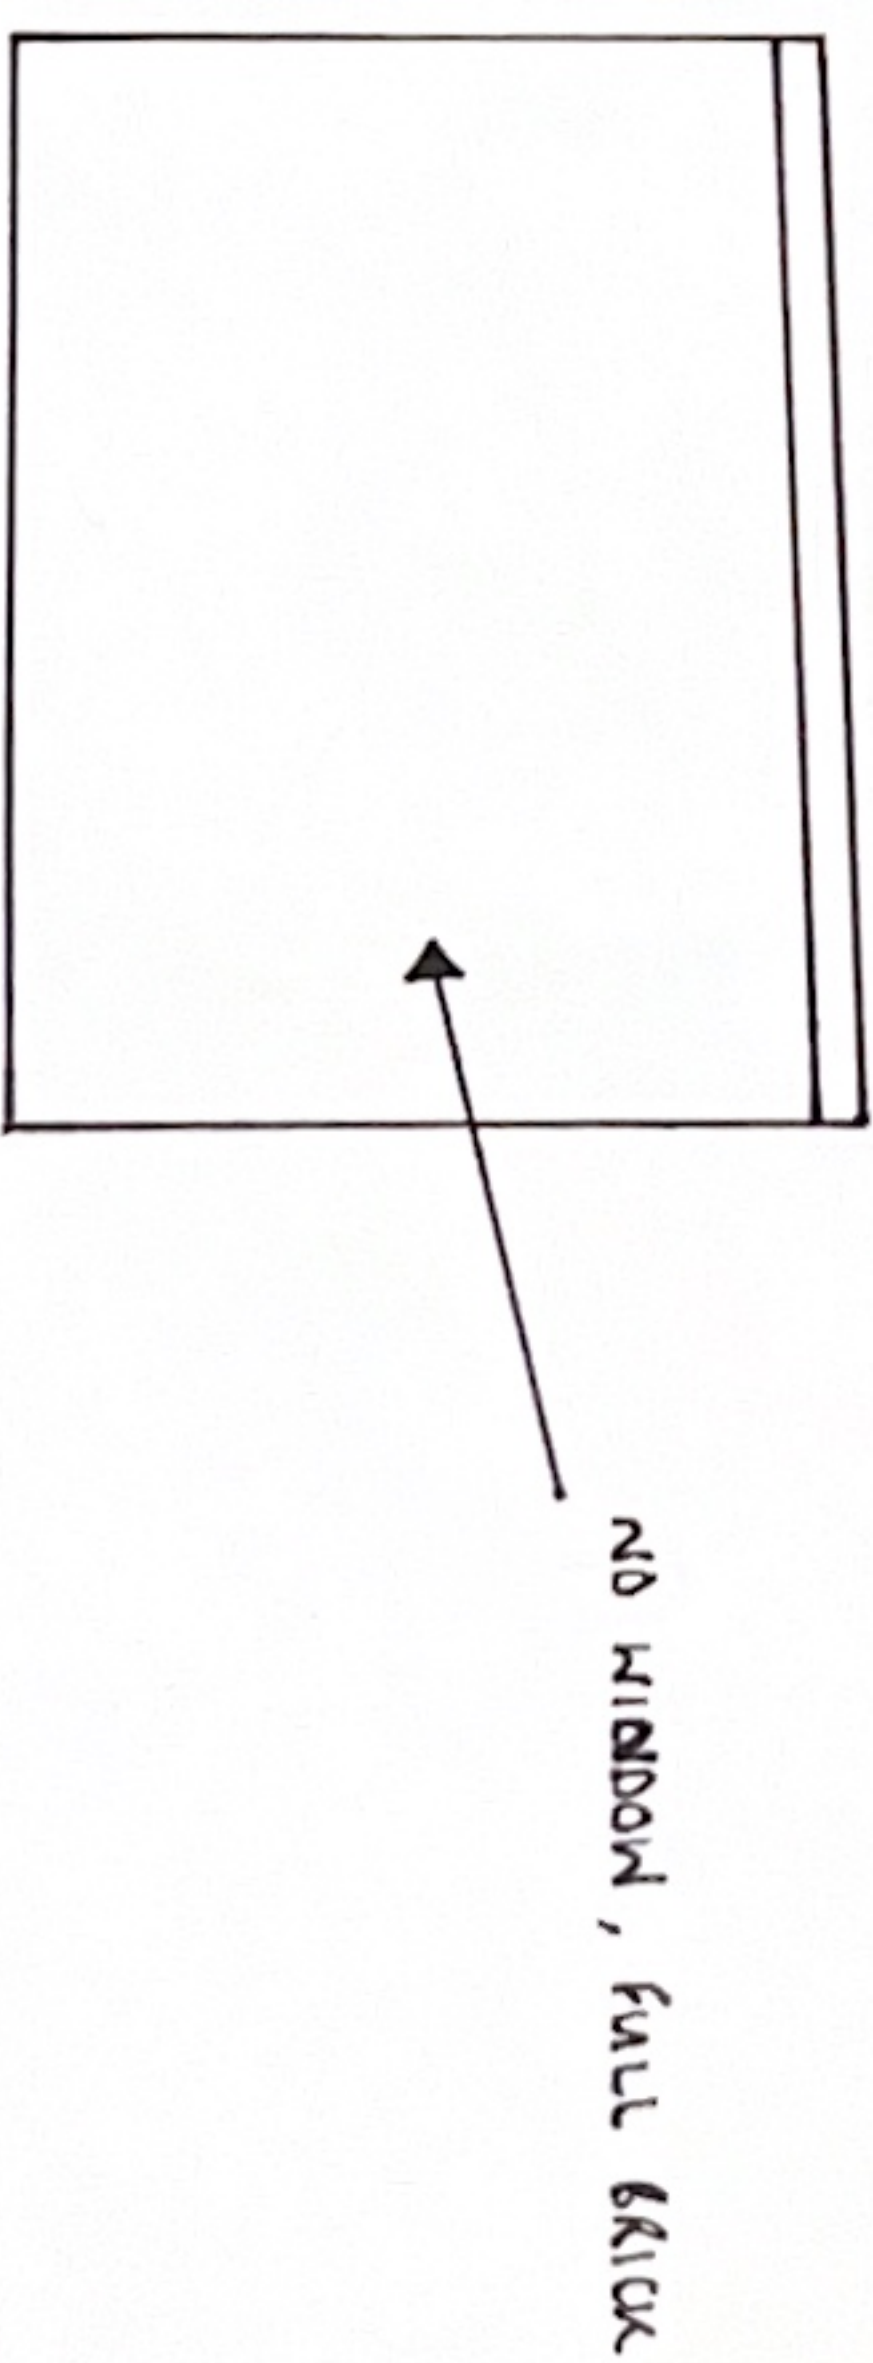


1:50 Scale
Outbuilding Floor Plan

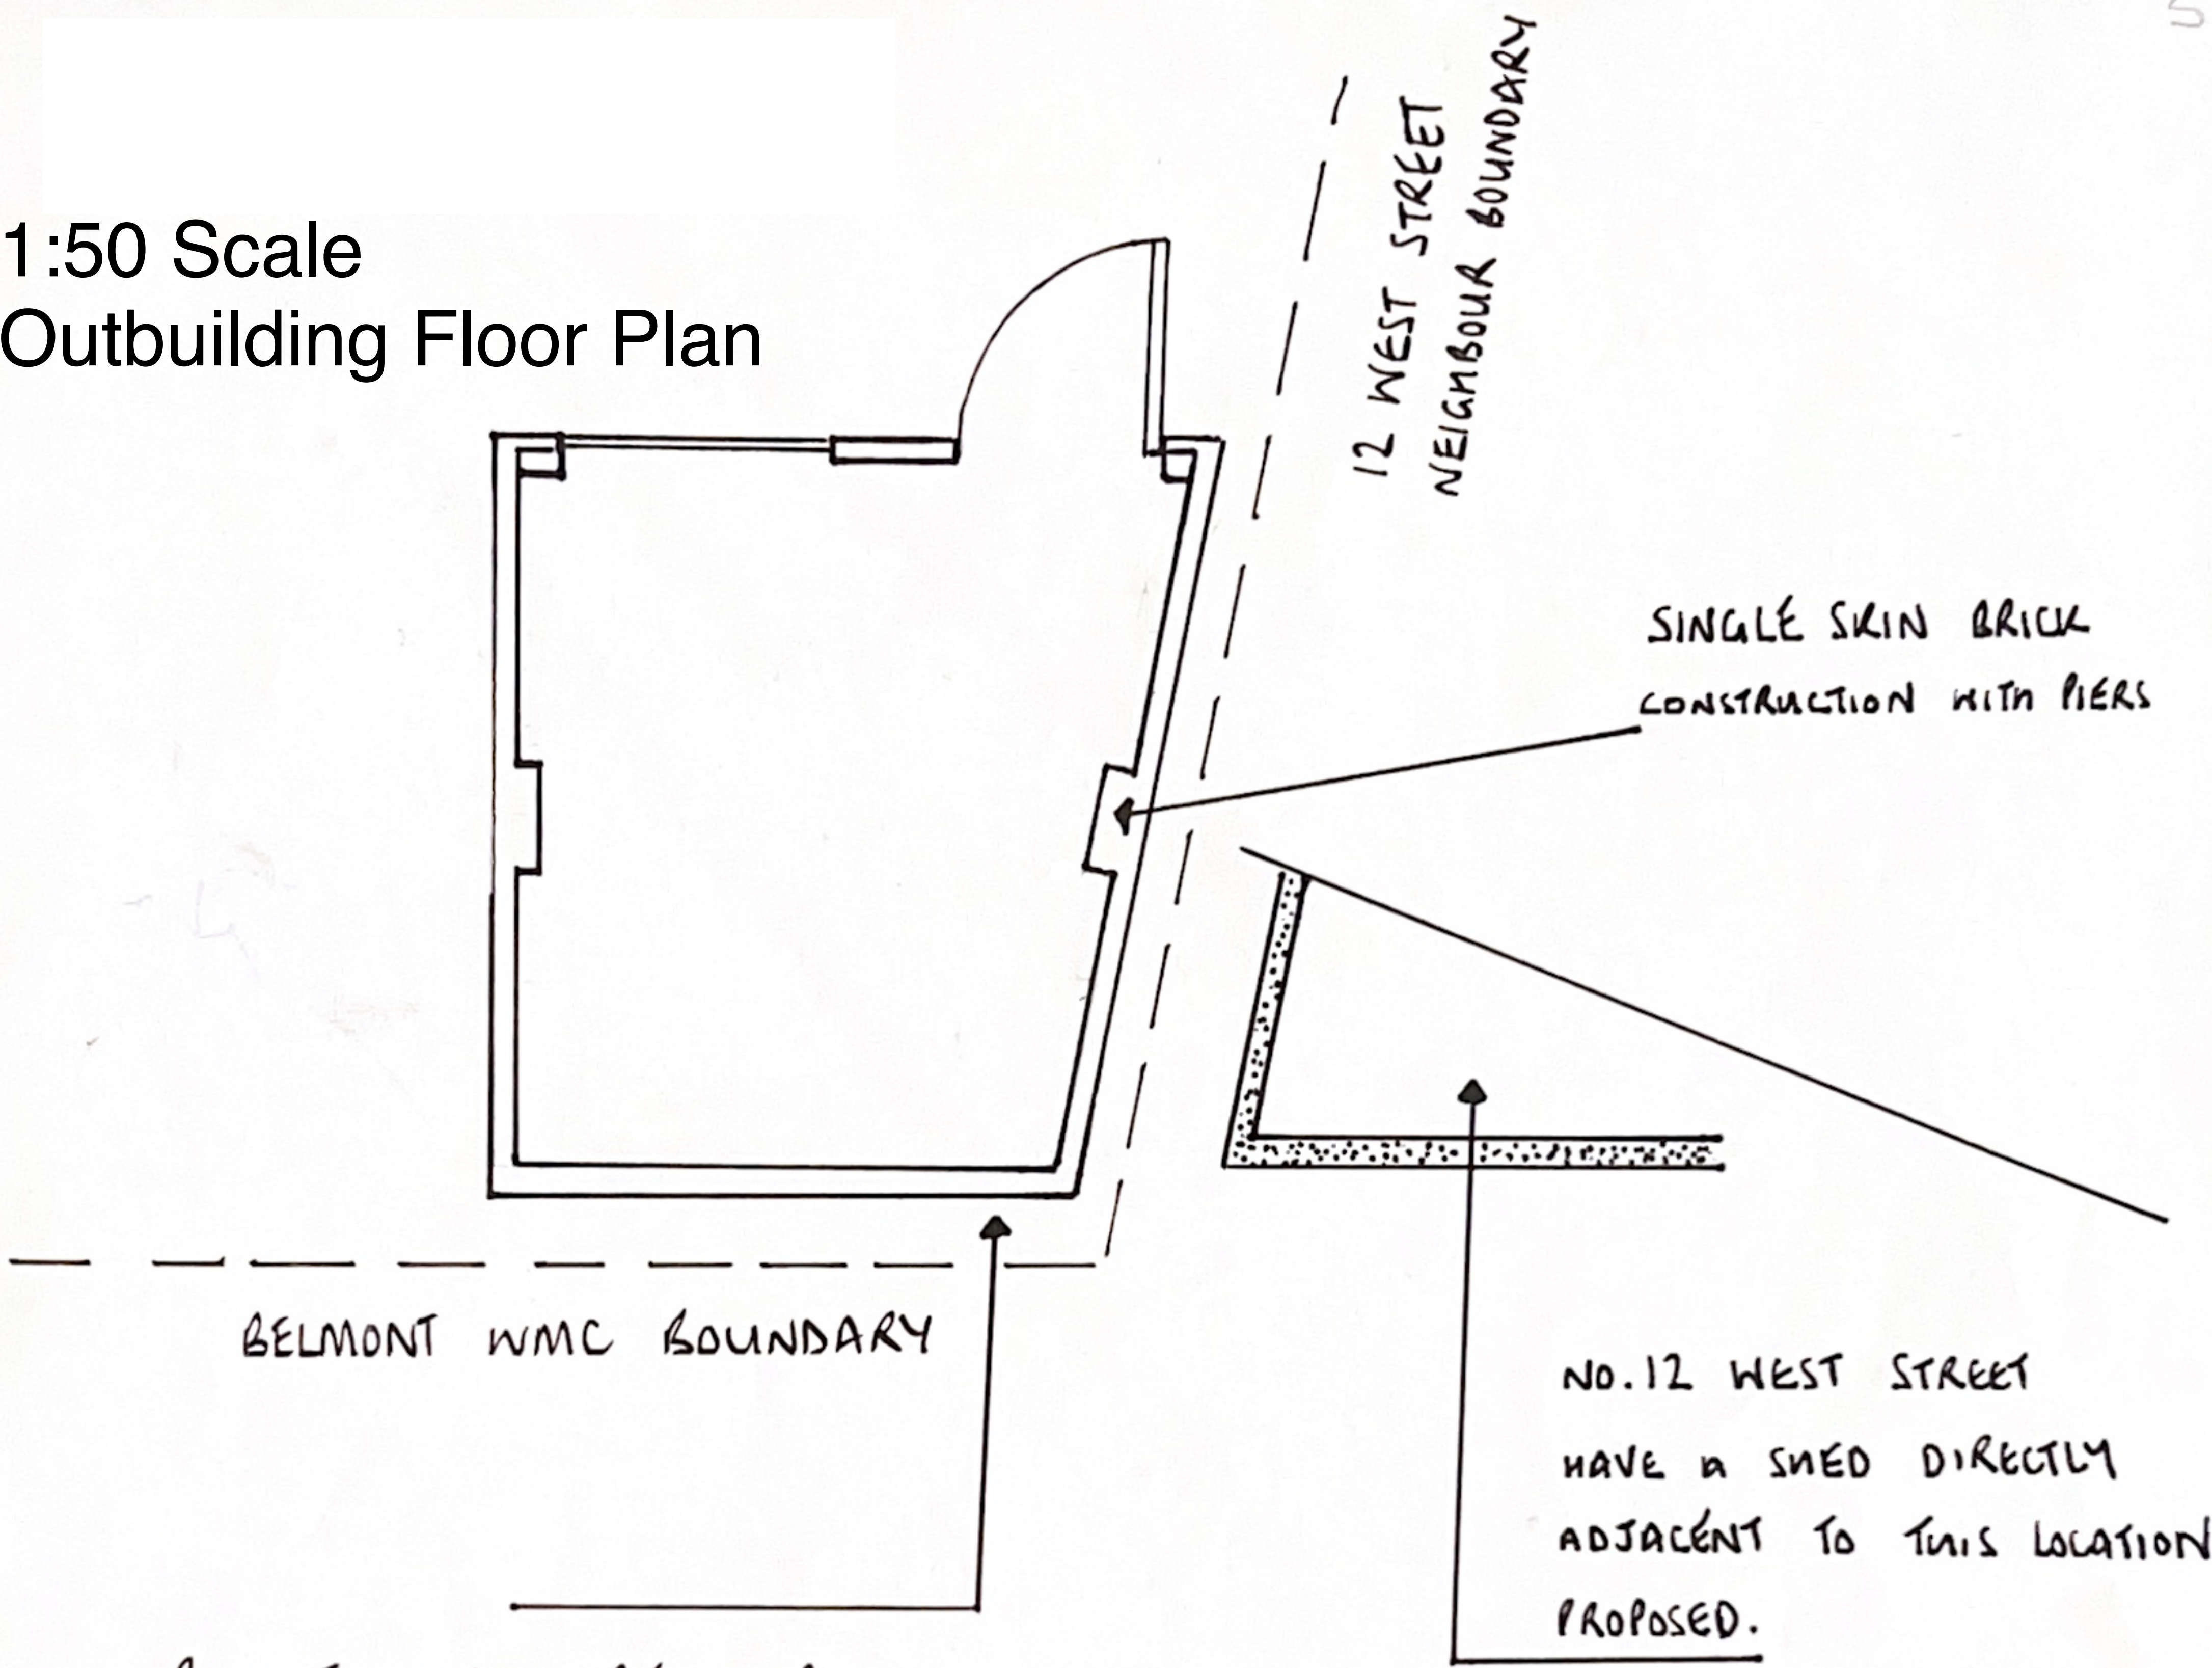


PLAN TO USE SIMPLE STRIP
FOOTING FOR FOUNDATIONS THEN
CONCRETE OVERSITE INTERNAL FLOOR

FRONT EXISTING ELEVATION

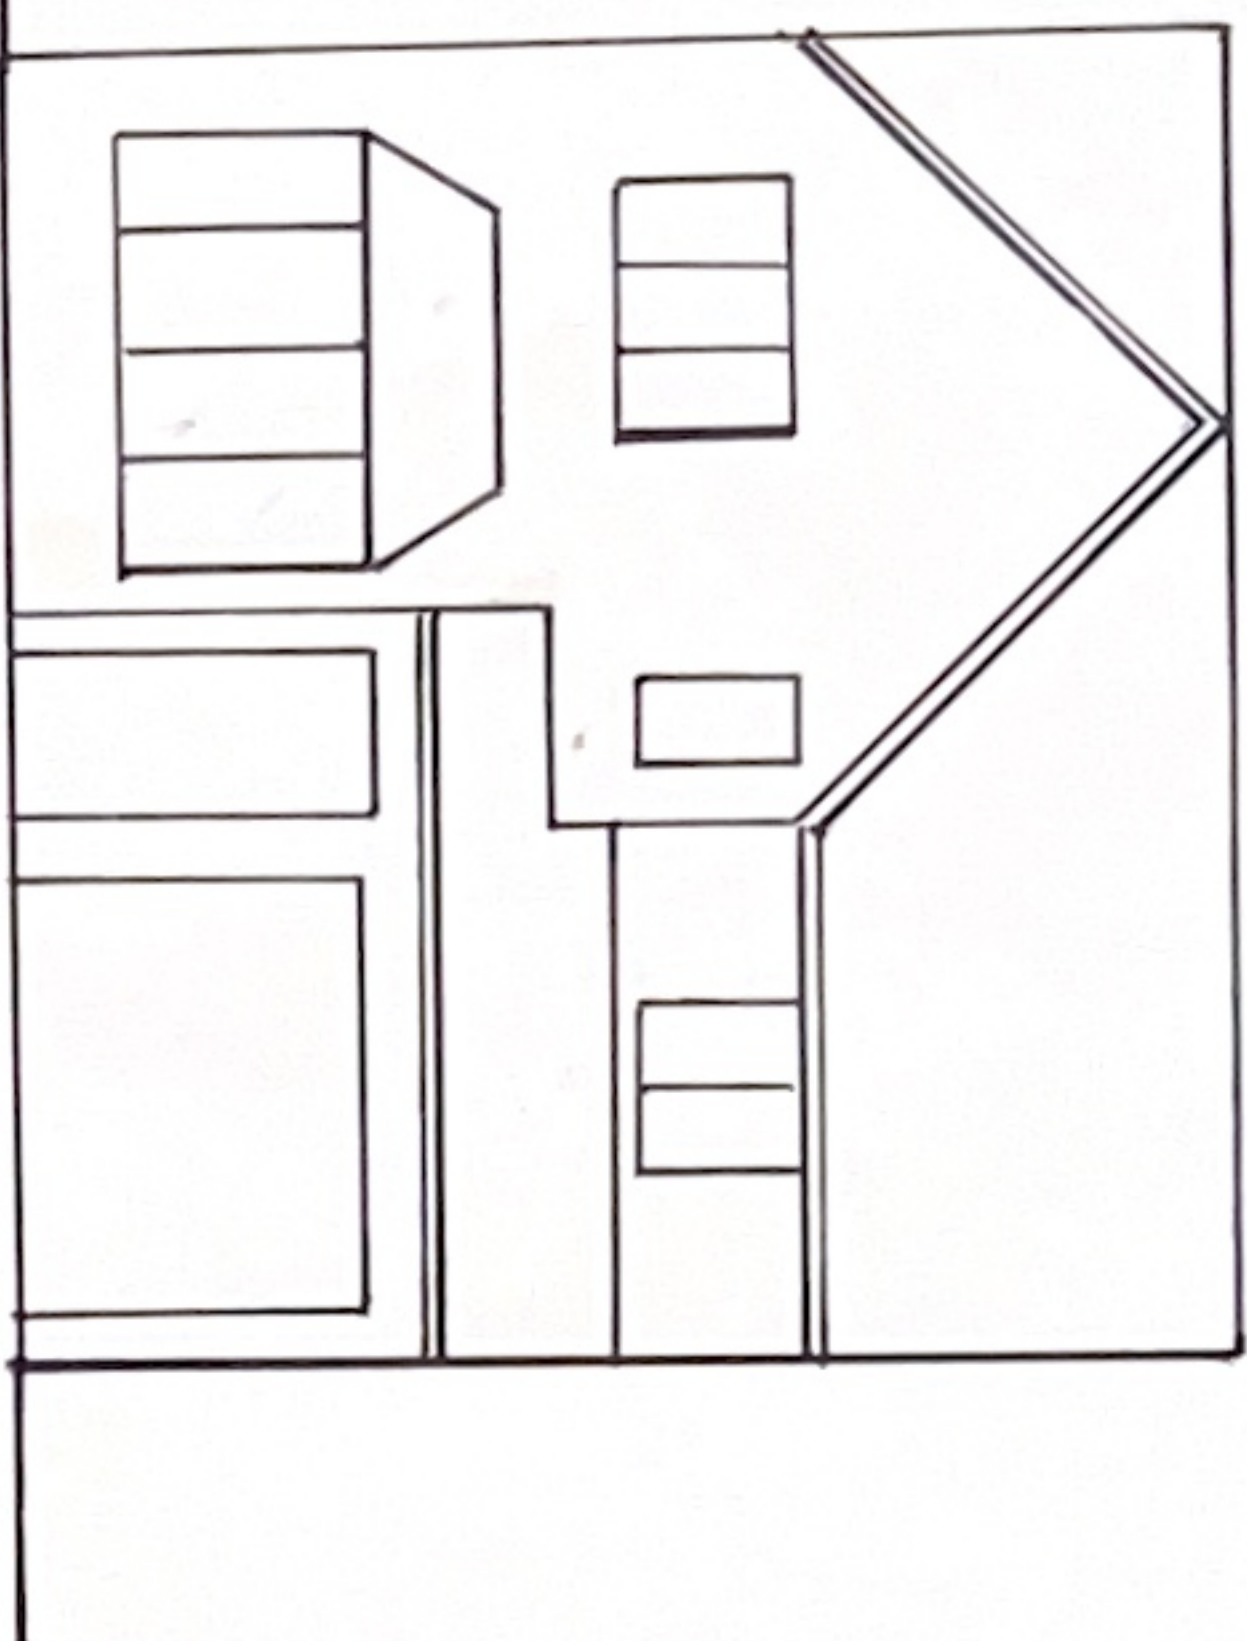


Scale 1:1
Existing Elev

REAR EXISTING ELEVATION

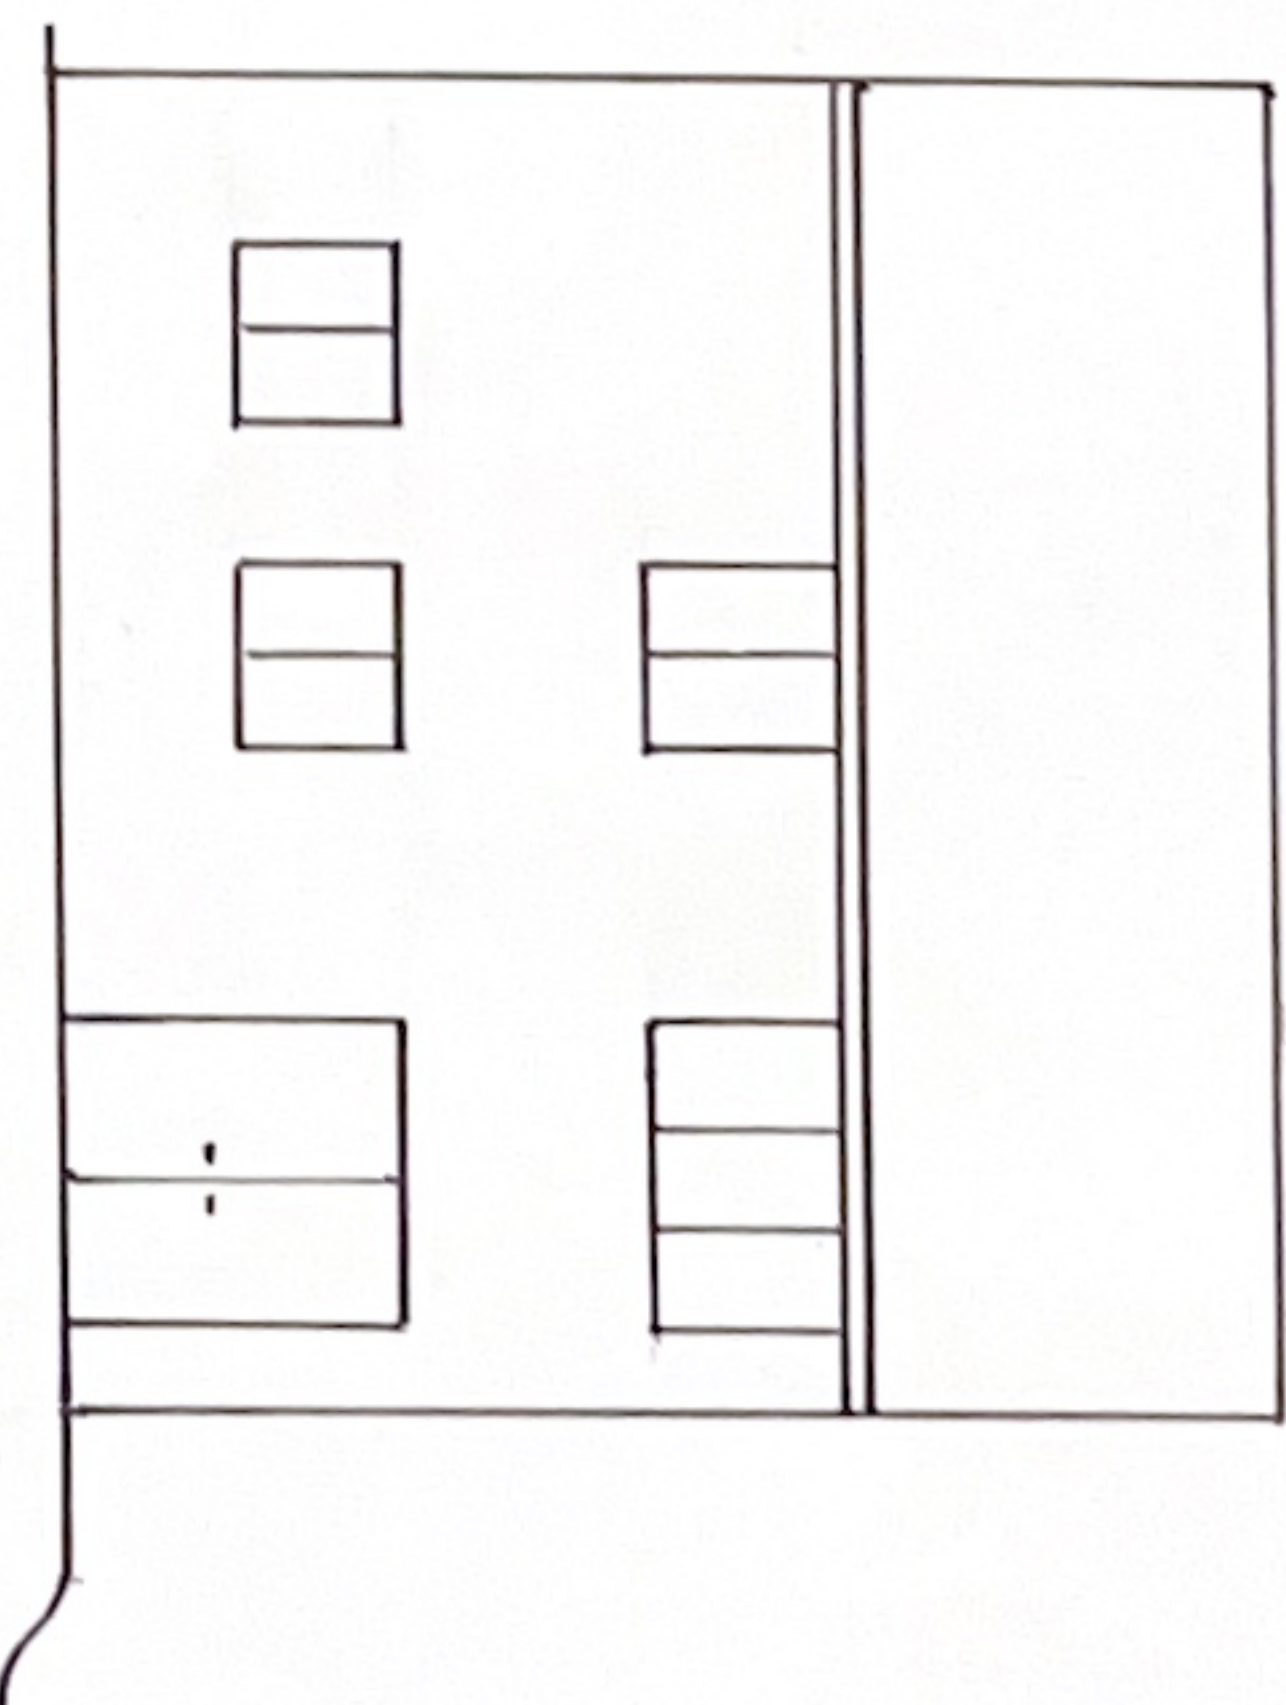

FRONT PROPOSED ELEVATION

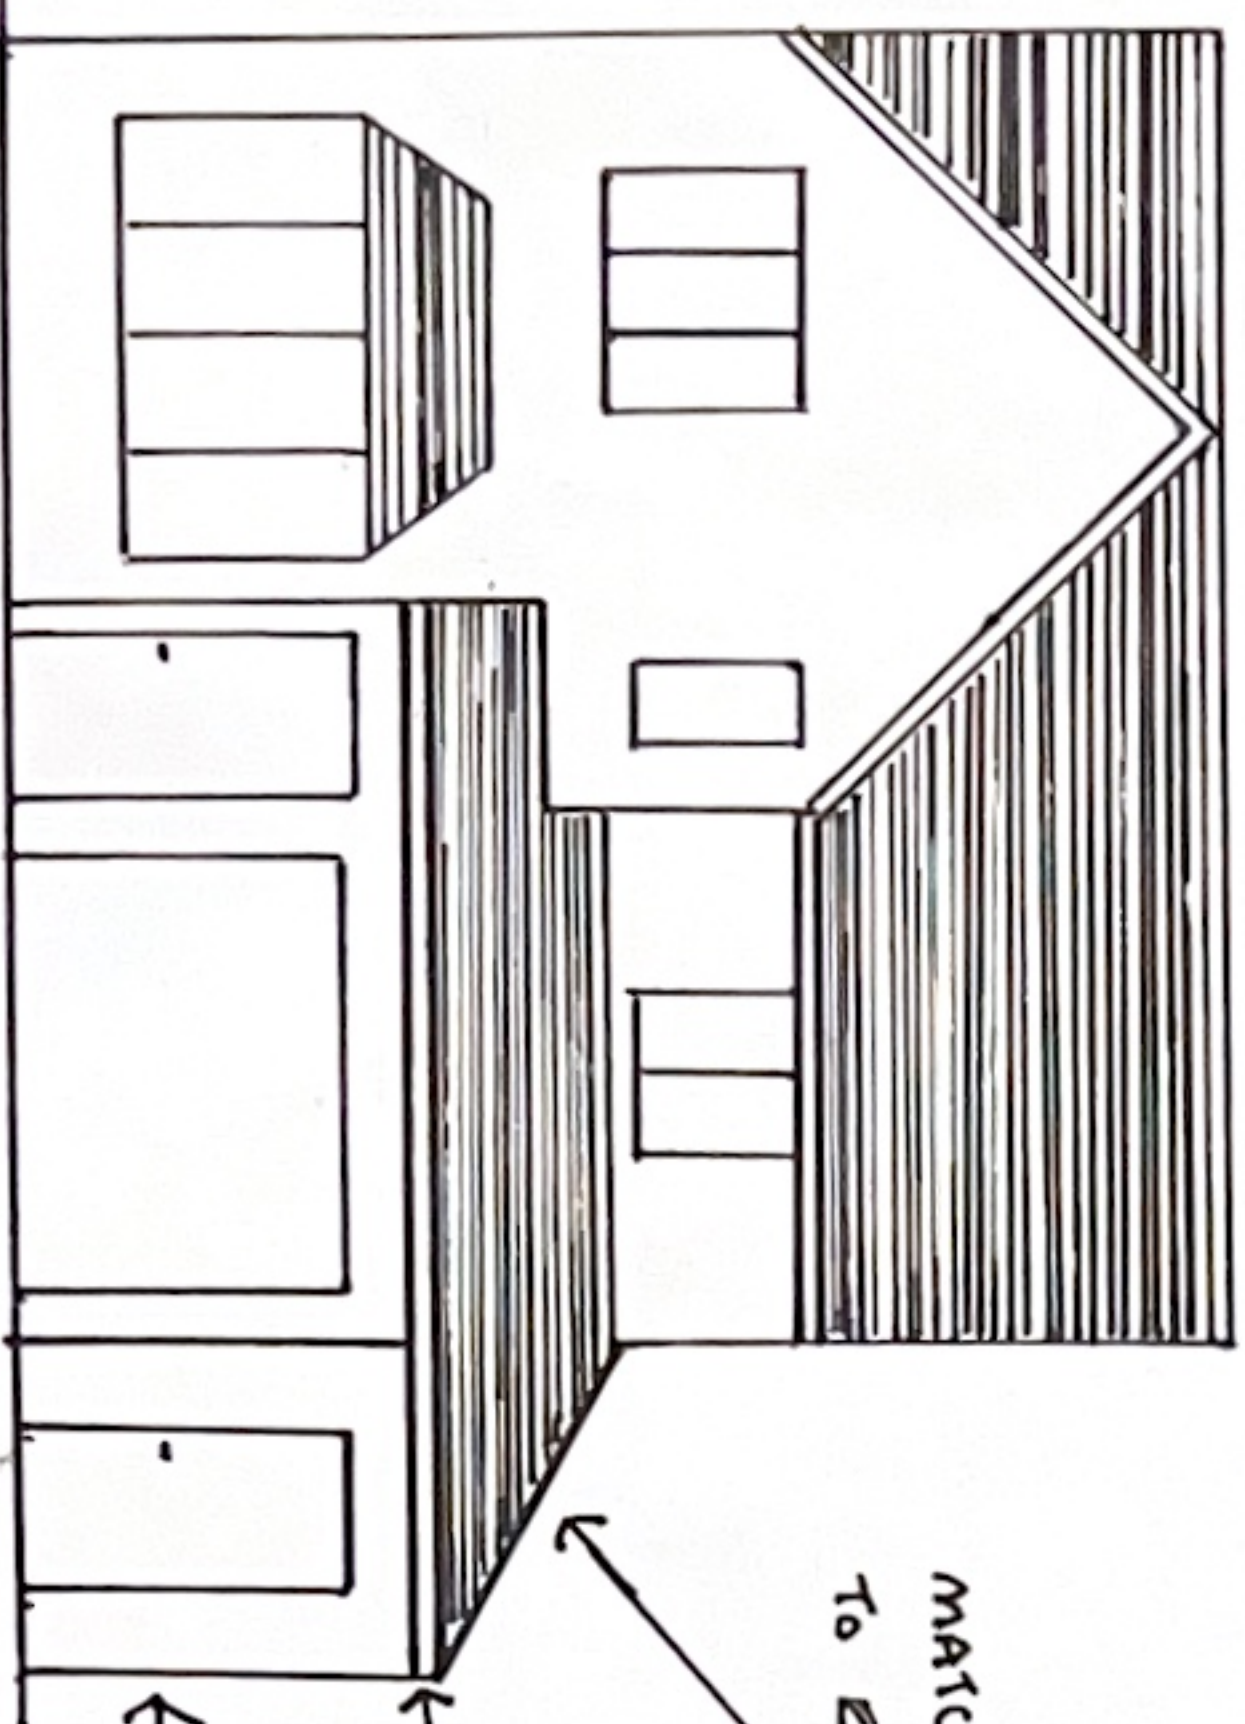


MATCH EXTENSION ROOF TILES
TO EXISTING DOWN PLATE CONCRETE TILES
(FLAT)

MATCH FASCIA & SOFFITS TO
EXISTING HOUSE

MATCH EXTENSION BRICKS
TO EXISTING HOUSE IN SIZE
AND YELLOW/LIGHT COLOUR

REAR PROPOSED ELEVATION

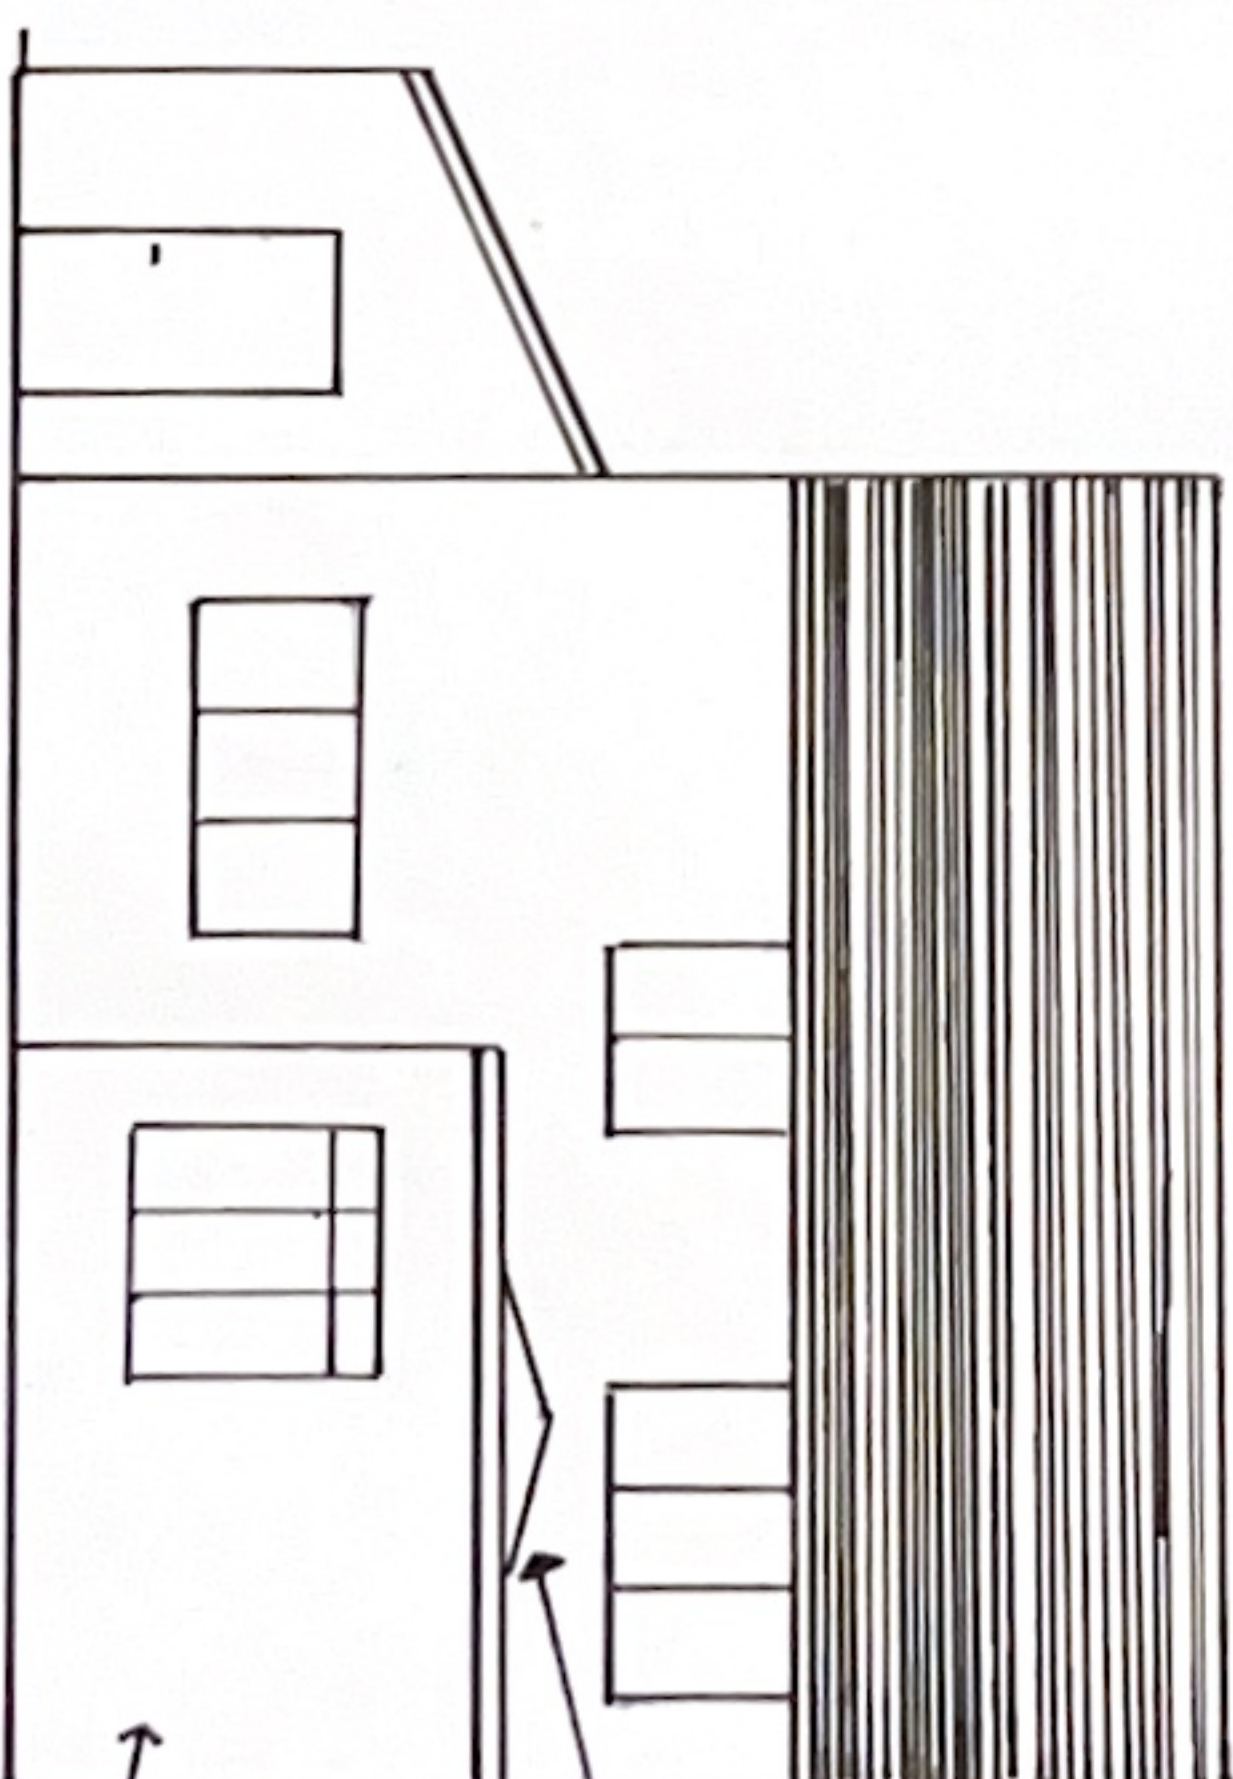


ROOF LANTERN 1.9m x 3.1m
BLACK ALUMINIUM FRAME
CLEAR GLAZING

FLAT ROOF FIBRE
GLASS (GREEN) &
FASCIA TO MATCH HOUSE

MATCH EXTENSION BRICKS
TO HOUSE IN SIZE
AND YELLOW/LIGHT
COLOUR


EXISTING SIDE ELEVATION

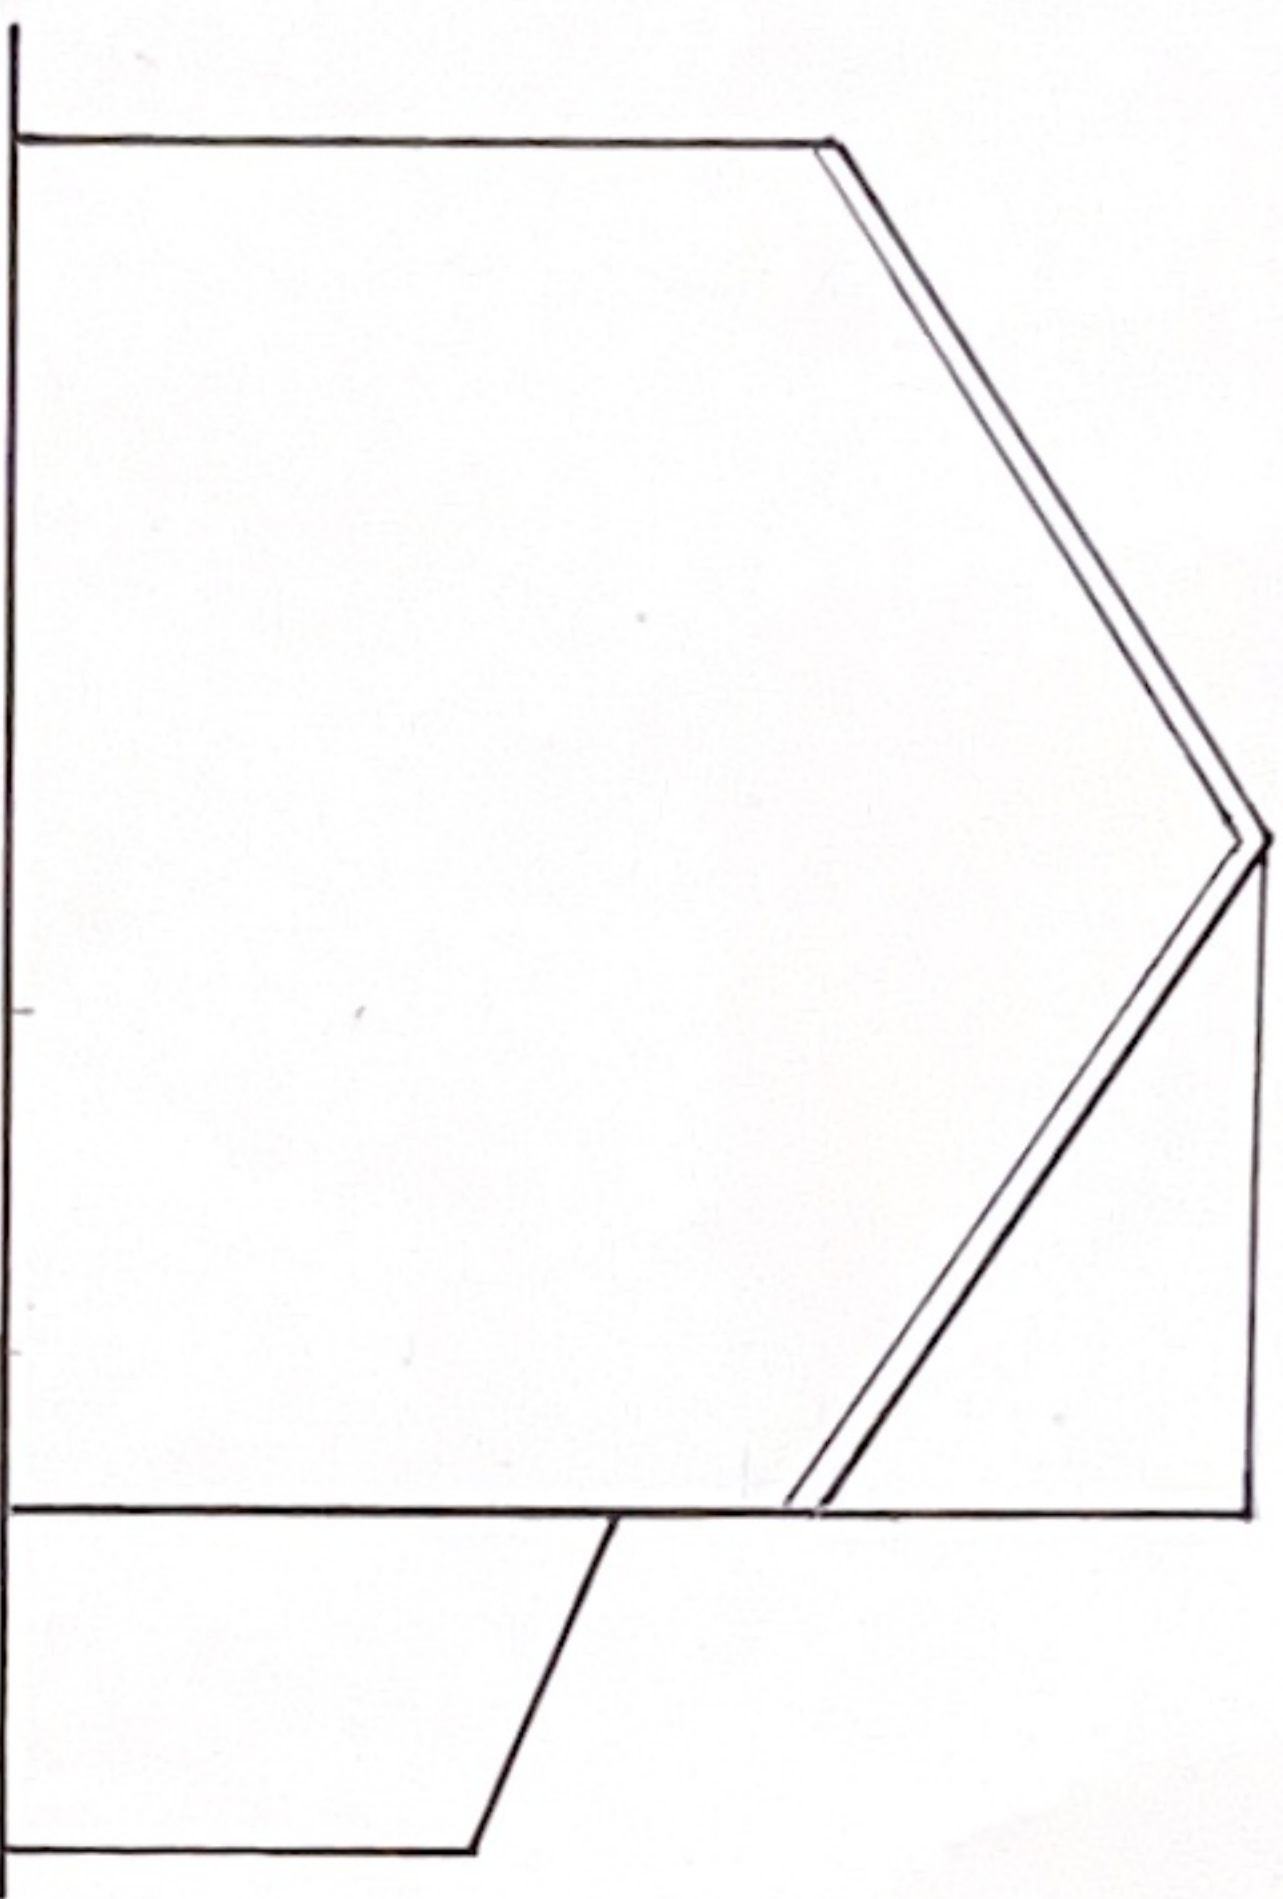

REAR of PROPERTY




PROPOSED SIDE ELEVATION

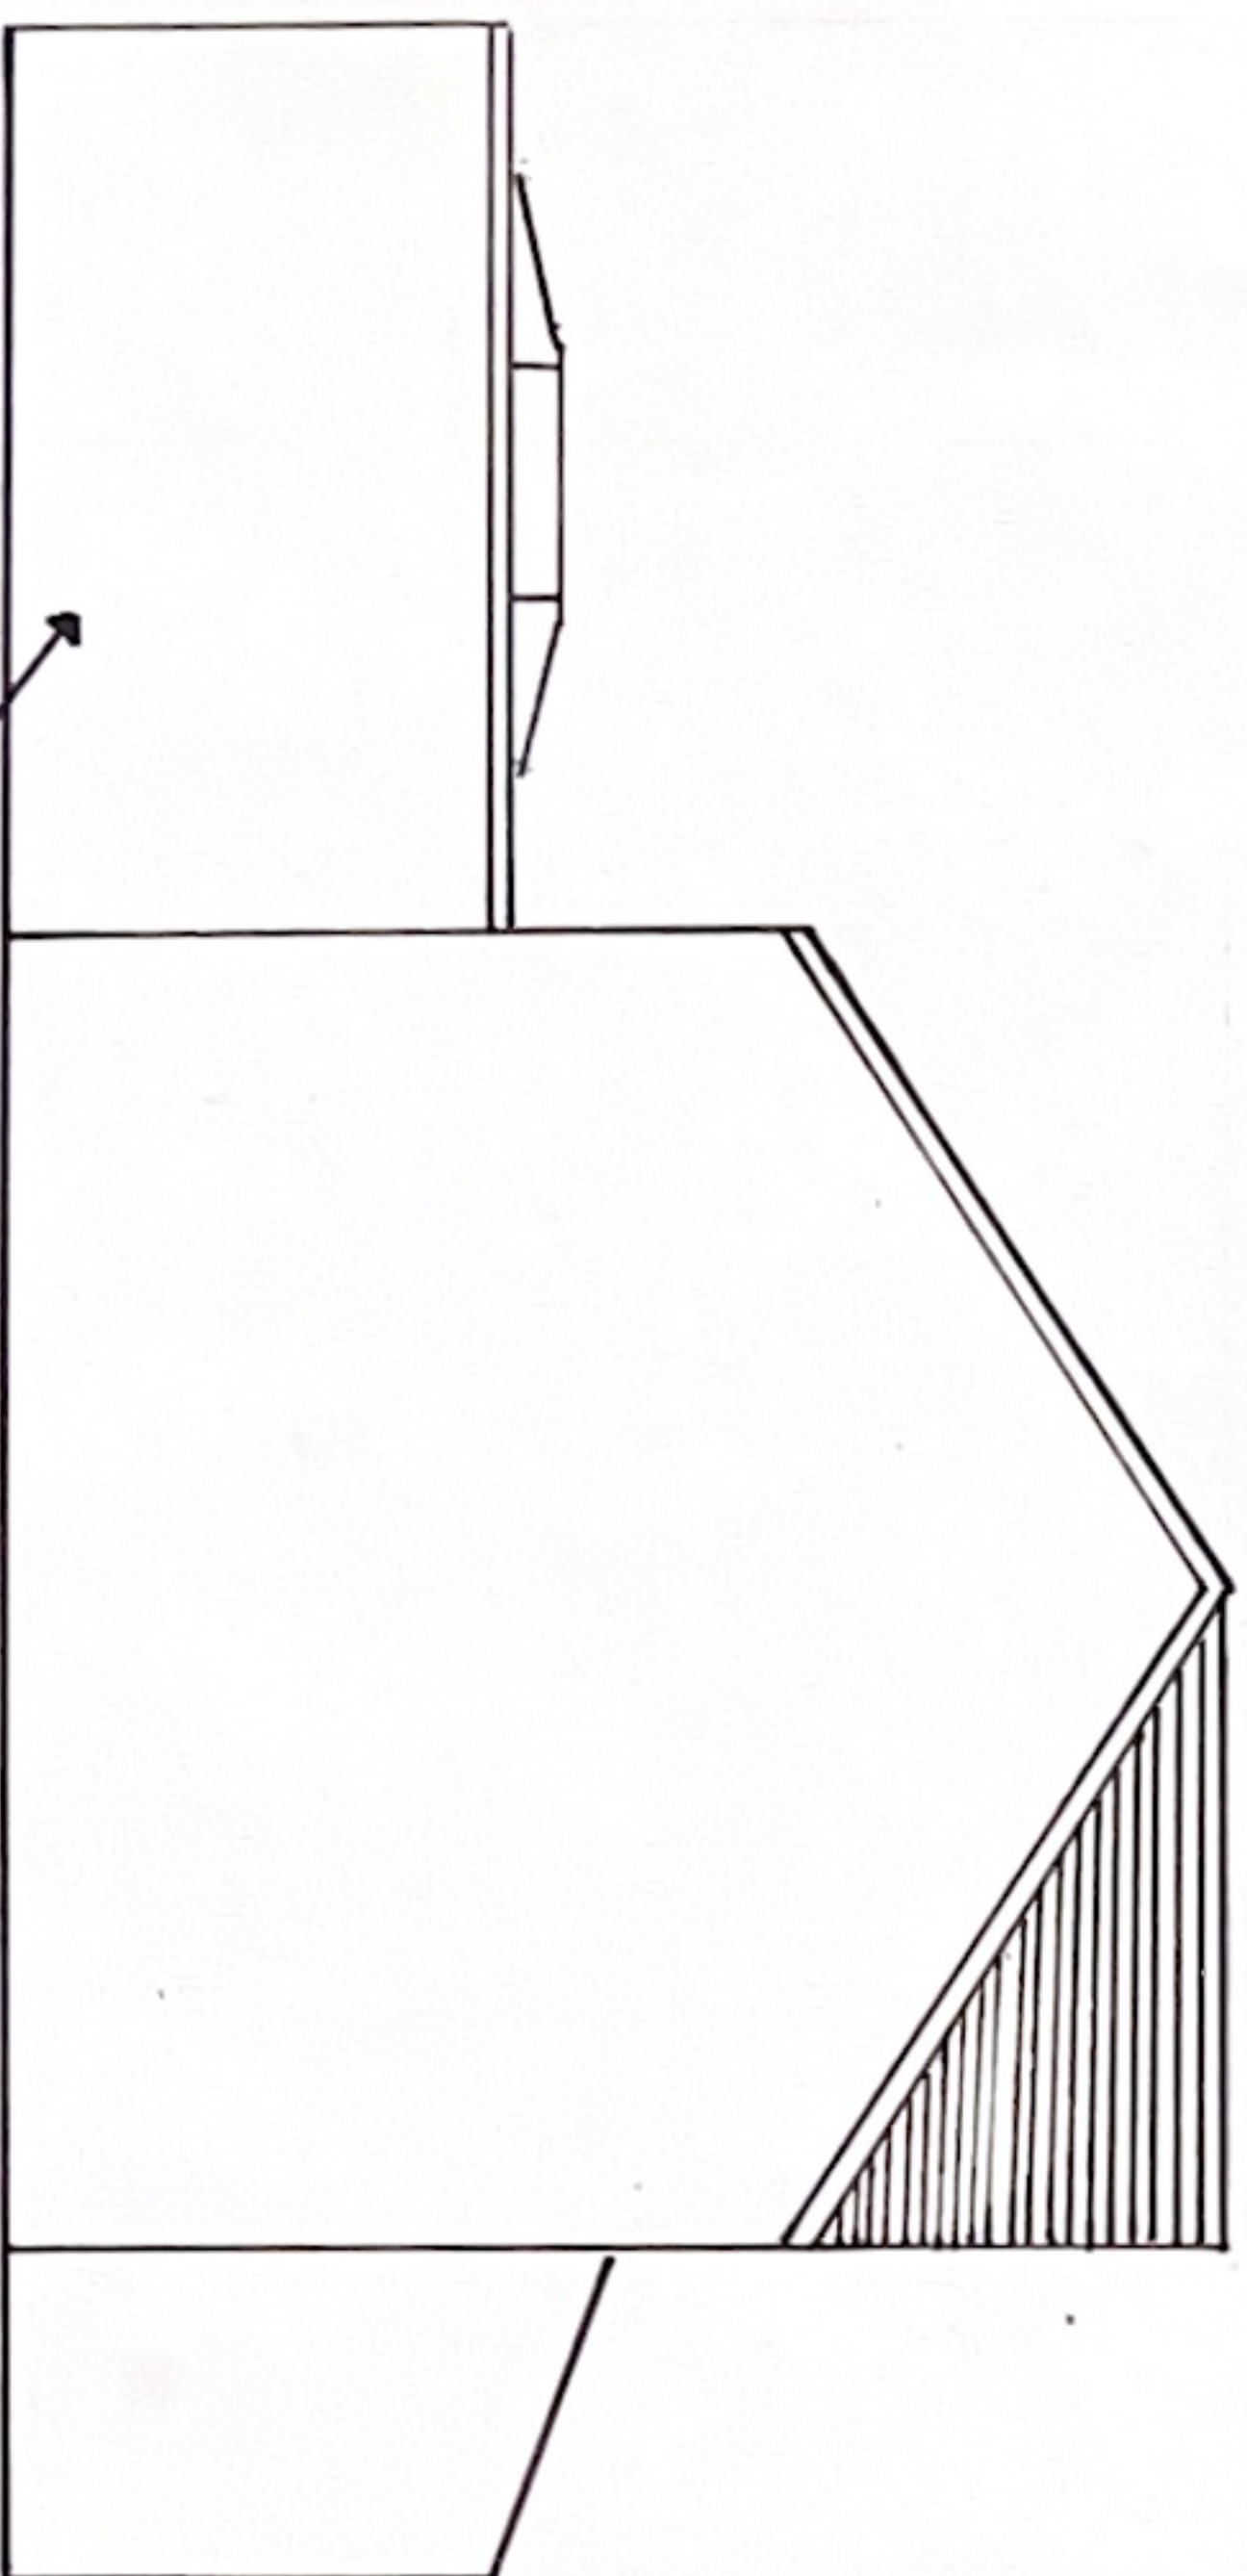


NO WINDOWS

1:100 Scale
Existing Elevation

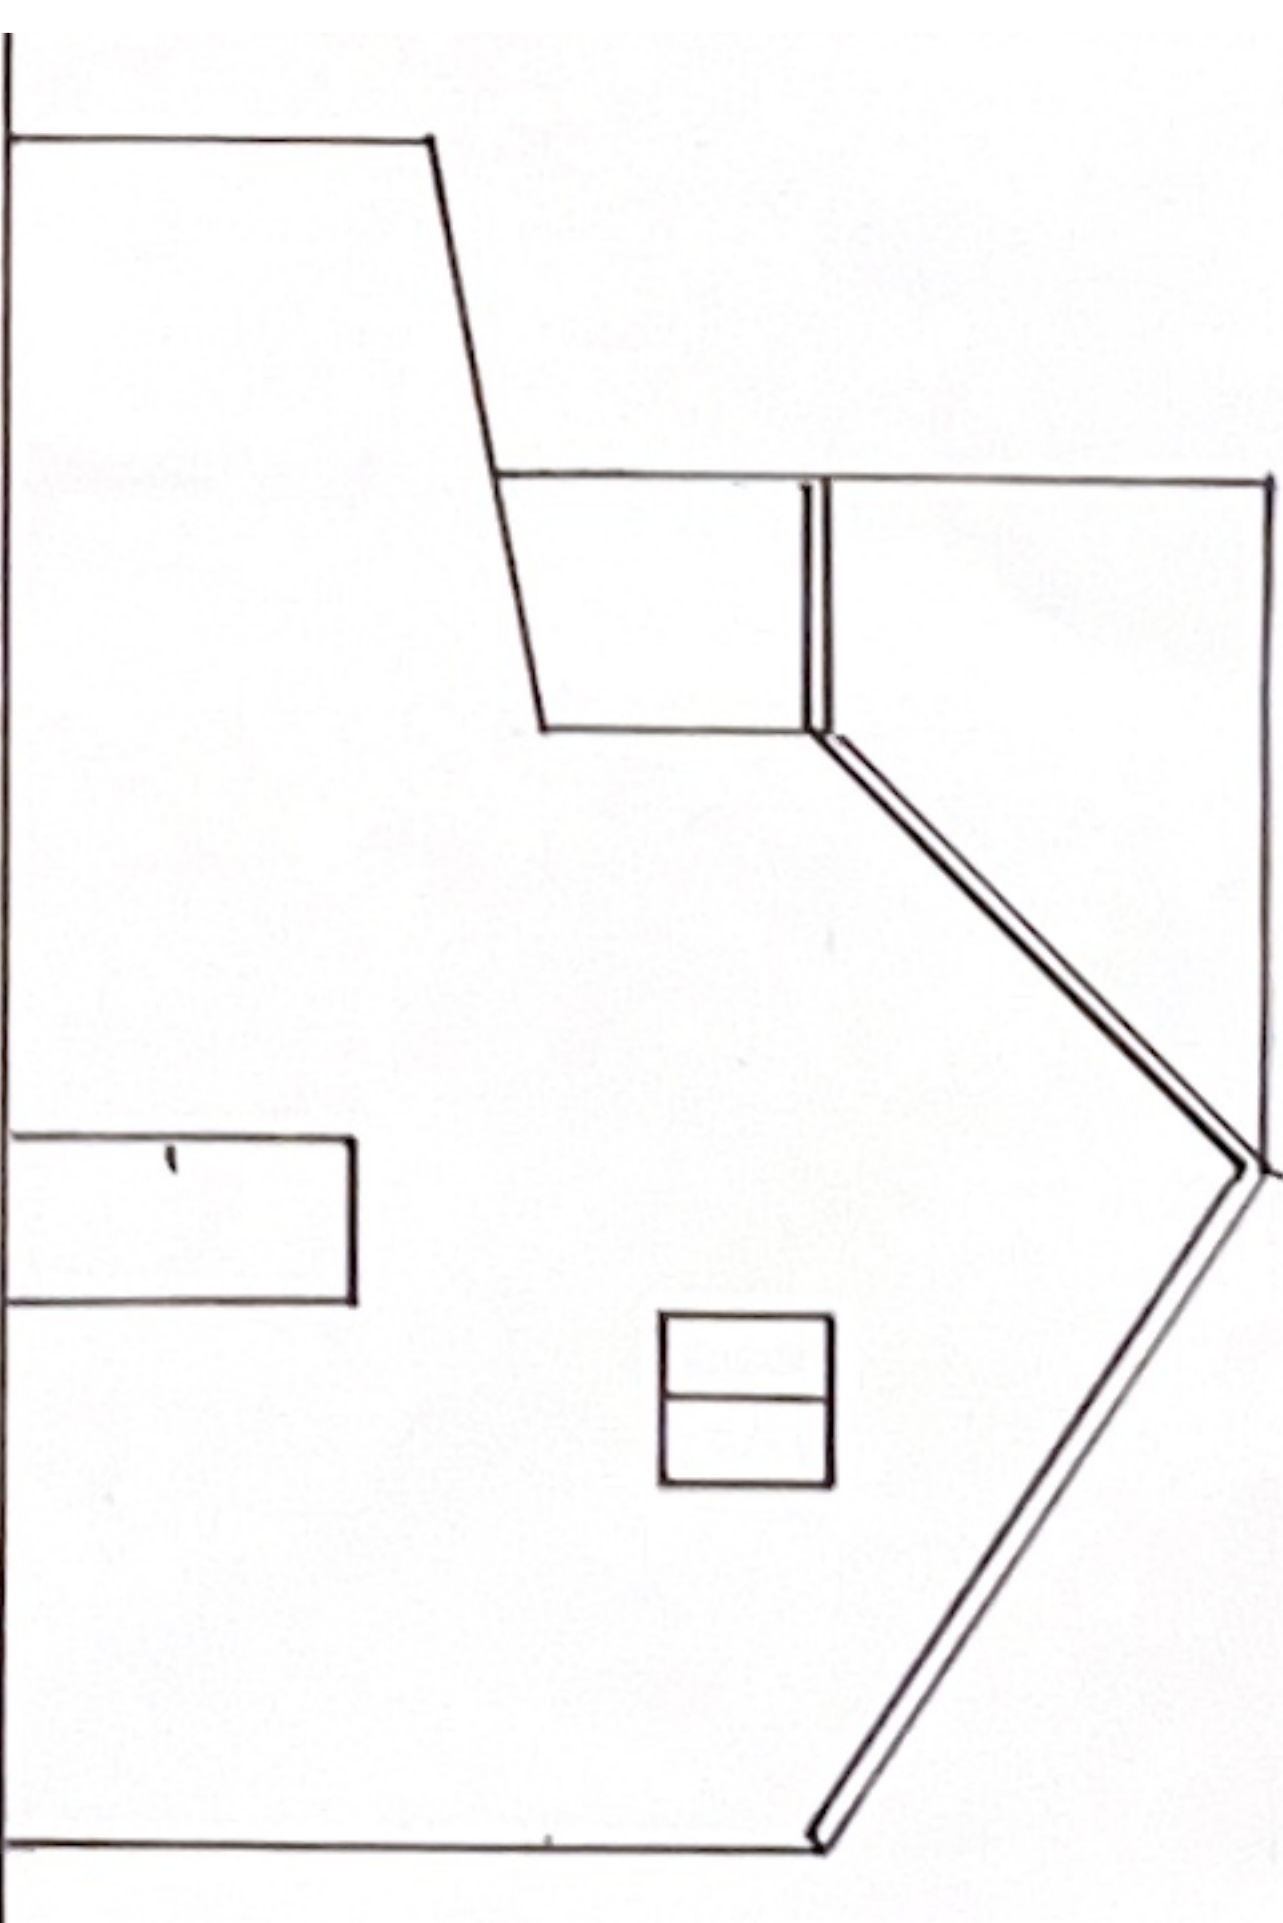

PROPOSED SIDE ELEVATION

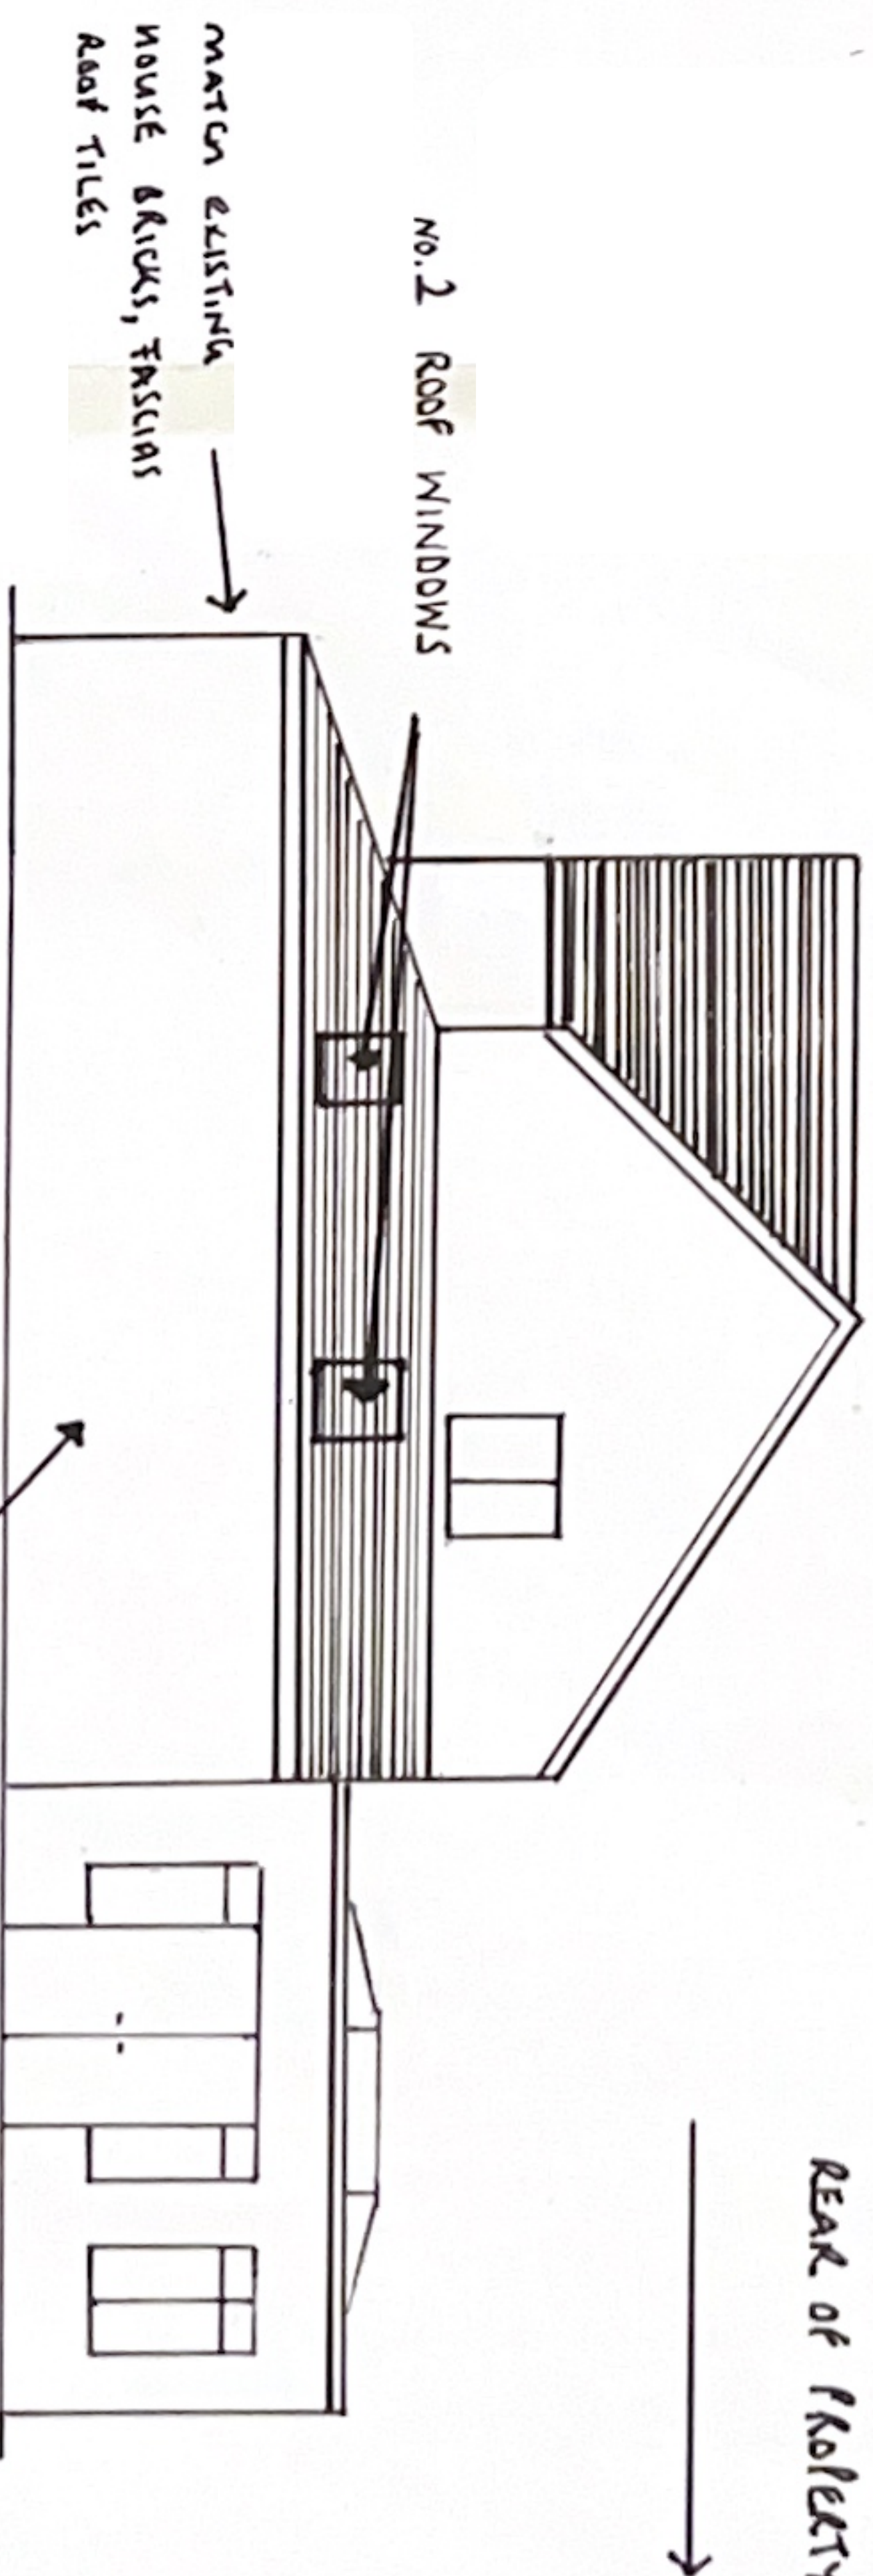

REAR of PROPERTY



NO. 2 ROOF WINDOWS

MATCH EXISTING
HOUSE BRICKS, FASCIAS
ROOF TILES

NO WINDOWS IN SIDE EXTENSION