


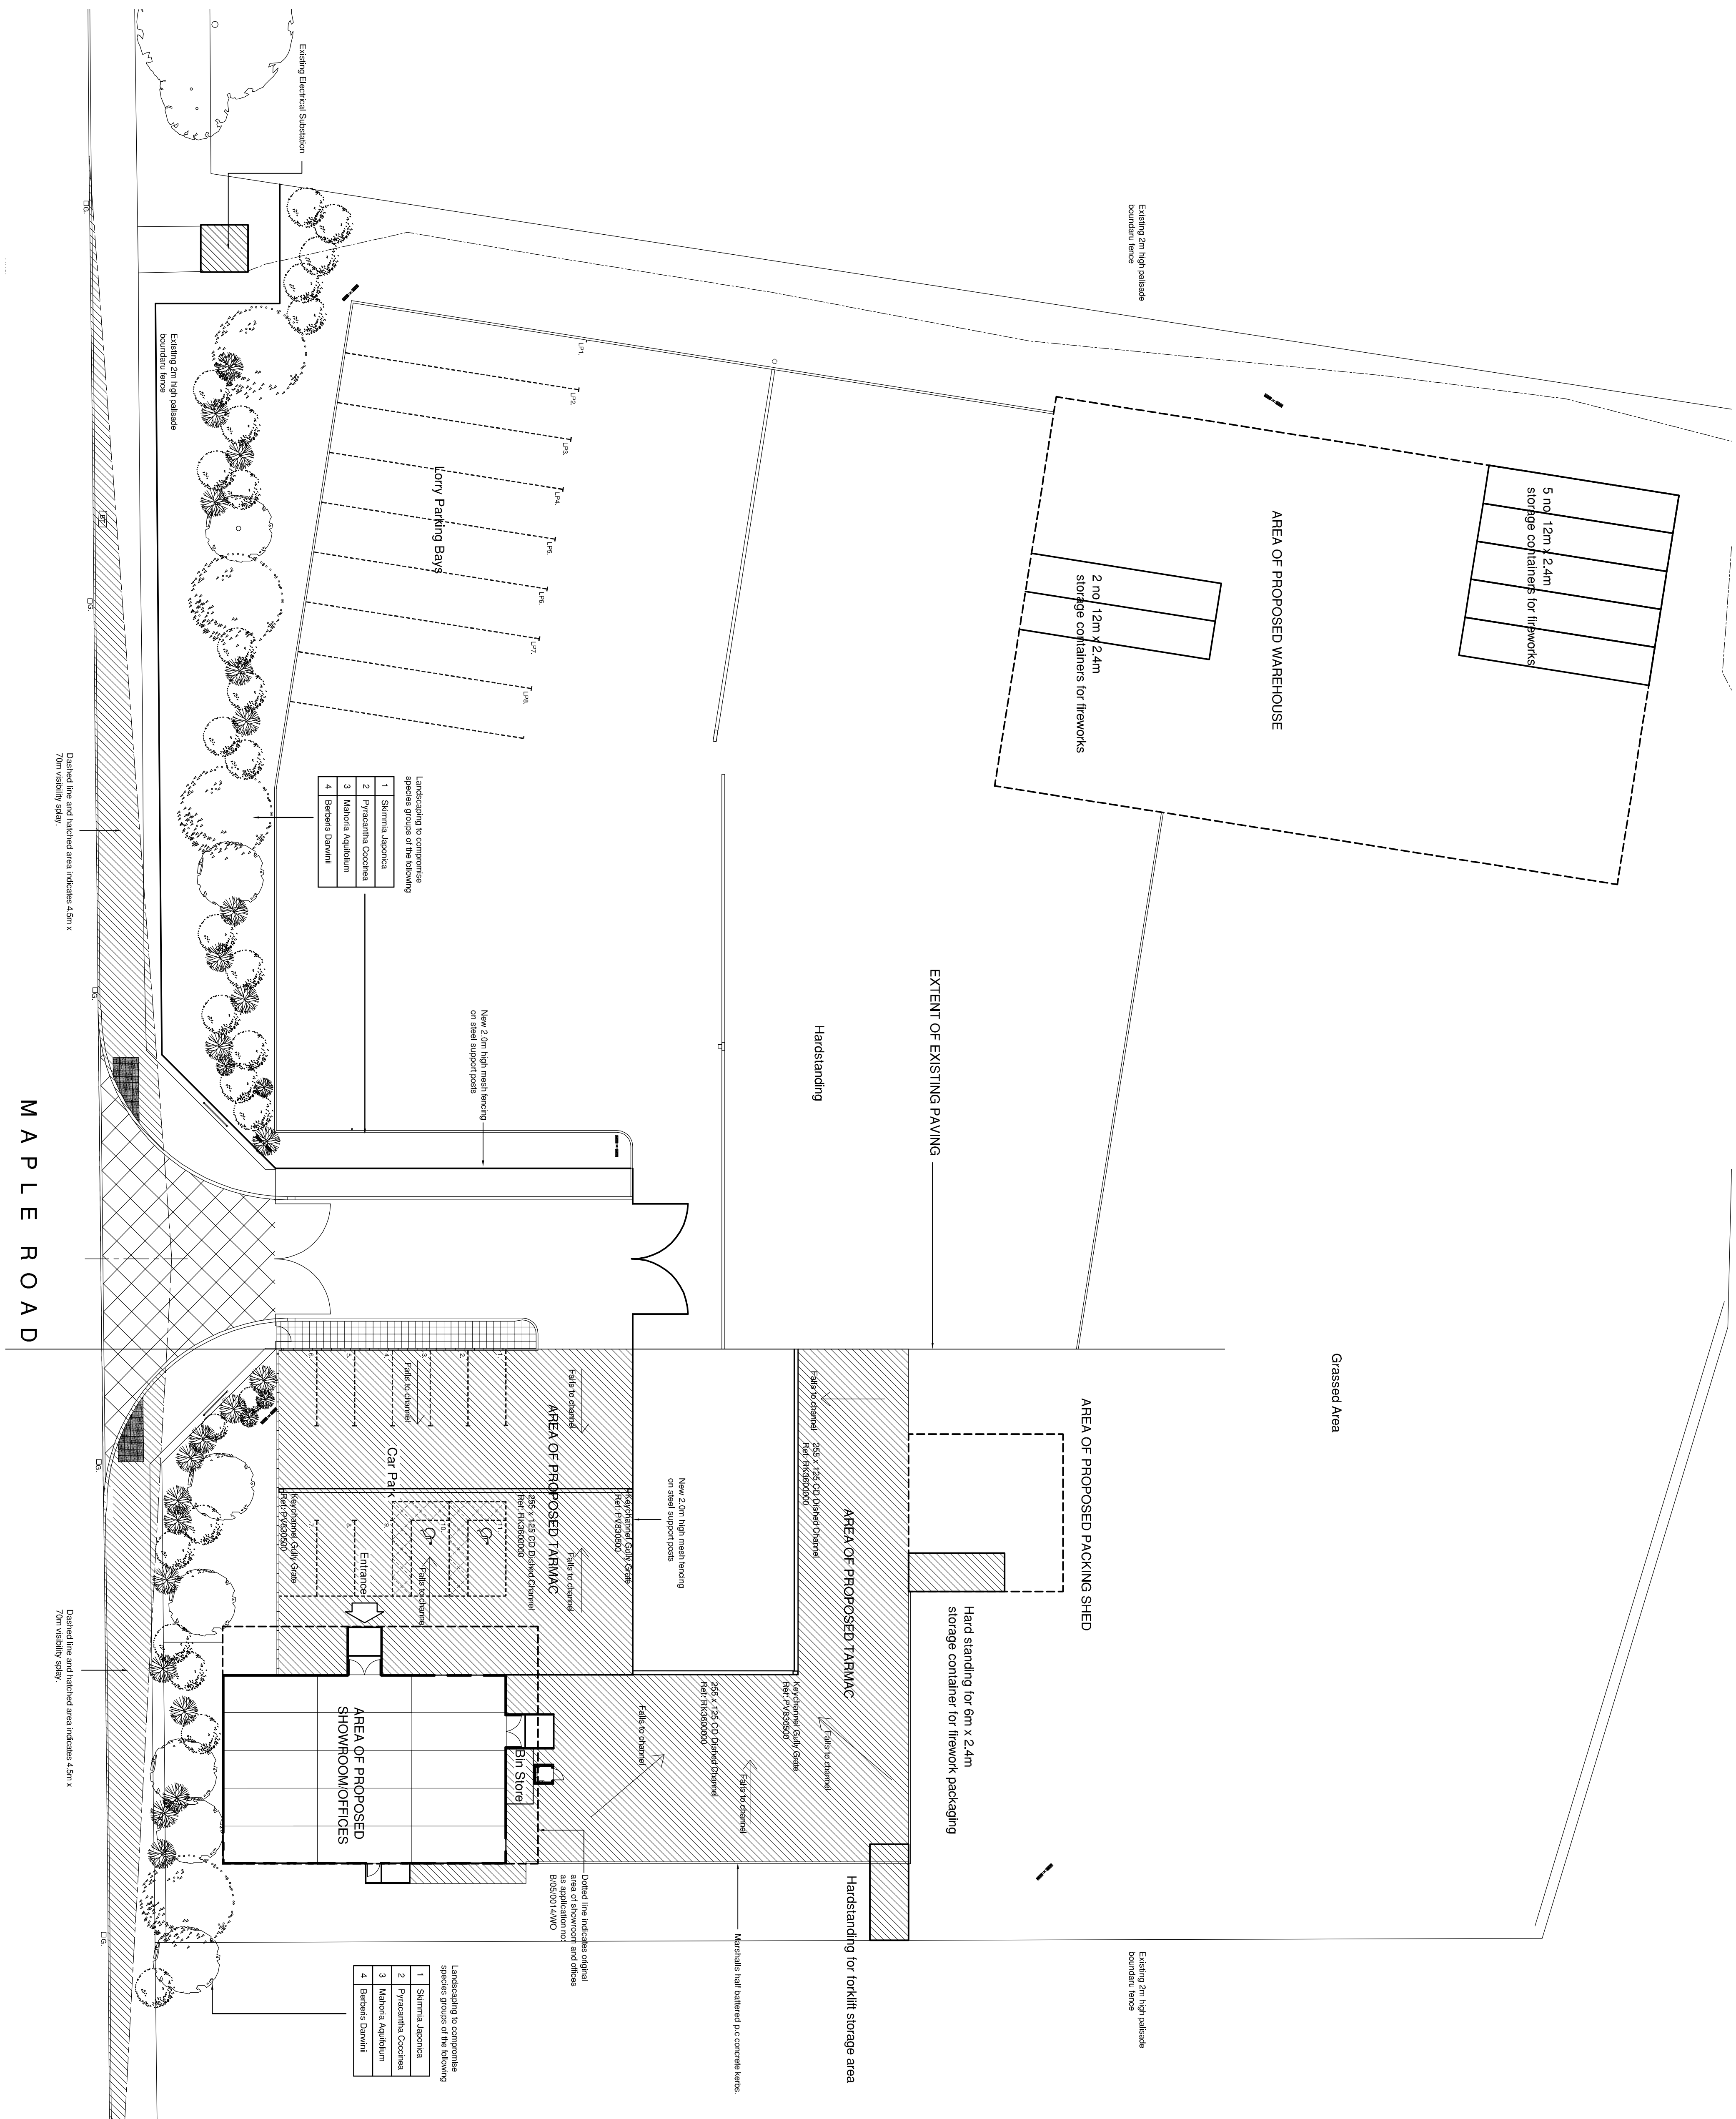


REF.	DESCRIPTION	BY	CHK	DATE
A	SHRIMPBY AND COLLAGE SEE SCHEDULE ADDED TO CONICAL PROPOSED SHOWROOM/OFFICE AREA	K.L.	RAL	06/06/08
B	ADDITION OF BIN STORE AND RE-NUMBERING OF PARKING SPACES	K.L.		9/06/08

all drawings and dimensions to be checked and any discrepancies to be reported to the Architect prior to the commencement of works or production of shop drawings. no dimensions to be scaled from drawing unless approved by Architect.

all work to be carried out in accordance with the Building Regulations and the requirements of the Local Authority.

REVISIONS

JIMMY'S WHOLESALE FIREWORKS			
CLEMENT			
PROJECT			
PROPOSED DEVELOPMENT			
MAPLE ROAD, TANKERSLEY			
BARNSELEY			
DRG. TITLE			
TEMPORARY ACCOMMODATION			
SITE PLAN			
SCALES	DATE	DRAWN	CHECKED
1:200	07.05.08	DG	RAL
DRG. No.		REV	
2179/604		B	
			

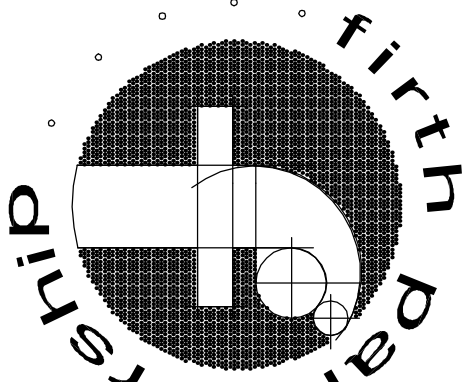

FIRTH PARTNERSHIP
ARCHITECTS - QUANTITY SURVEYORS - PROJECT
MANAGEMENT CONSULTANTS
15 REGENT STREET
BARNESLEY, SOUTH YORKSHIRE
S70 2EQ

web: www.flrthpartnership.co.uk
e-mail: administrator@flrth.co.uk