




FRONT ELEVATION

SIDE ELEVATION

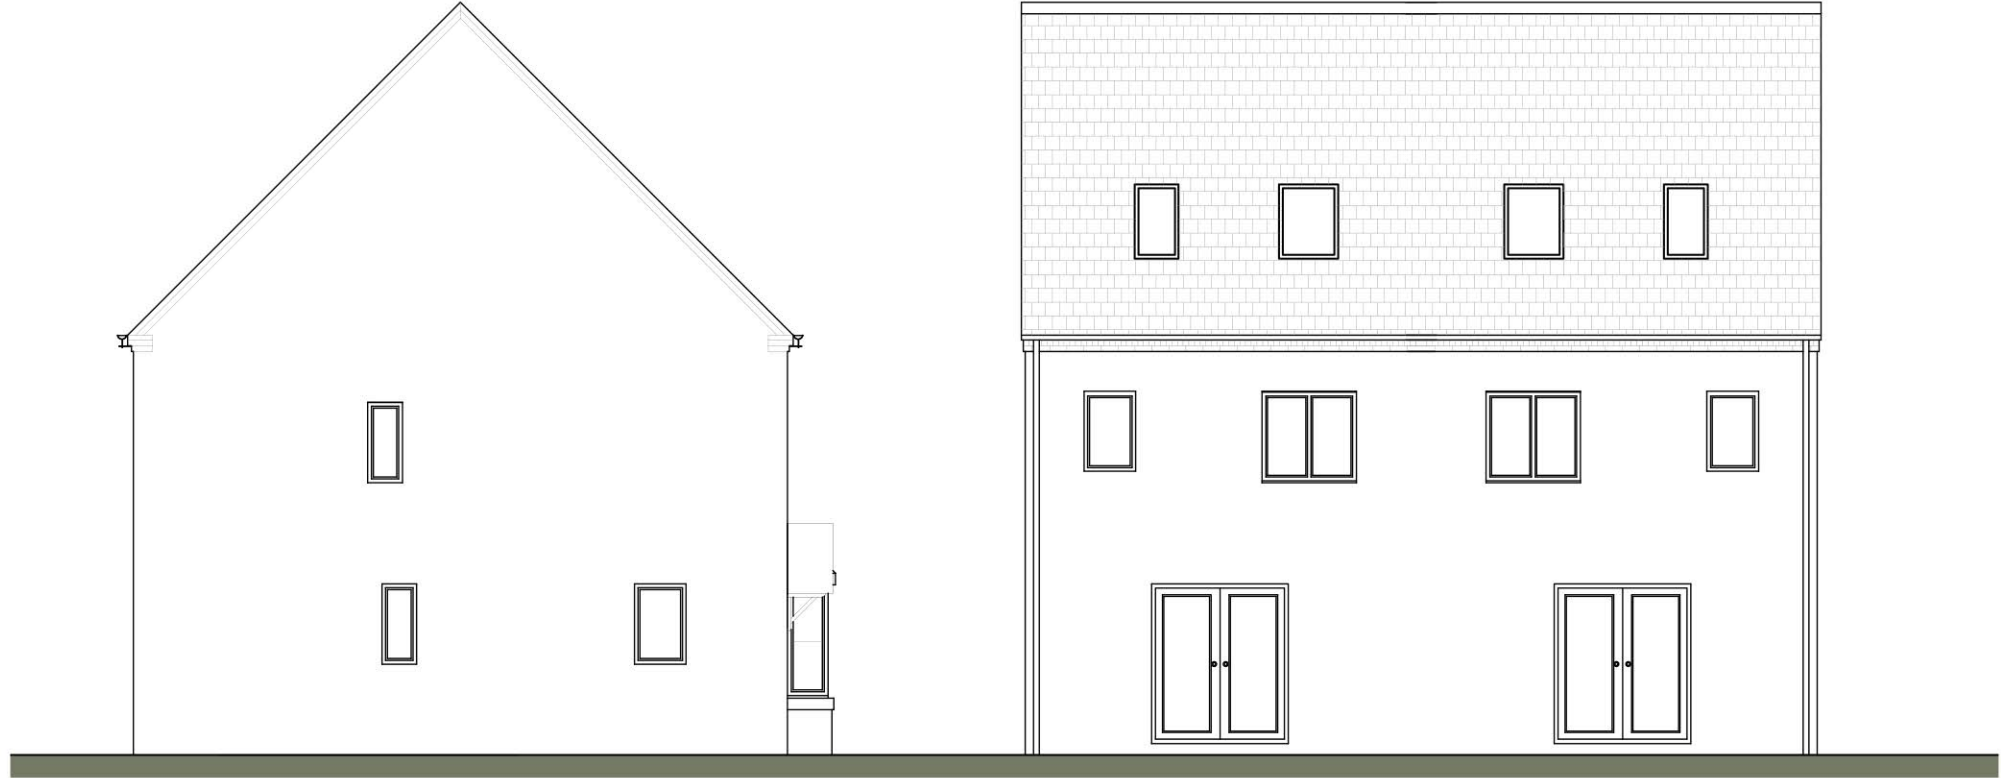

SIDE ELEVATION

REAR ELEVATION

Scaled @ 1:100



REV.	DESCRIPTION	BY:	DATE:

Suite 4, Unit 1,
 Benton Office Park,
 Bennett Avenue,
 Horbury,
 Wakefield,
 WF4 5RA
 Tel: 01924 669424

Web: www.sten-architecture.co.uk
 Twitter: @STEN_arch
 Facebook: [stenarchitecture](https://www.facebook.com/stenarchitecture)
 LinkedIn: [Sten Architecture](https://www.linkedin.com/company/sten-architecture)

CLIENT:

SITE:

Lee Lane
Royston

TITLE: Elevations Buckden			
SCALE AT A3: 1:100	DATE: 26.11.18	DRAWN: TW	CHECKED:
PROJECT NO: 1867	DRAWING NO: 1867.BUC.01		REVISION: