



FRONT ELEVATION
AS EXISTING

SIDE ELEVATION
AS EXISTING

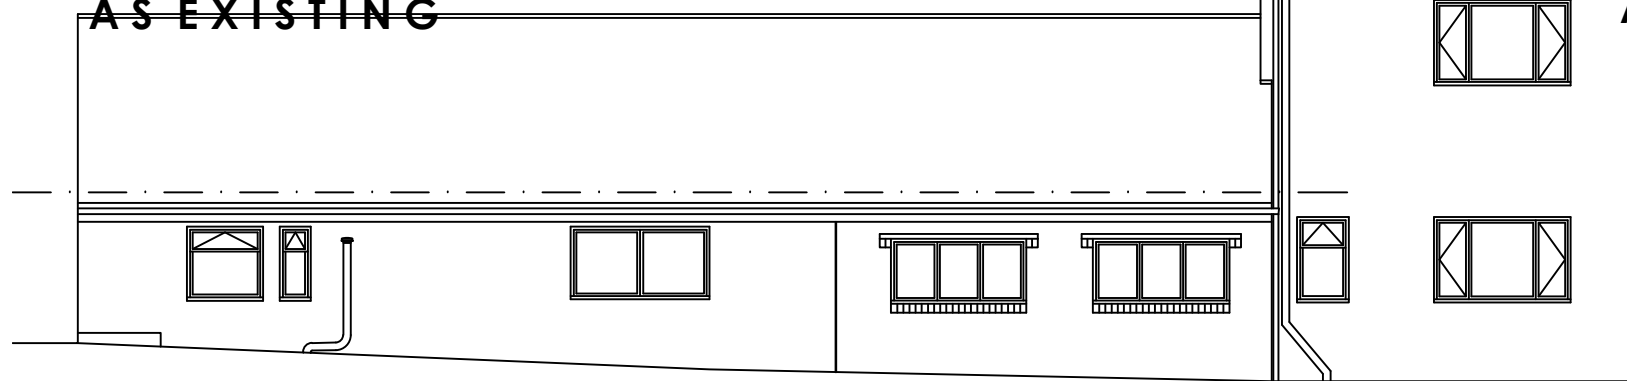

REAR ELEVATION
AS EXISTING

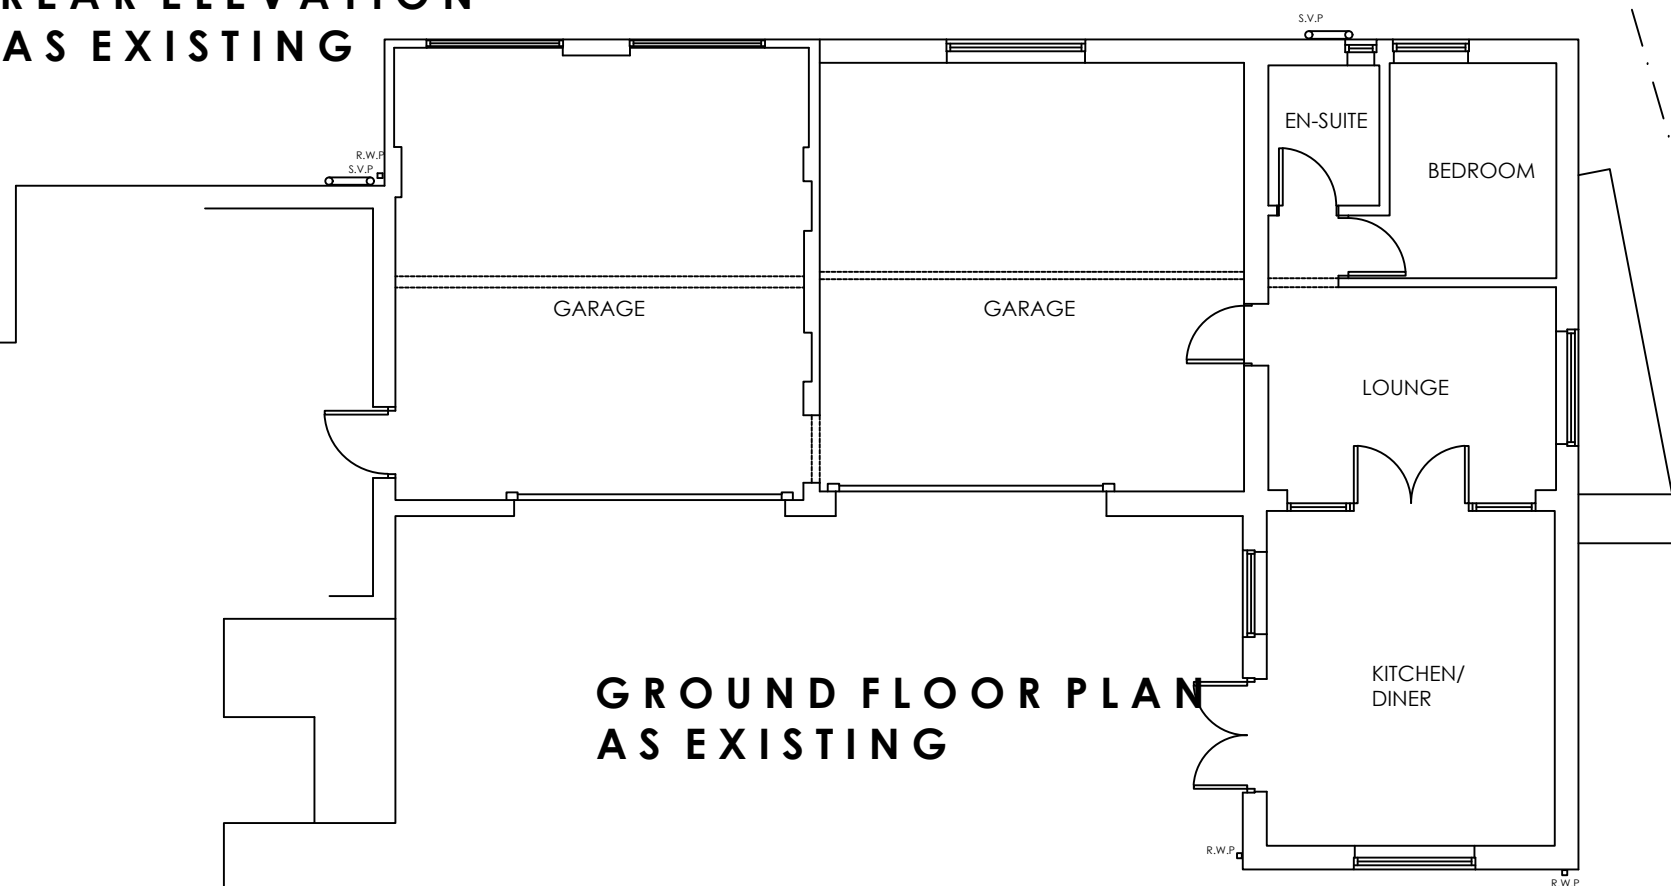

GROUND FLOOR PLAN
AS EXISTING

 White Agus Architectural Services			OFFICE ONE, DRILL HALL, 11 EASTGATE, BARNSLEY. S70 2EU			Phone: 01226 208482 Email: info@whiteagus.co.uk Web: www.whiteagus.co.uk			
Project. PROPOSED DWELLING AT 204 SPARK LANE, MAPPLEWELL, BARNLEY S75 6AF					Client. MRS V. BROWN				
Drawing Title. PLANS AND ELEVATIONS AS EXISTING					Date. JUNE 2026		Scale. 1:100 @ A3		
					Ref. 26-048		Dwg. No. 02		Rev.
Date	Suffix	Description			Date	Suffix	Description		