




PRE-EXISTING FRONT ELEVATION

Scale 1:50

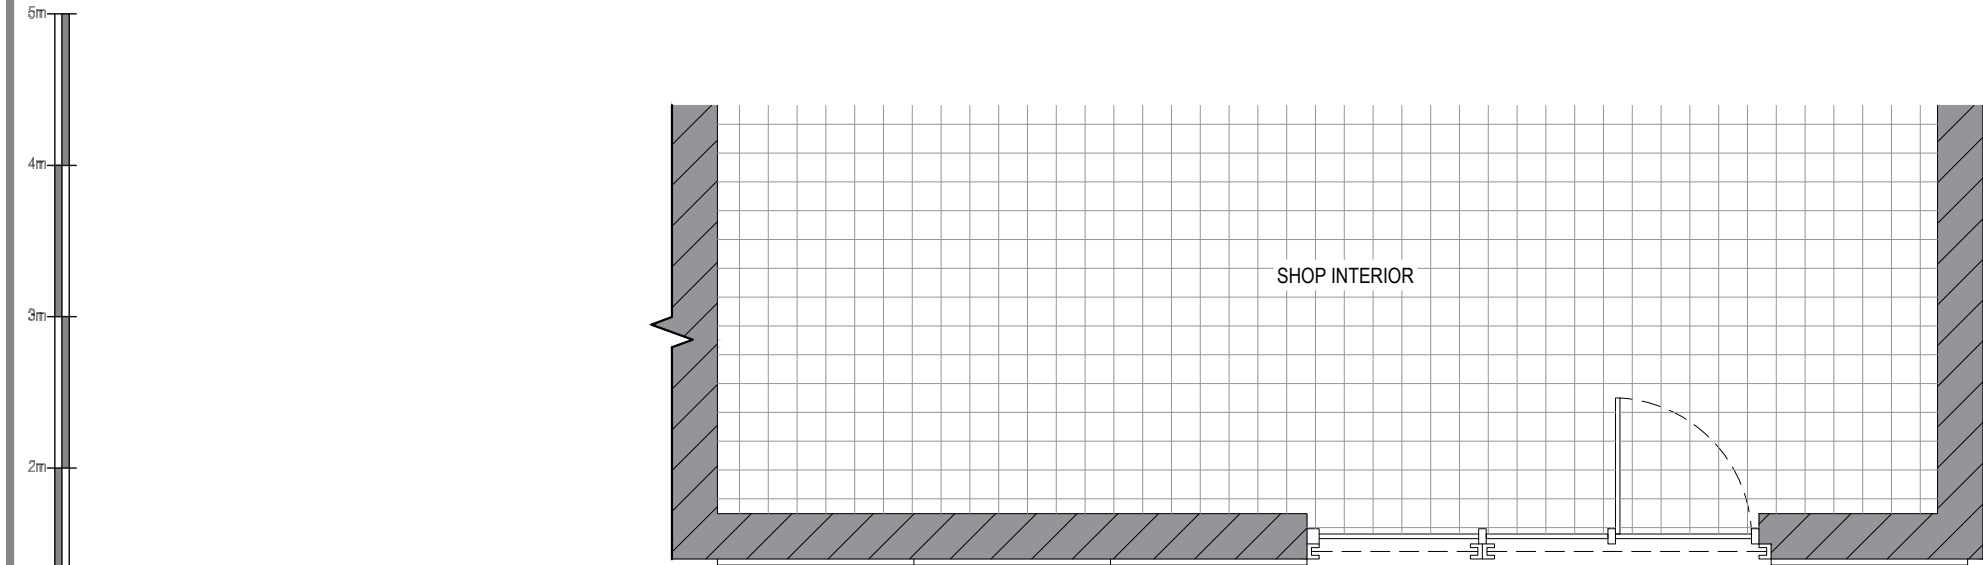

PRE-EXISTING PART PLAN

Scale 1:50

--

Date:	Comments:	By:
-------	-----------	-----

GENERAL NOTES:
1) All dimensions in millimeters unless otherwise stated.

Site:
Shafton Store (costcutter),
16-18 High Street,
Shafton,
Barnsley,
S72 8QB

Drawing Title:
Pre-Existing Plan and Elevation

Ref: 3477000_PE	Date: 31/08/2022	Rev:
Scale: 1:50	Paper: A3	Date Rev: