


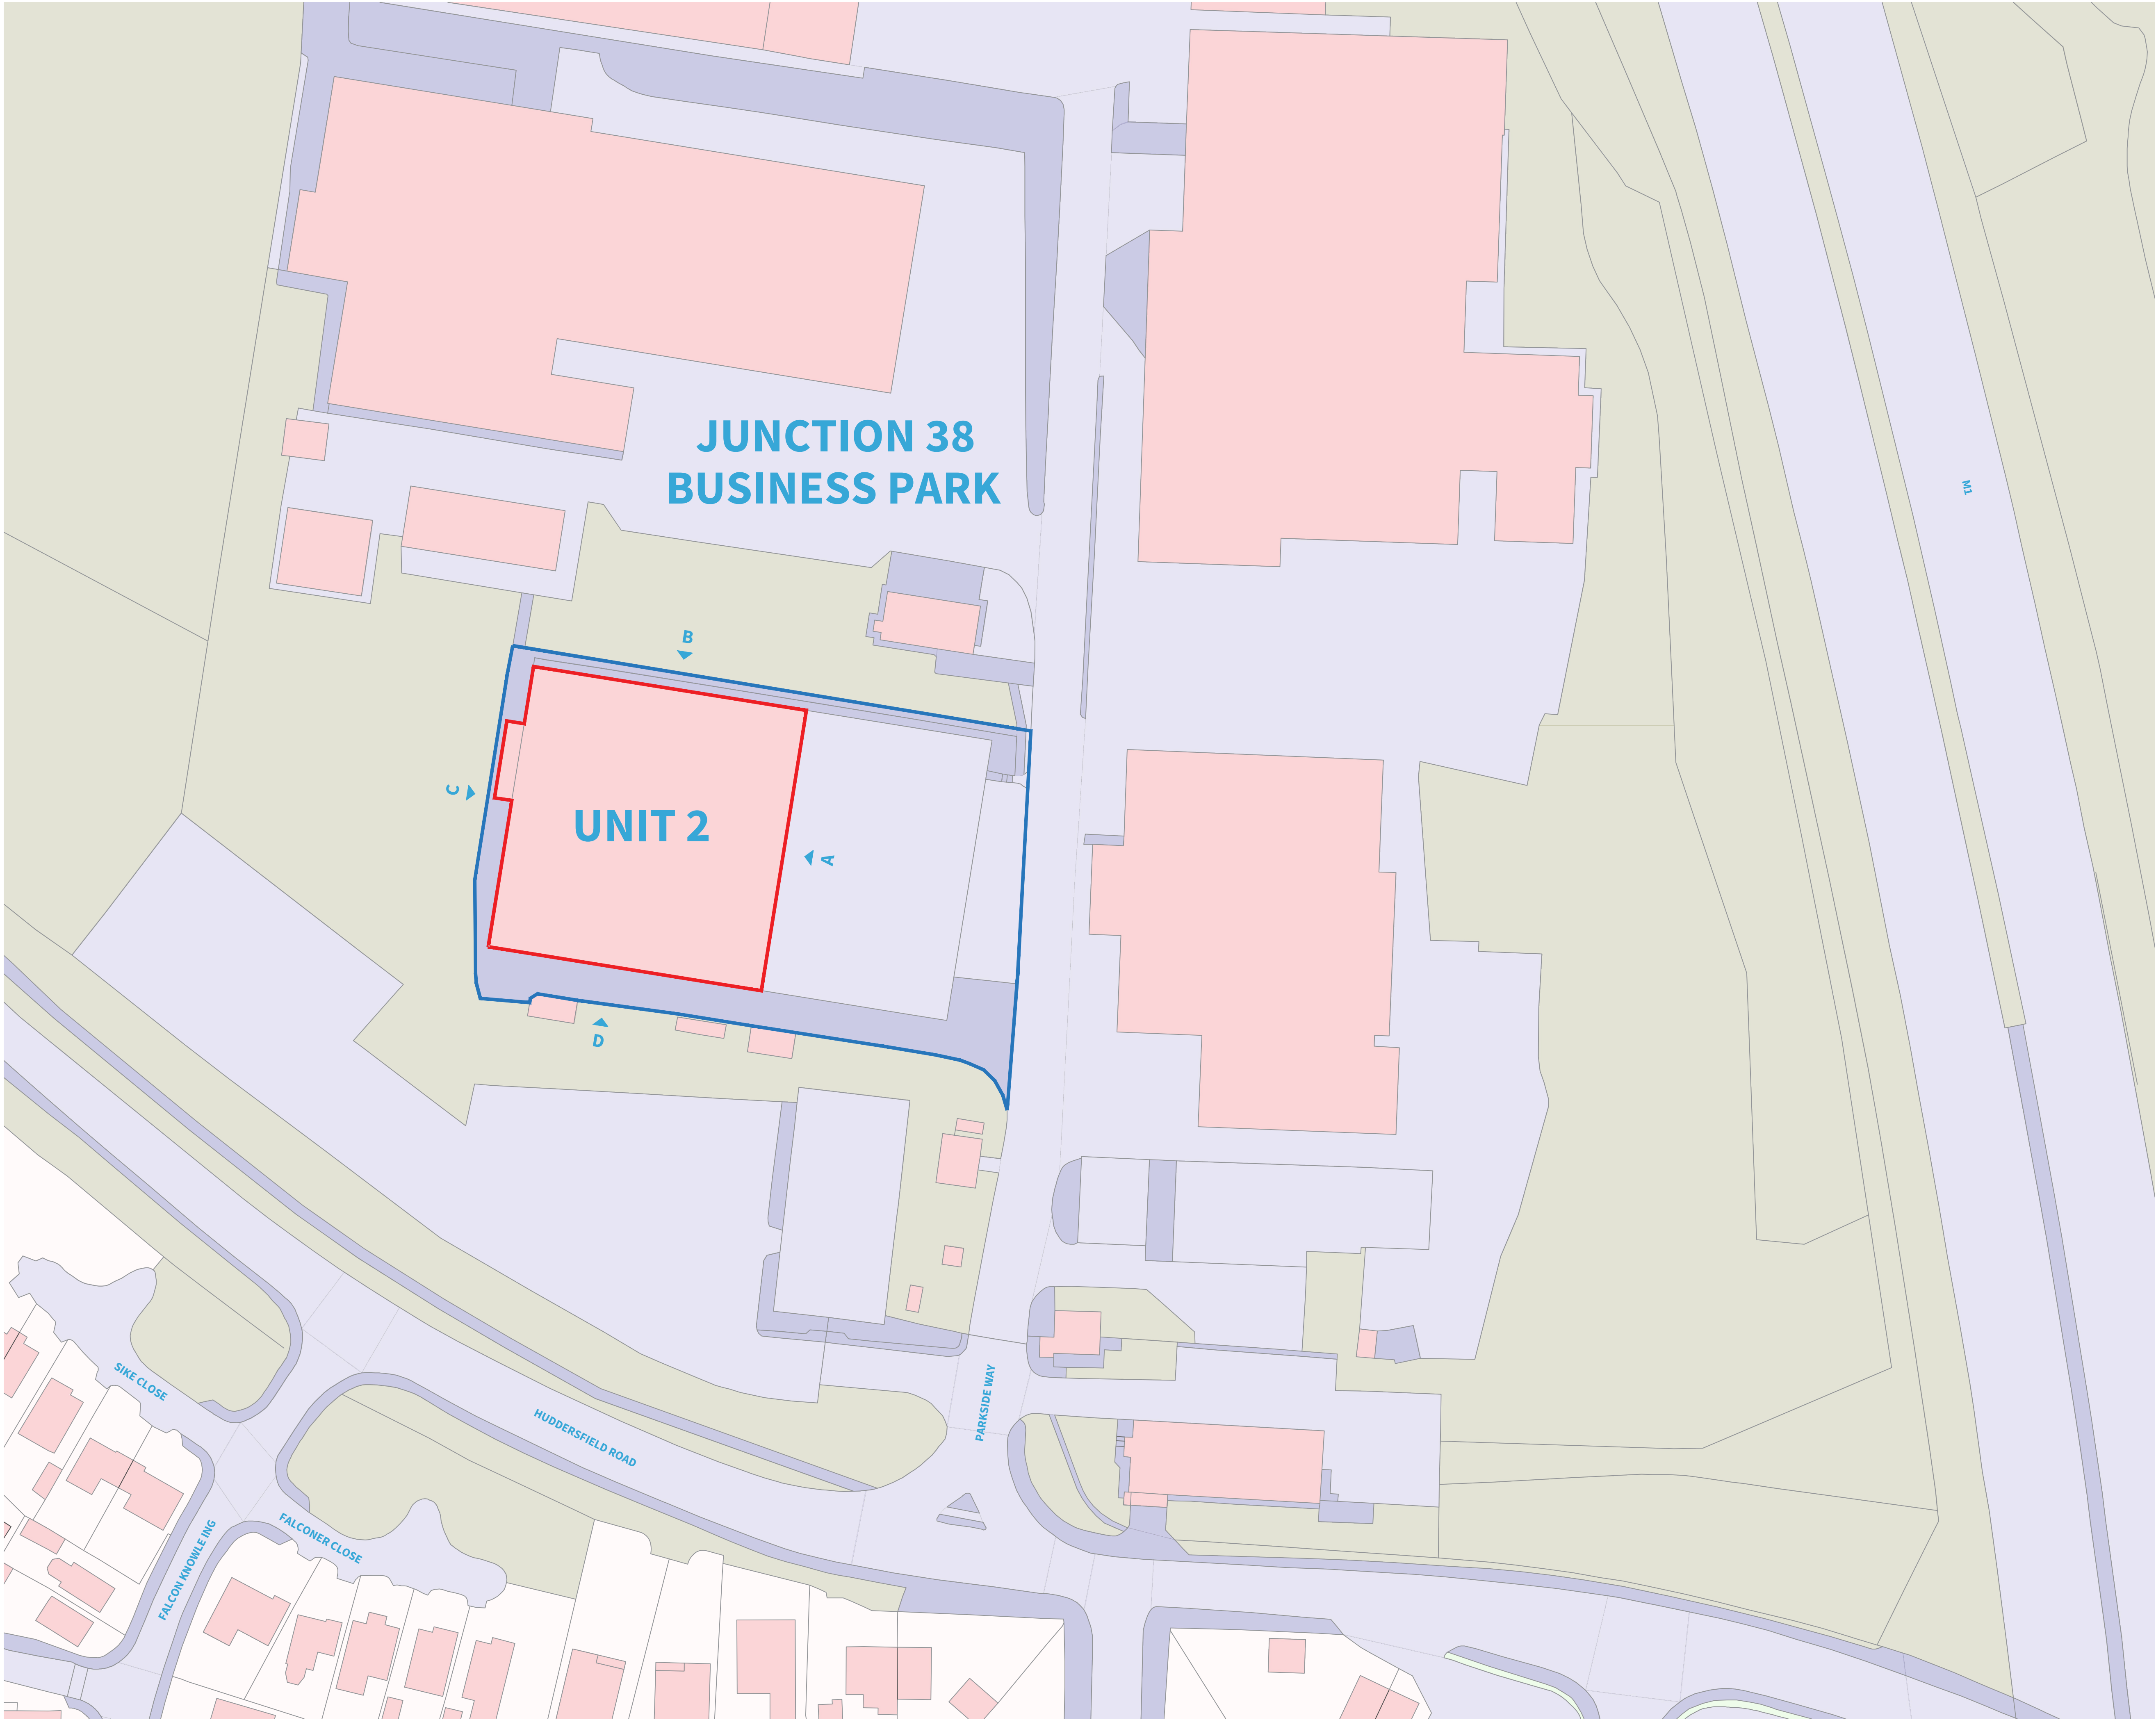

N

Do not scale this drawing. Check all dimensions on site. This drawing to be read in conjunction with all relevant drawings. All work to be in accordance with Building Regulations and relevant British Standards. This drawing produced for use in this project only and may not be used for any other purpose. Wainwrights accepts no liability for the use of this drawing other than the purpose for which it was intended. This drawing may not be reproduced without prior written agreement.


© COPYRIGHT (WAINWRIGHTS) EXISTS ON ALL INFORMATION AND DESIGNS CONTAINED UPON THIS DRAWING.

1:500

10 M

25 M

50 M

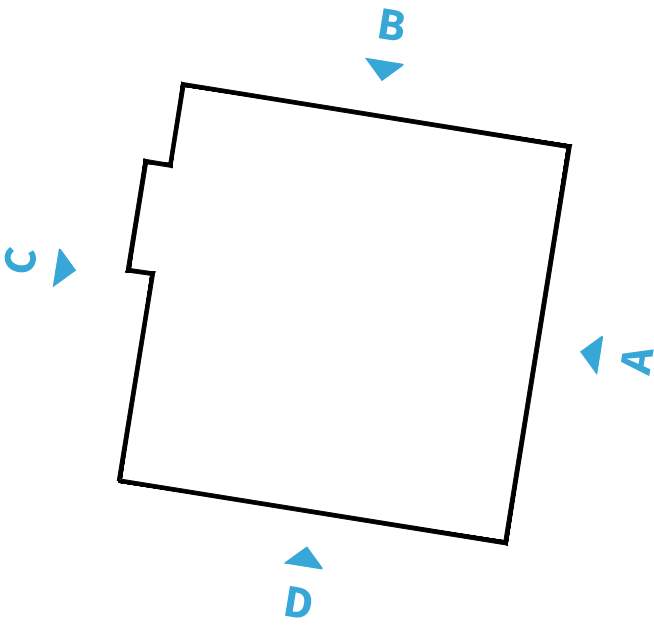

A	Initial Drawing Issue	27.06.2023	ER	DD
REV	DESCRIPTION	DATE	BY	CHECK

W

WAINWRIGHTS

SURVEYORS | ARCHITECTS | PROJECT MANAGERS

A:

7 Calder Close, Calder Park, Wakefield

T:

01924 911 445

W:

www.wainwrights.uk.com

PLANNING			
CLIENT			
SOUTH STREET CAPITAL			
PROJECT			
UNIT 2 JUNCTION 38 BUSINESS PARK			
TITLE			
EXISTING SITE PLAN			
SCALE @ A1	DATE	DRAWN	CHECKED
1:500	03.07.2023	ER	DD
PROJECT No.	DRAWING No.	REVISION	
WAC 1777	(00)10	A	