




Proposed Development Barnsley Road Goldthorpe

Client: Dearne Estates (Goldthorpe) Ltd
Date: 22/01/16
Job/Dwg: 13907-V111-Site Plan
Scale Not to scale

THE HARRIS PARTNERSHIP
ARCHITECTS
2 St Johns North,
Wakefield, WF1 3QA
T: 01924 291 800
F: 01924 290 072
www.harrispartnership.com

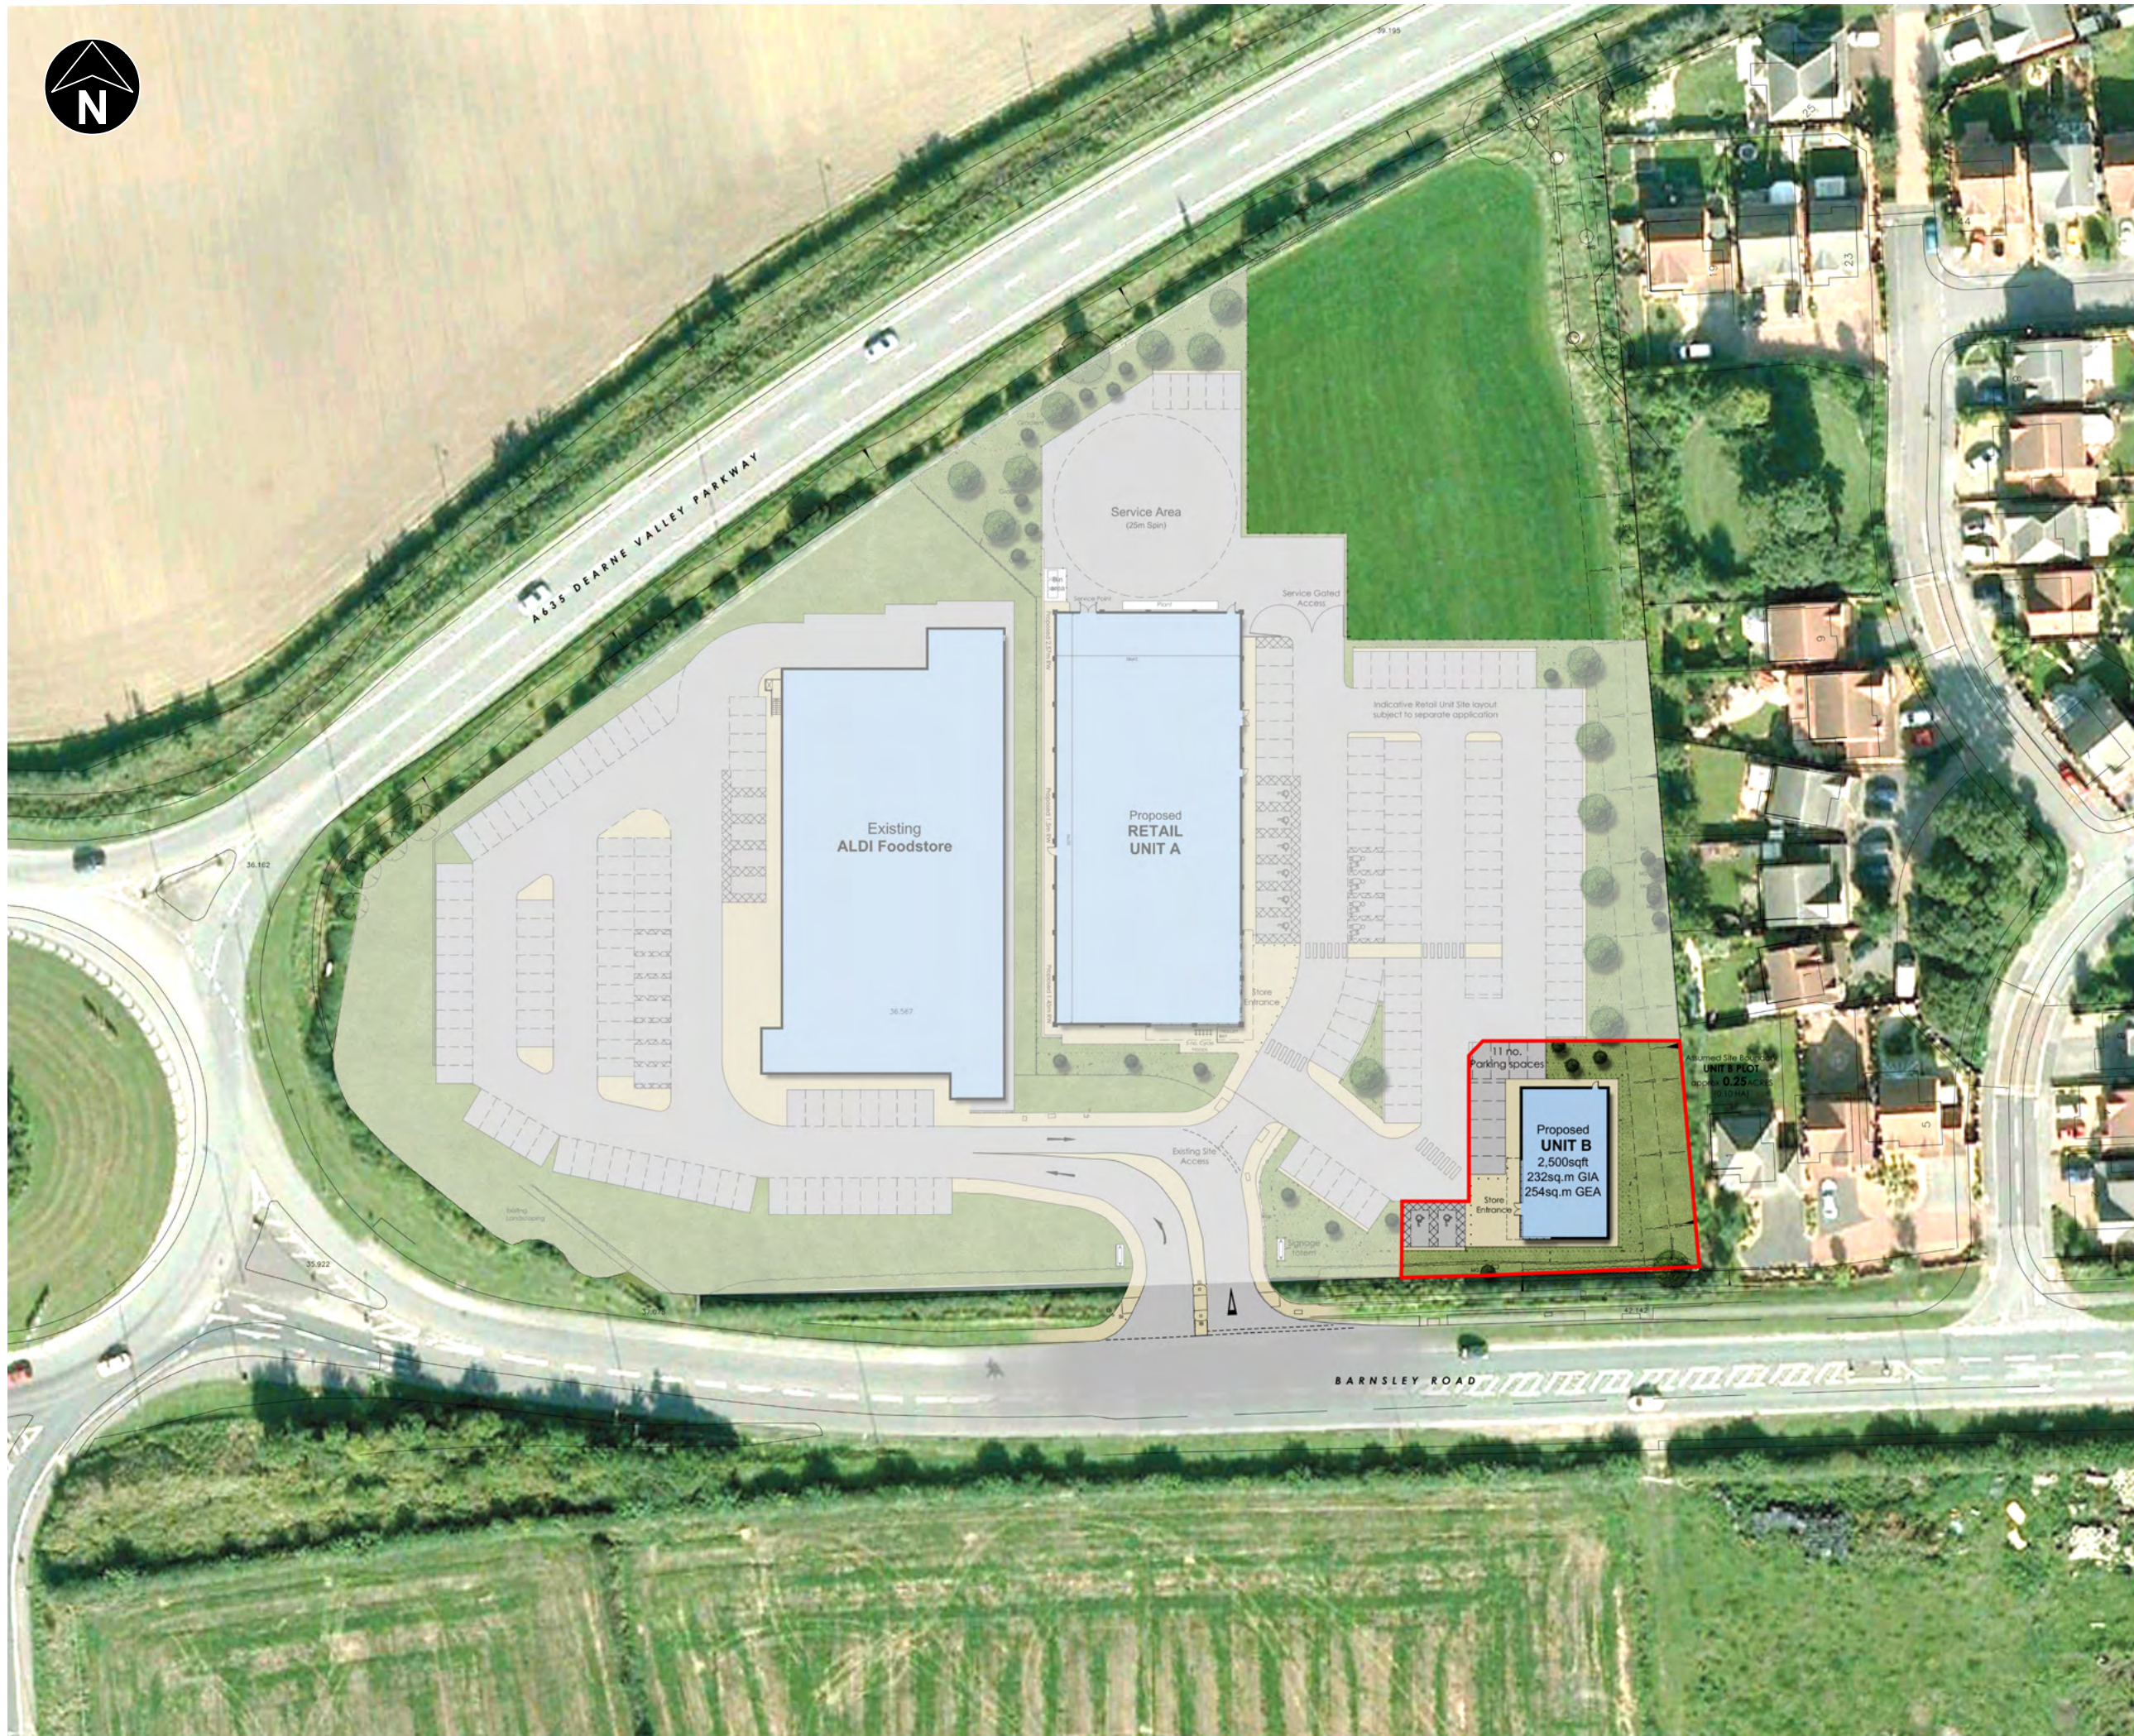