


SG Denotes Safety Glazing to Window
ES Denotes Fire Escape Window
OG Denotes Obscure Glazing




Proposed Front Elevation
1:100

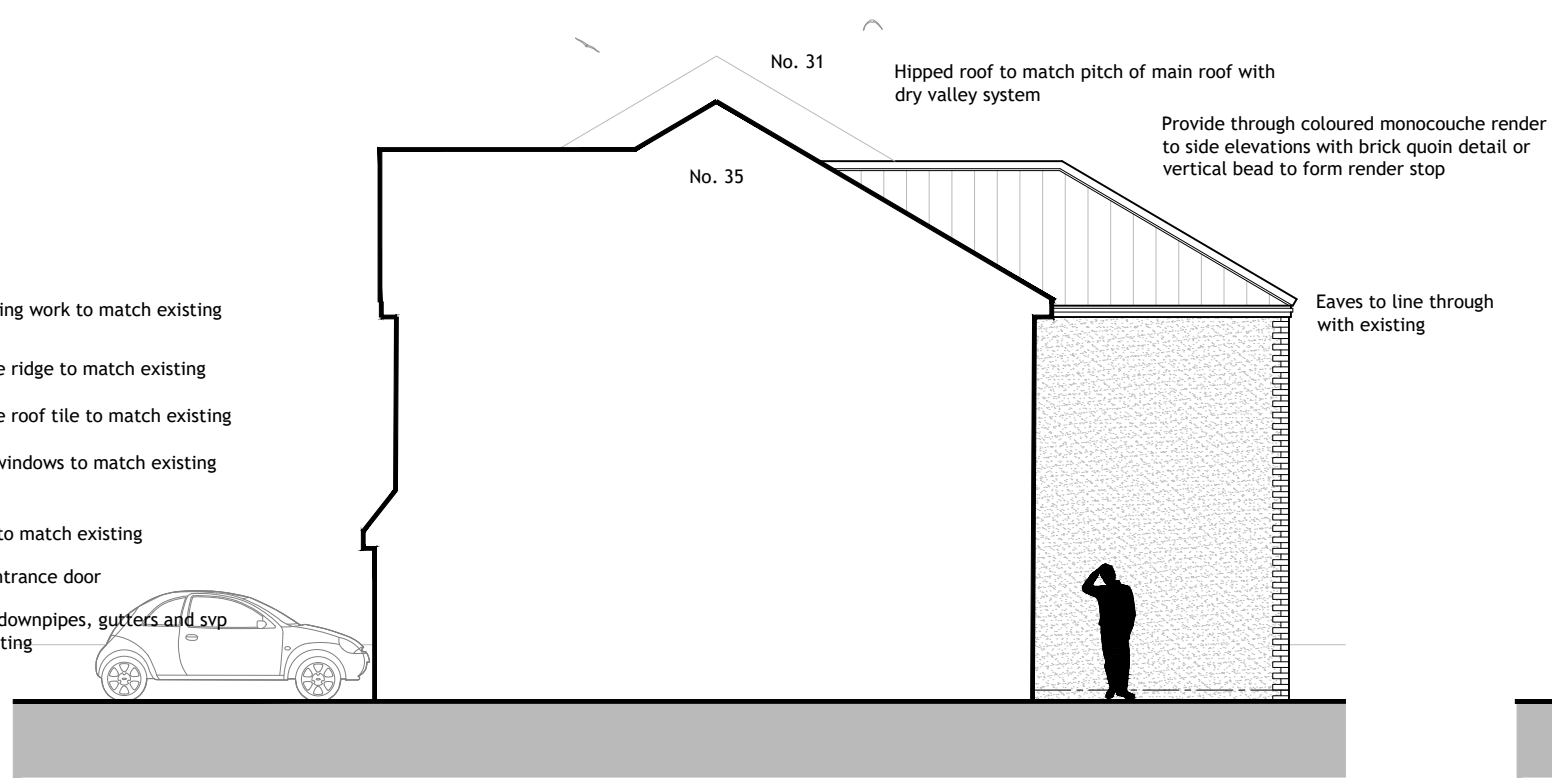


Proposed Side Elevation
1:100




Proposed Rear Elevation
1:100

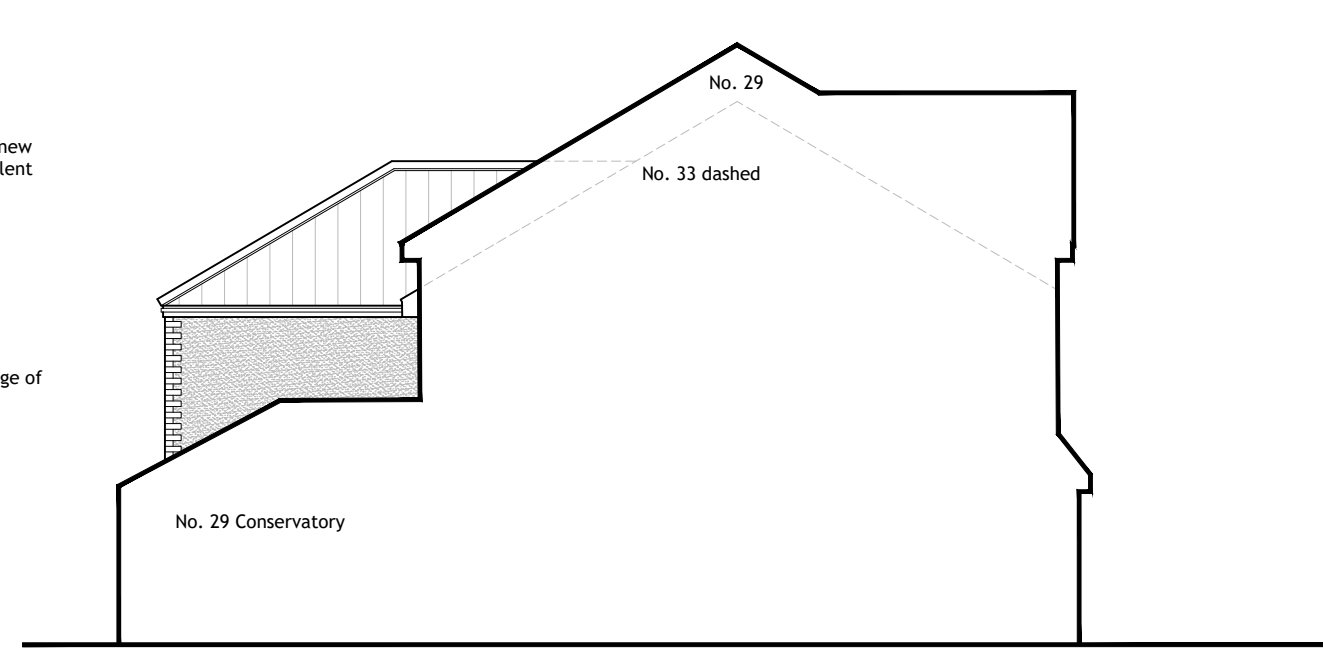


Existing Side Elevation
1:100

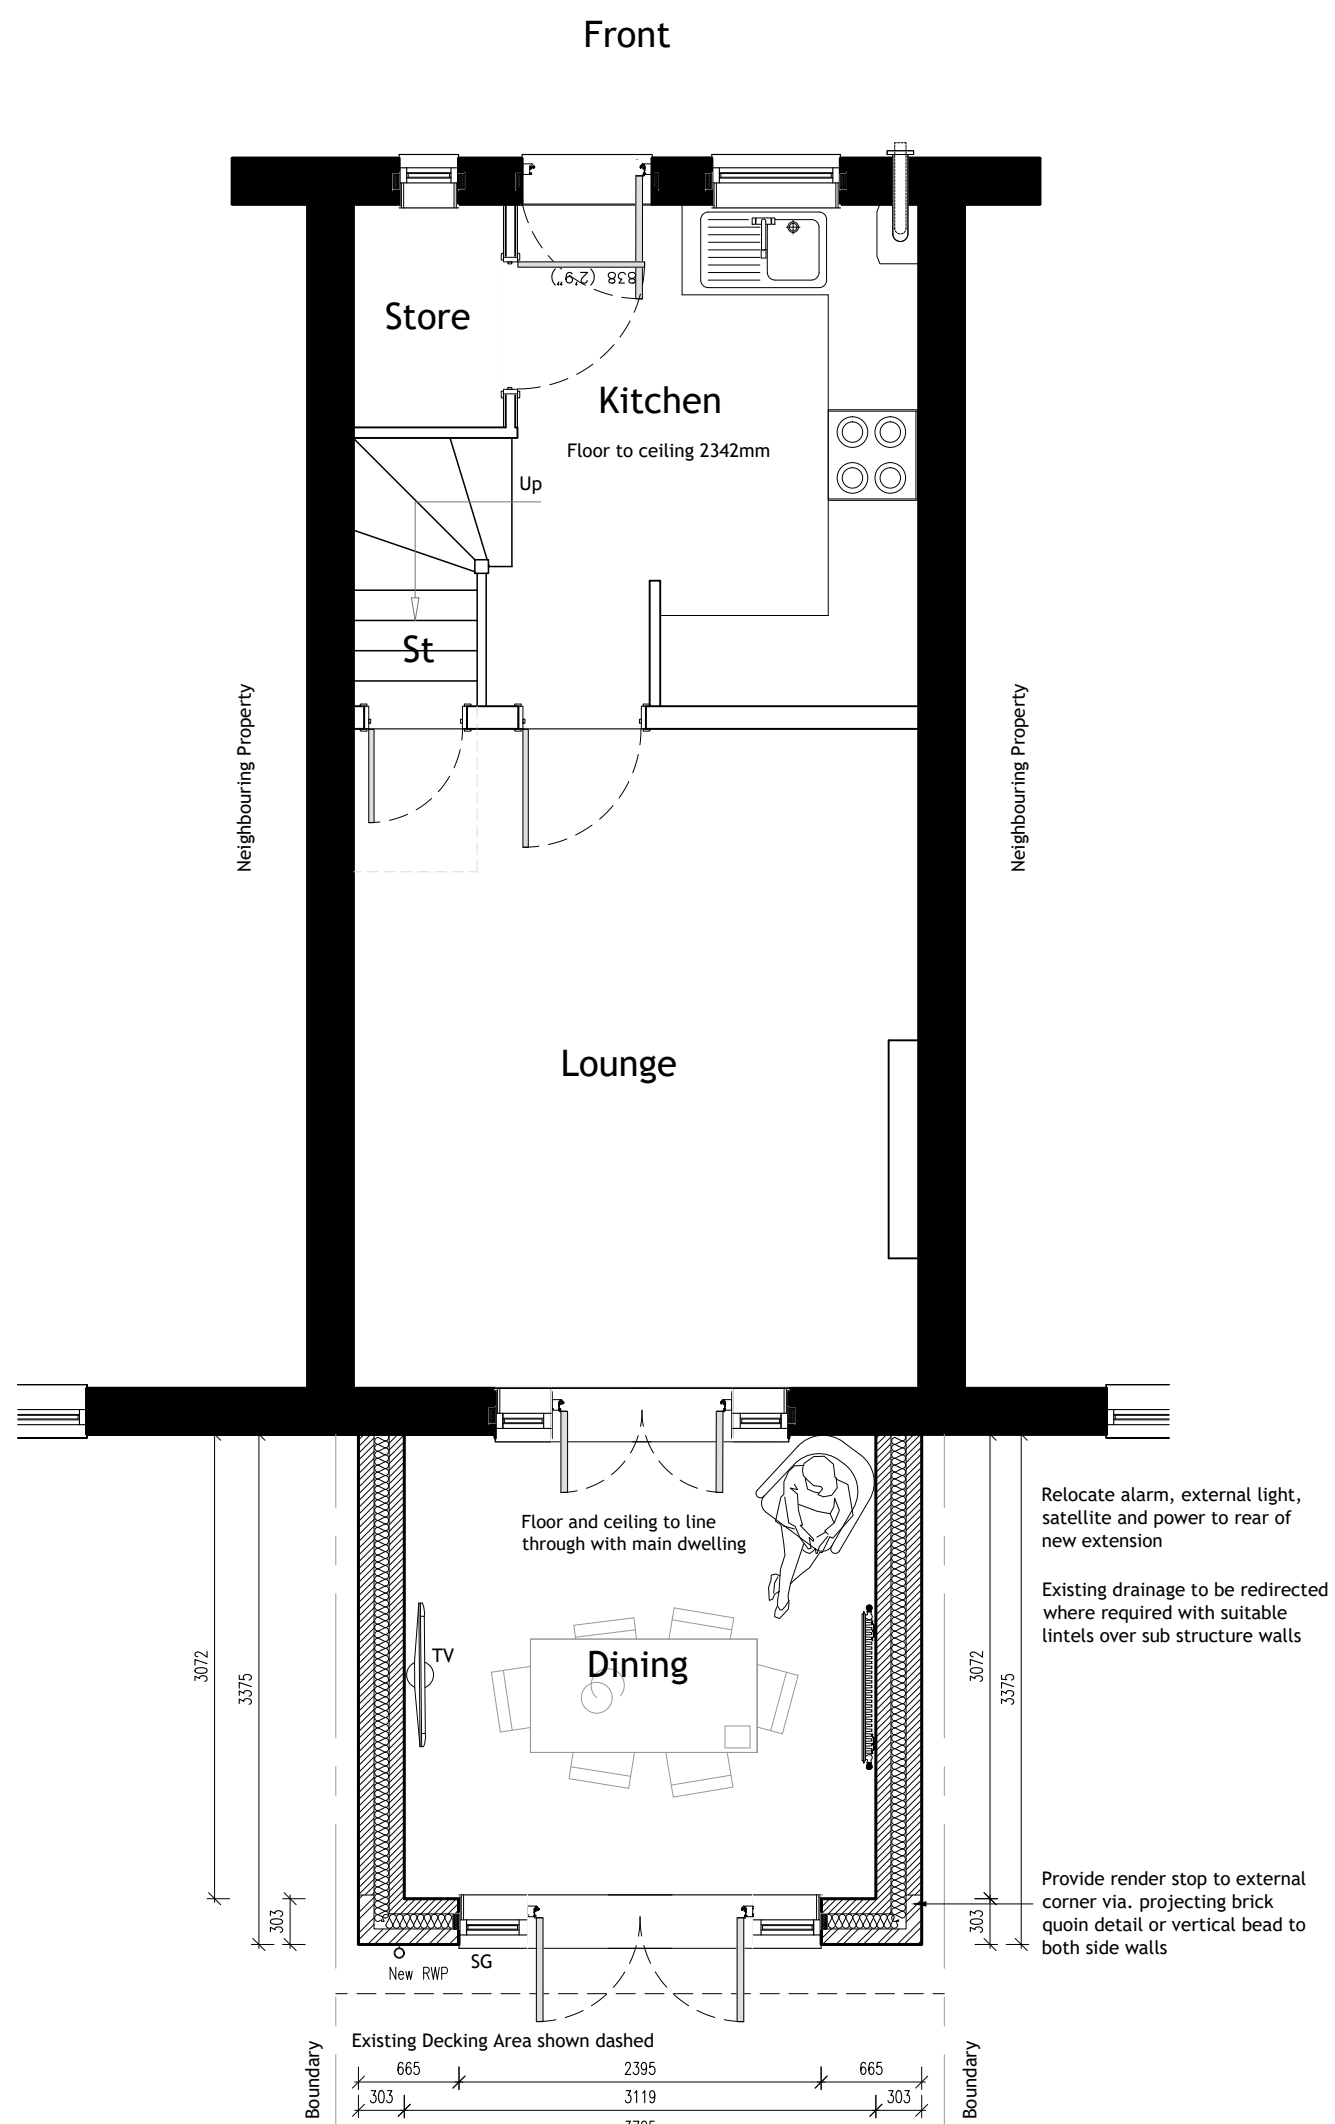

Proposed Ground Floor Plan
1:50

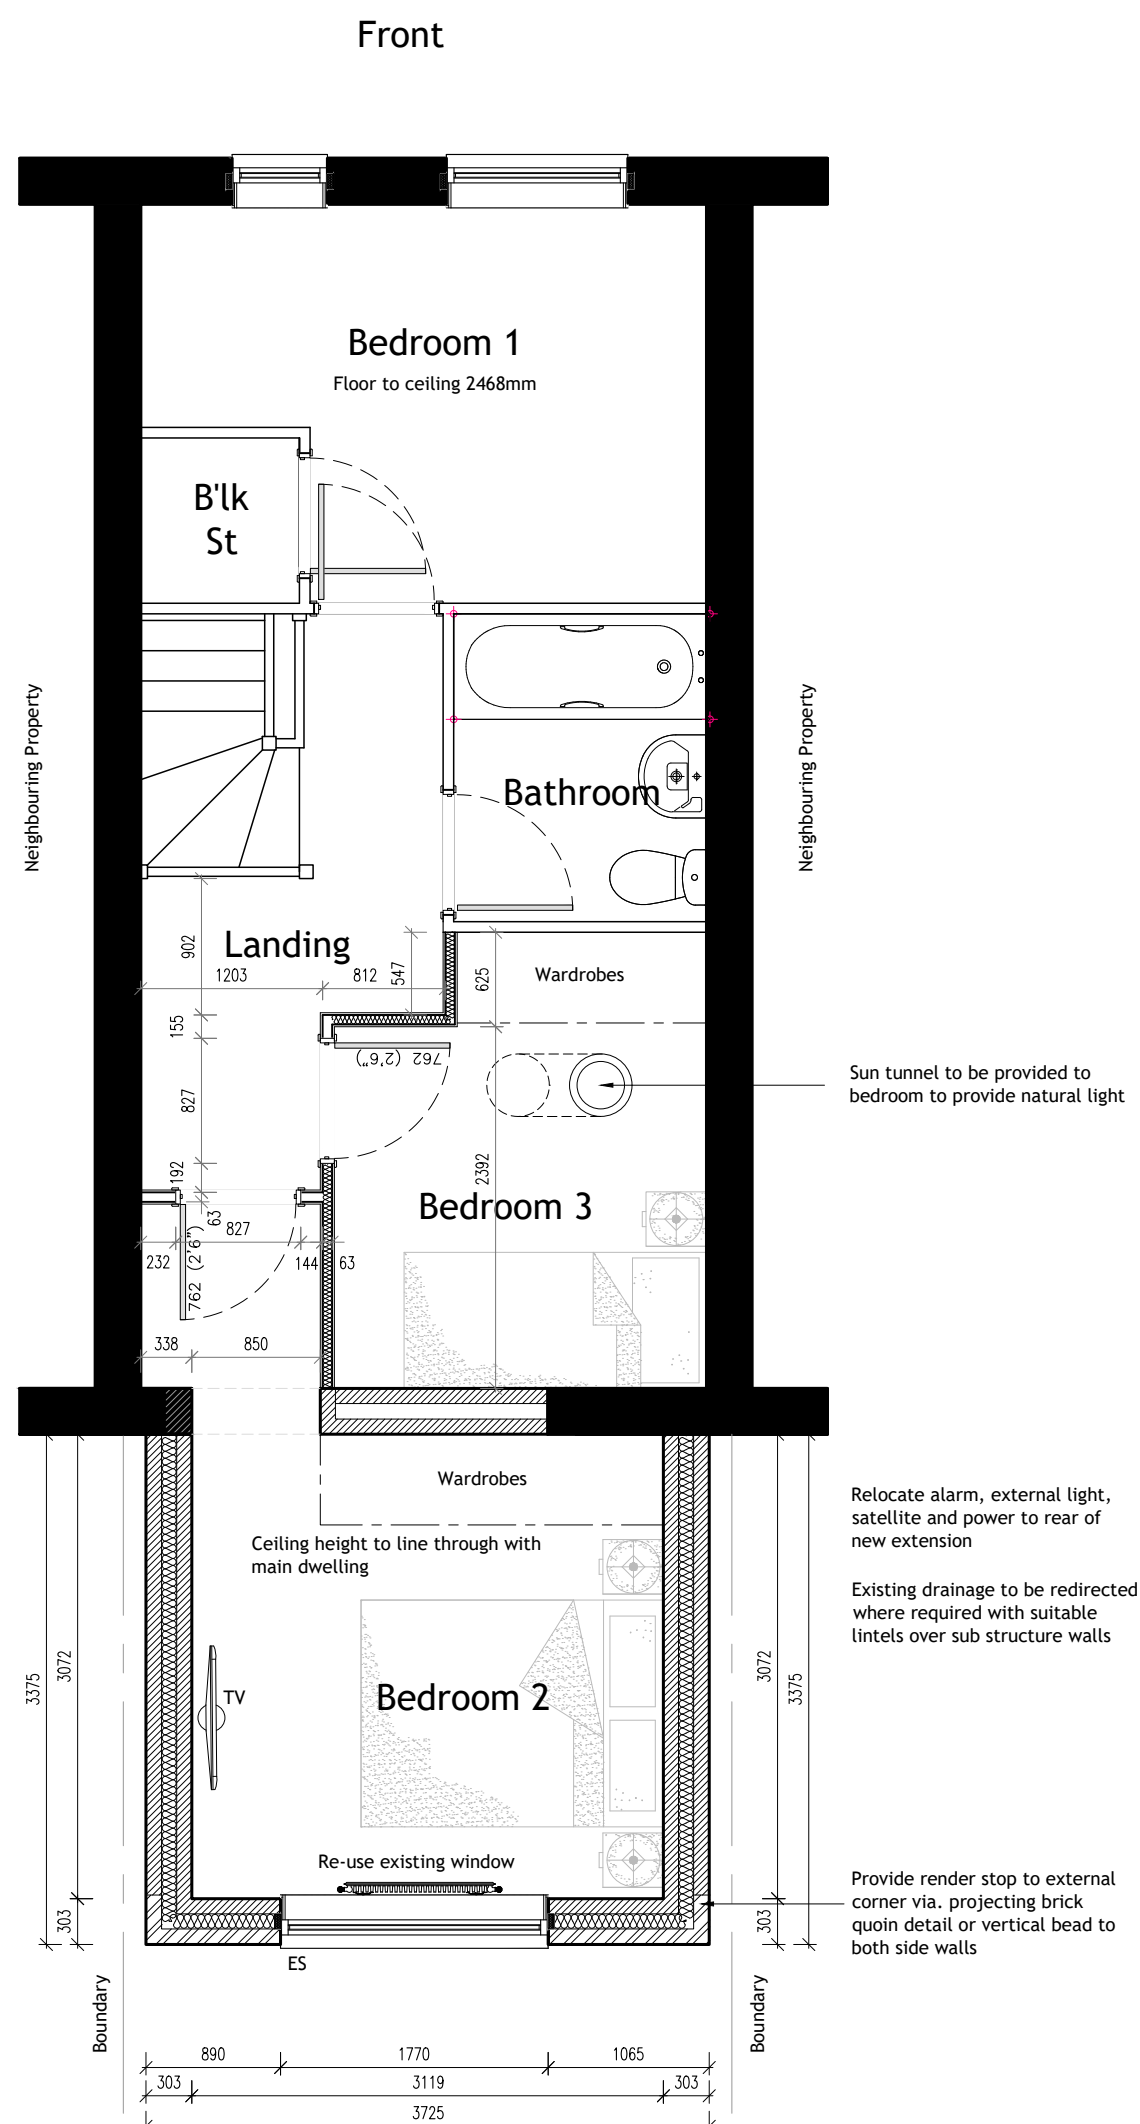

Proposed First Floor Plan
1:50

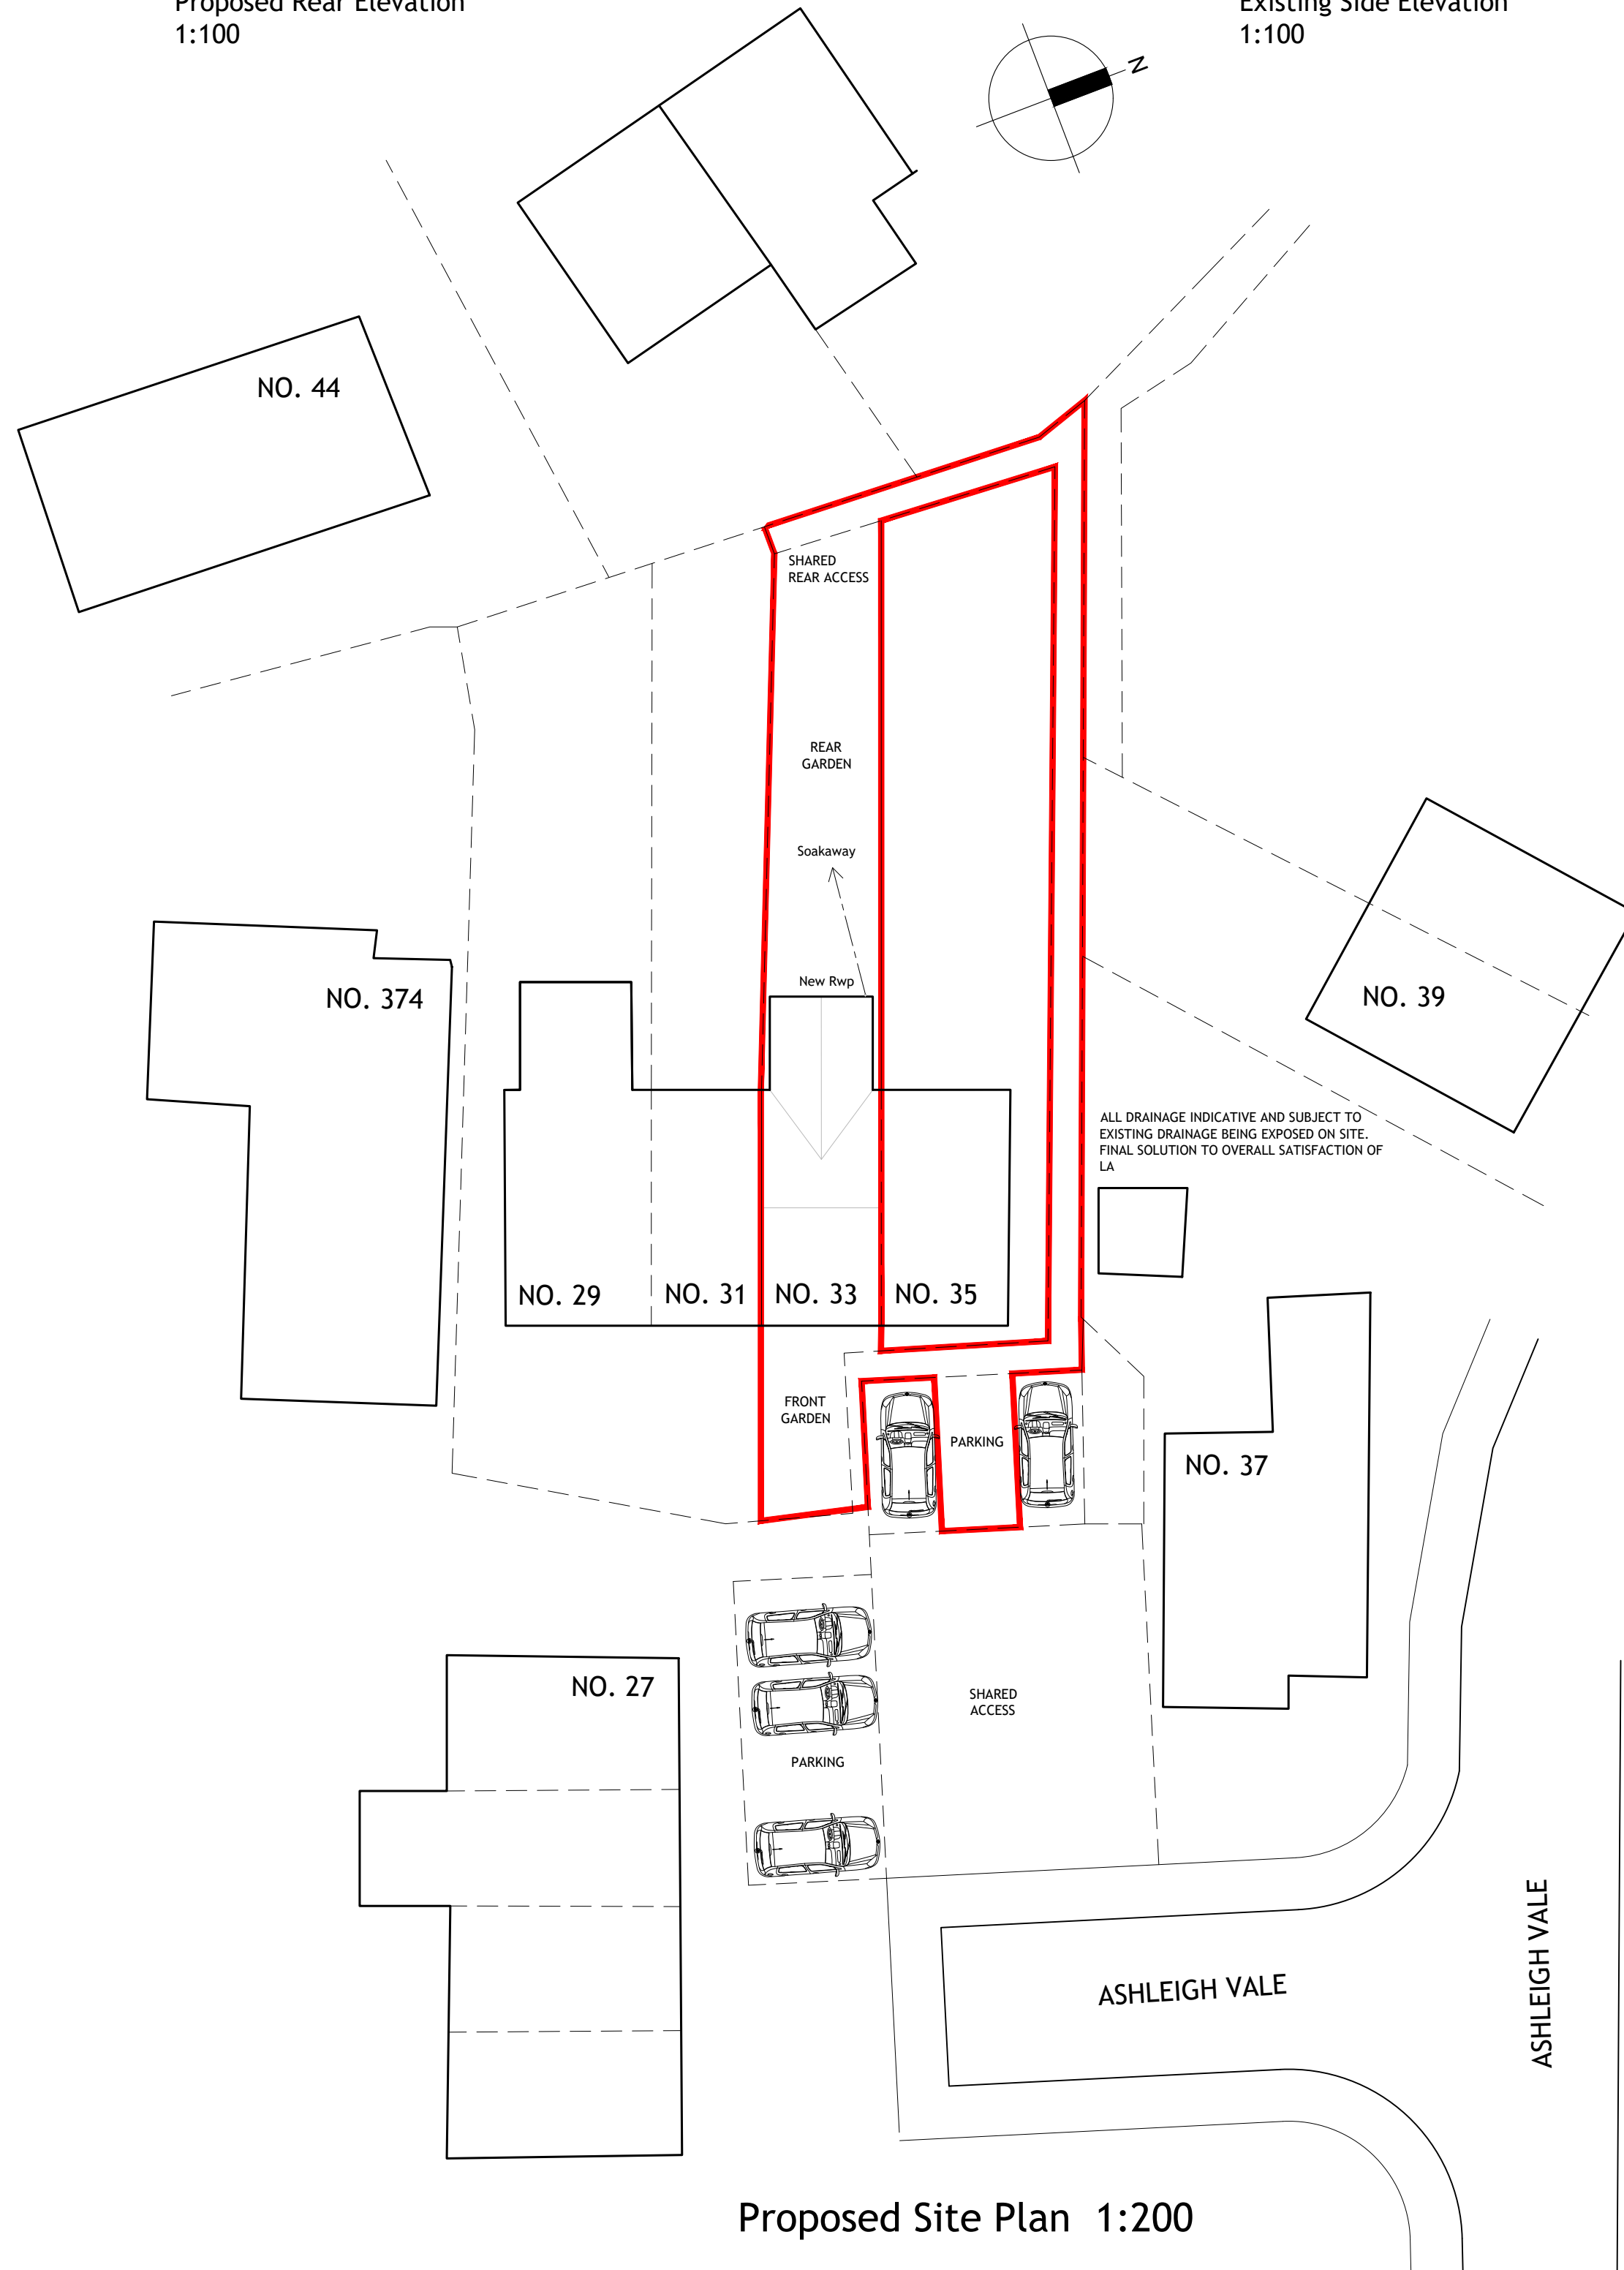

Proposed Site Plan 1:200

Rev	Details	Date	By	Chk
Proposals - Planning				
33 ASHLEIGH VALE, BARNLEY, S70 3RI				
 HIVE				
Dwg No: H51/S70 3RI/002		Drawn: H51		
Date: September 2016		Check: H51		
Scale: 1:50 & 1:100		Copyright © Hives, Limited		