





Proposed Front Elevation



Proposed Side Elevation

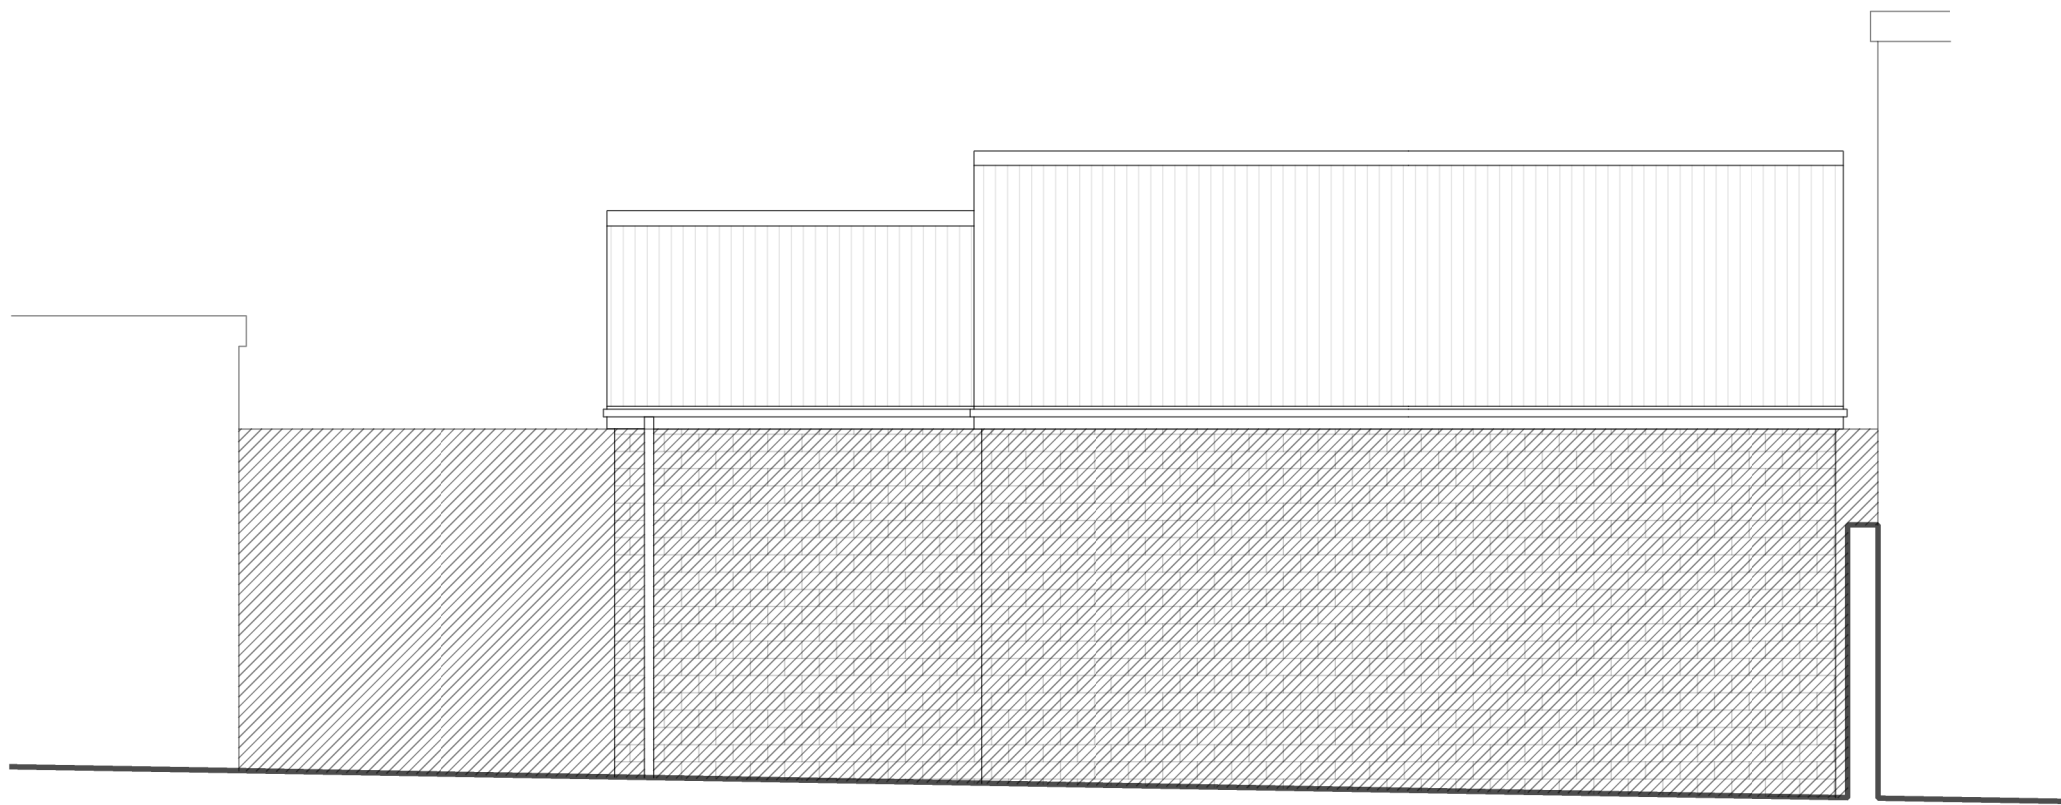

Proposed Rear Elevation

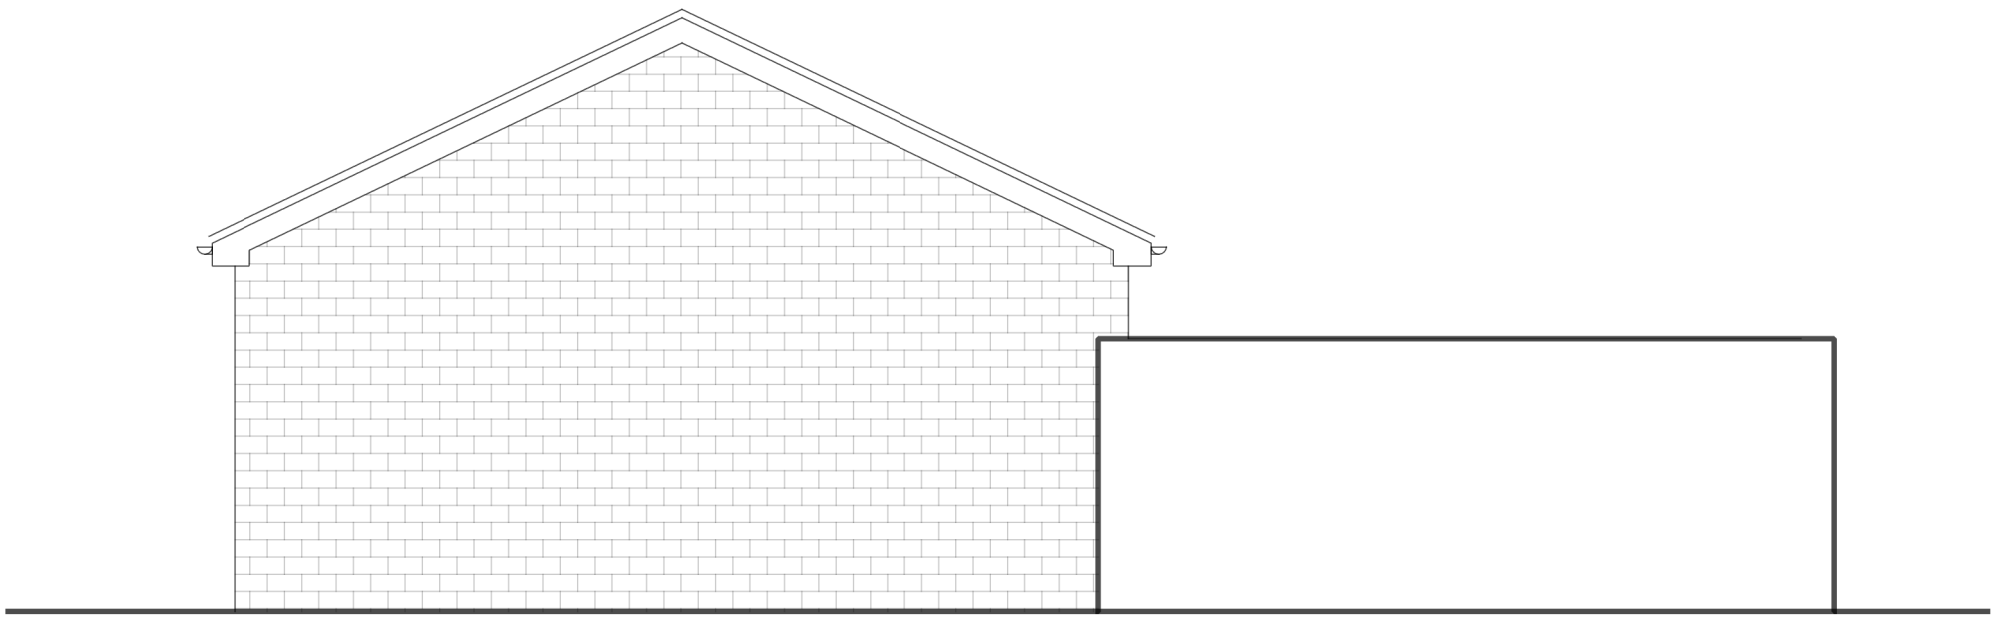


Proposed Side Elevation




Site Plan 1:500

Location Plan 1:1250

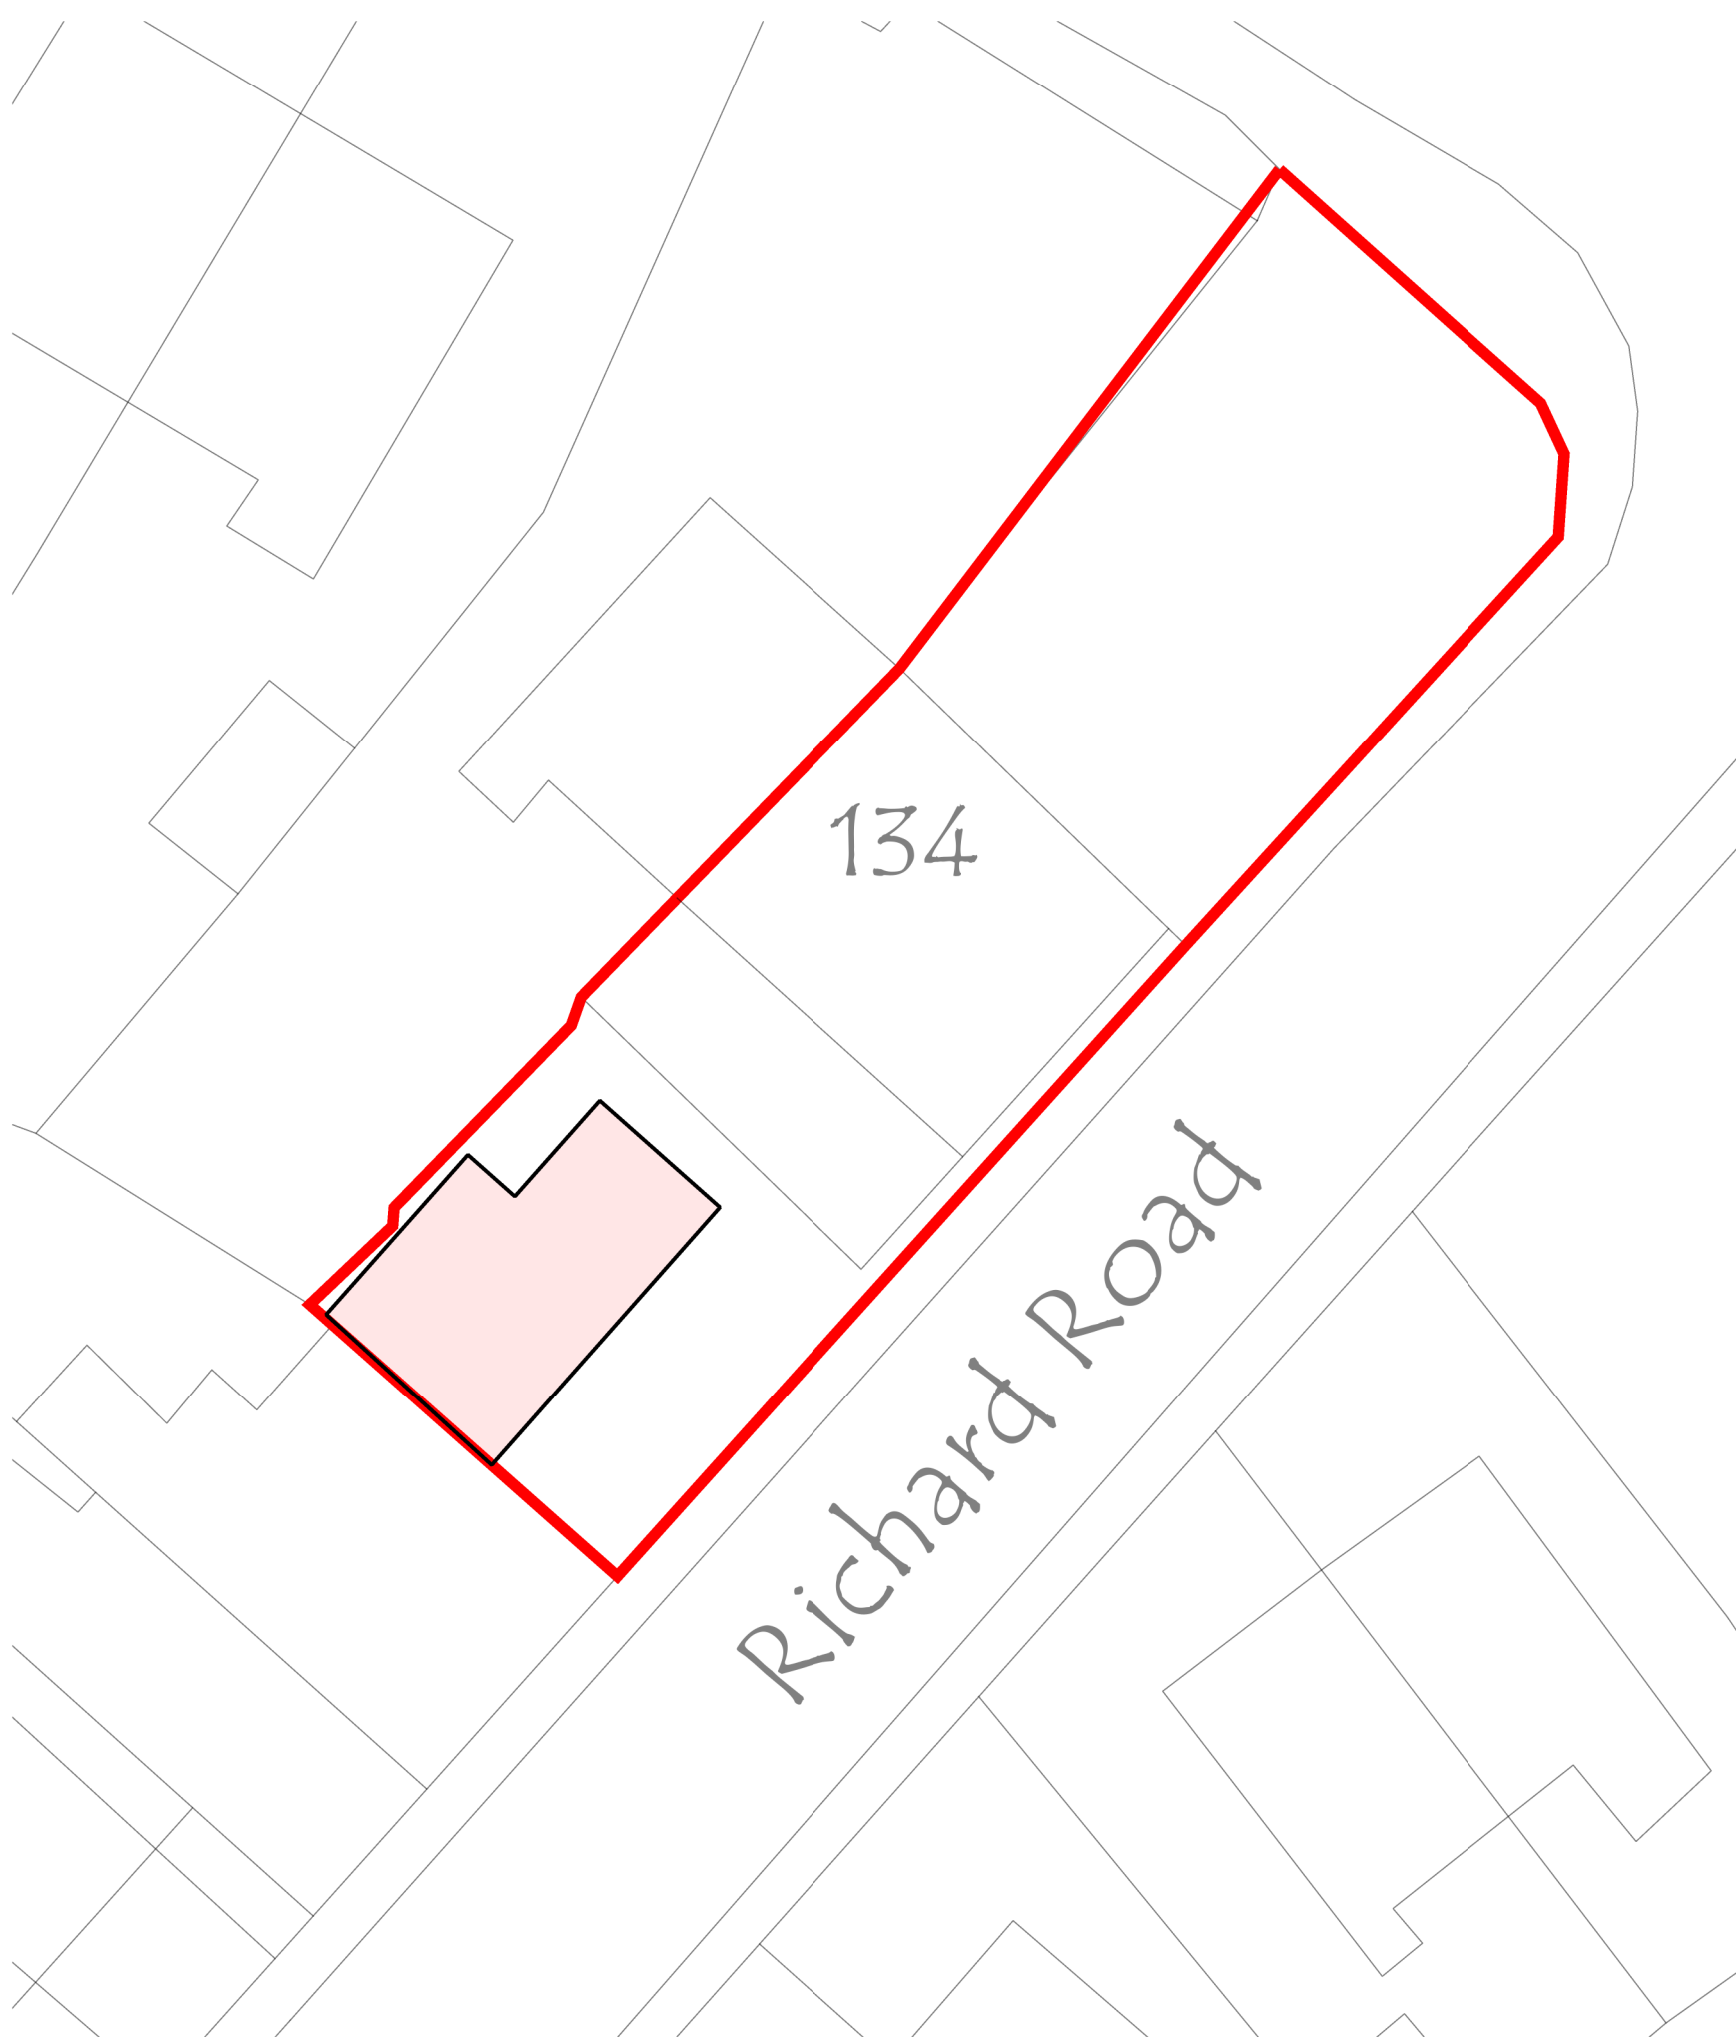

Site Plan 1:200

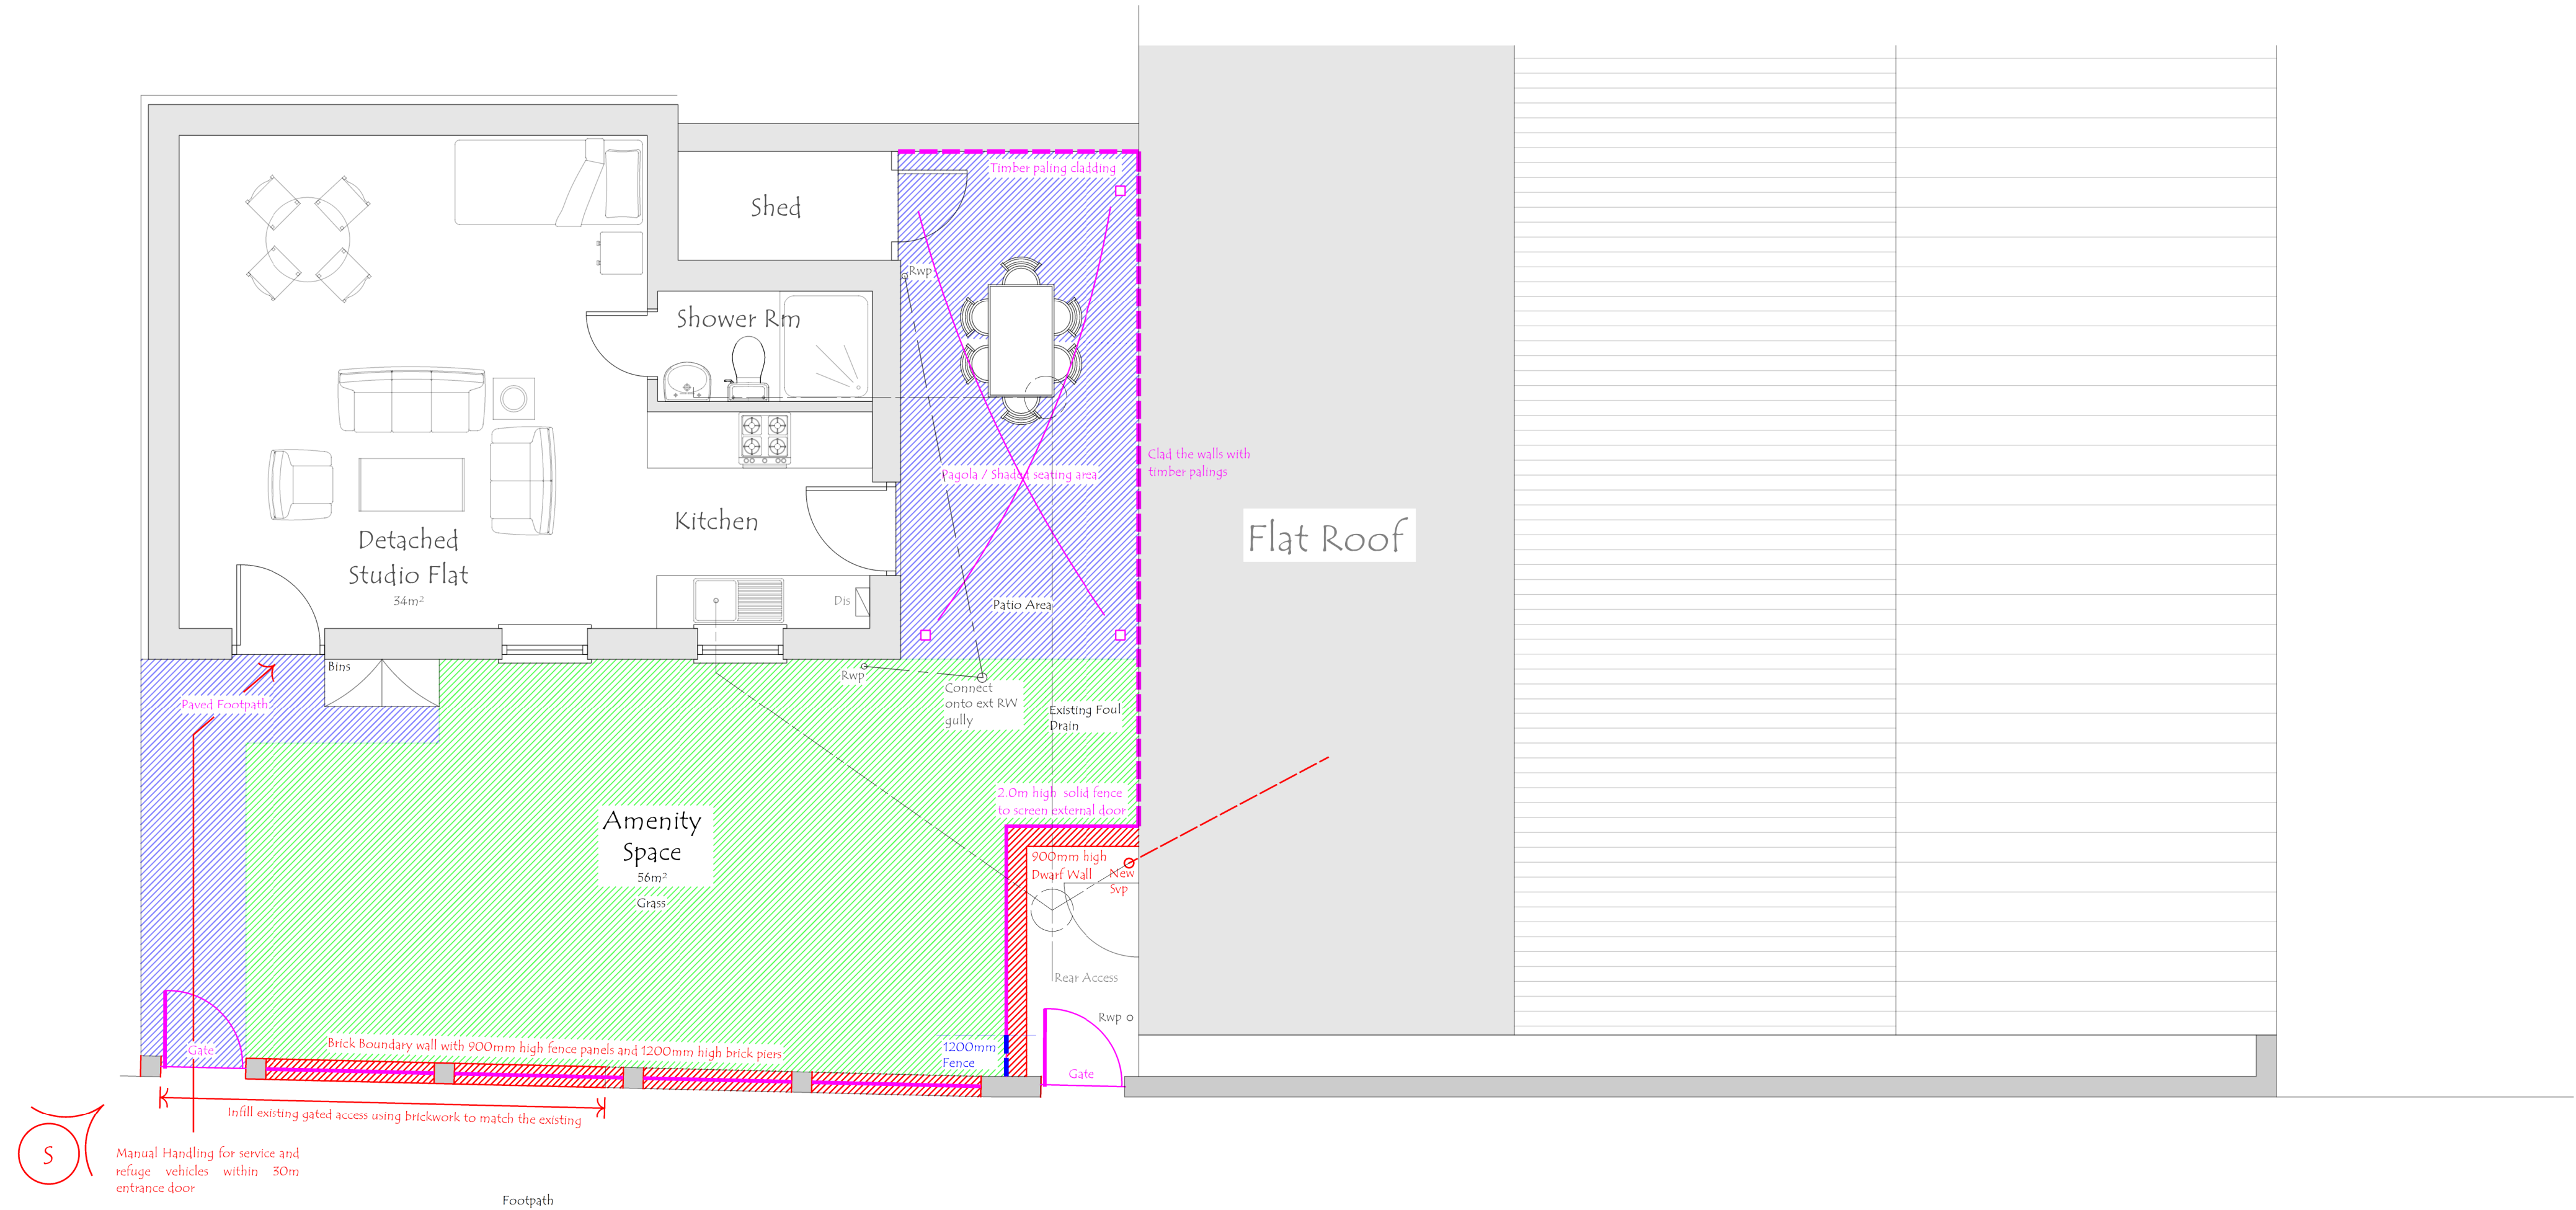

Proposed Ground Floor Plan

A	Remove extract units	09.03.23	DS
REV	DESCRIPTION	DATE	DRAWN
<div><div>JDS DESIGNS LTD</div><div>TEL - 07924437207</div><div>EMAIL - JDS.DESIGNS@GMAIL.COM</div></div>			
<div><div>PROJECT TITLE</div><div>Change of use from Storage Unit for Shop to Detached Studio Flat at 134 Rotherham Road Smithies Barnsley</div></div>			
<div><div>DRAWING TITLE</div><div>Proposed Plans</div></div>			
<div><div>PROJECT NO</div><div>2022.00440.000</div></div>		<div><div>DWG NO</div><div>PL002</div></div>	
<div><div>SCALE</div><div>1:50 / 100</div></div>		<div><div>REV</div><div>A</div></div>	