



SCALE 1:50

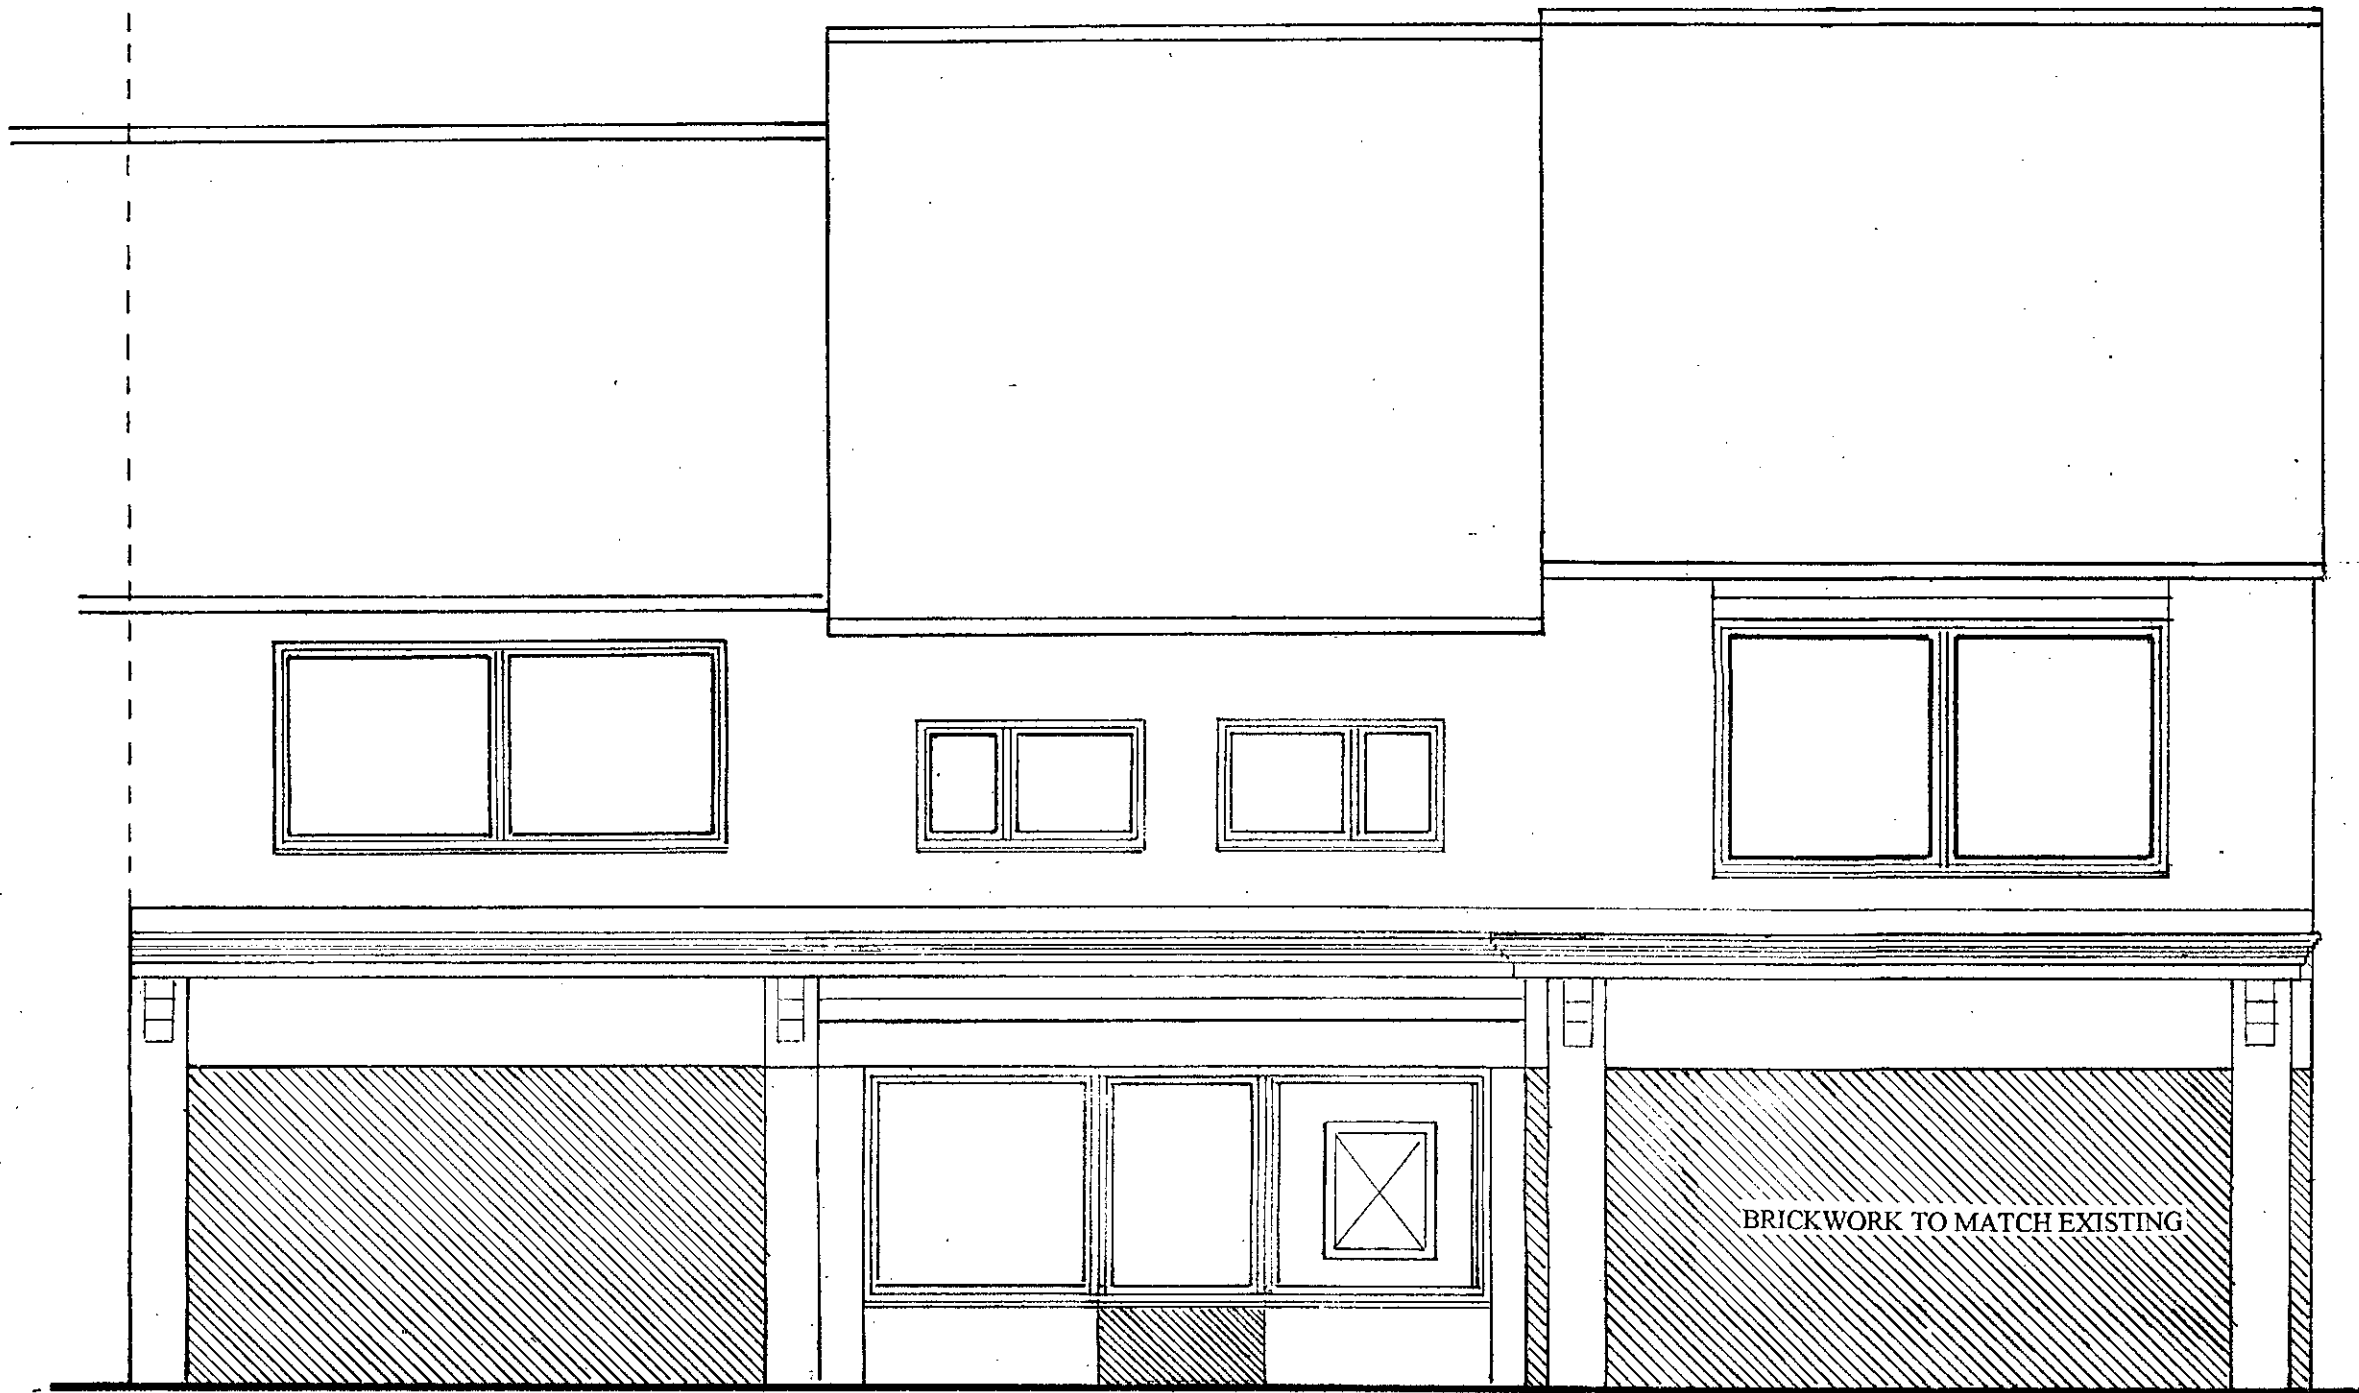


PROPOSED FRONT ELEVATION

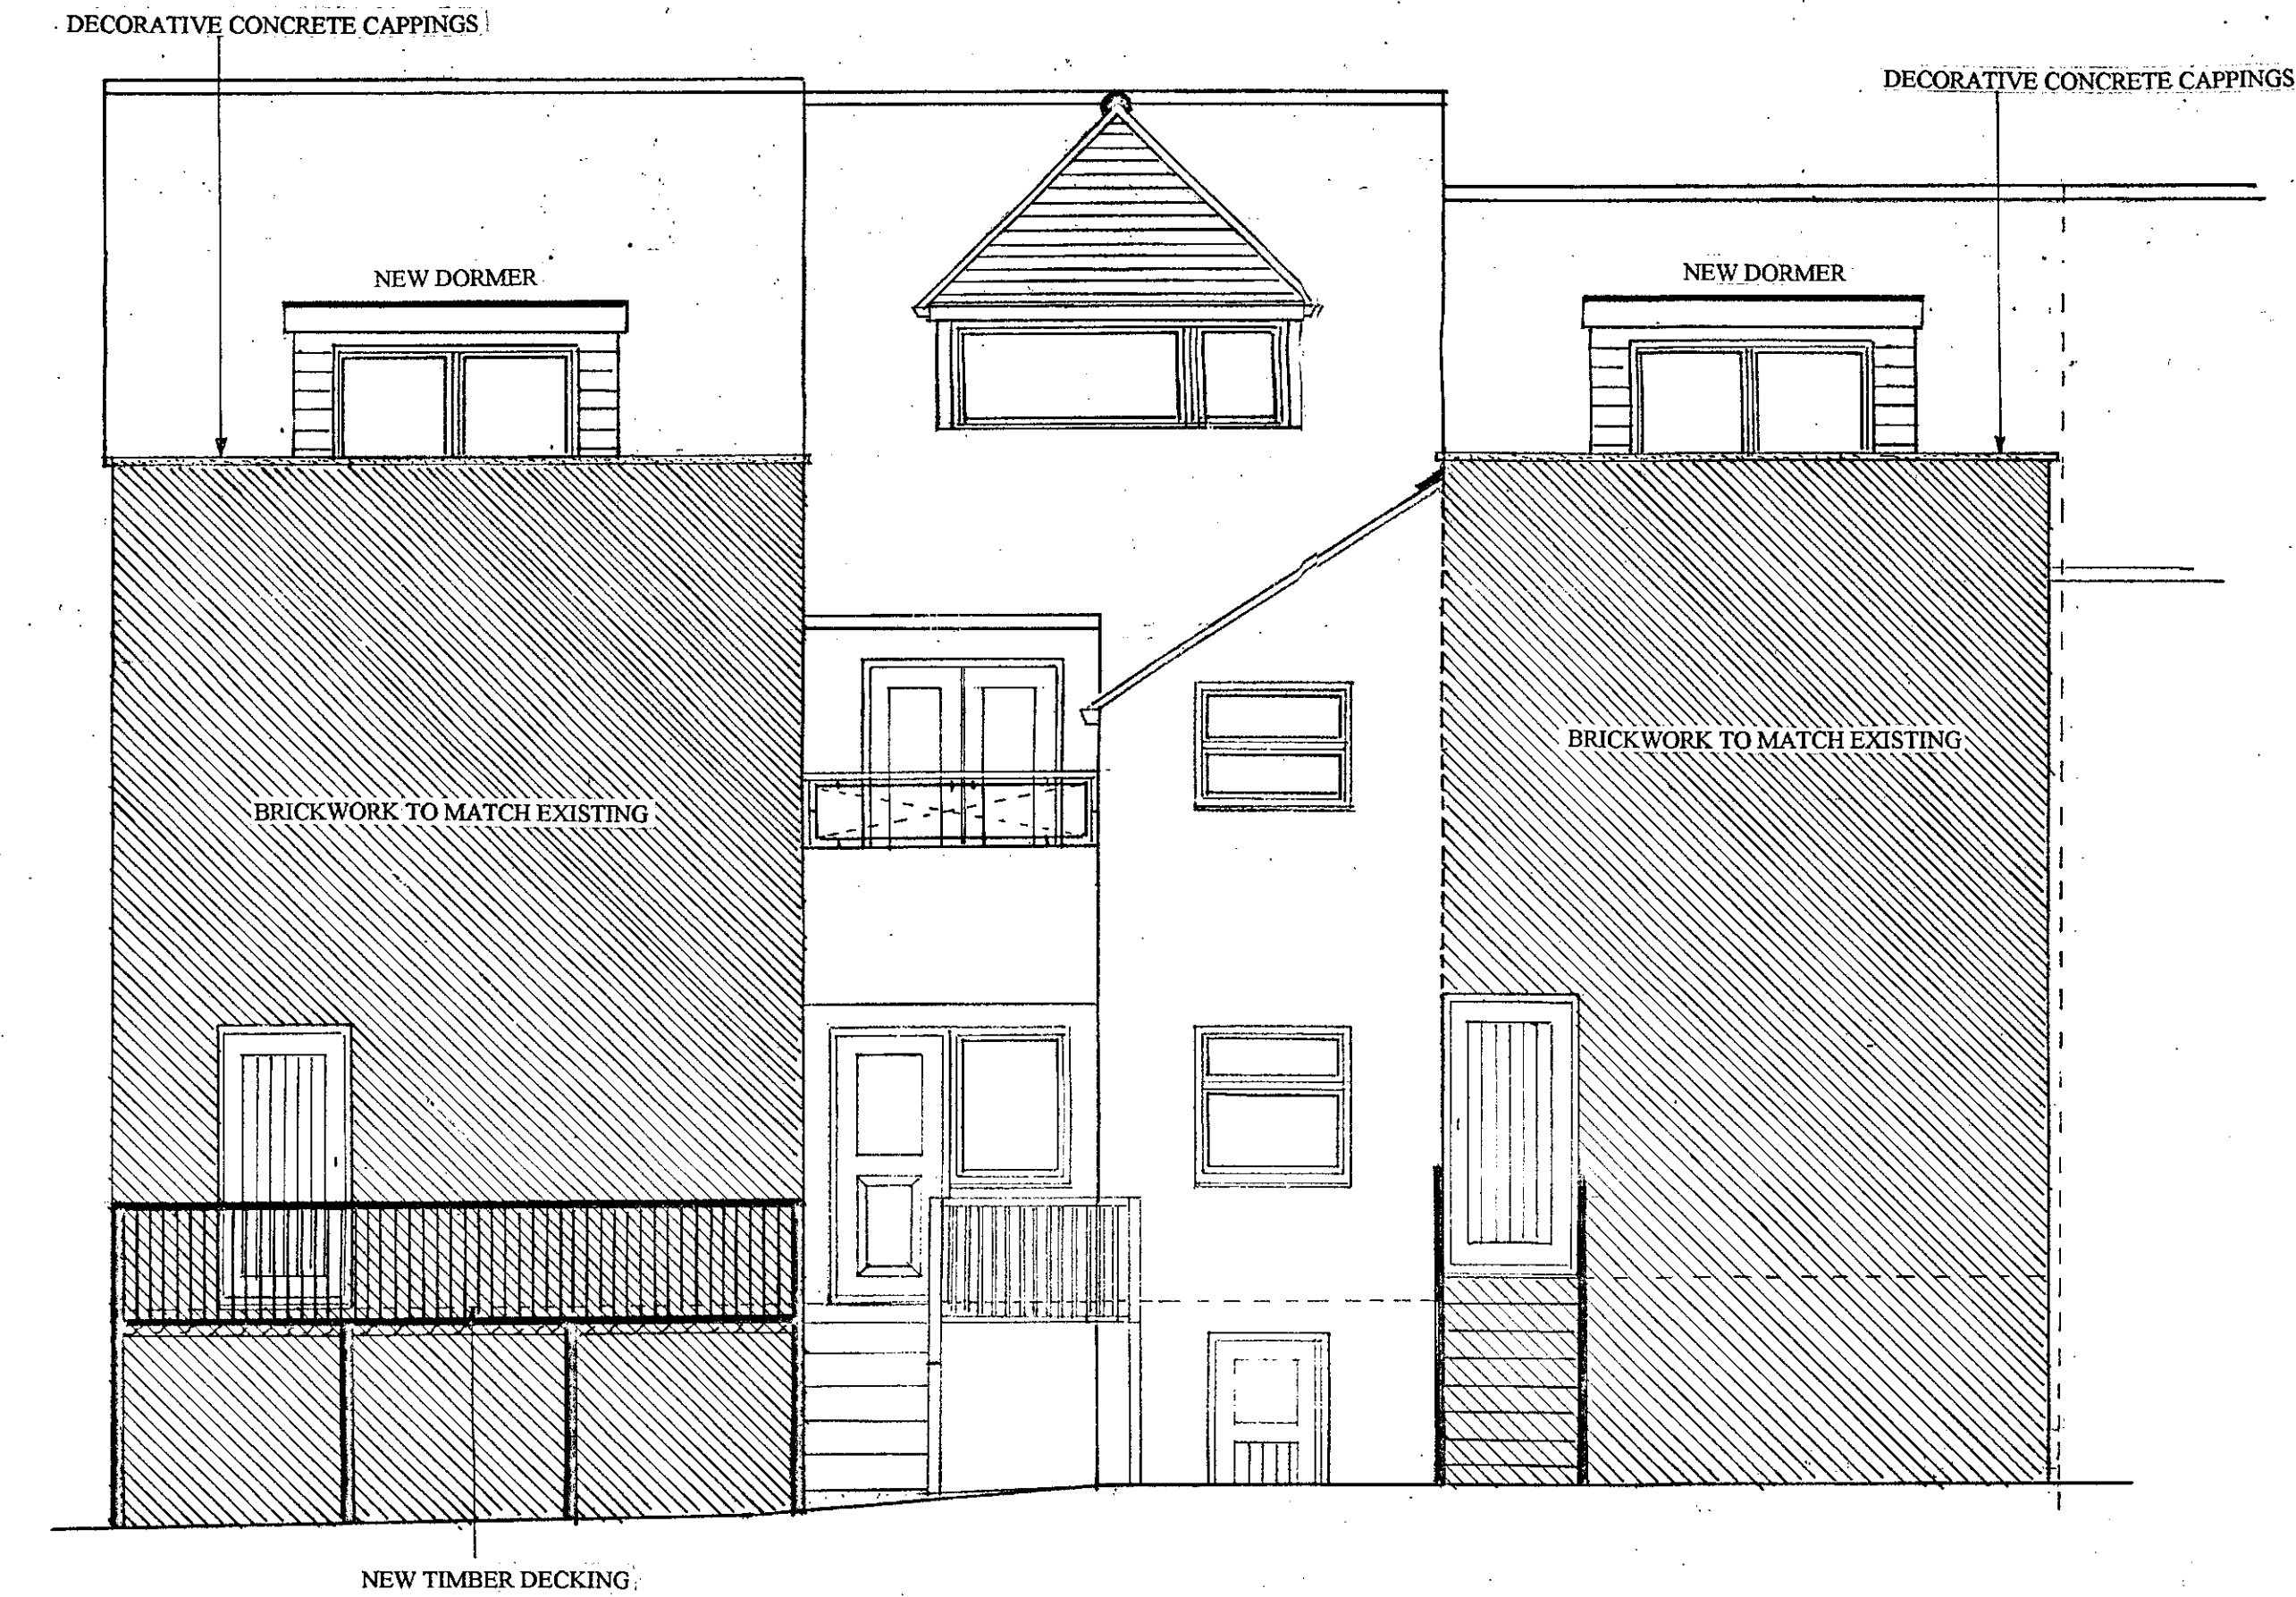


PROPOSED REAR ELEVATION

SCALE 1:50

SCALE 1:50

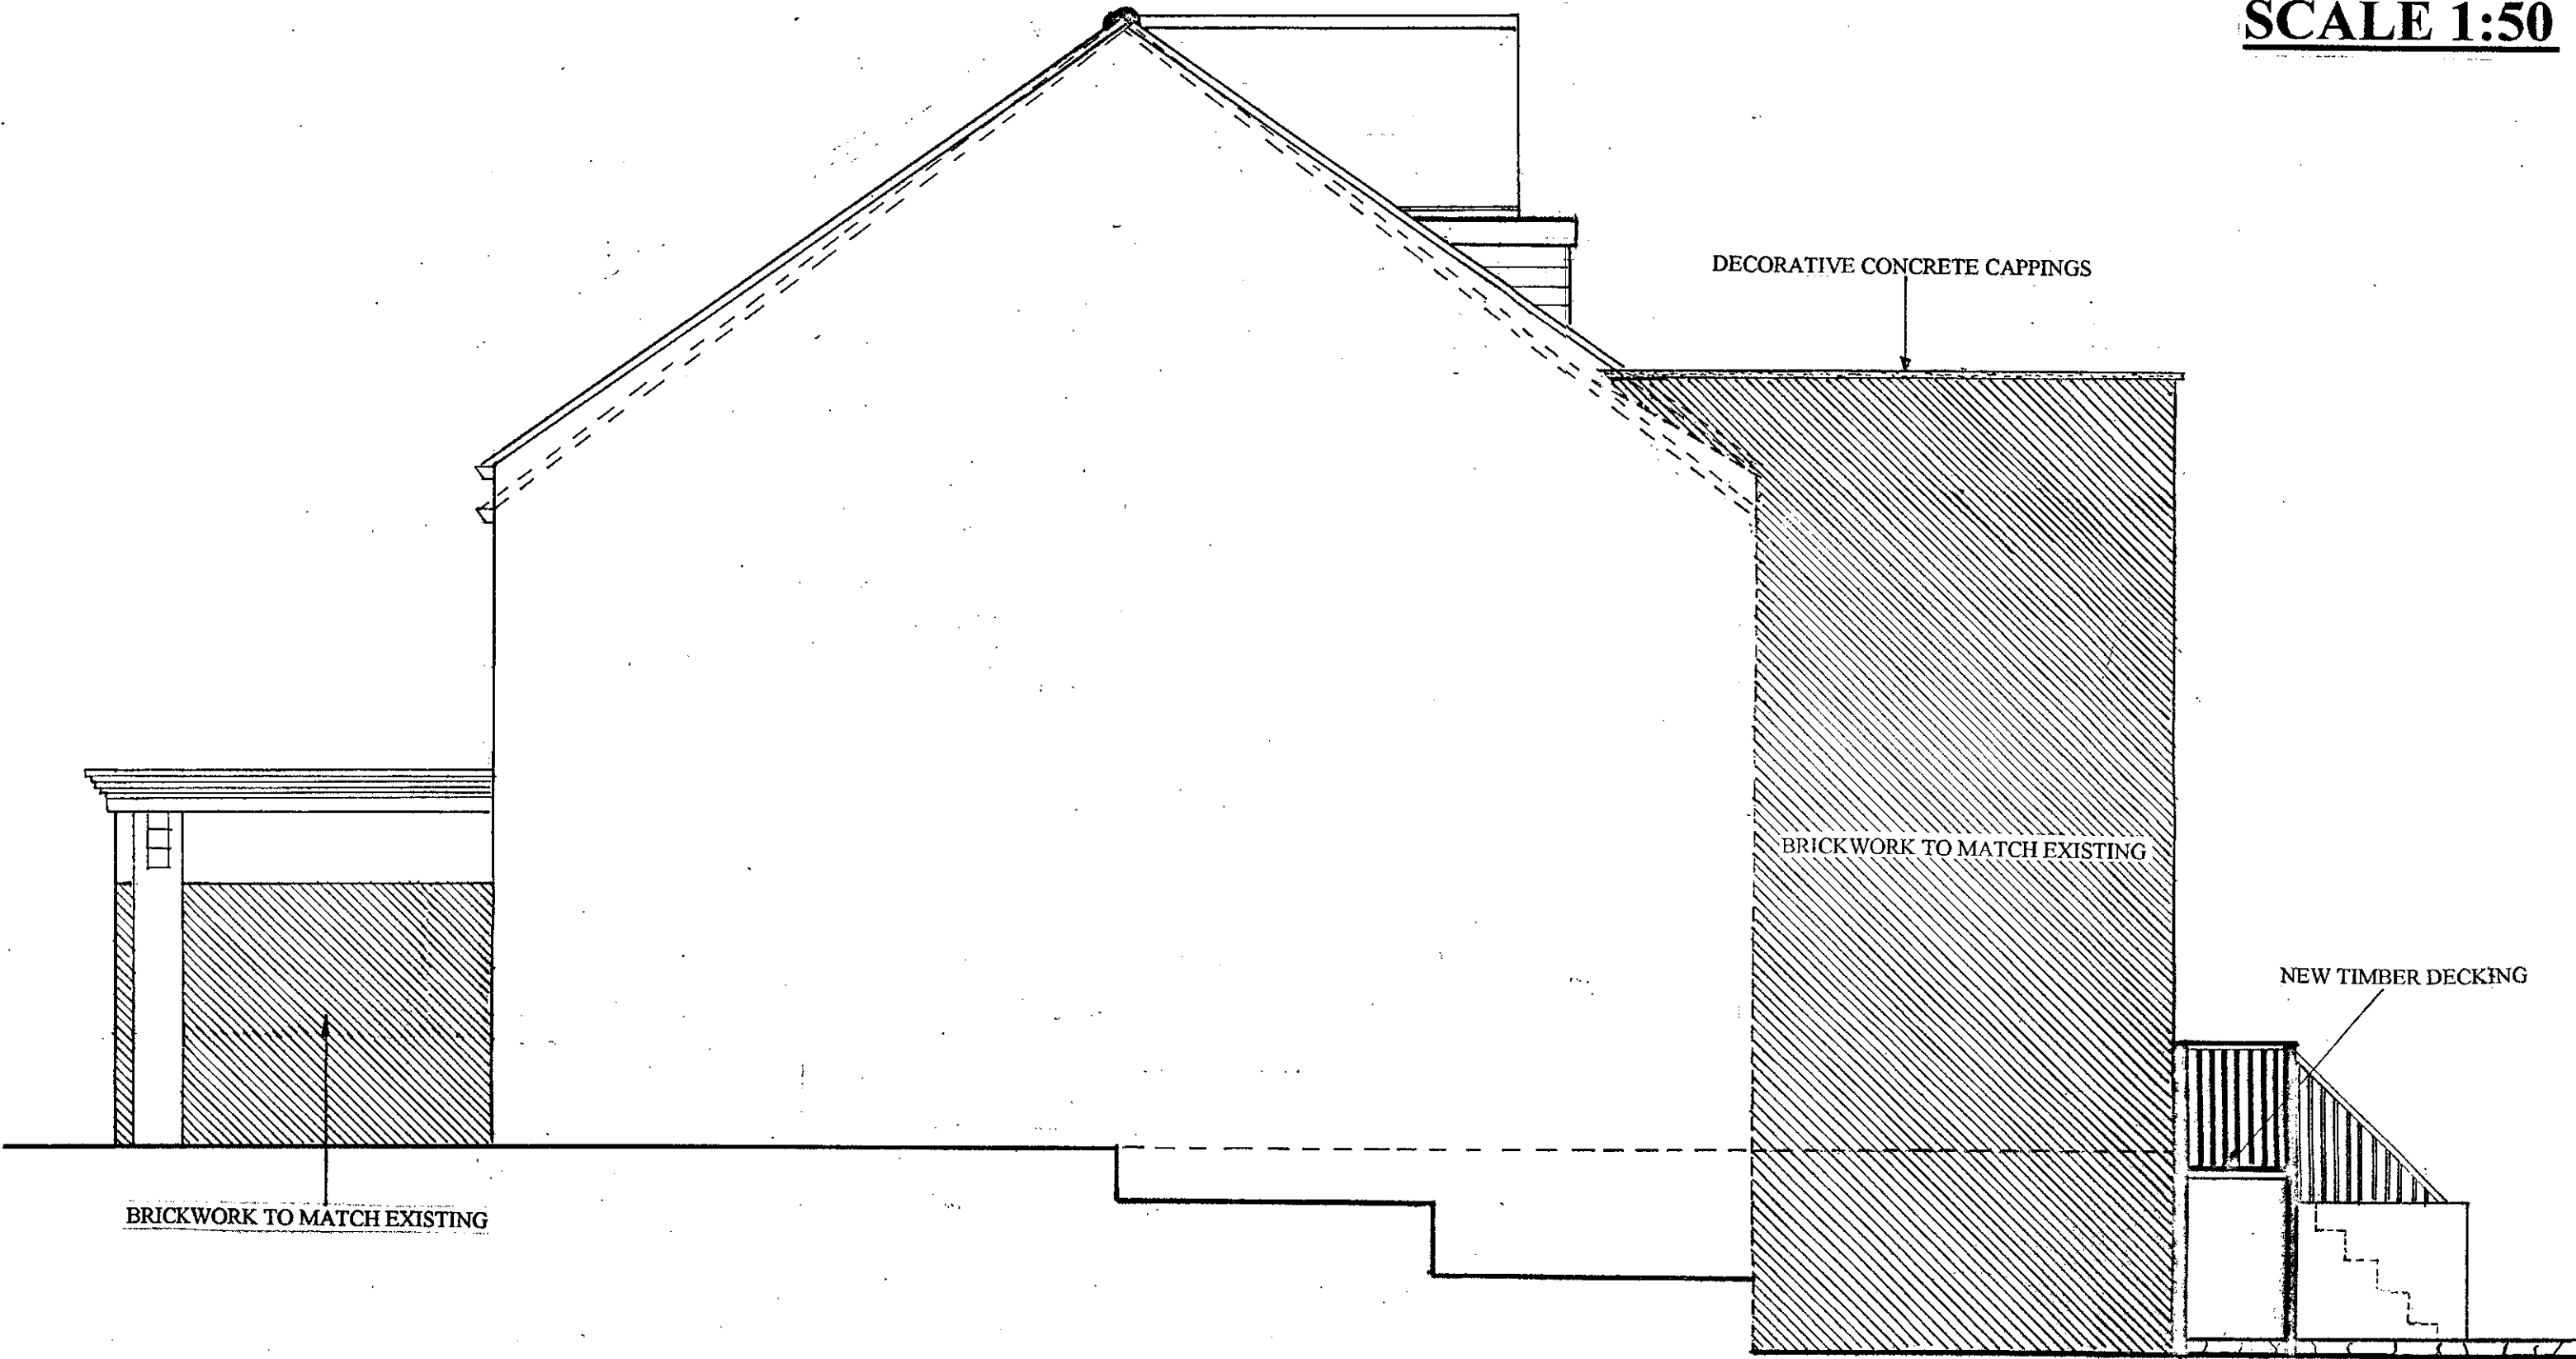


PROPOSED SIDE ELEVATION A

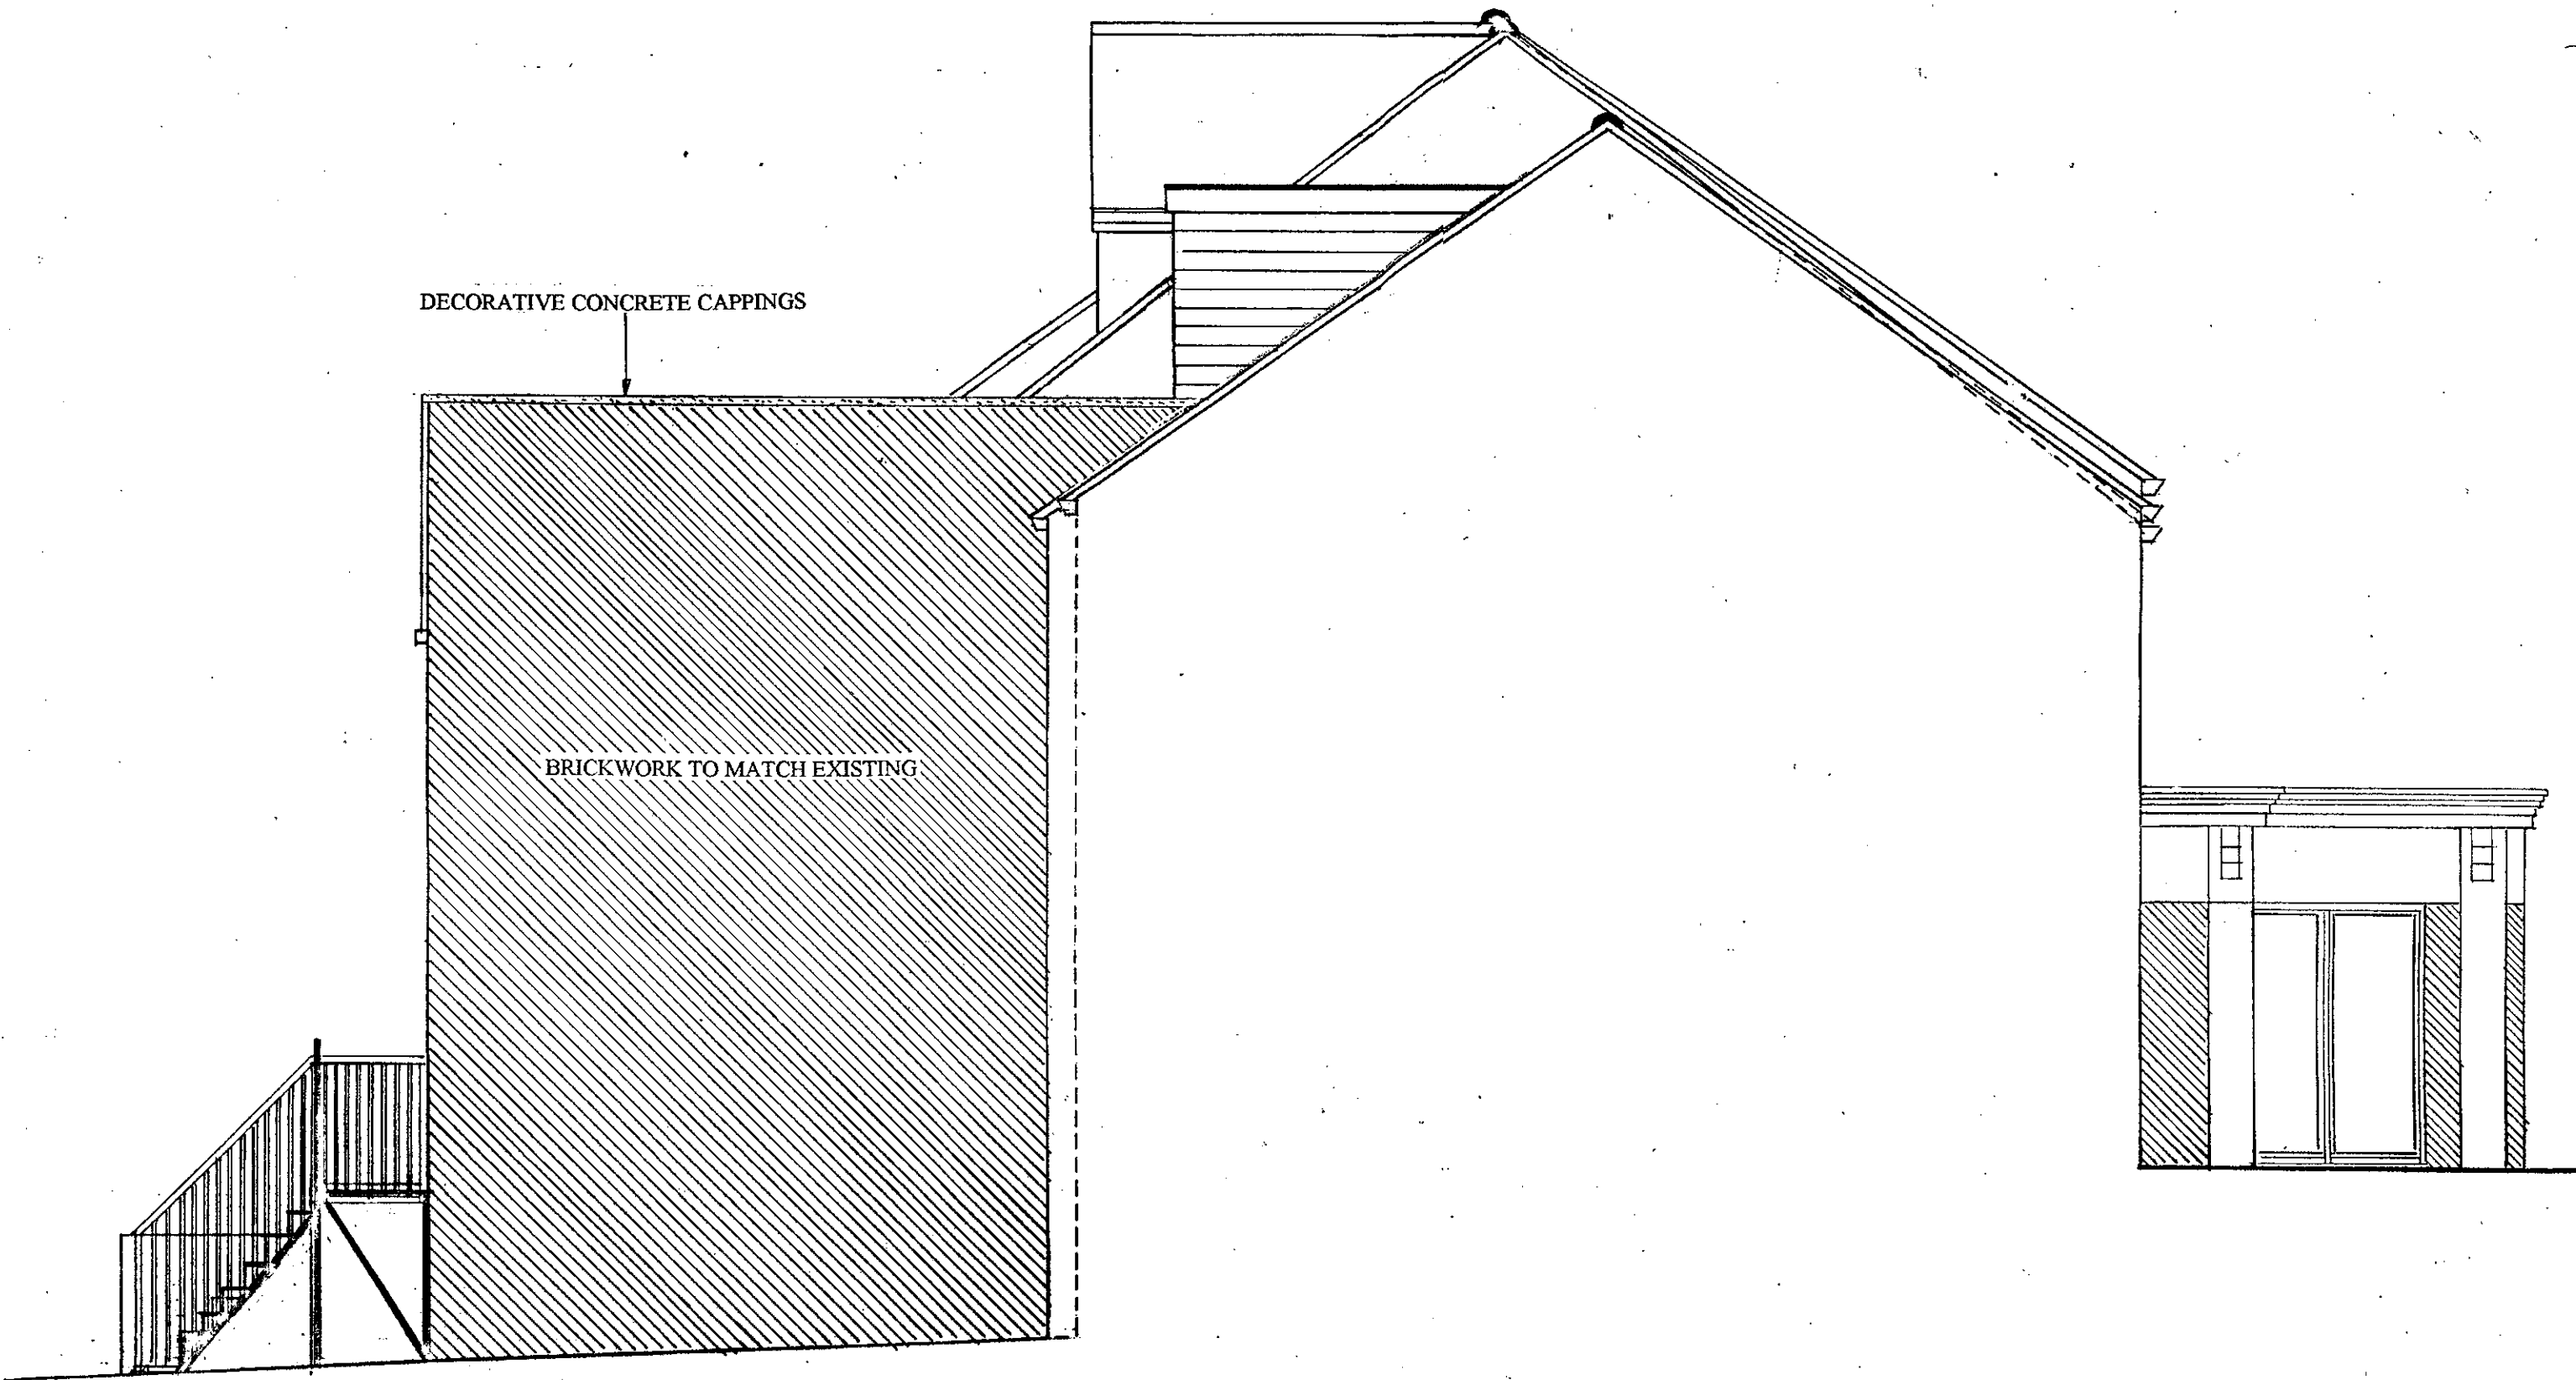


PROPOSED SIDE ELEVATION B

SCALE 1:50

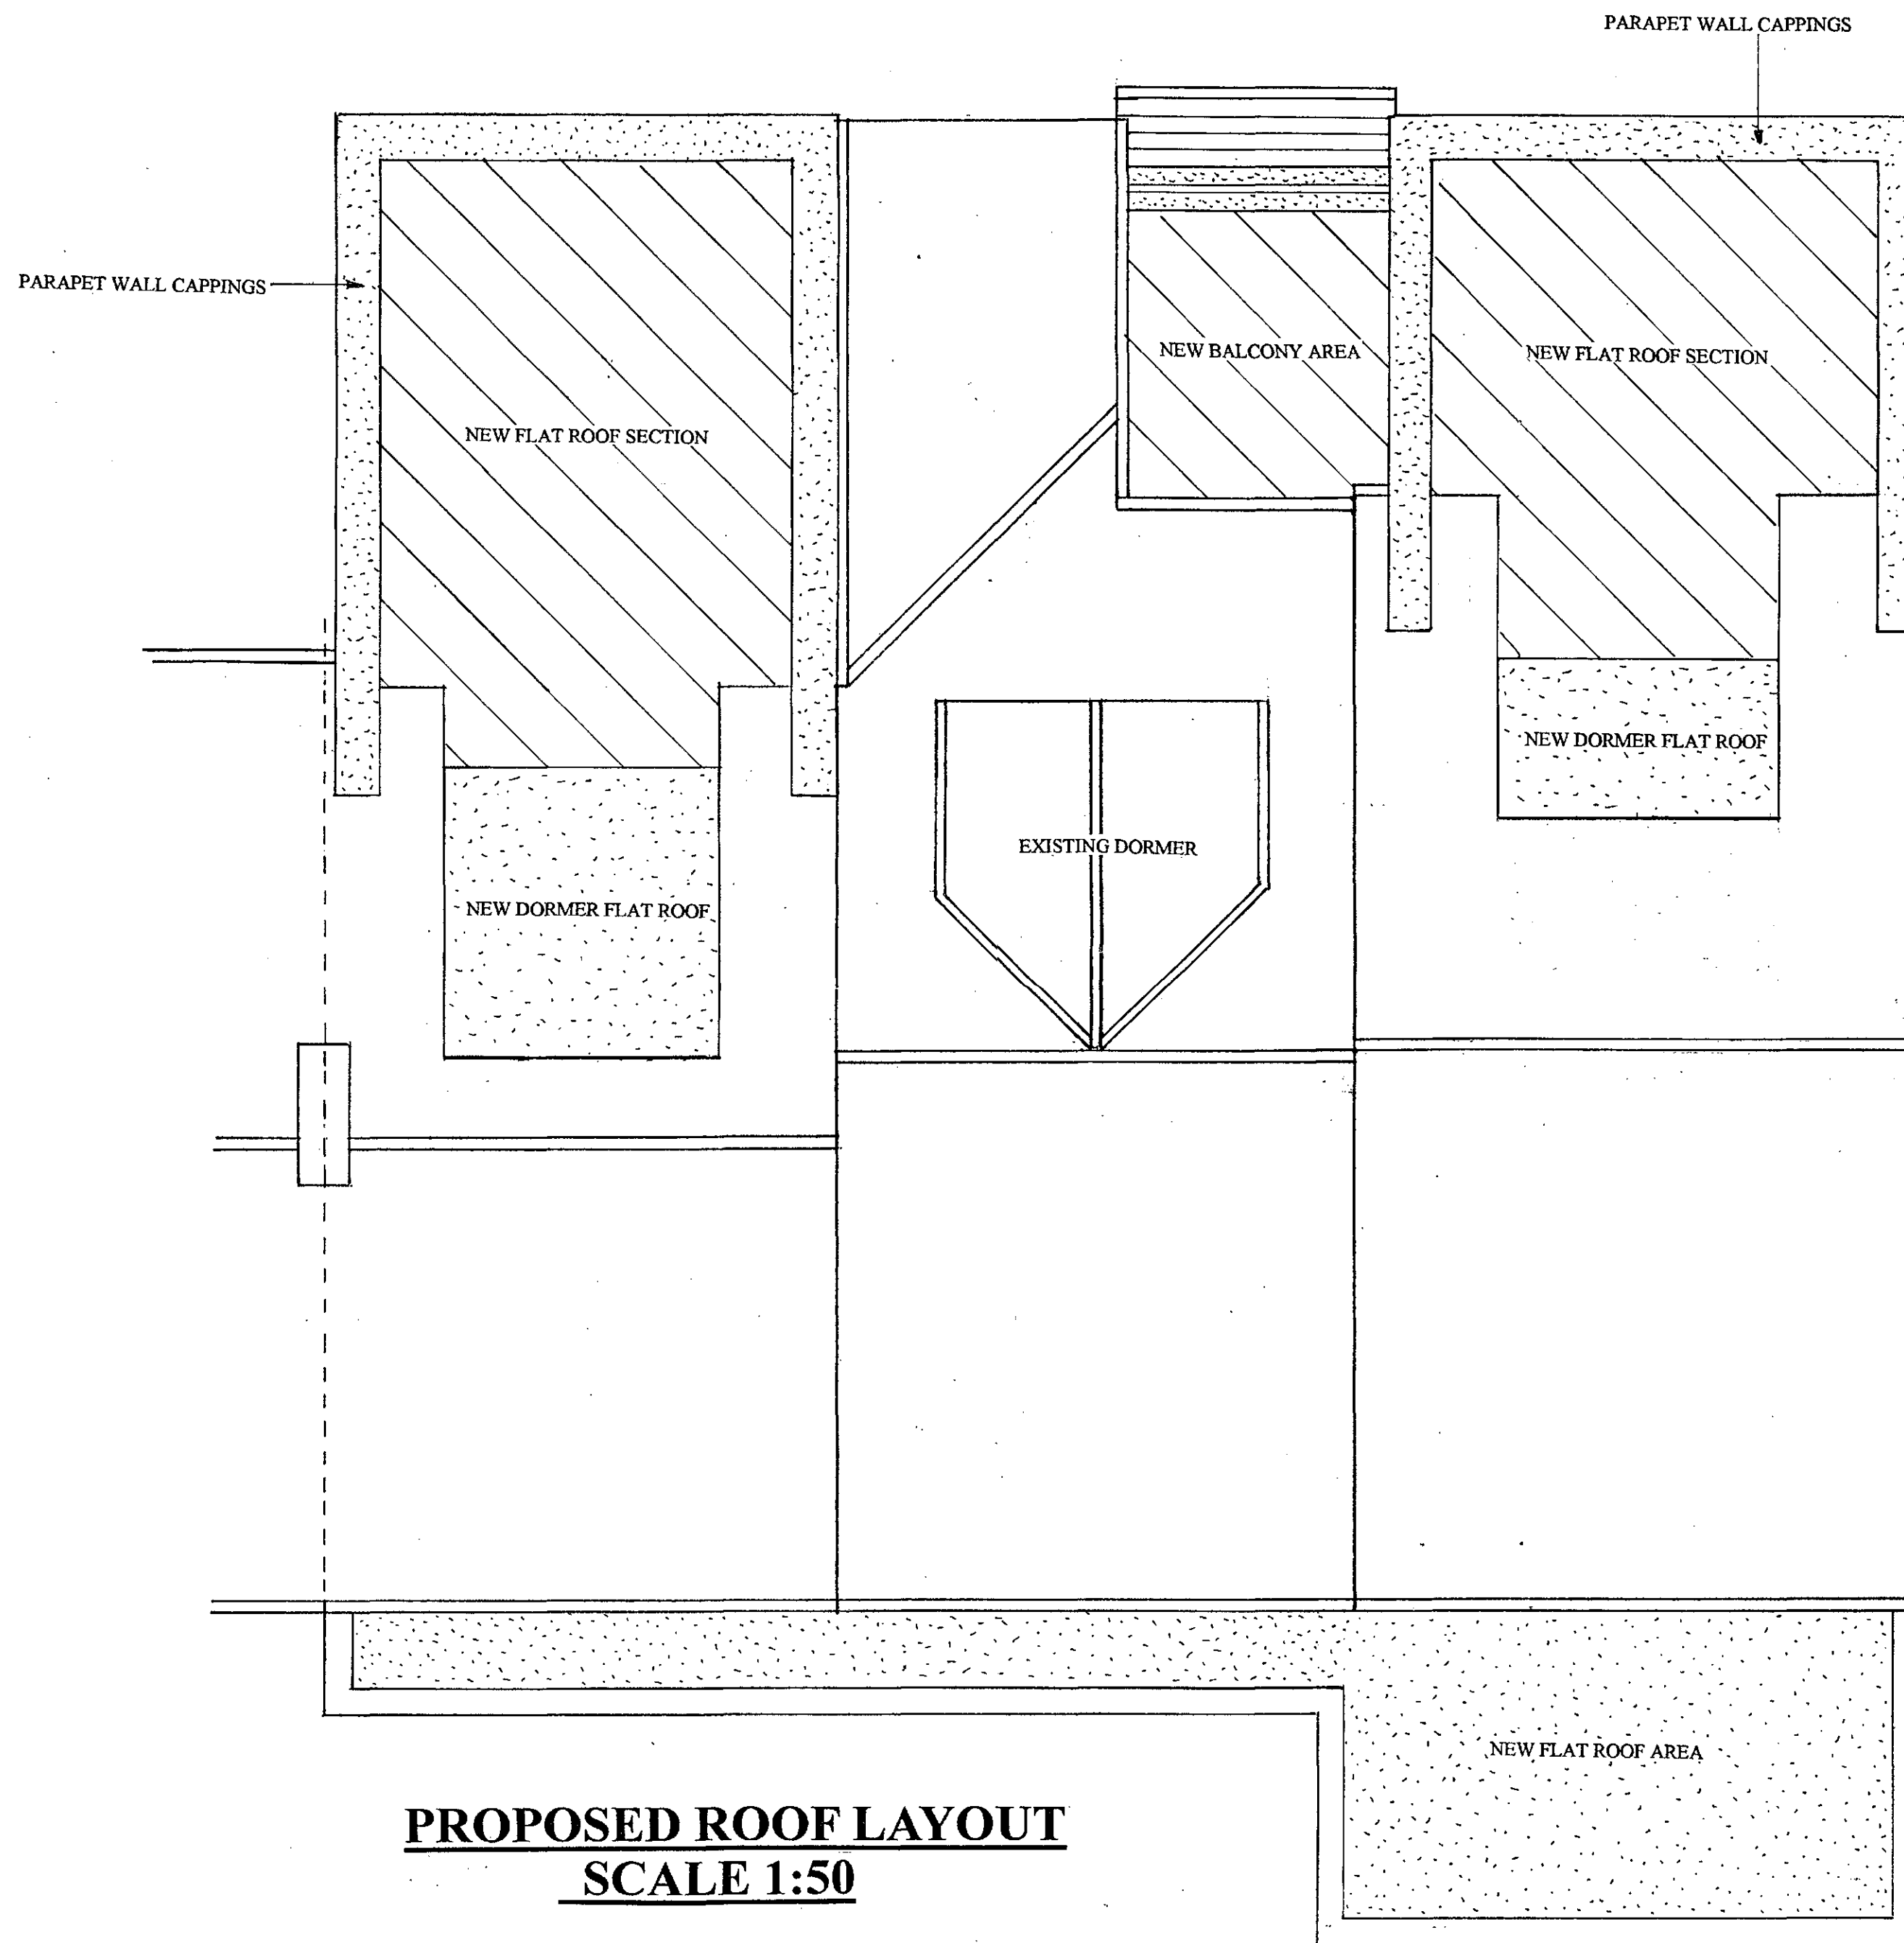


PROPOSED ROOF LAYOUT
SCALE 1:50

SCALE 1:50

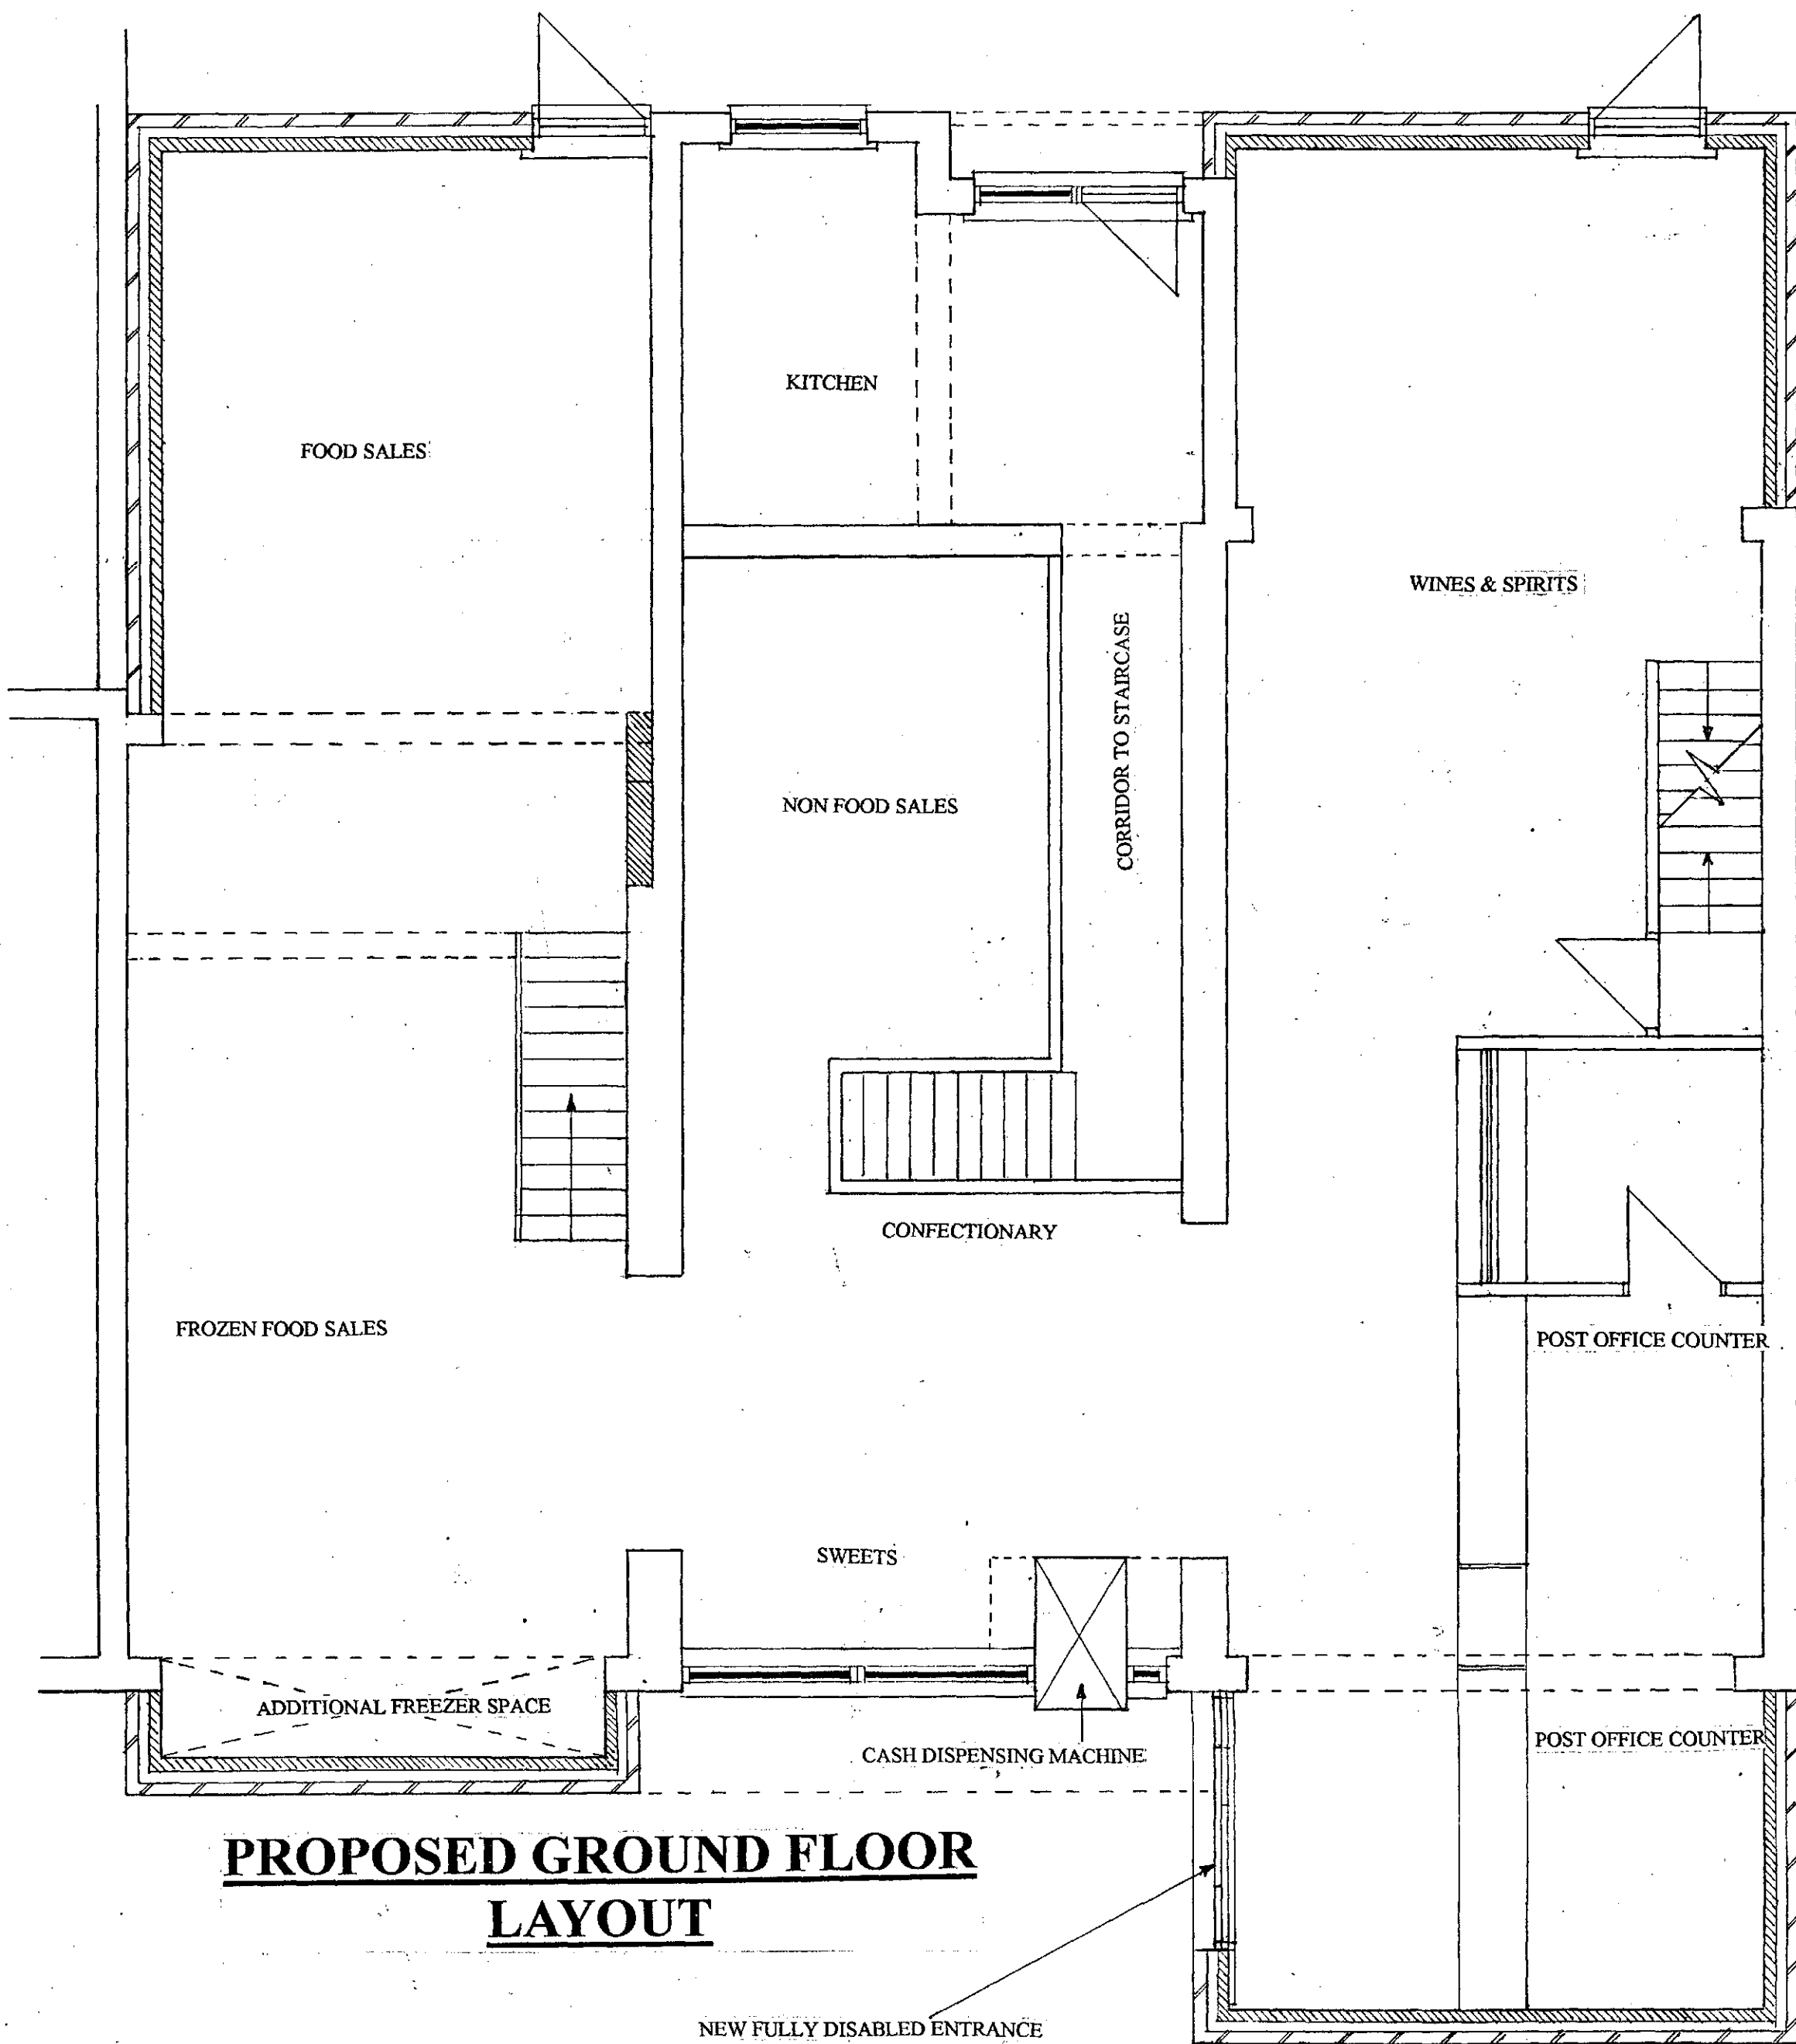


PROPOSED GROUND FLOOR LAYOUT


SCALE 1:50

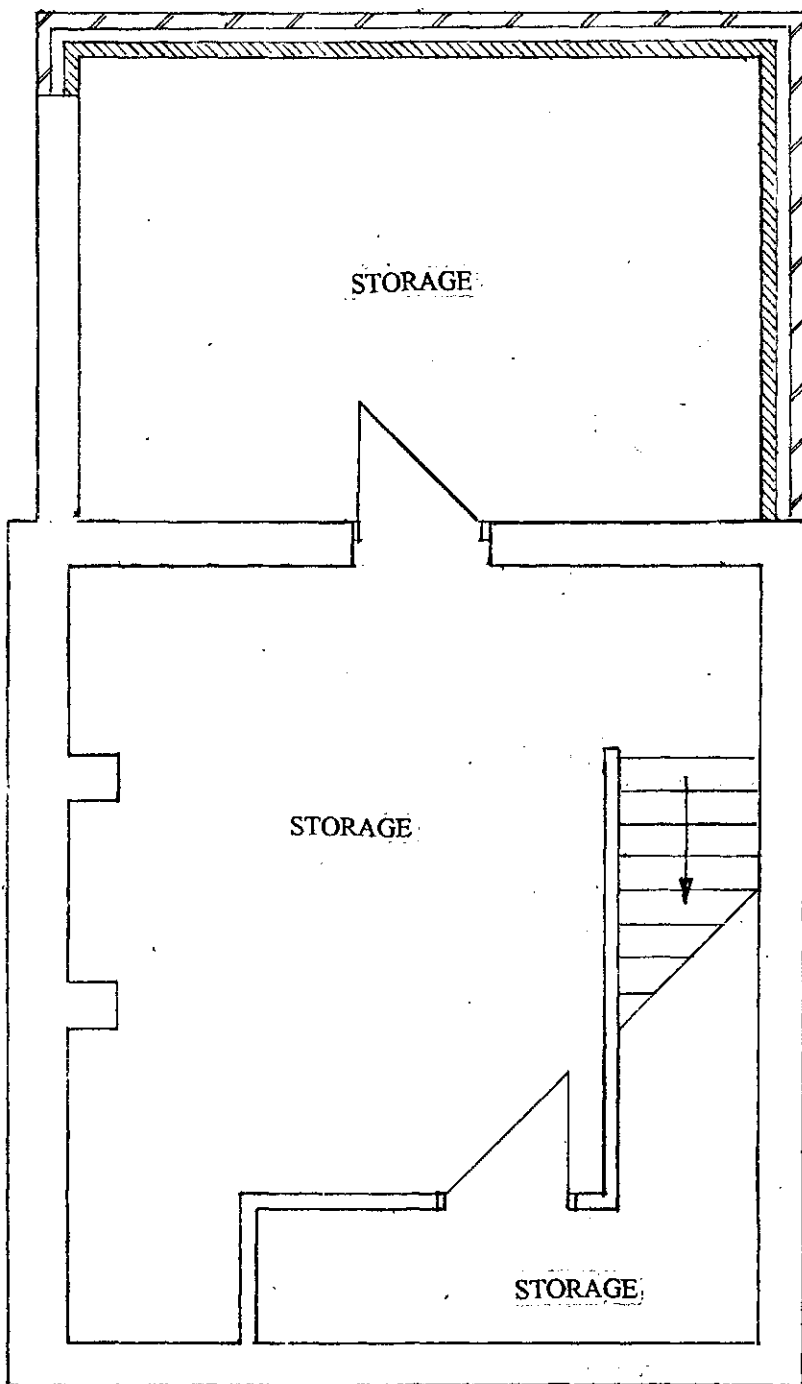

PROPOSED BASEMENT LEVEL

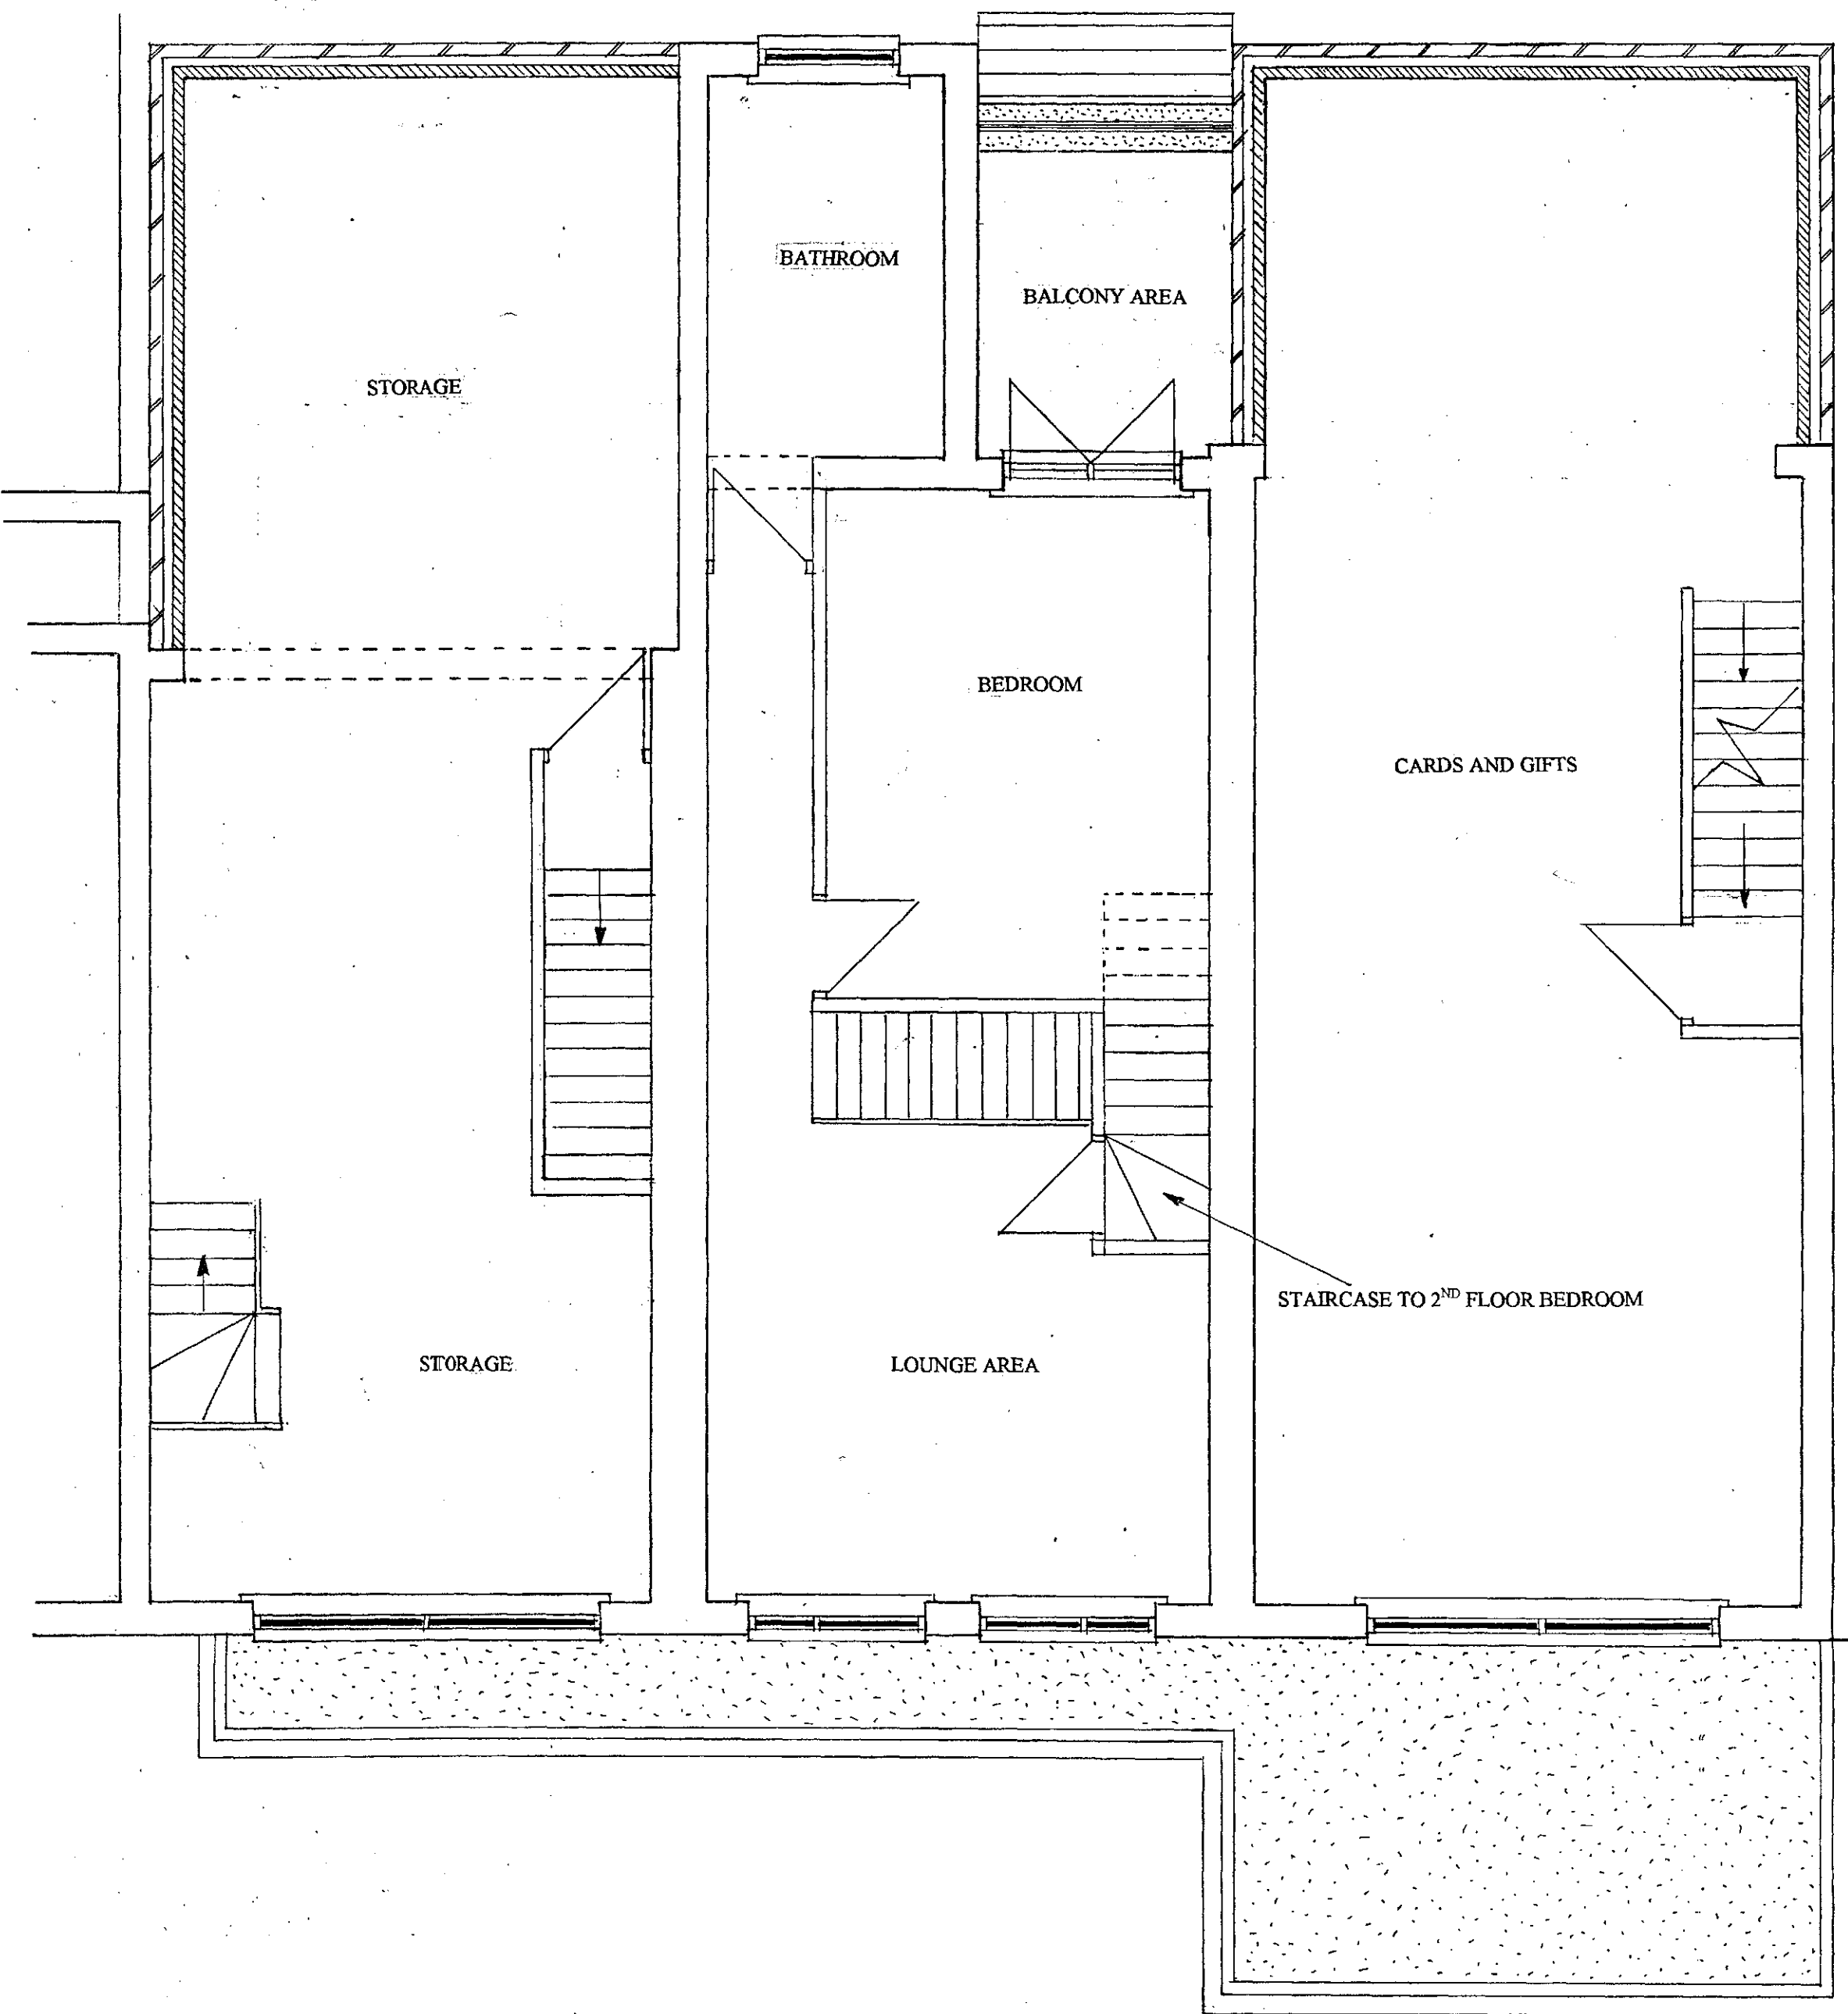


PROPOSED FIRST FLOOR LAYOUT

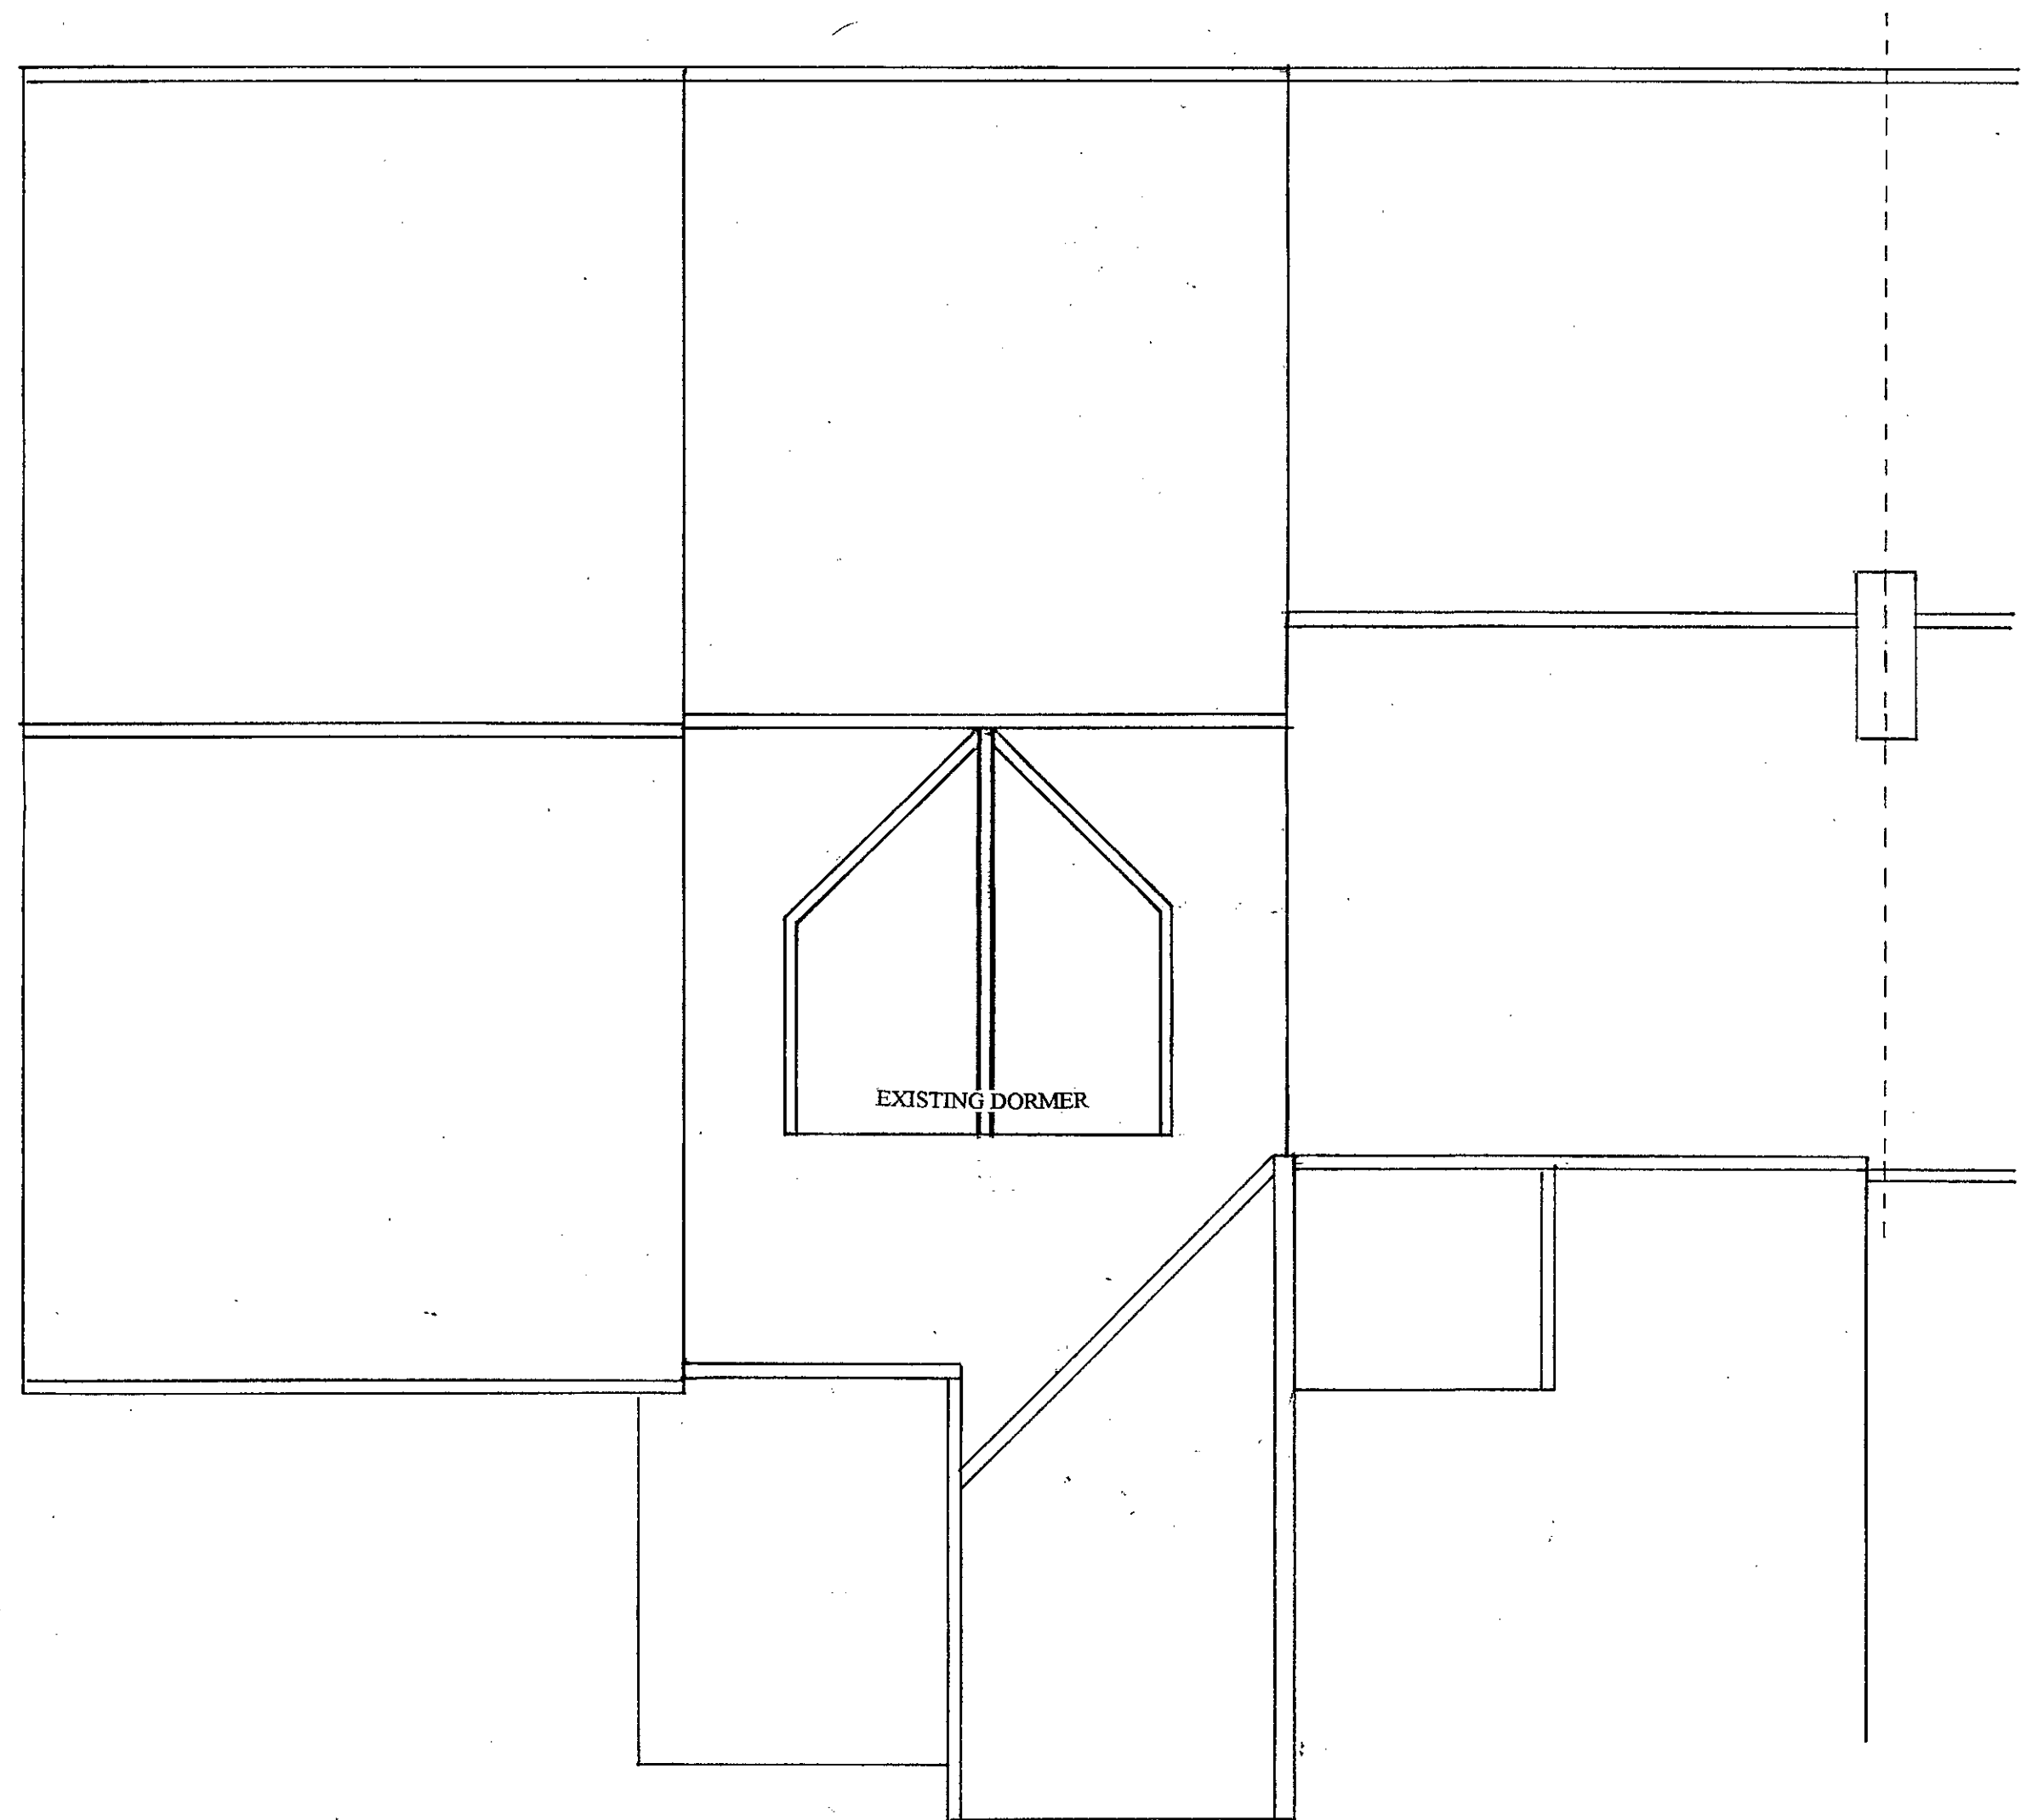


EXISTING ROOF LAYOUT
SCALE 1:50

SCALE 1:50

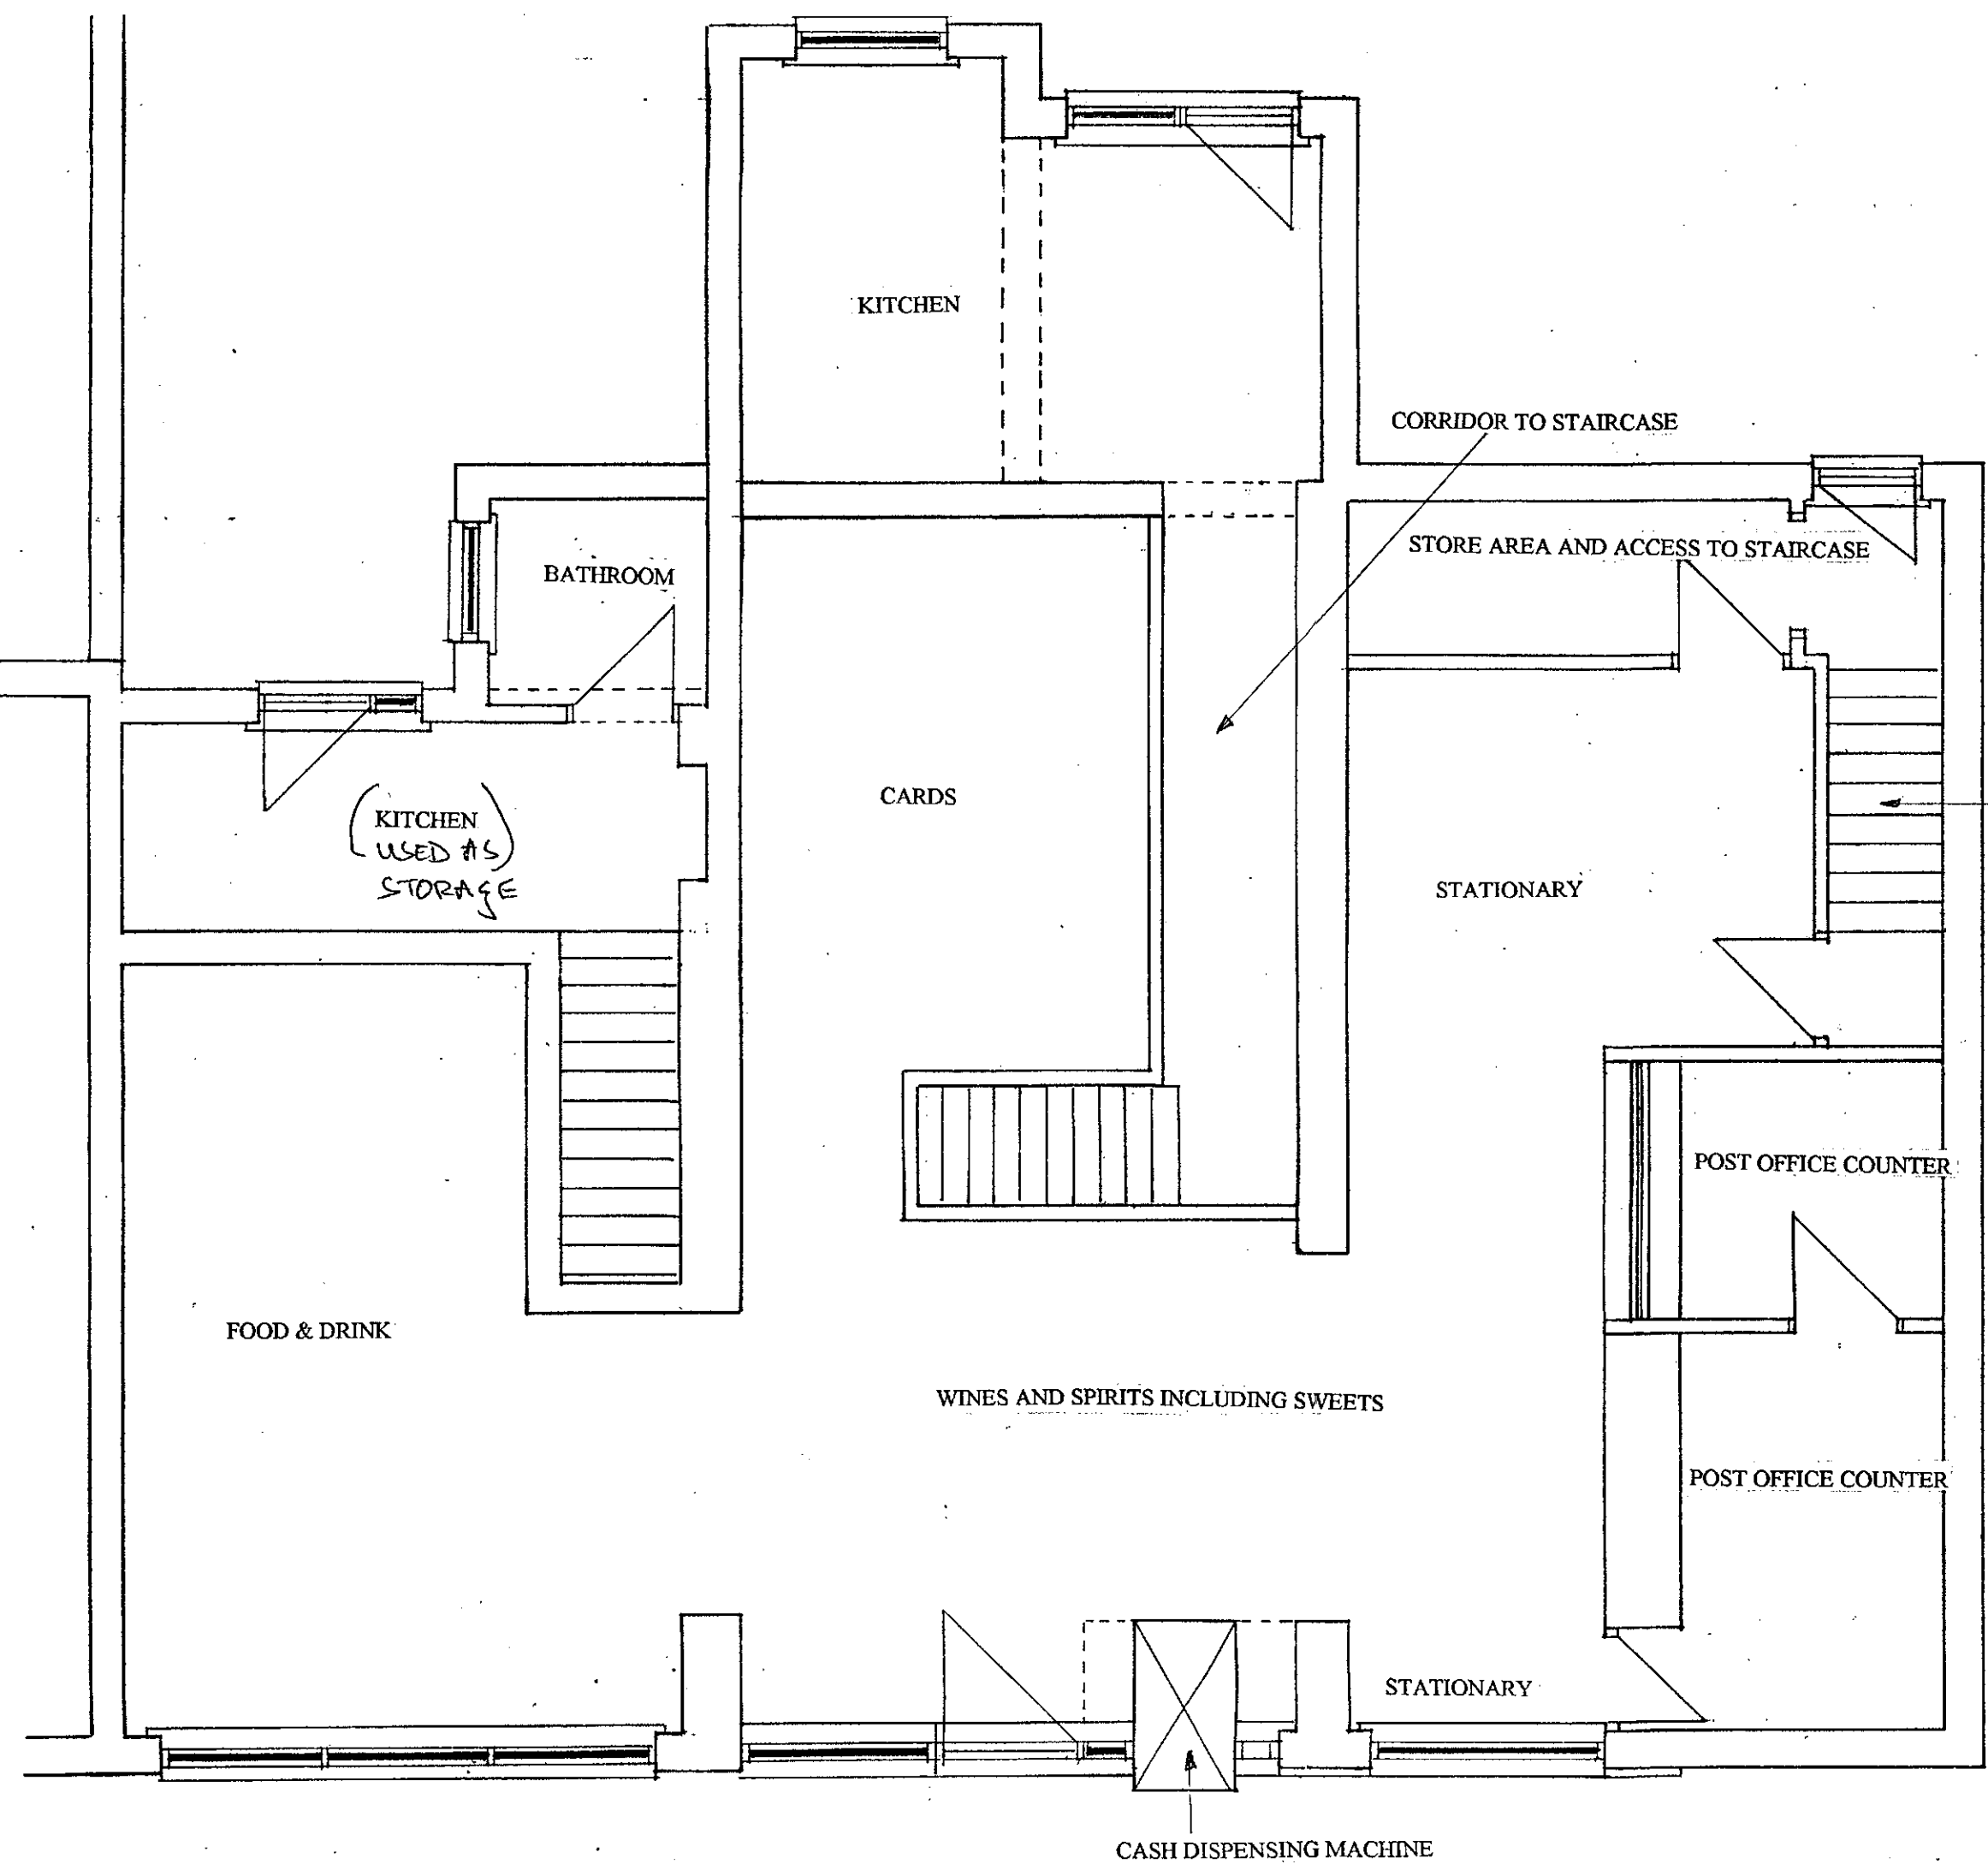


**EXISTING GROUND FLOOR
LAYOUT**

SCALE 1:50

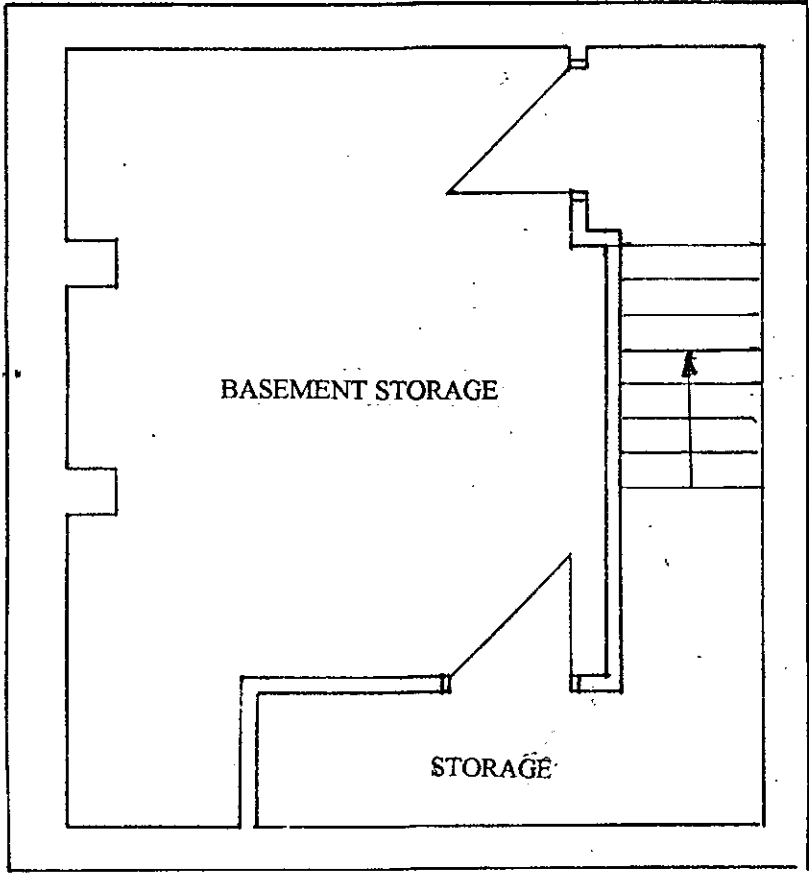


EXISTING BASEMENT LEVEL

SCALE 1:50

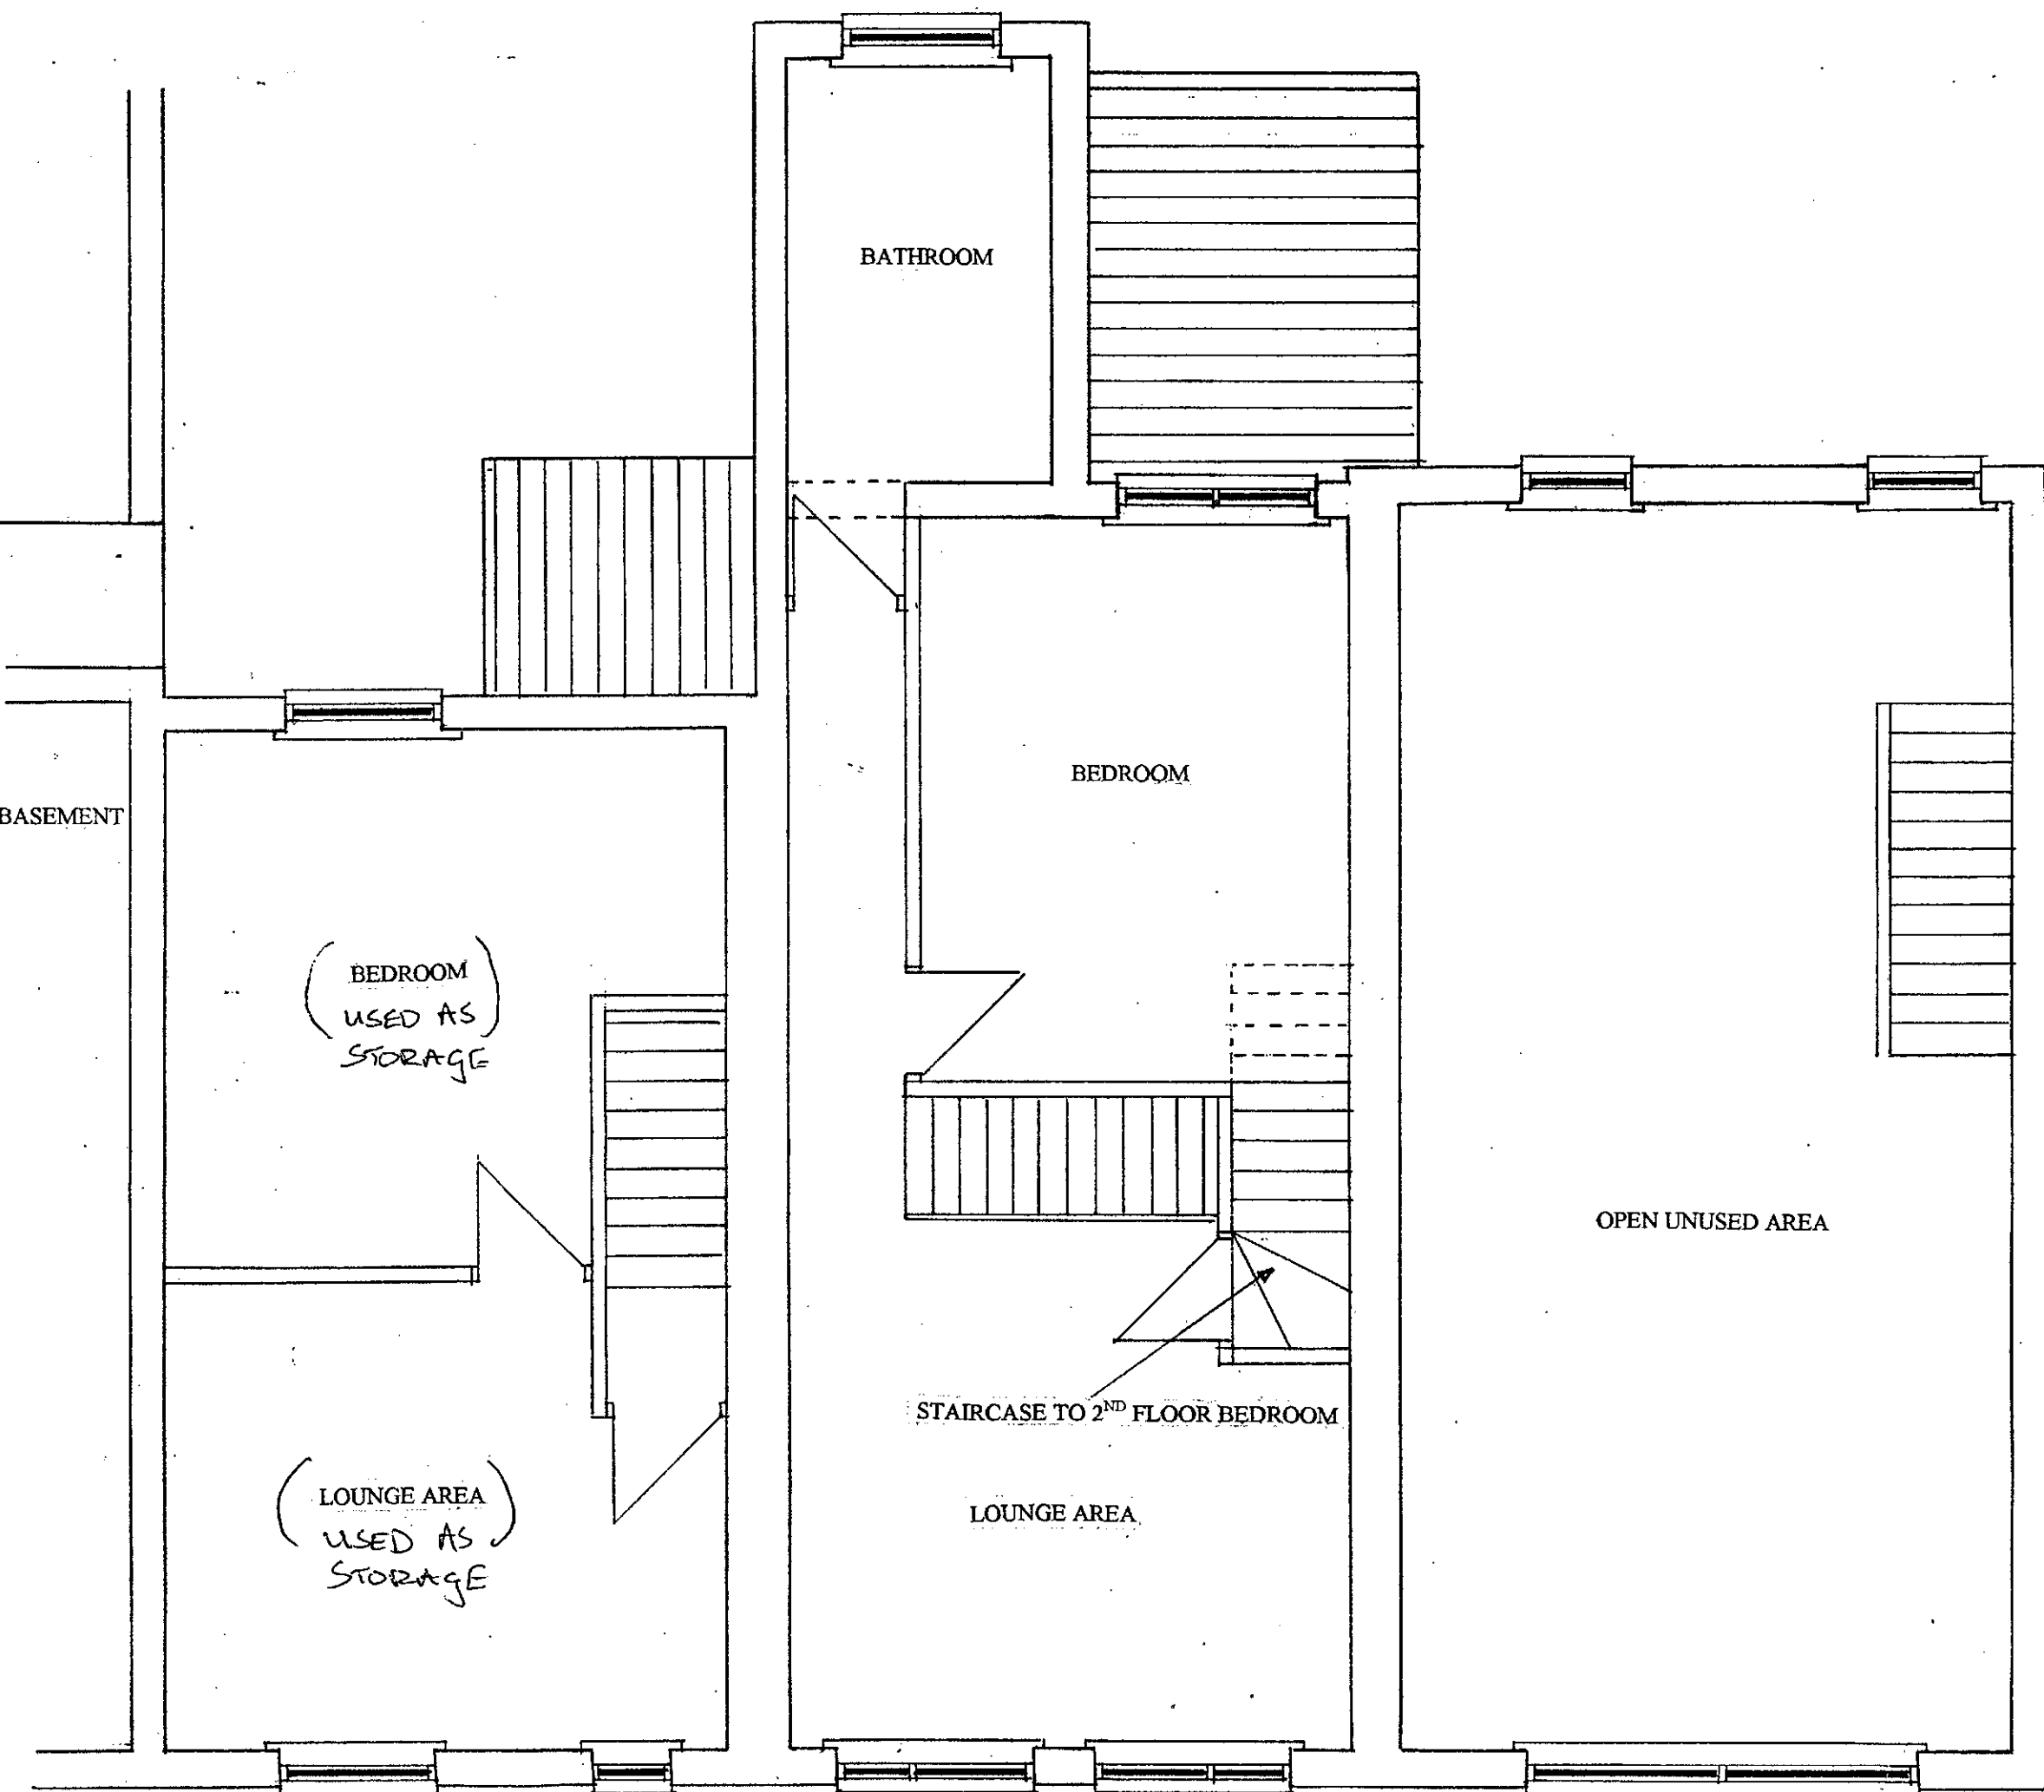


**EXISTING FIRST FLOOR
LAYOUT**

SCALE 1:50

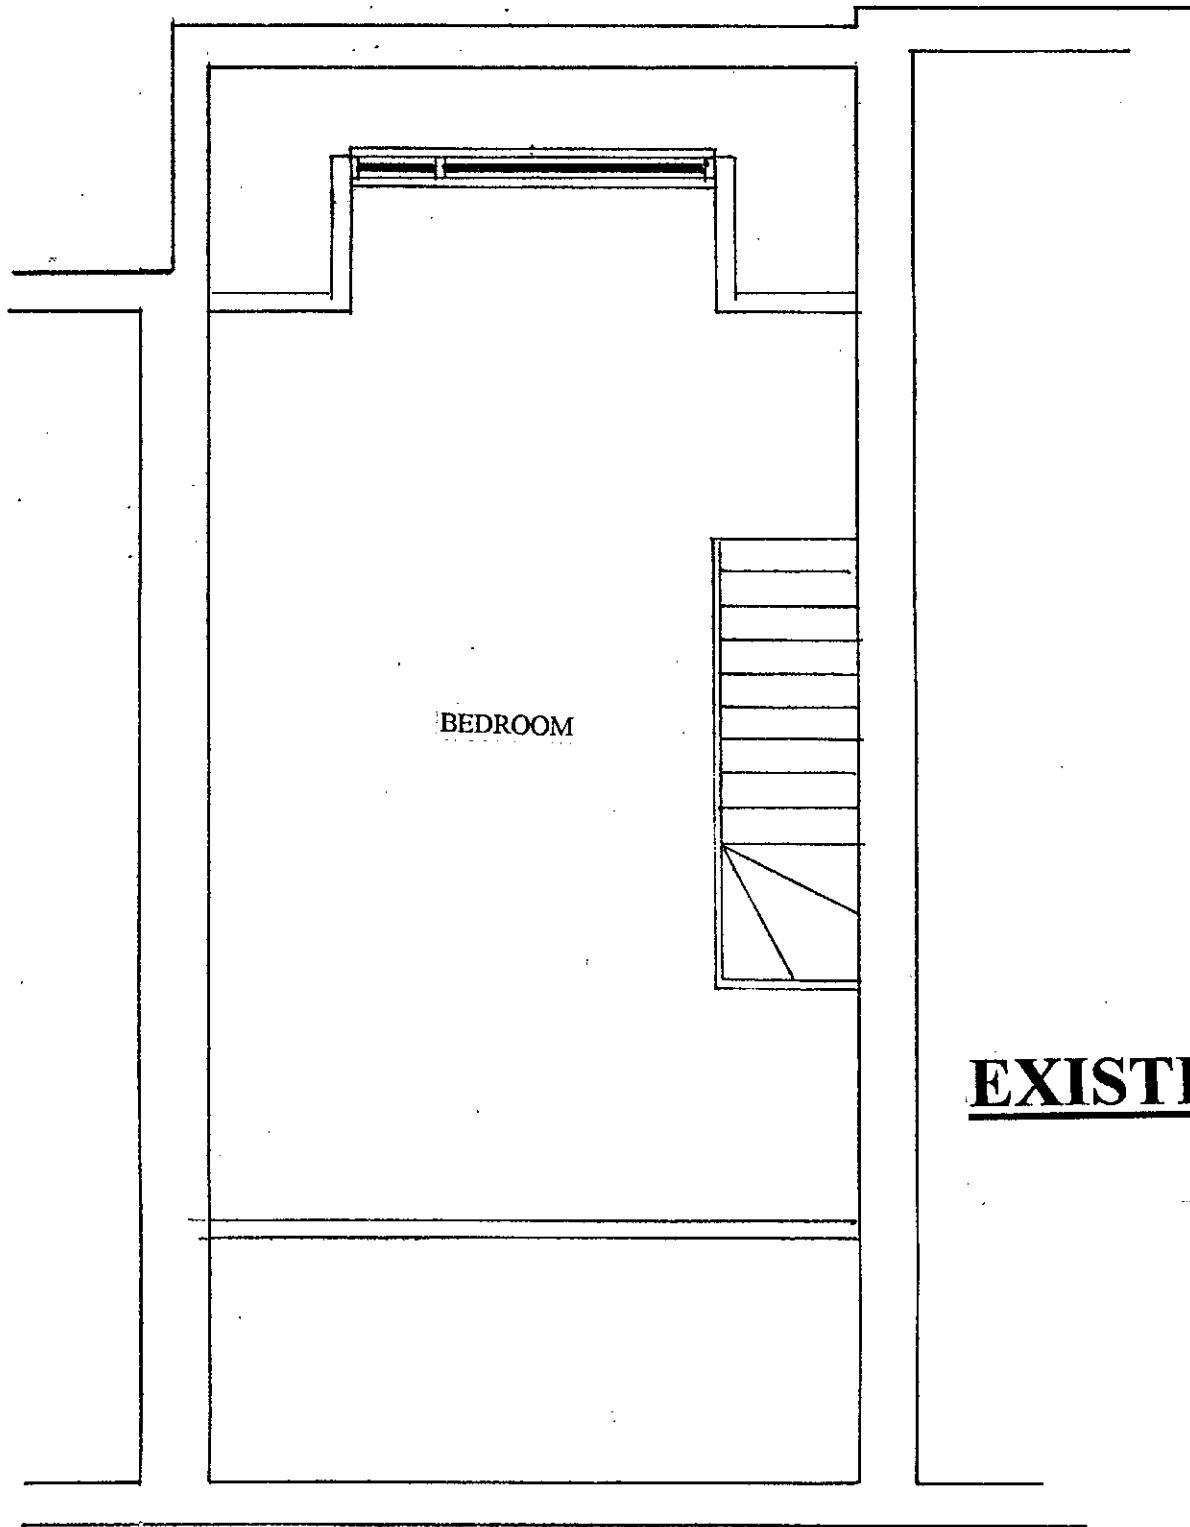


**EXISTING SECOND FLOOR
LAYOUT**

SCALE 1:50

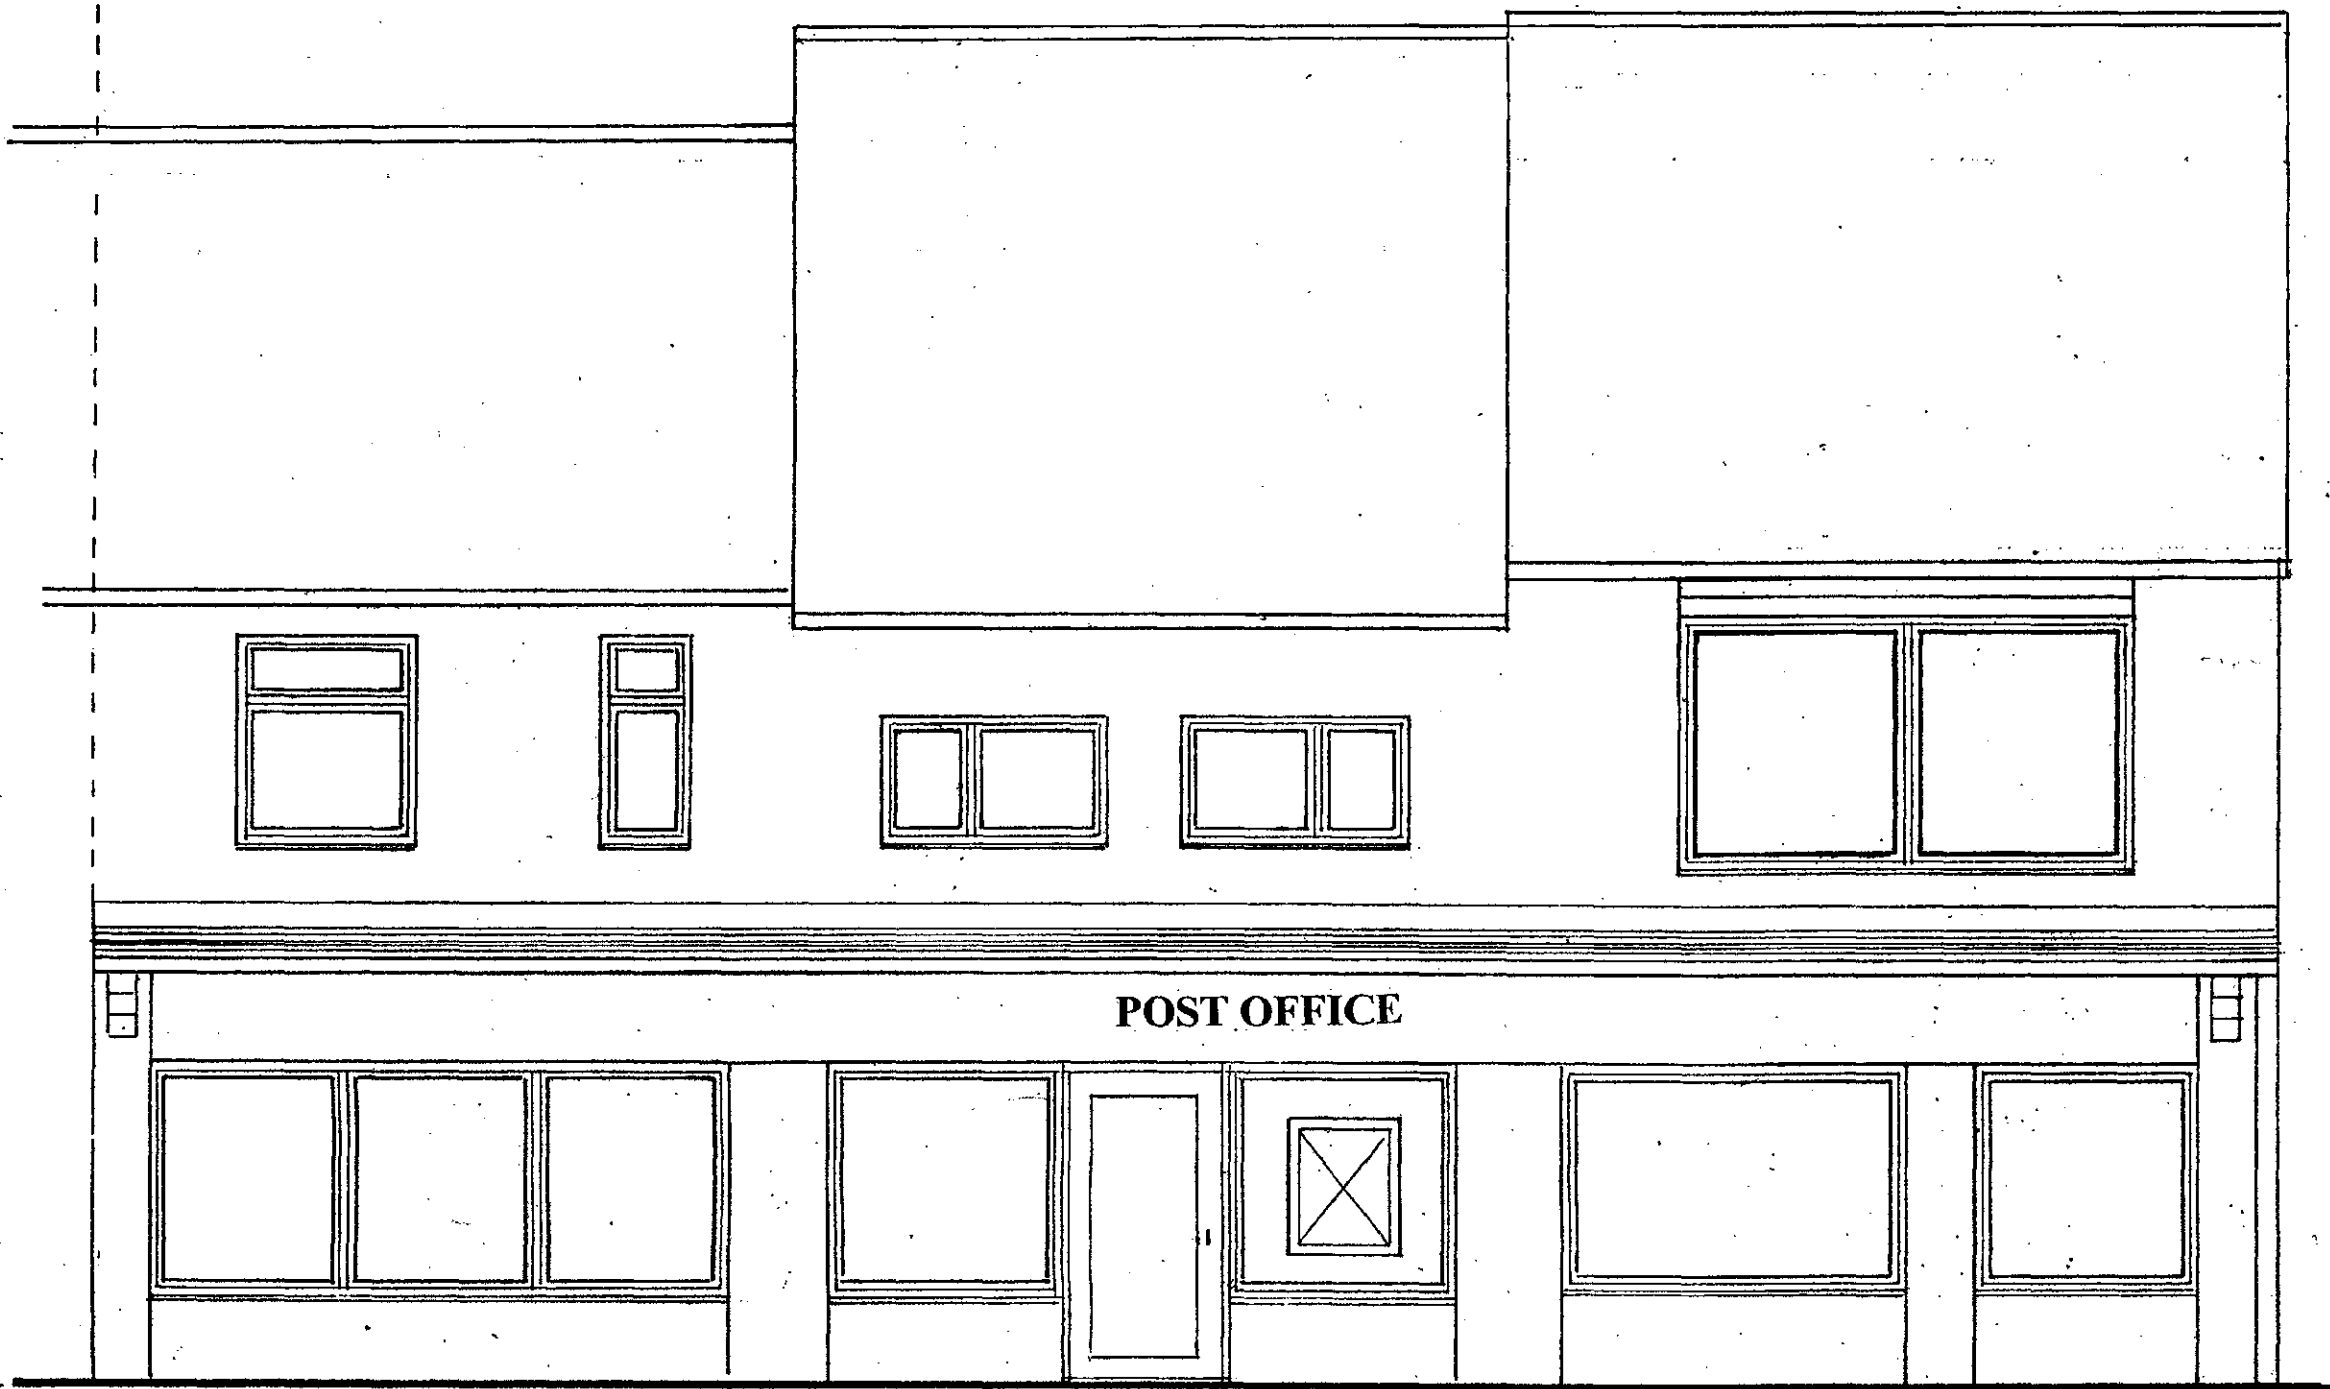

EXISTING FRONT ELEVATION

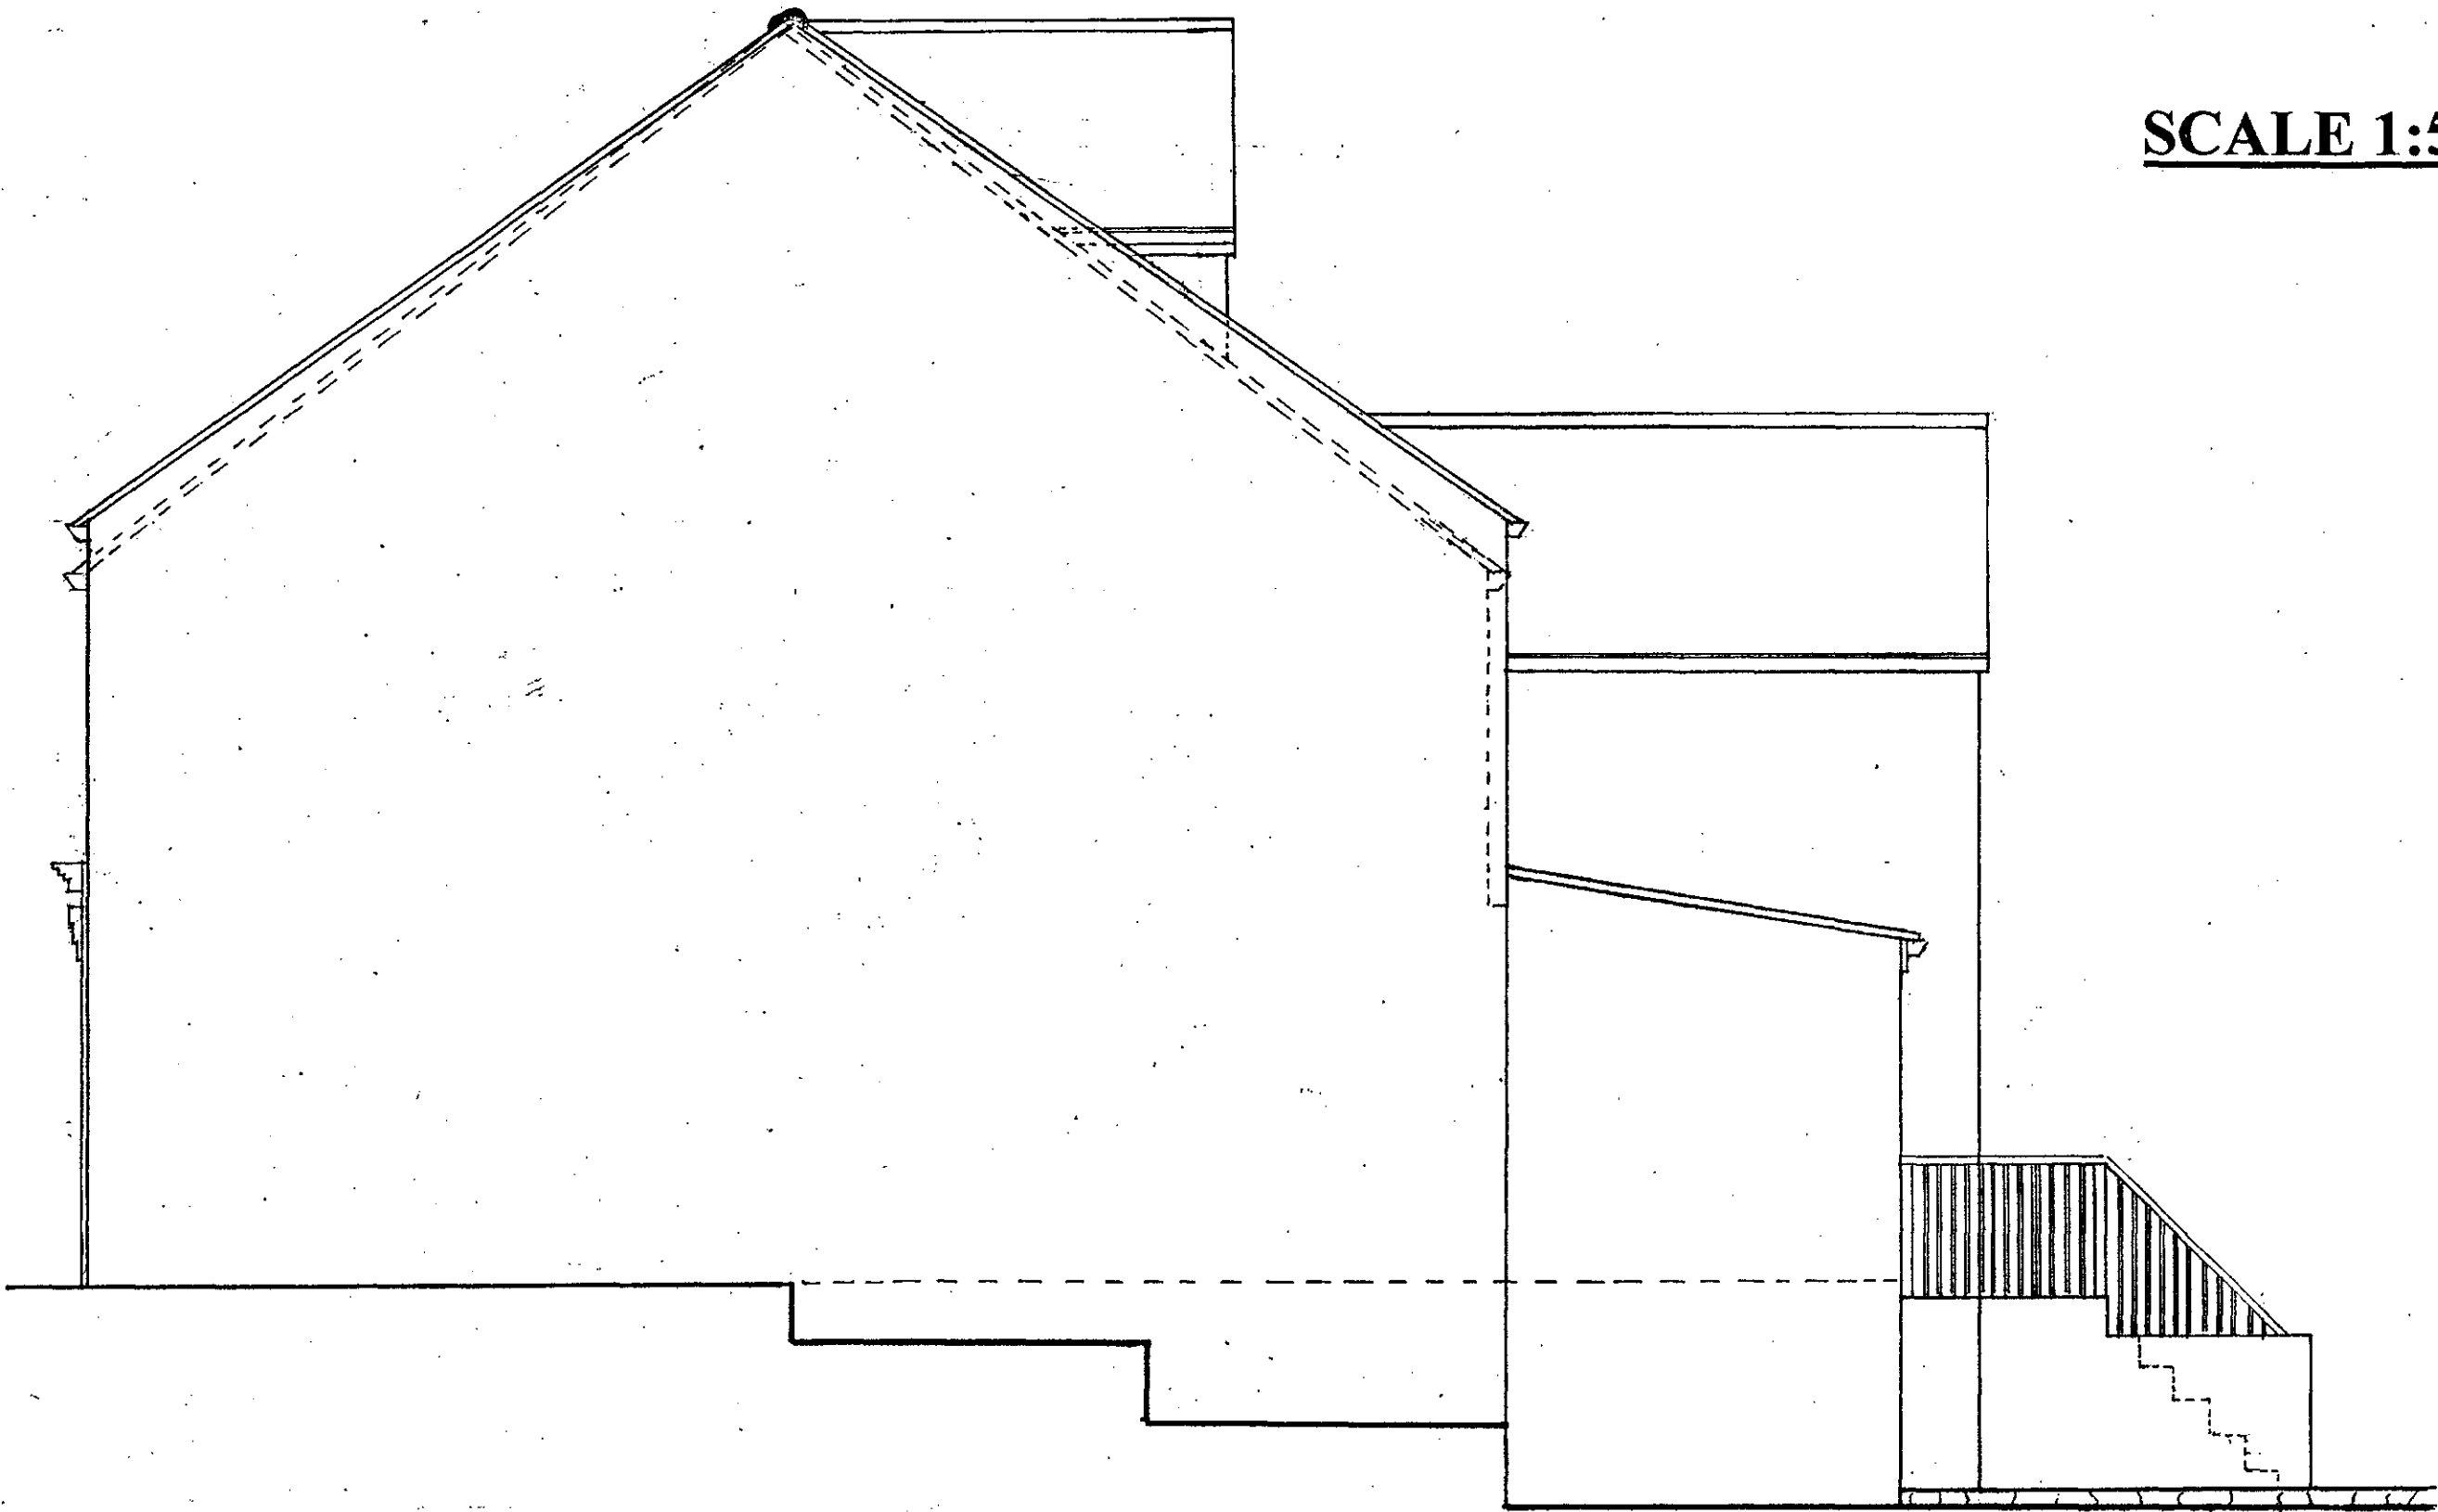


SCALE 1:50

EXISTING SIDE ELEVATION A




EXISTING REAR ELEVATION

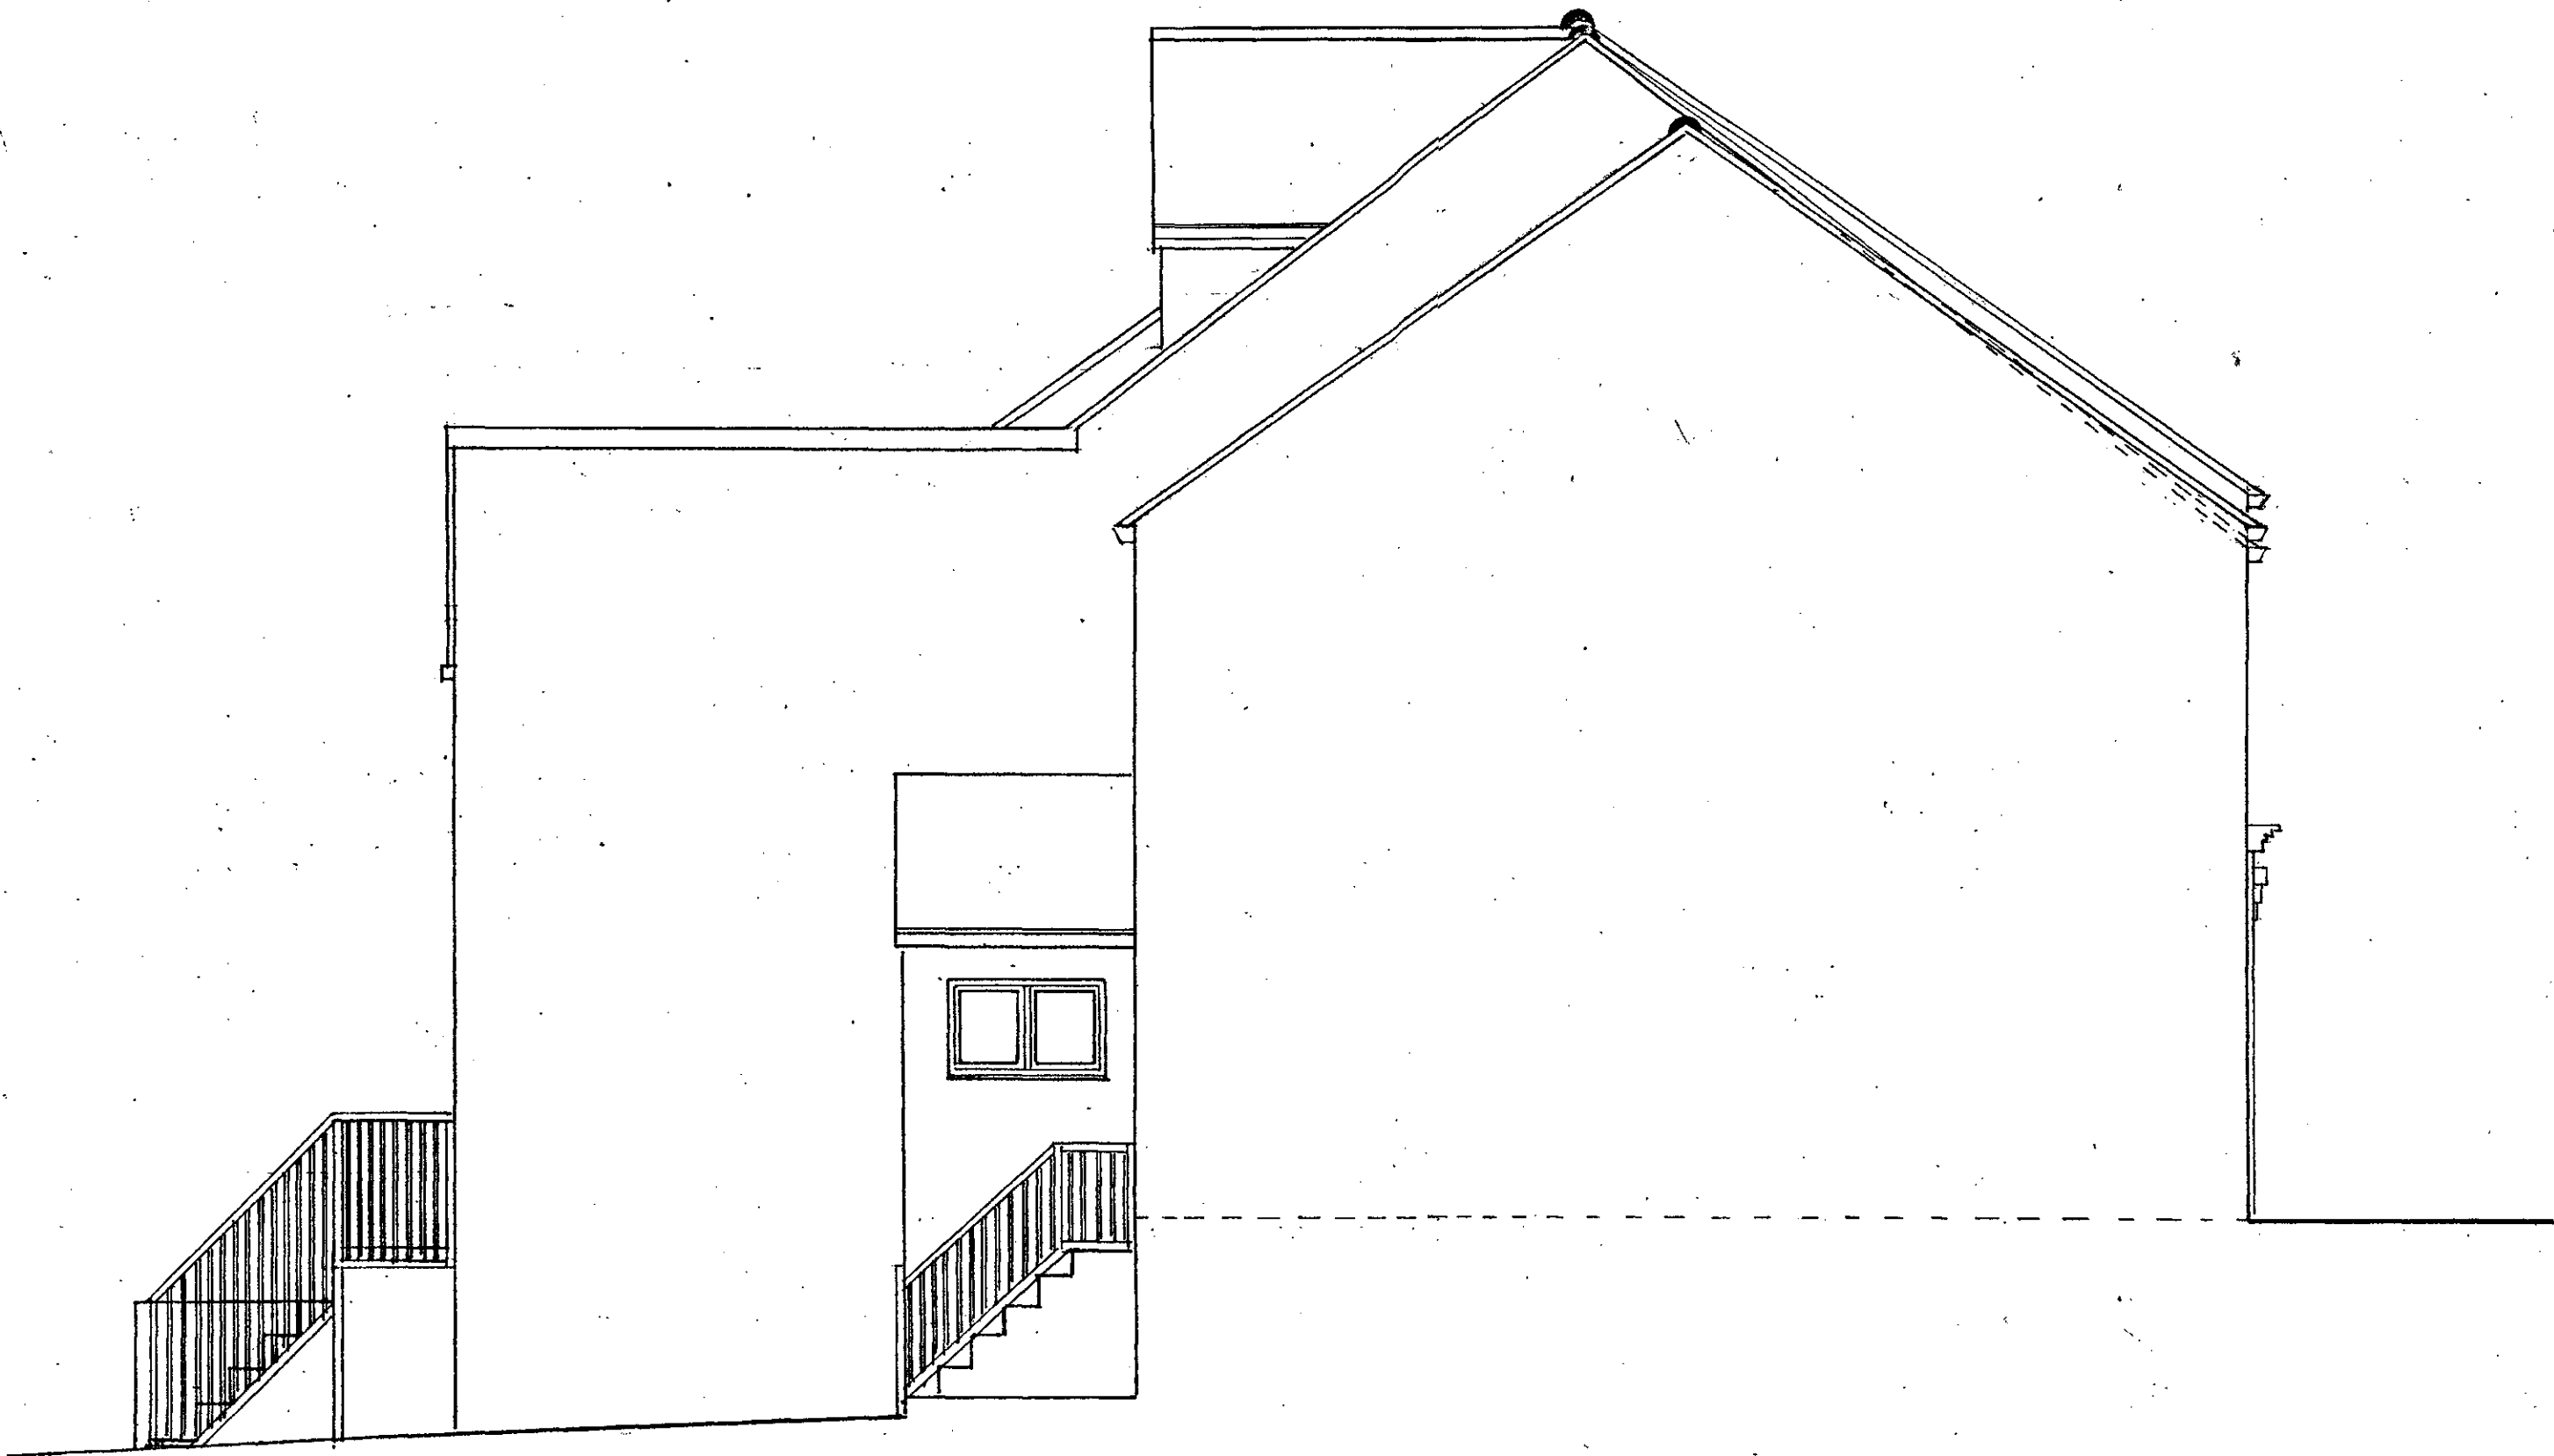


EXISTING SIDE ELEVATION B

SCALE 1:50


SCALE 1:50

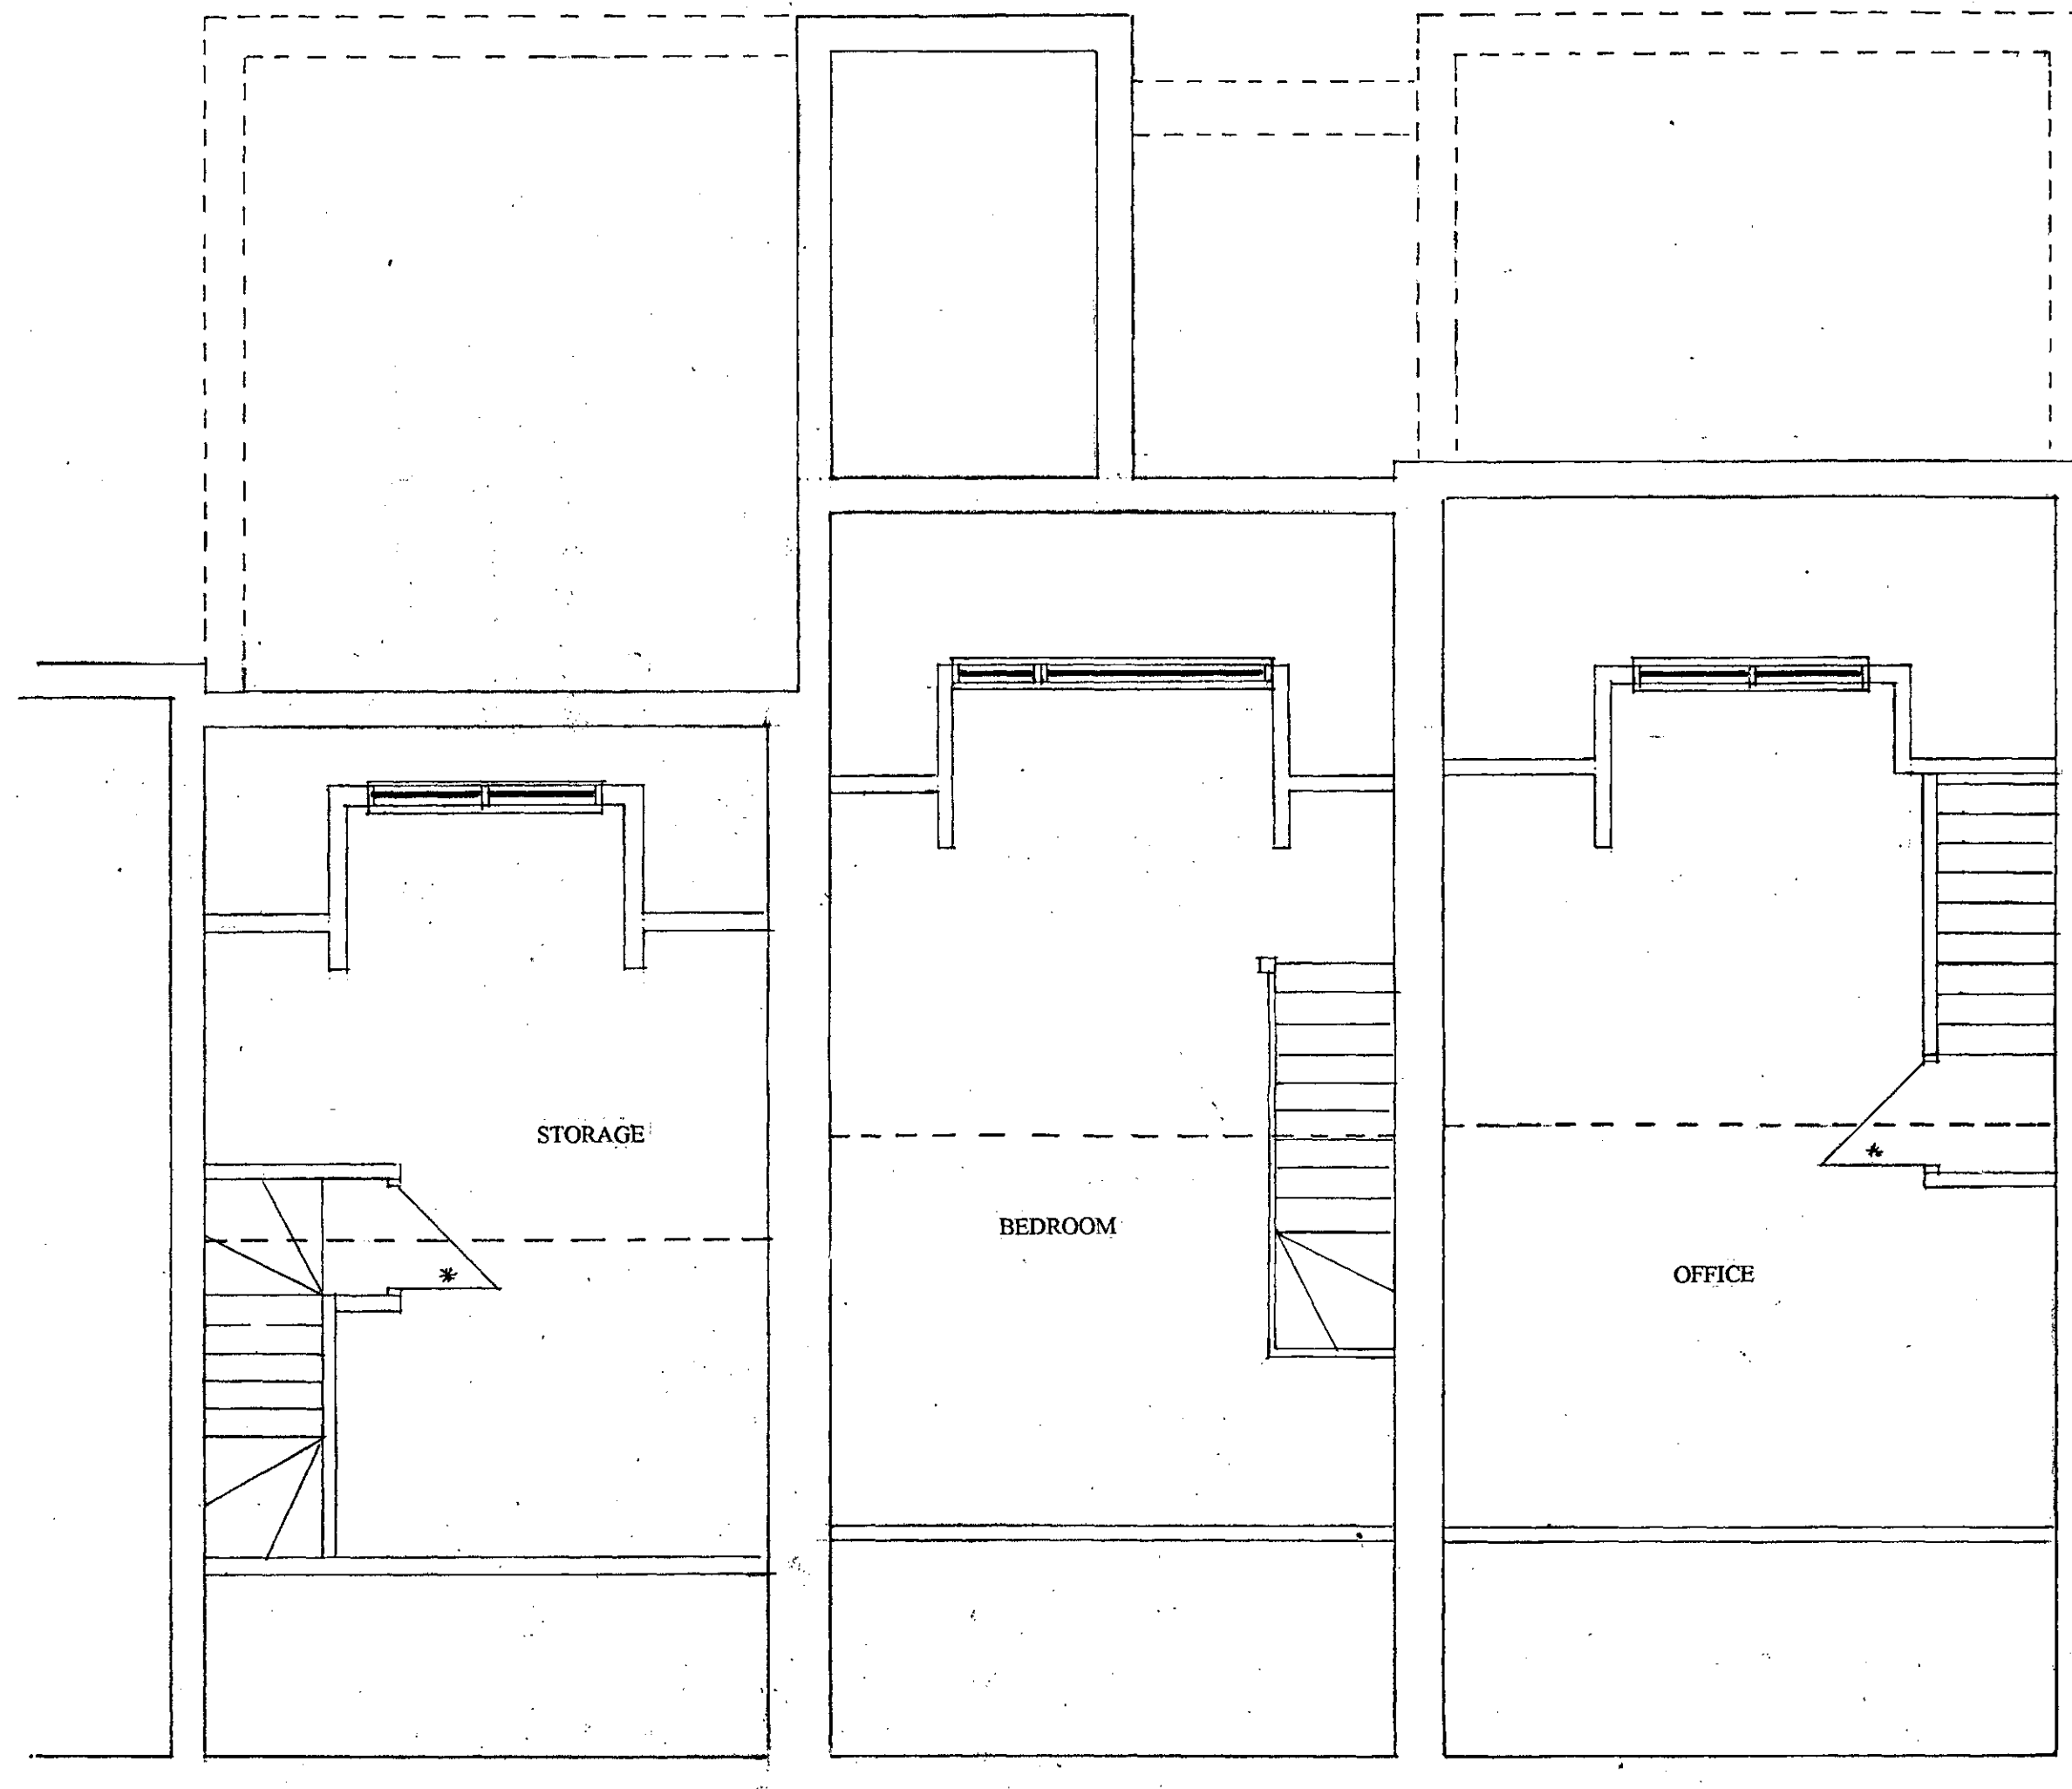

PROPOSED SECOND FLOOR
LAYOUT

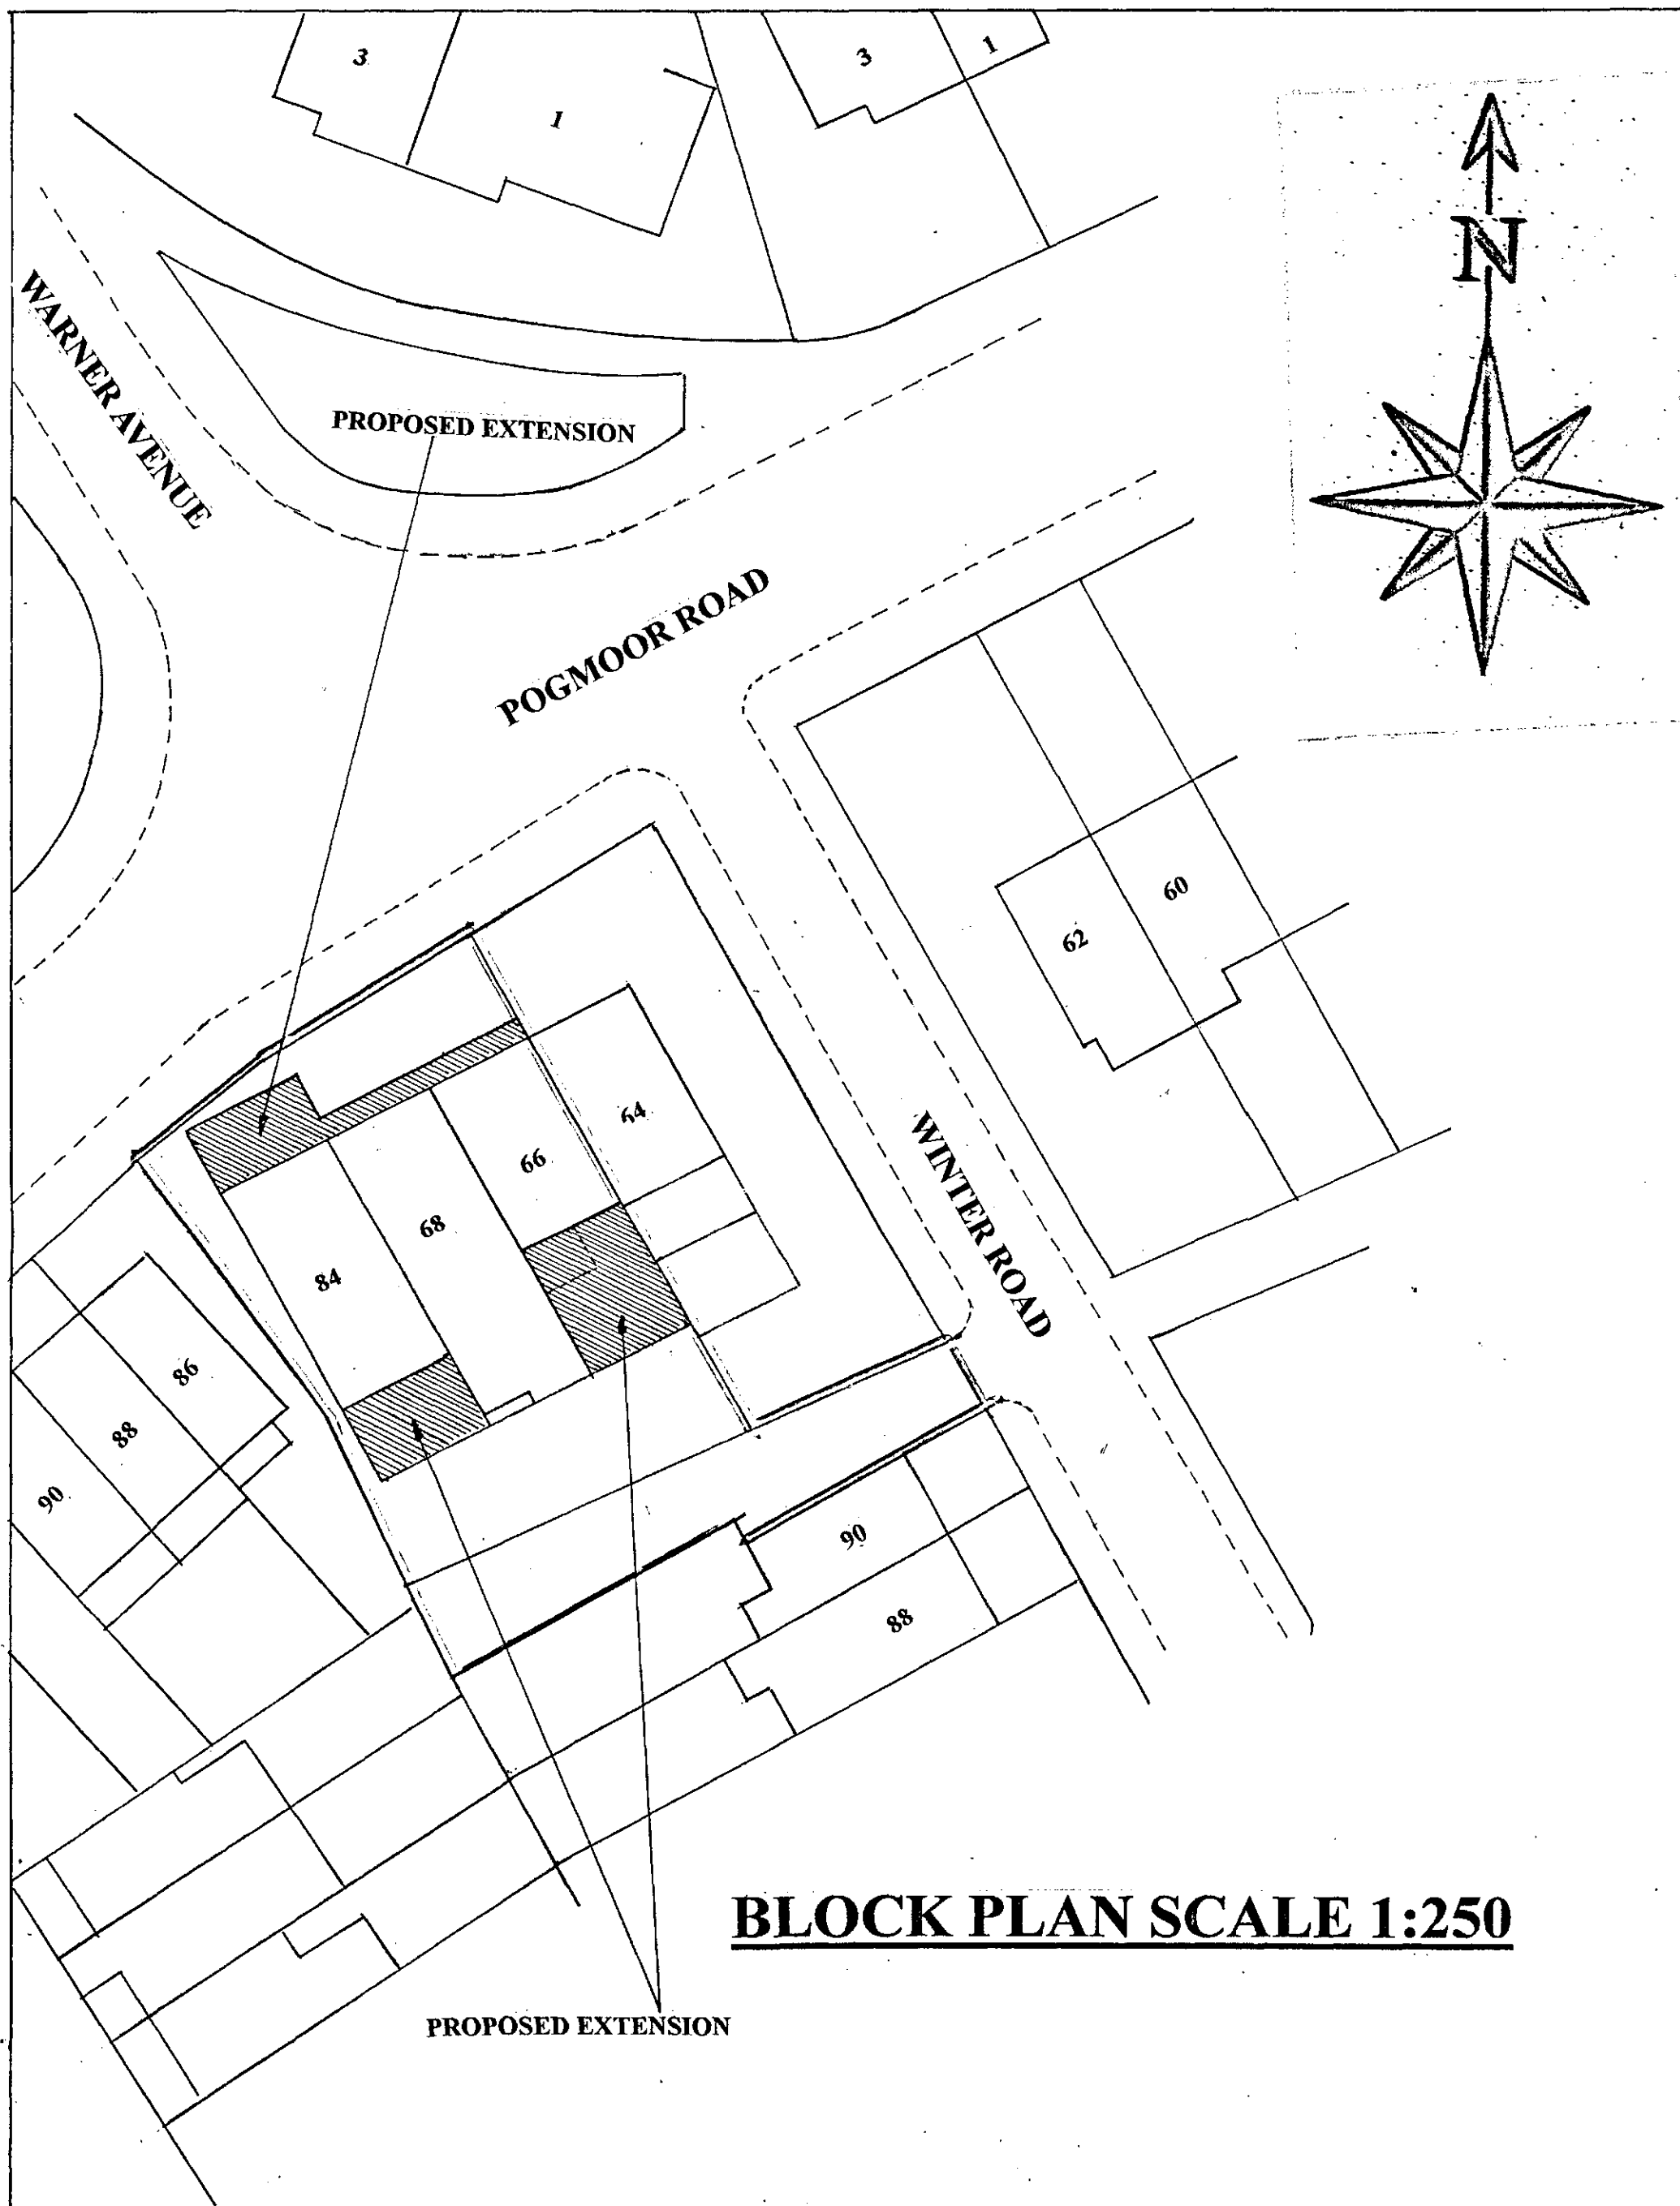


BLOCK PLAN SCALE 1:250

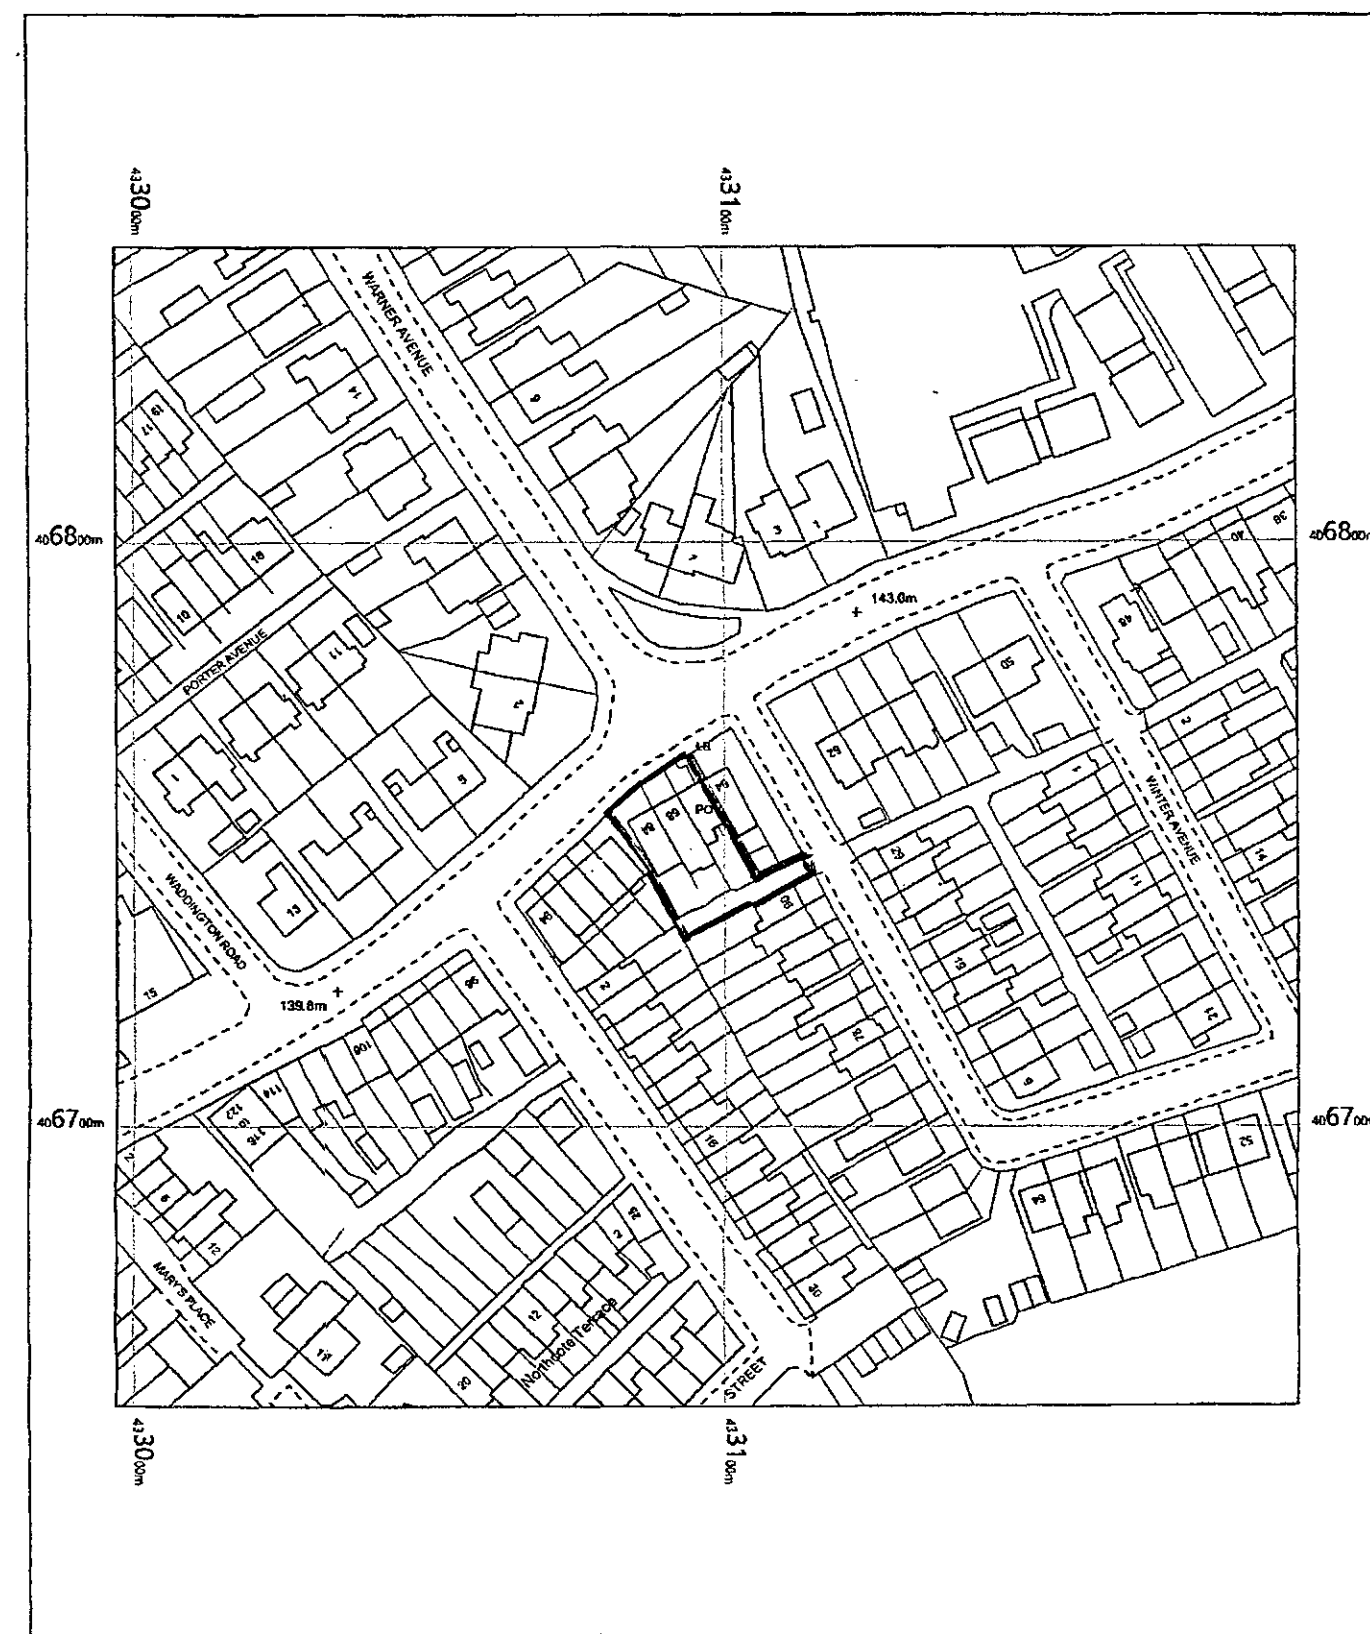

OS MasterMap 1250/2500/10000 scale
Monday, September 23, 2019, 10:08:29 AM
www.blackwellmapping.co.uk

1:1250 scale print at A4, Centre: 433097 E, 406751 N
©Crown Copyright Ordnance Survey. Licence no. 100041041

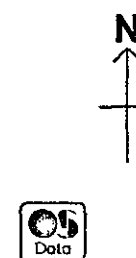

**BLACKWELL'S
MAPPING SERVICES**
PROFESSIONAL SURVEYING
www.blackwellmapping.co.uk
TEL: 0800 151 2612
maps@blackwell.co.uk