


2017/0163


PLANS DRAWN BY
MARK BERRY
TEL: 01977 643922
ARCHITECTURAL SERVICES

PROPOSED DAY ROOM BUILDING
at No 27 WARREN WALK , ROYSTON
for Mr. T. SMITH.


Scales ~ 1:50 & 1:100

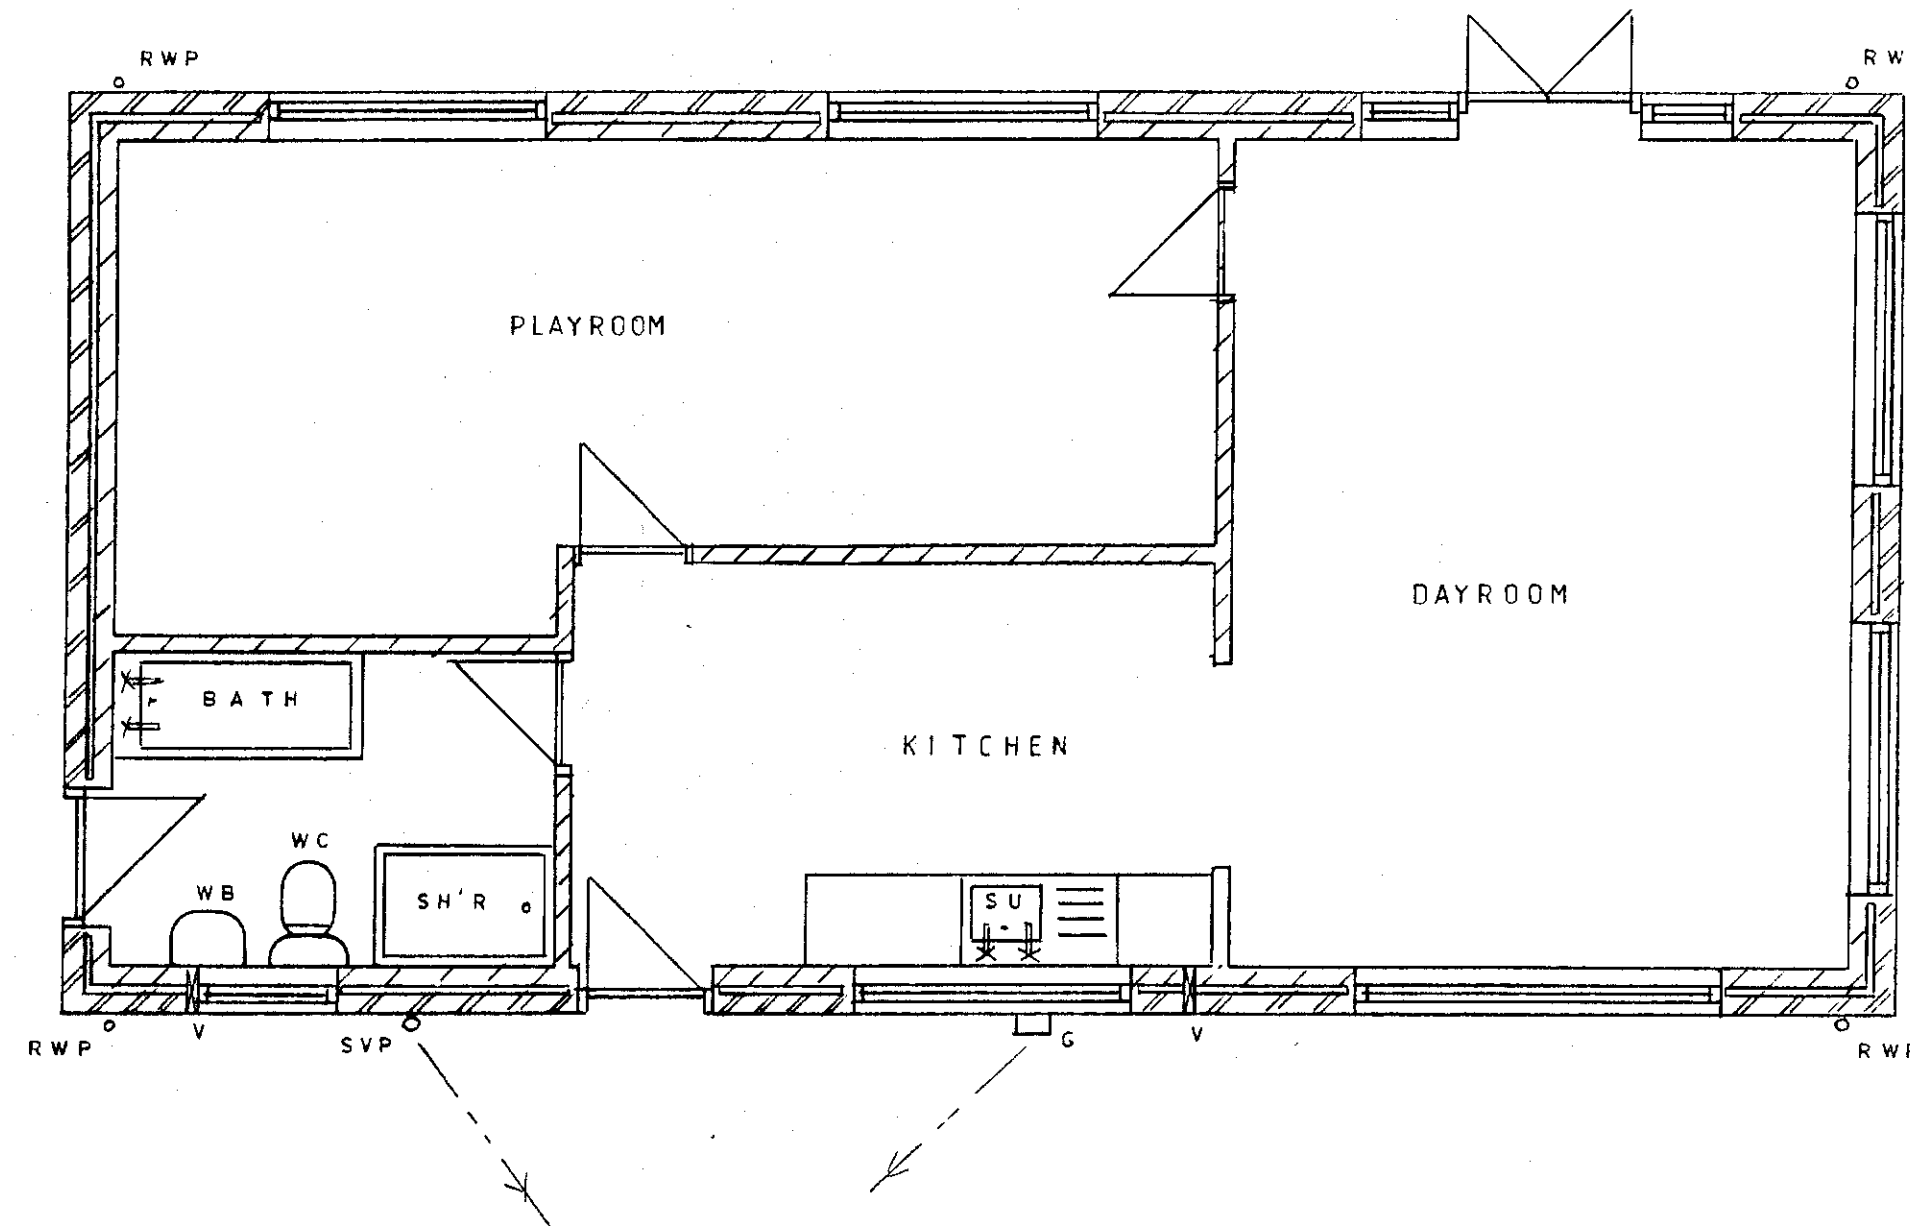

FLOOR PLAN

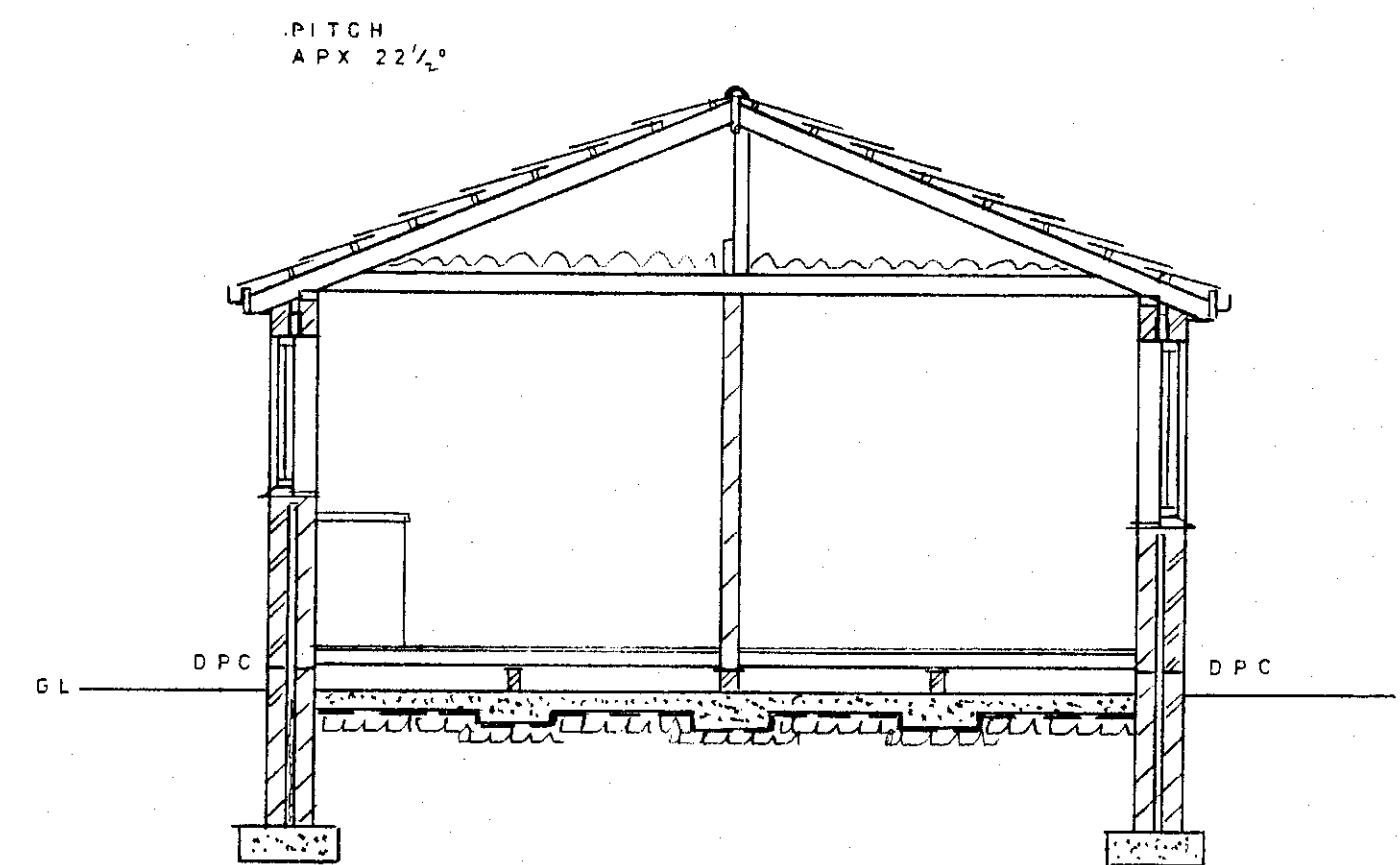


SECTION

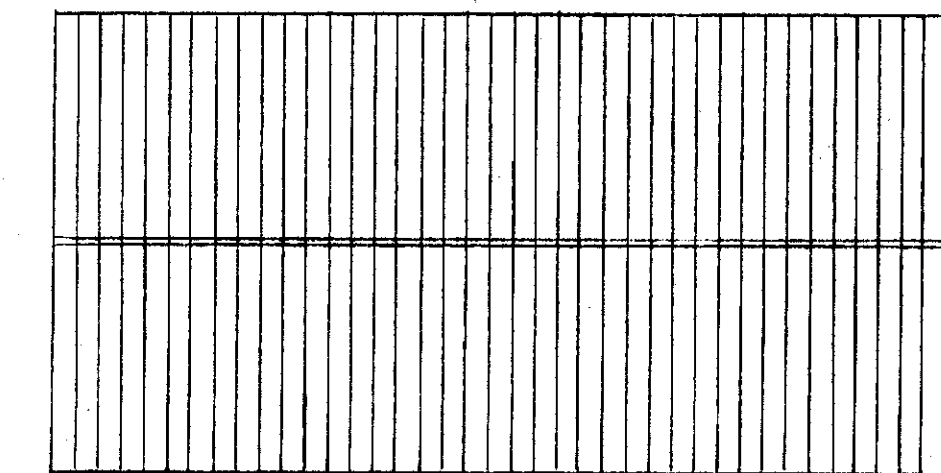


ROOF PLAN


RECEIVED
CORPORATE
- 9 FEB 2017
Received by:
ORIGINAL COPY

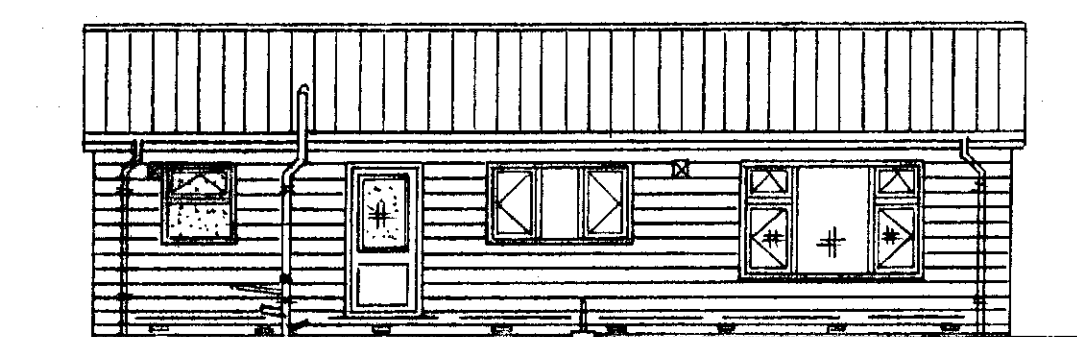


FRONT ELEVATION
EAST

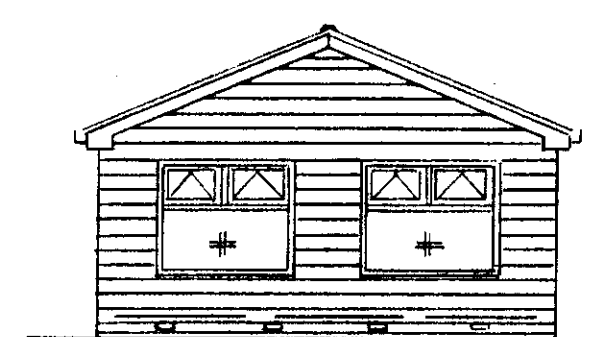

SIDE ELEVATION
NORTH

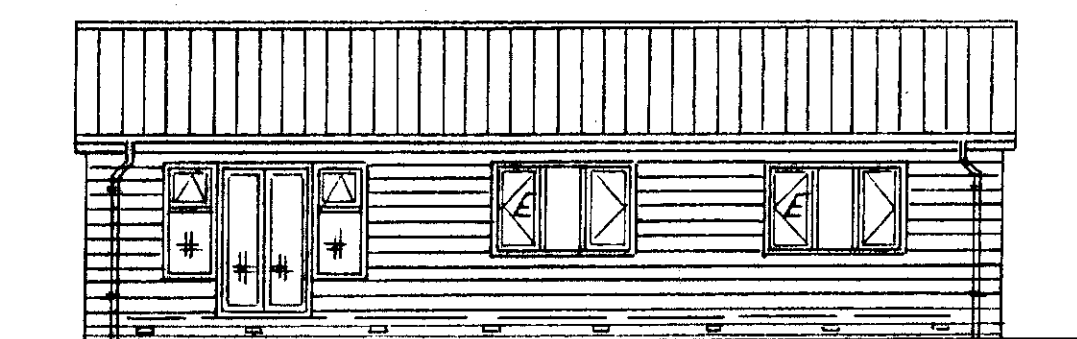

REAR ELEVATION
WEST

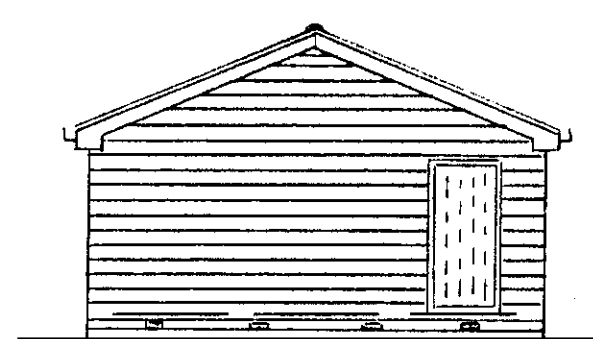

SIDE ELEVATION
SOUTH