


Notes_

PLANNING


0 500 1000 1500 2000 2500 mm
SCALE 1:50
0 1000 2000 3000 4000 5000 mm
SCALE 1:100

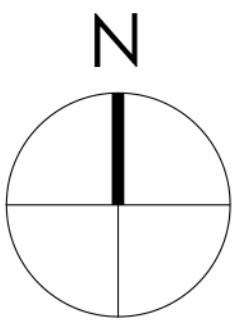

Note:
Surrounding contextual buildings and information are based on received ordinance survey drawings and are shown for illustrative purposes only. assumed site boundary is subject to confirmation to legal confirmation


Note:
Information is based on OS map and received information and is subject to full topographical survey. Assumed site boundary and site constraints subject to legal confirmation. All legal easements and extent of existing underground services locations are subject to confirmation.

ELEVATION FOUR

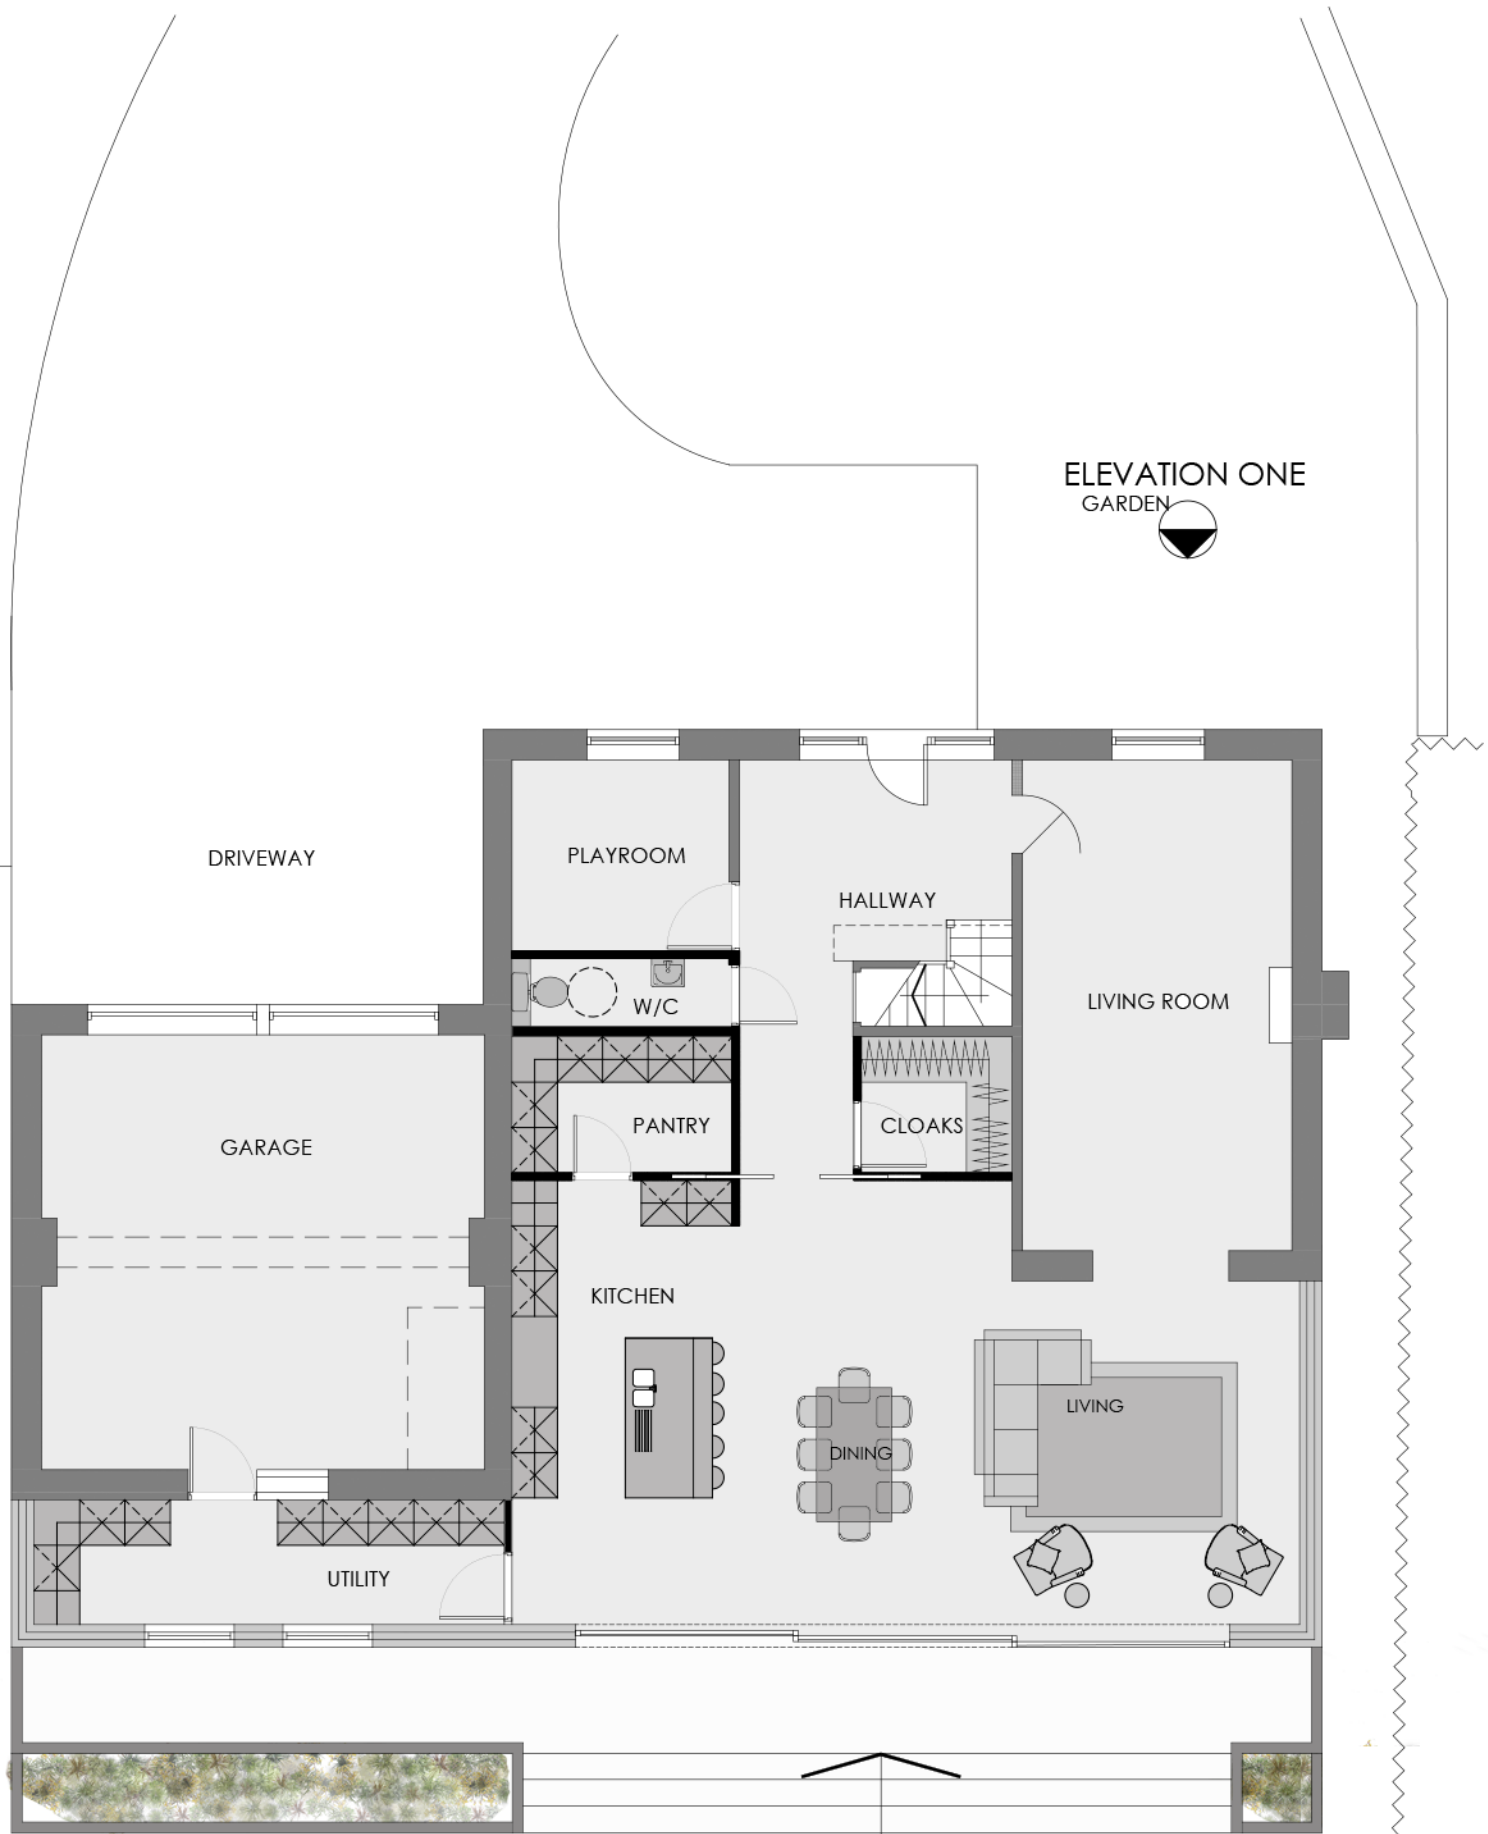

GROUND FLOOR PLAN
AS PROPOSED
Scale 1:100

ELEVATION TWO

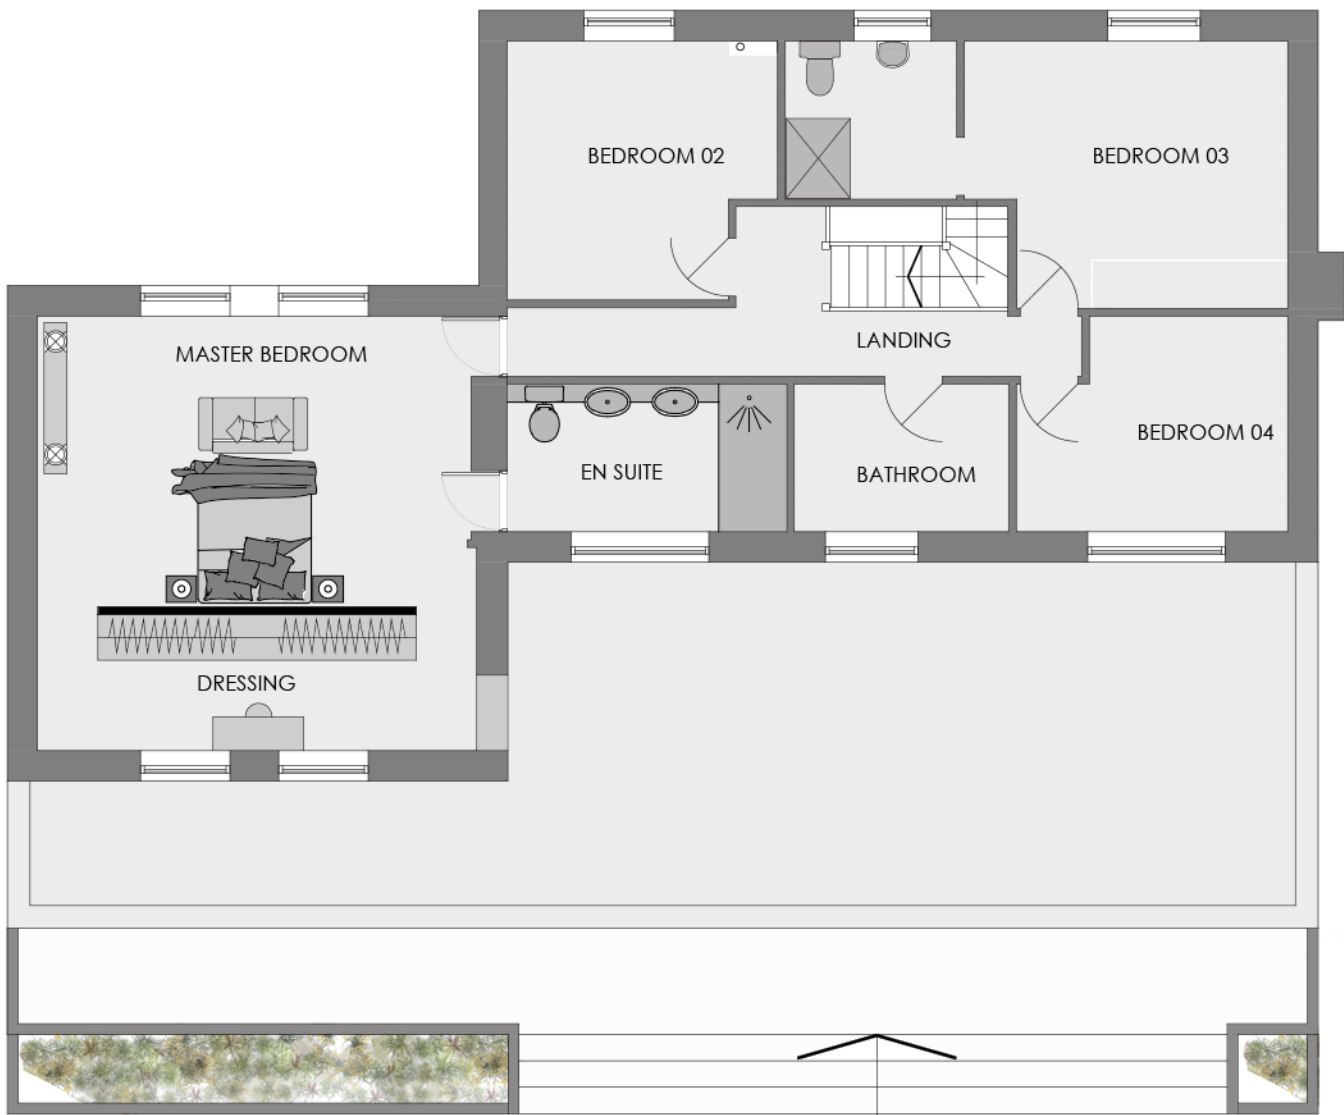

FIRST FLOOR PLAN
AS PROPOSED
Scale 1:100

ROOF PLAN
AS PROPOSED
Scale 1:100



FRONT ELEVATION
AS PROPOSED
Scale 1:100



SIDE ELEVATION
AS PROPOSED
Scale 1:100



REAR ELEVATION
AS PROPOSED
Scale 1:100



SIDE ELEVATION
AS PROPOSED
Scale 1:100

Rev_ Date_ Amendments_ By_ Apr'd_

Eight OneTwo Architects

Tel_ +44 (0)7761 570735
Email_ mail@eightonetwo.co.uk
www.eightonetwo.co.uk
Studio A5, Brooke's Mill, Armitage Bridge, Huddersfield, HD4 7NR

Drawing Status_
PLANNING

Client_
MR + MRS BLADEN

Project_
3 GREENSIDE GARDENS, HOYLANDSWAINE, S36 7LG.

Drawing Title_
AS PROPOSED GROUND FLOOR PLAN & ELEVATIONS

Drawing Scale_ 1:100
Drawn By_ RH
Checked By_ JAL

Paper Size_ A1
Drawn Date_ 25/11/2023
Checked Date_ 11/01/2023

Drawing Number_
22_818 101