



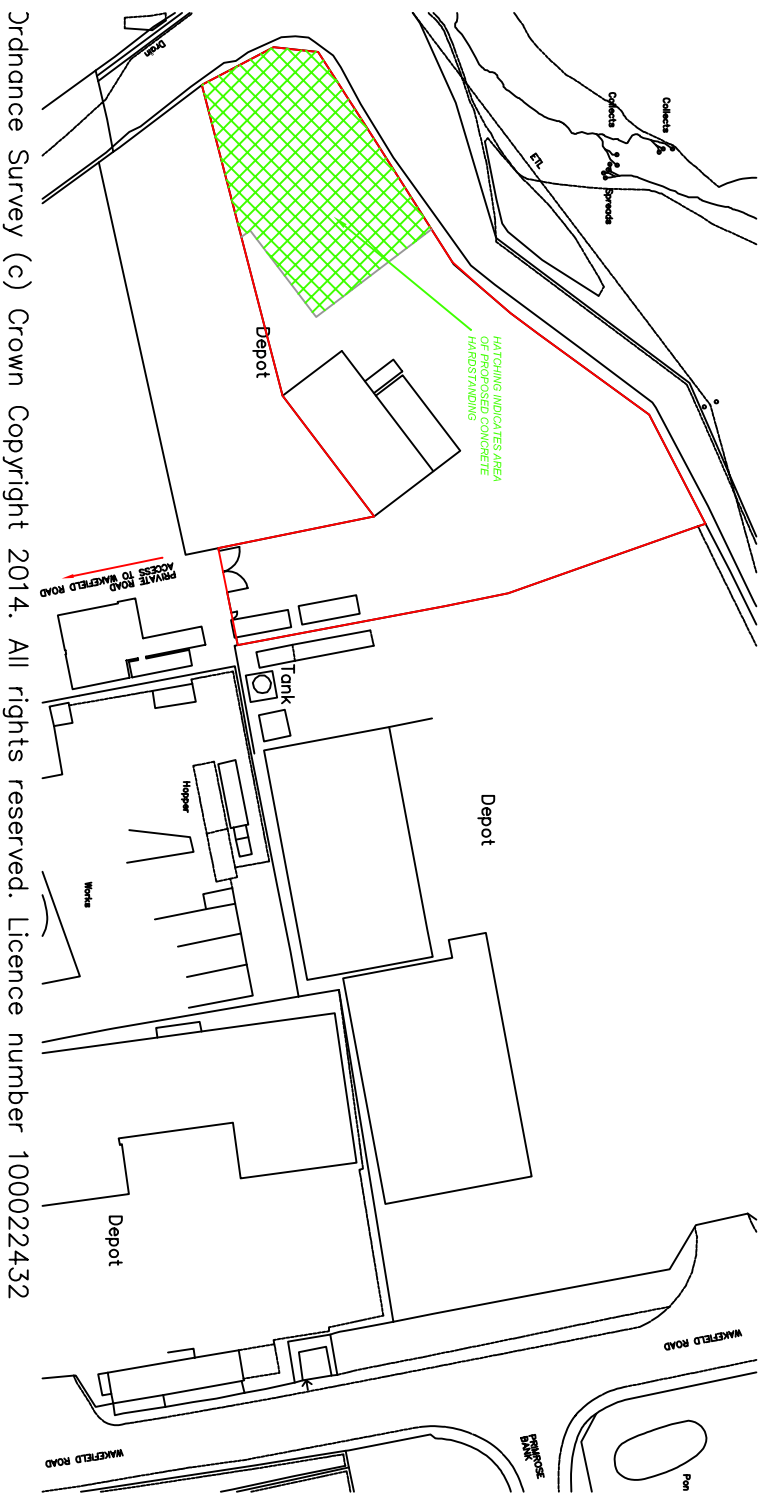

Ordnance Survey (c) Crown Copyright 2014. All rights reserved. Licence number 100022432

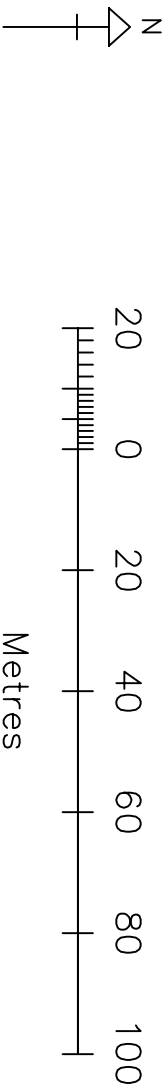

SCALE – 1:1250 @ A4

GENERAL NOTES

Please do not scale from this drawing. Contractors should check dimensions on site before pricing for works.

All dimensions are in millimetres (mm) unless otherwise stated.

This is a computerised drawing - please do not modify by hand.

Any discrepancies should be brought to the attention of BWP immediately.

All works to be carried out to the requirements and to the satisfaction of the Local Authority.

Drawings in PDF format cannot be guaranteed to be scale.

This drawing is to be read in conjunction with any/all other documents issued by BWP for this project.

REVISIONS

BWP

CONSTRUCTION AND PROPERTY CONSULTANTS

Client:
HSS HIRE SERVICE GROUP LIMITED

Project:
HSS UK PLATFORMS BARNSELEY, UNIT 3 THE RECOVERY CENTRE
WAKEFIELD ROAD, BARNSELEY, S71 1NU

Job:
SERVICE YARD HARDSTANDING WORKS

Title:
ORDNANCE SURVEY SITE PLAN

Job No:
File Name:

1494
HSS UK PLATFORMS BARNSELEY

Dwg No:
Rev:

1494/00
A

Date:
Drawn by:

17/07/2014
GN

Scale at A4:
Checked by:

1:1250