



Drawing No.	Rev No.
MSM001 -004	

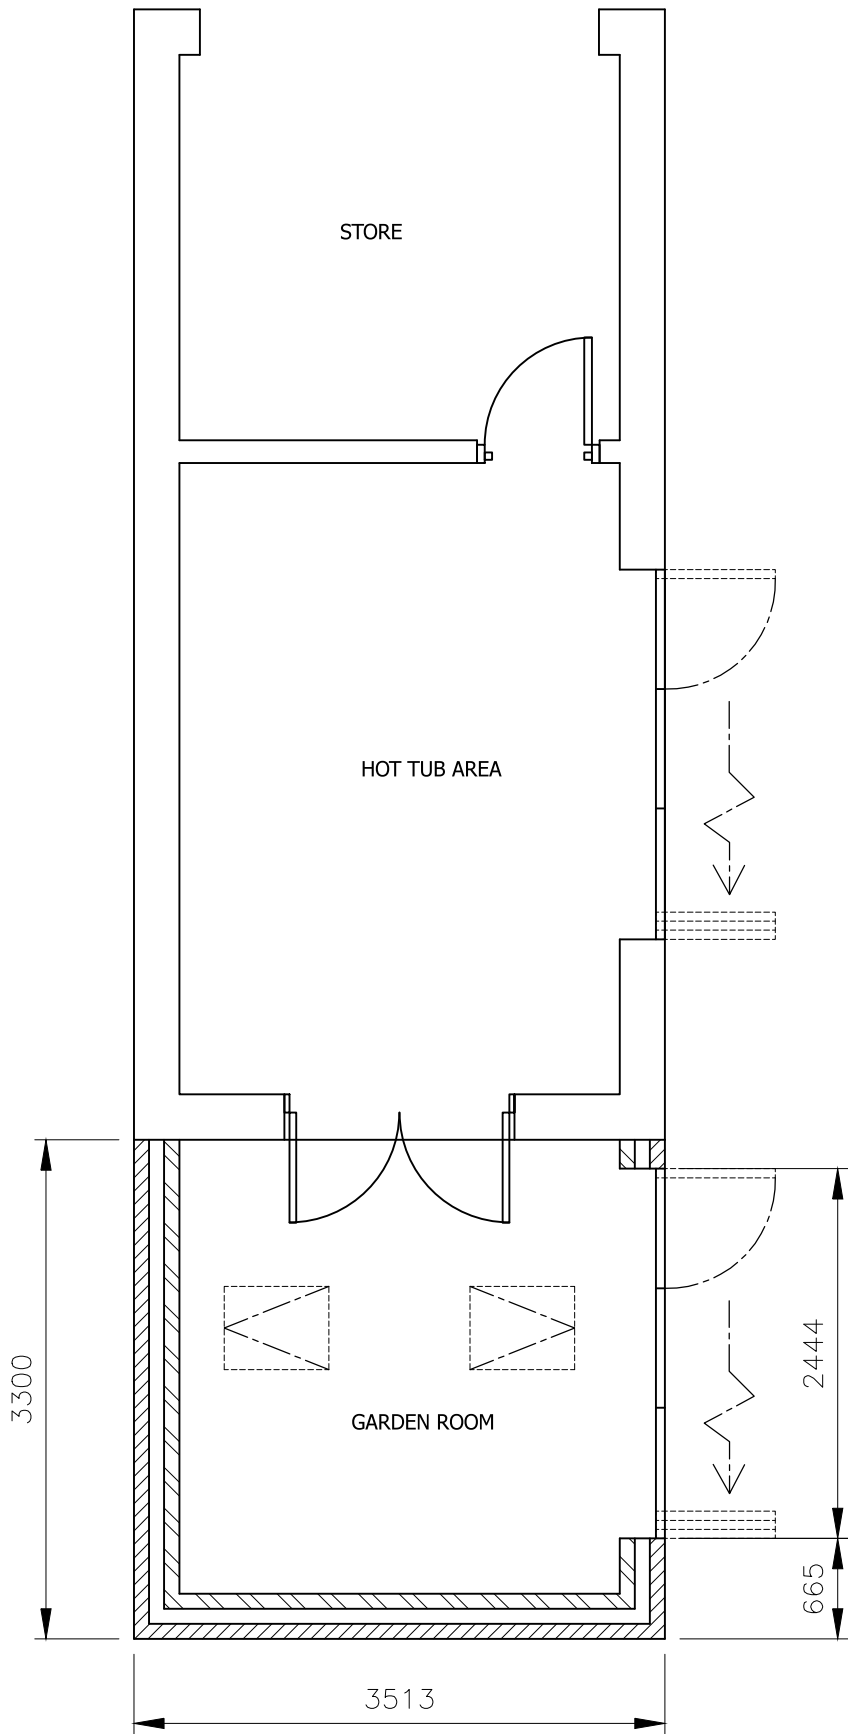

PROPOSED GROUND FLOOR PLAN
SCALE 1:50 AT A3

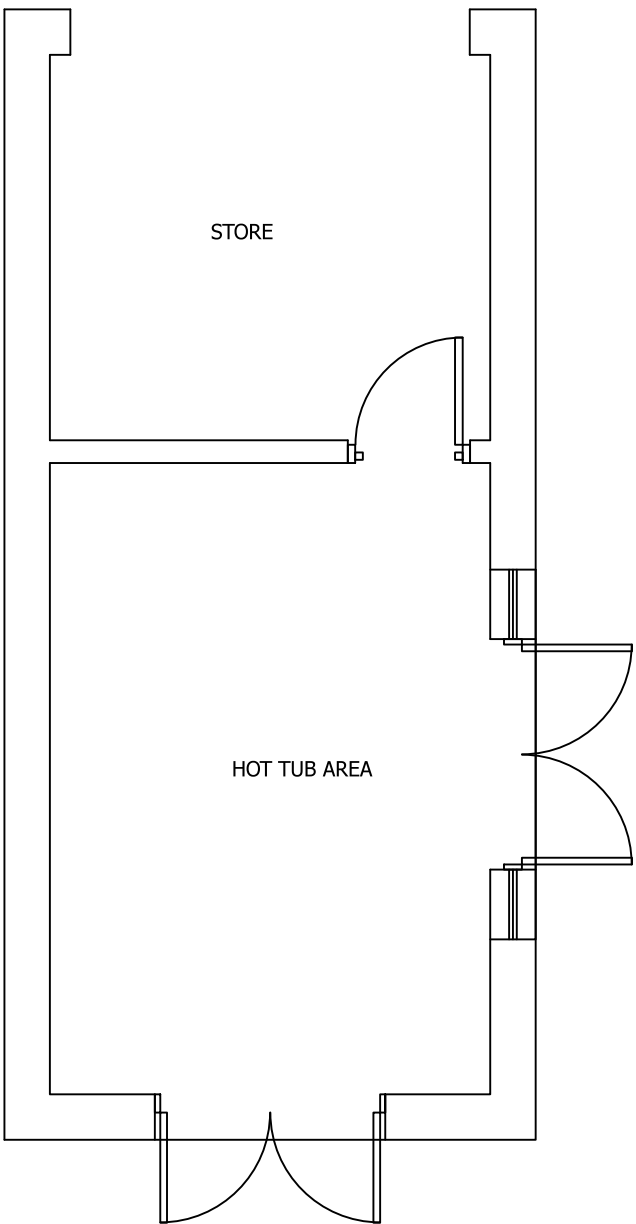

EXISTING GROUND FLOOR PLAN
SCALE 1:50 AT A3

DO NOT SCALE: Contractor to check all dimensions and report any omissions or errors

NOTES

Rev	Description	By	Chk	App	Date

JRB DESIGNS Ltd
1 Saville Road
Cudworth
Barnsley
S72 8LT
Tel: 01226 383542
Fax: 01226 380078
Mob: 07970 541192
Email: john@jrbdesigns.co.uk
This drawing is copyright. © jrbdesigns Ltd.

Client

MR SIMON MARRIOT

Drawing Title

PROPOSED PLANS

Address

2 HARDEN CLOSE
S75 2JJ
BARNSELEY

Project Title:

PROPOSED GARAGE
EXTENSION

Purpose of Issue:

PLANNING

Drawing Status

FIRST ISSUE

Scale at A3 AS SHOWN	Drawn By JRB	Date 03/12/2021
Checked By	Date 03/12/2021	Approved By Date 03/12/2021
Project No. MSM001	Drawing No. 004	Revision -

APPROVAL ☒ INFORMATION ☐ TENDER ☐ CONTRACT ☐ CONSTRUCTION ☐