


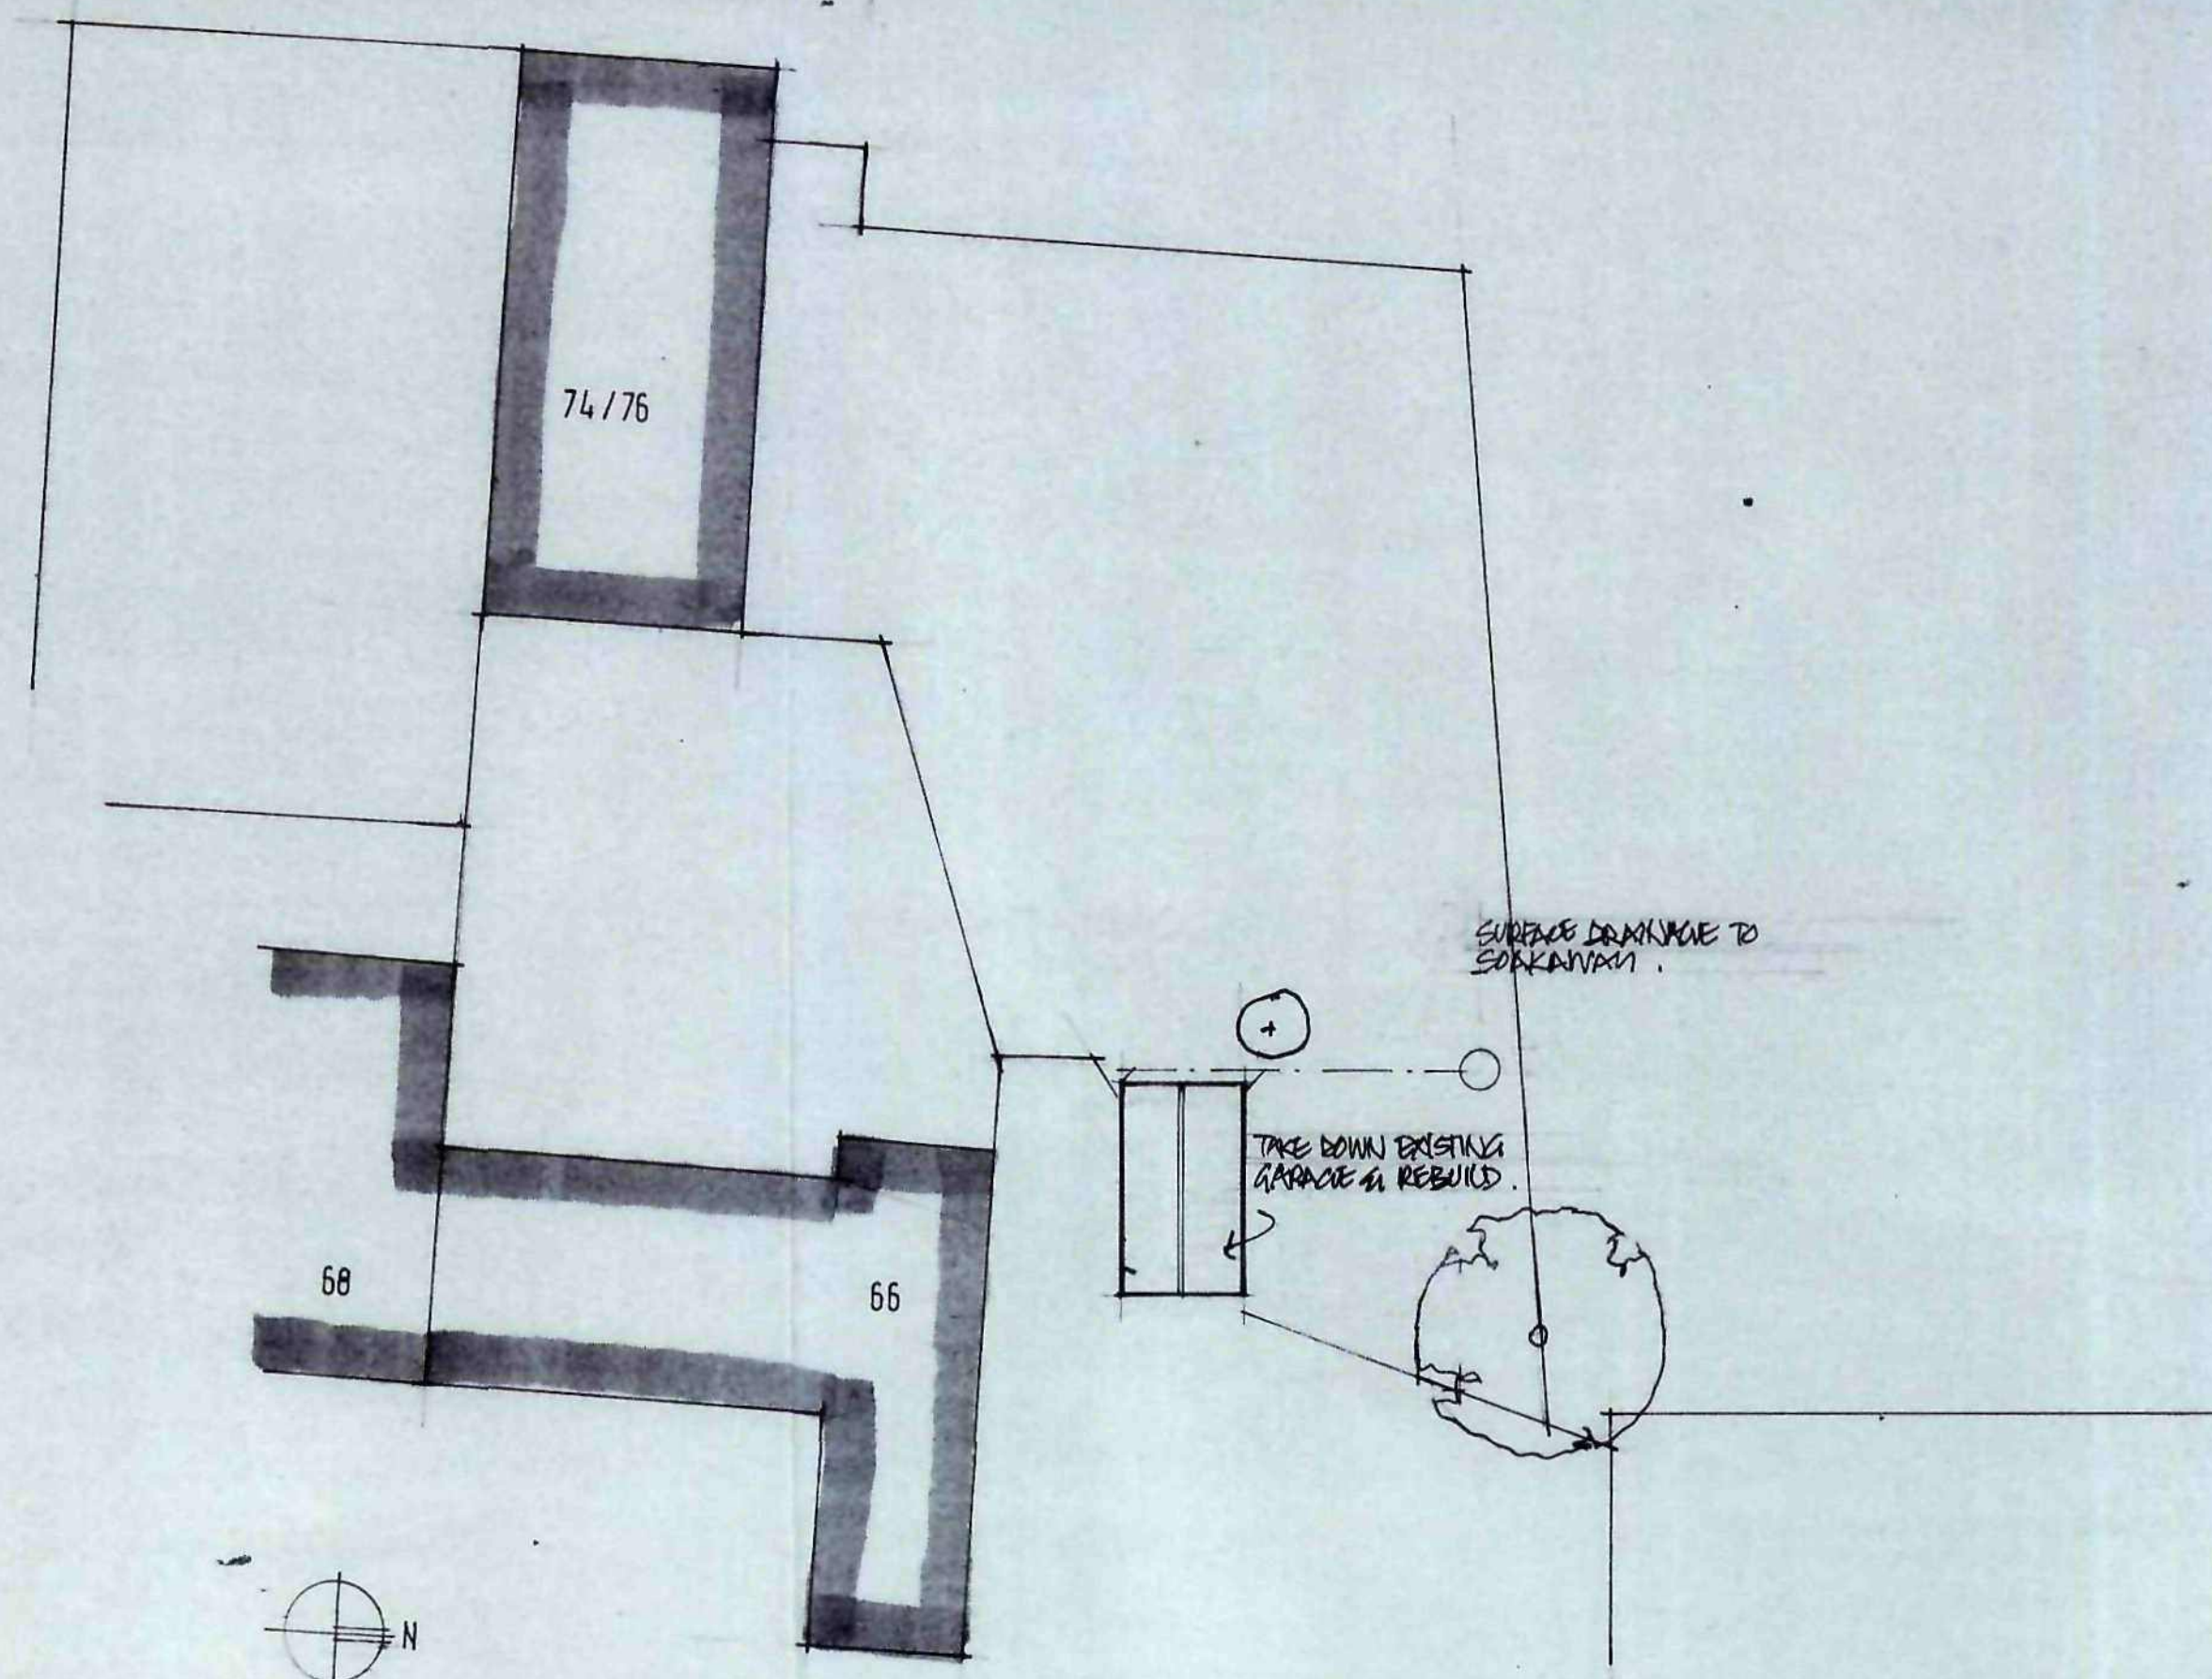


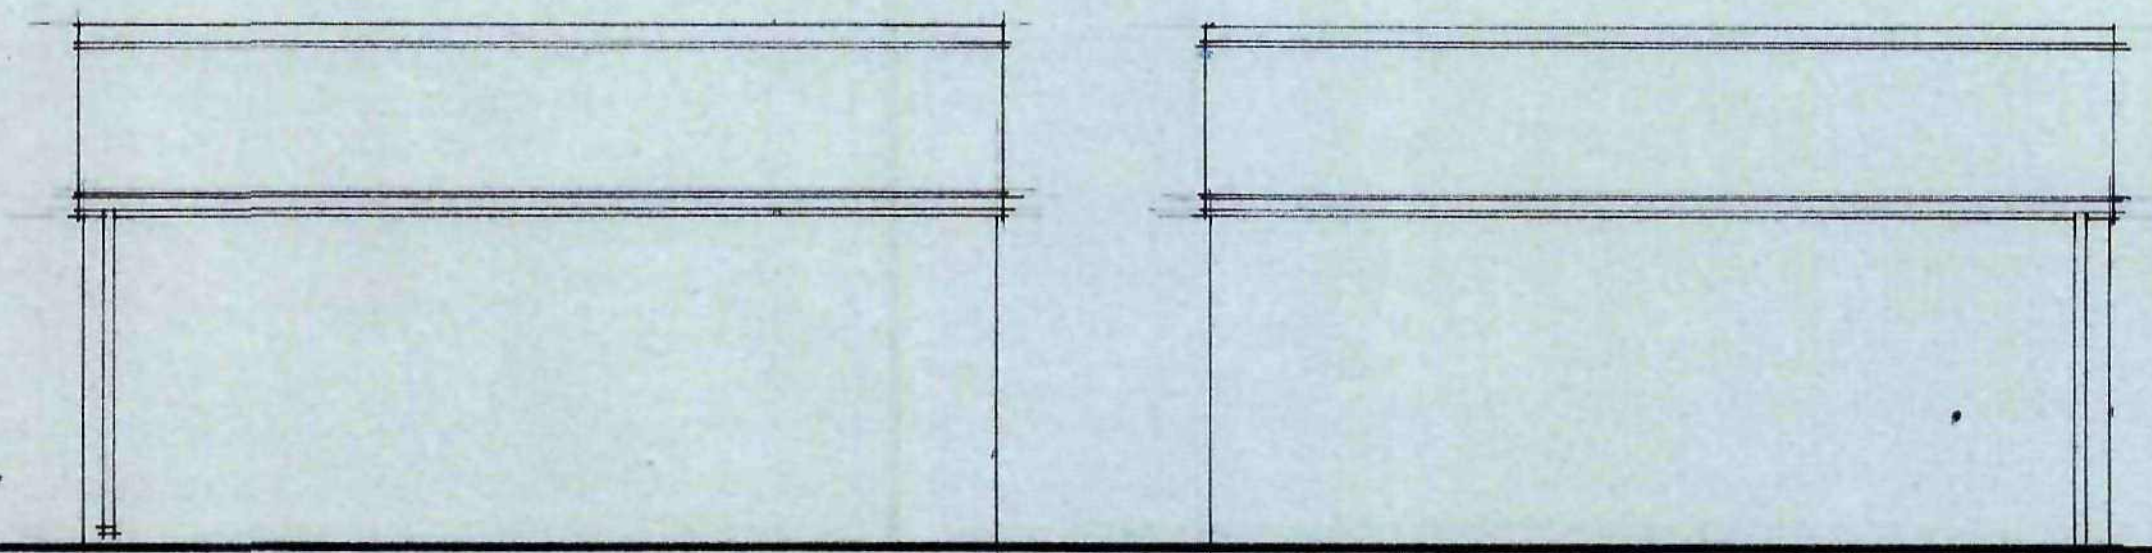

SITE PLAN 1:200

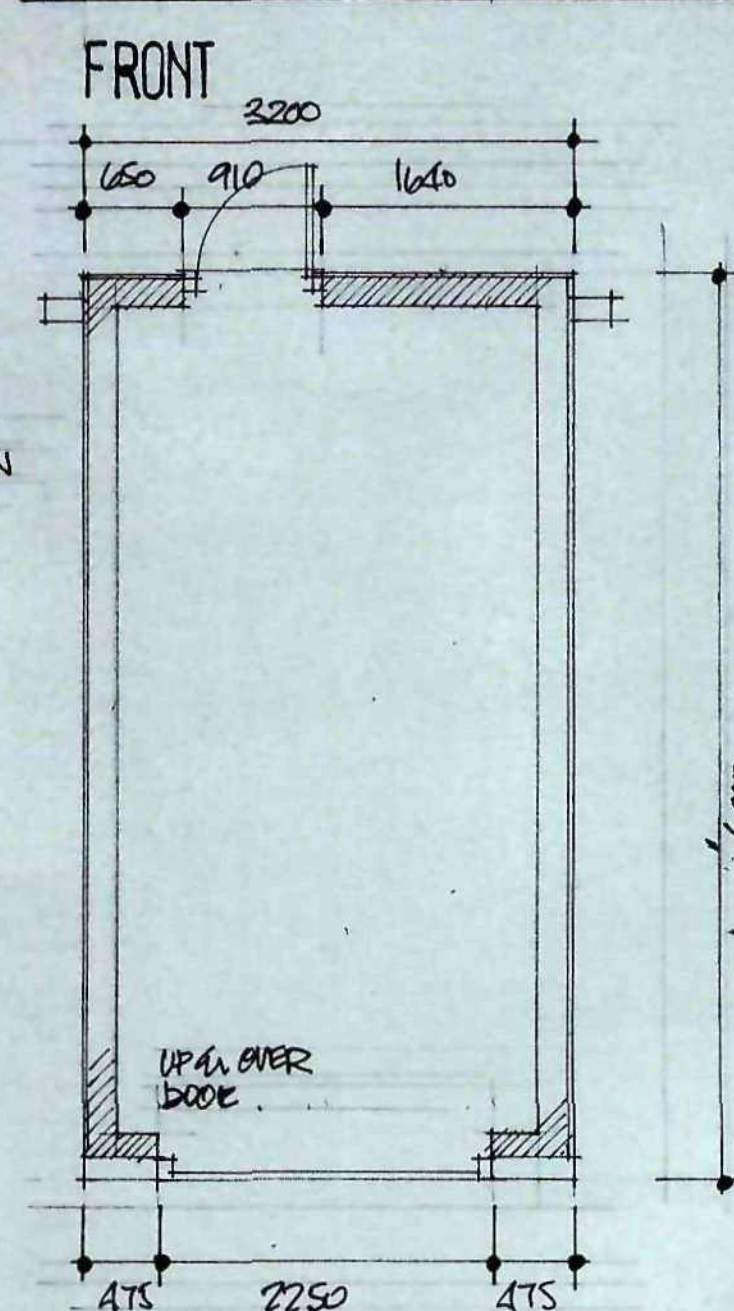


SIDE ELEVATIONS

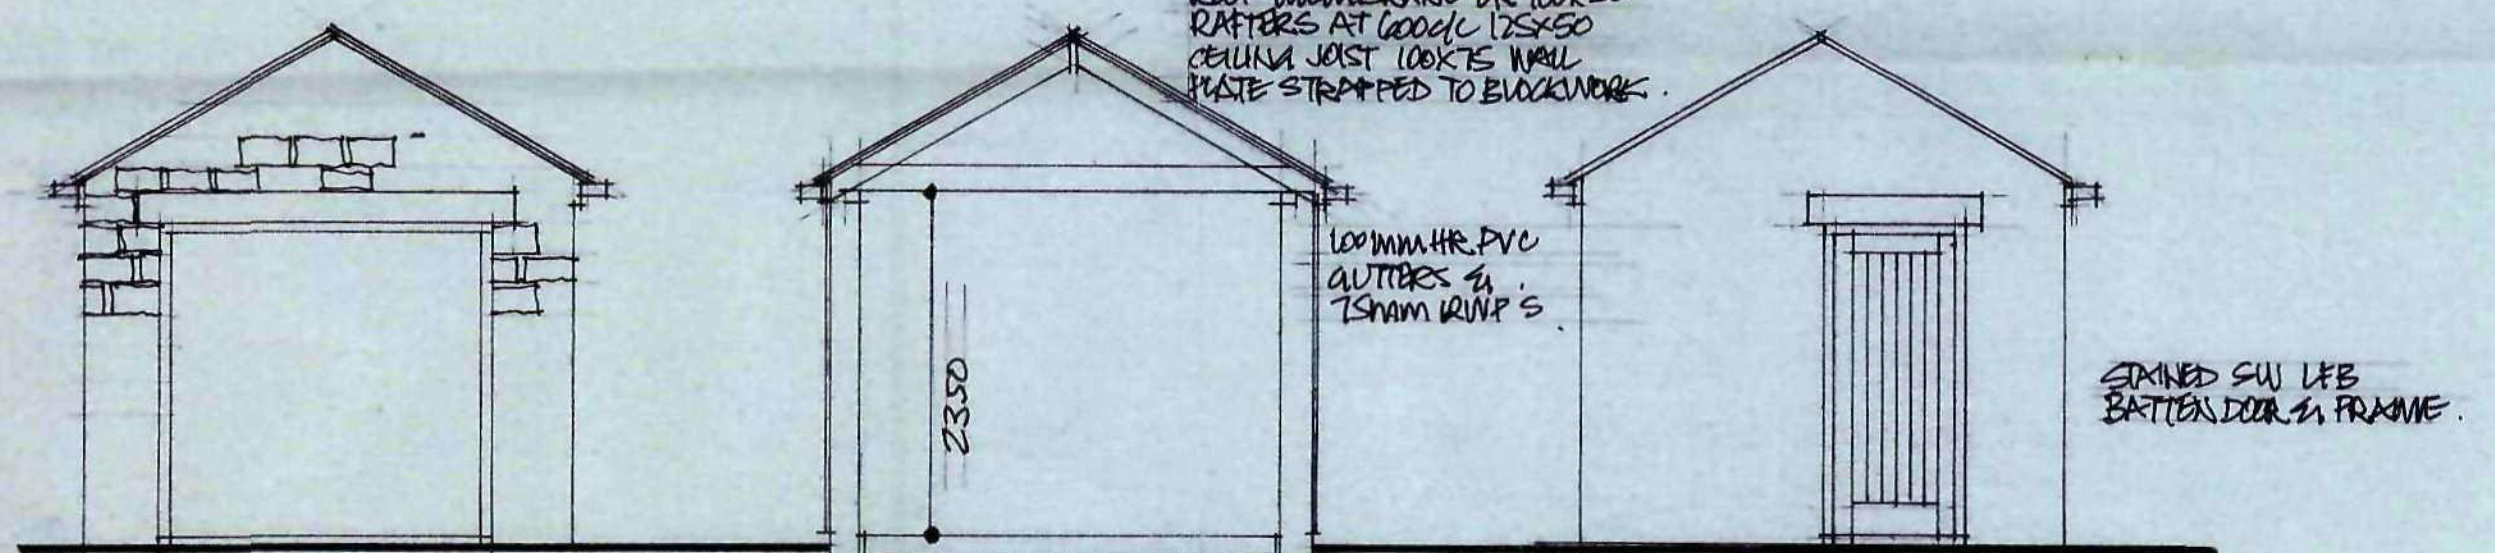

PLAN

SECTION

125 MM CONCRETE FLOOR ON 1500 G BEAM ON WELL COMPACTED HARDWARE 100x200MM CONCRETE FOUNDATIONS DEPTH TO SOIT GROUND CONDITIONS.

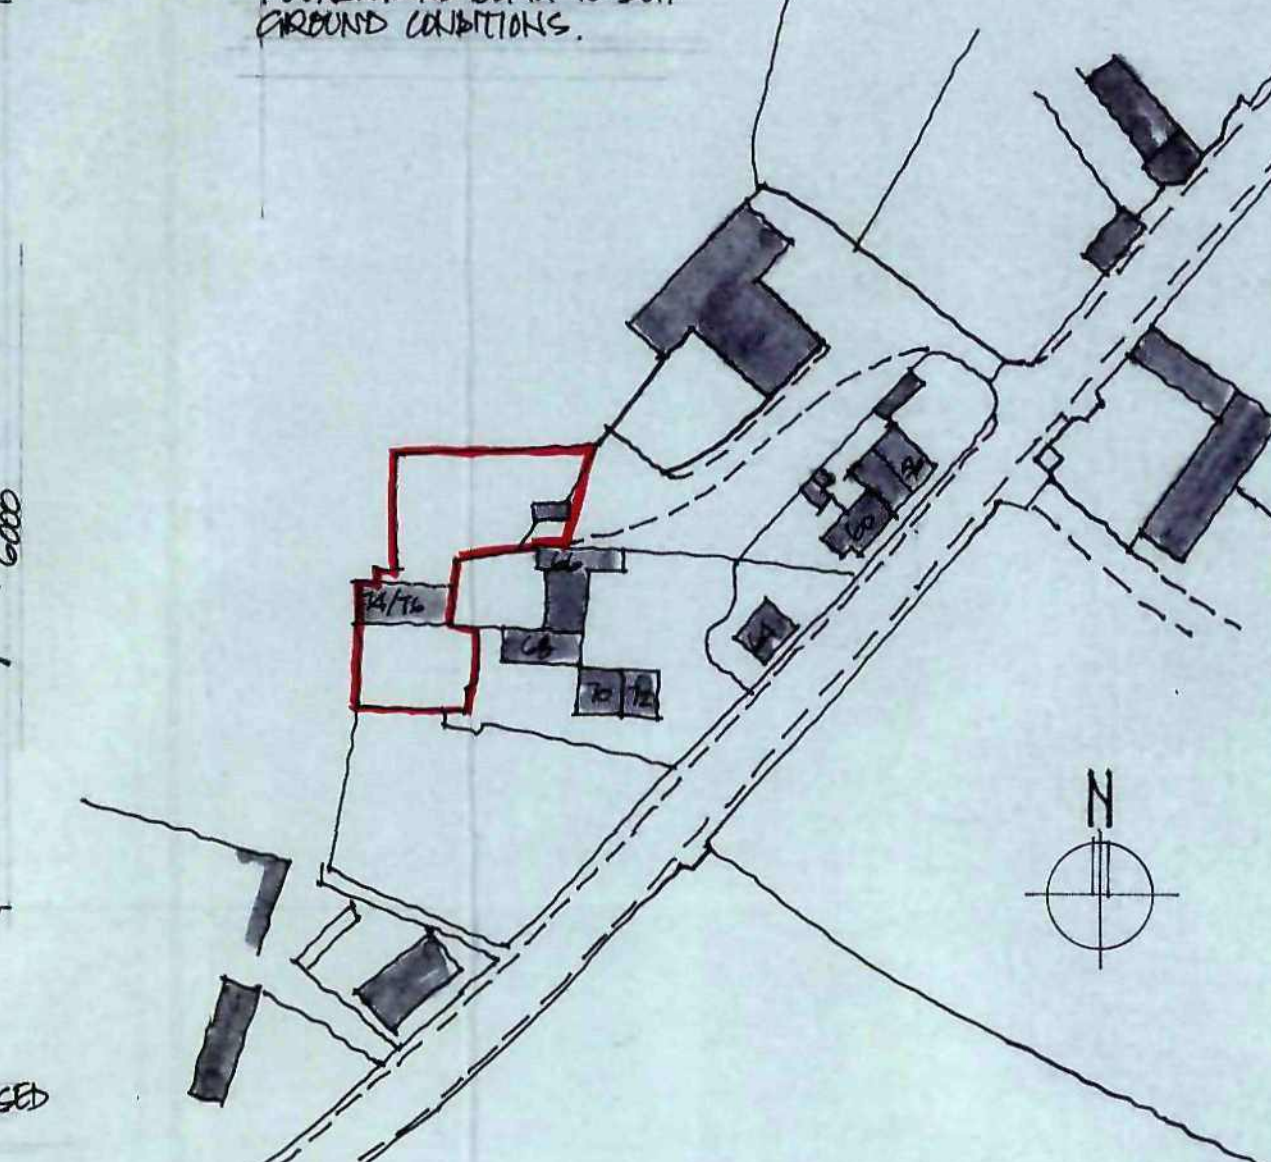

LOCATION PLAN 1:1250

Ref.	Revision	Date
Client		
Project		
THORNLEY TAYLOR EST CO		
PROPOSED GARAGE		
74/76 GREEN RD		
DODWORTH		
Title		
Scale: 1:50	Drawn: SL	
Date: APRIL 10	Drawing No: Q/18/1	

RECEIVED
13 MAY 2010
CORPORATE
MAIL ROOM

BDS

BUILDING DESIGN SERVICES
15 Hunters Avenue Barnsley S70 6PL
TEL: 01226 733224