


This drawing and information contained within is protected by copyright law and must not be reproduced without the prior permission of LB Architectural Services.

Do not scale from this drawing. Work from figured dimensions only. All dimensions to be checked on site. All figured dimension in millimetres unless stated otherwise.

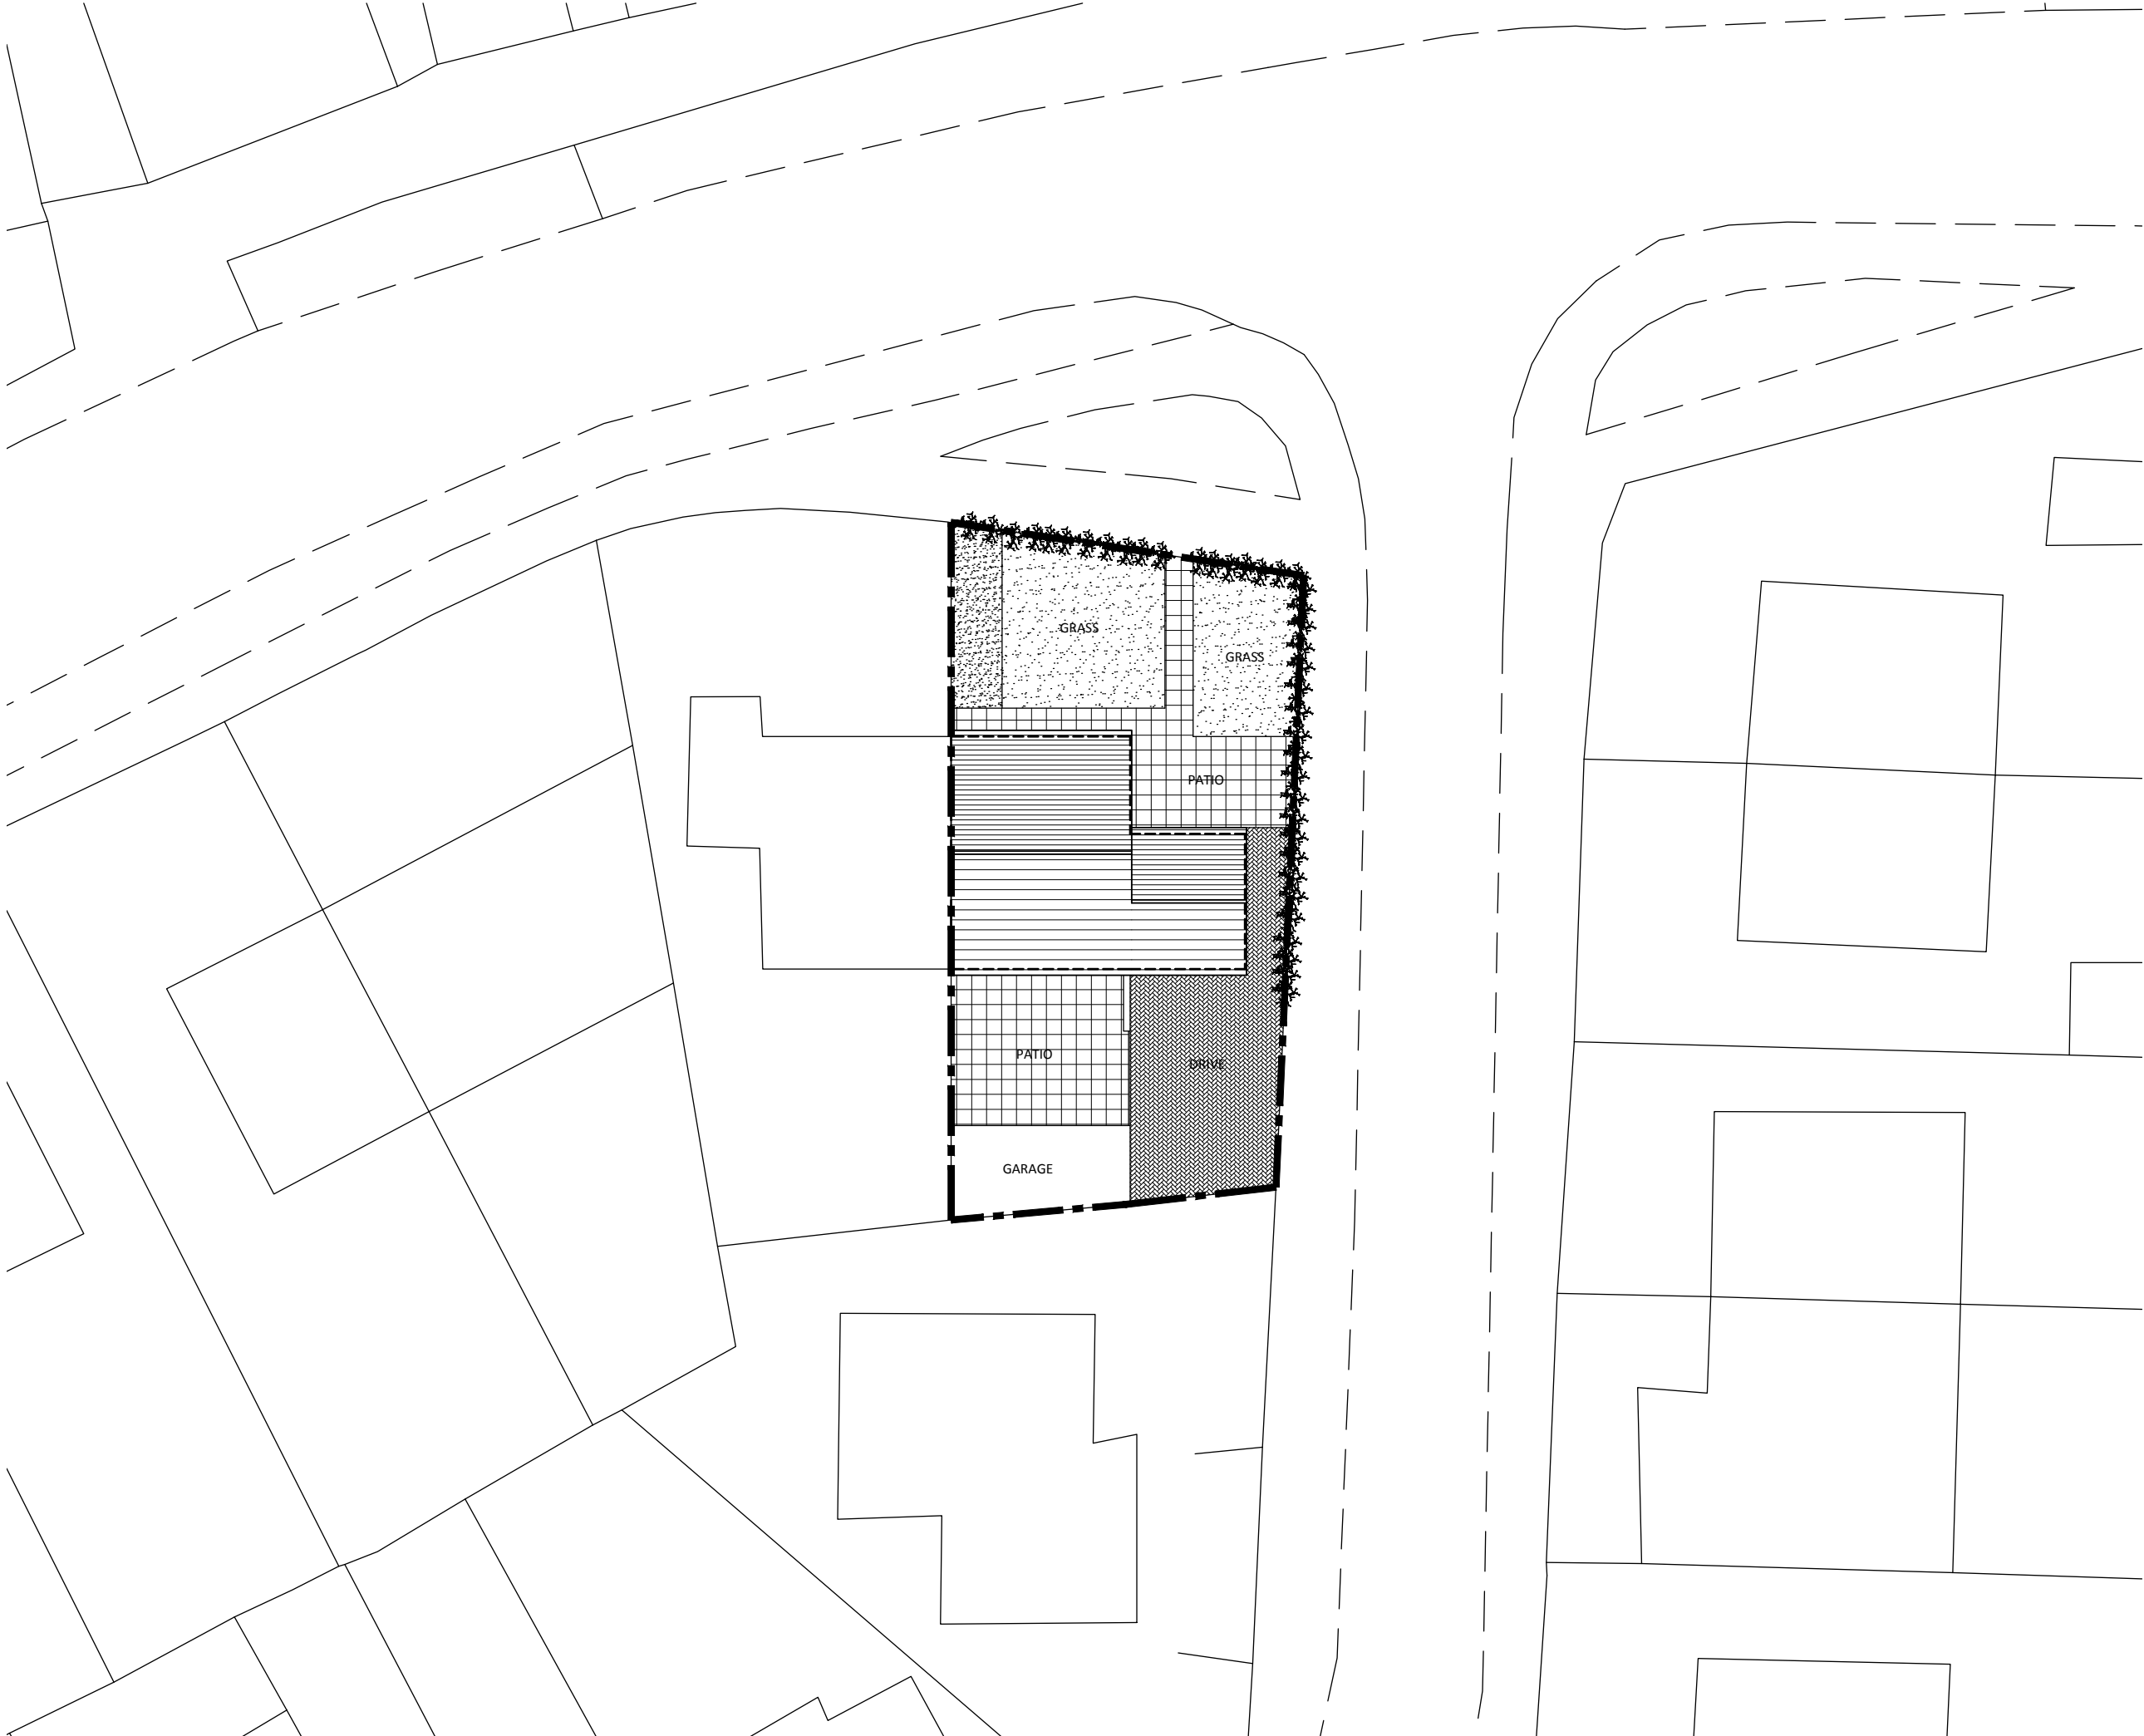

Revisions	
Client	
Mr Mike King	
Address	
5 Longley Street Barugh Green Barnsley S75 1JZ	
Date	June 2011
Scale	1:200 @A3
Number	158 / 12
Revision	-
Drawing Title	
Proposed Site Plan	



ARCHITECTURAL
SERVICES

LEWIS BLACK - BSc(Hons)
63 Uppergate Road, Stannington,
Sheffield, South Yorkshire, S6 6BZ
0114 2312746 : 07747 050932
Lewis@LB-architectural.co.uk
www.LB-architectural.co.uk